
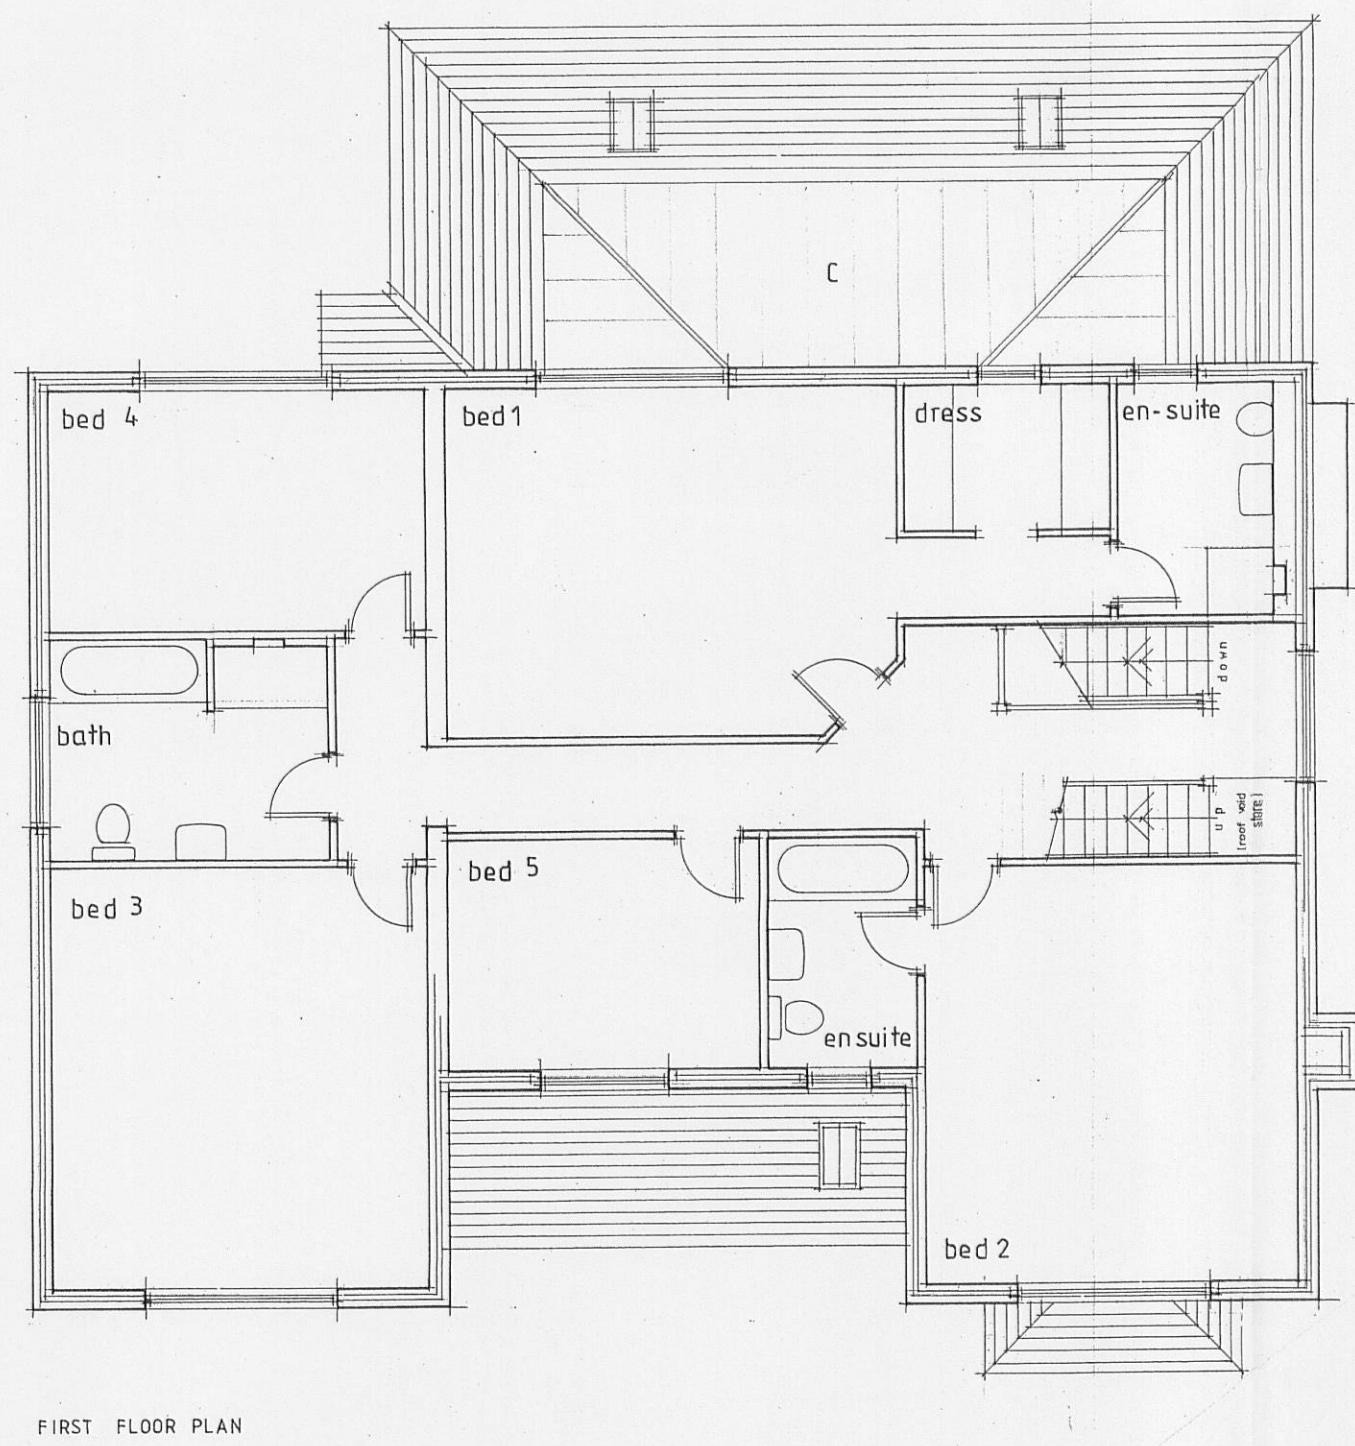
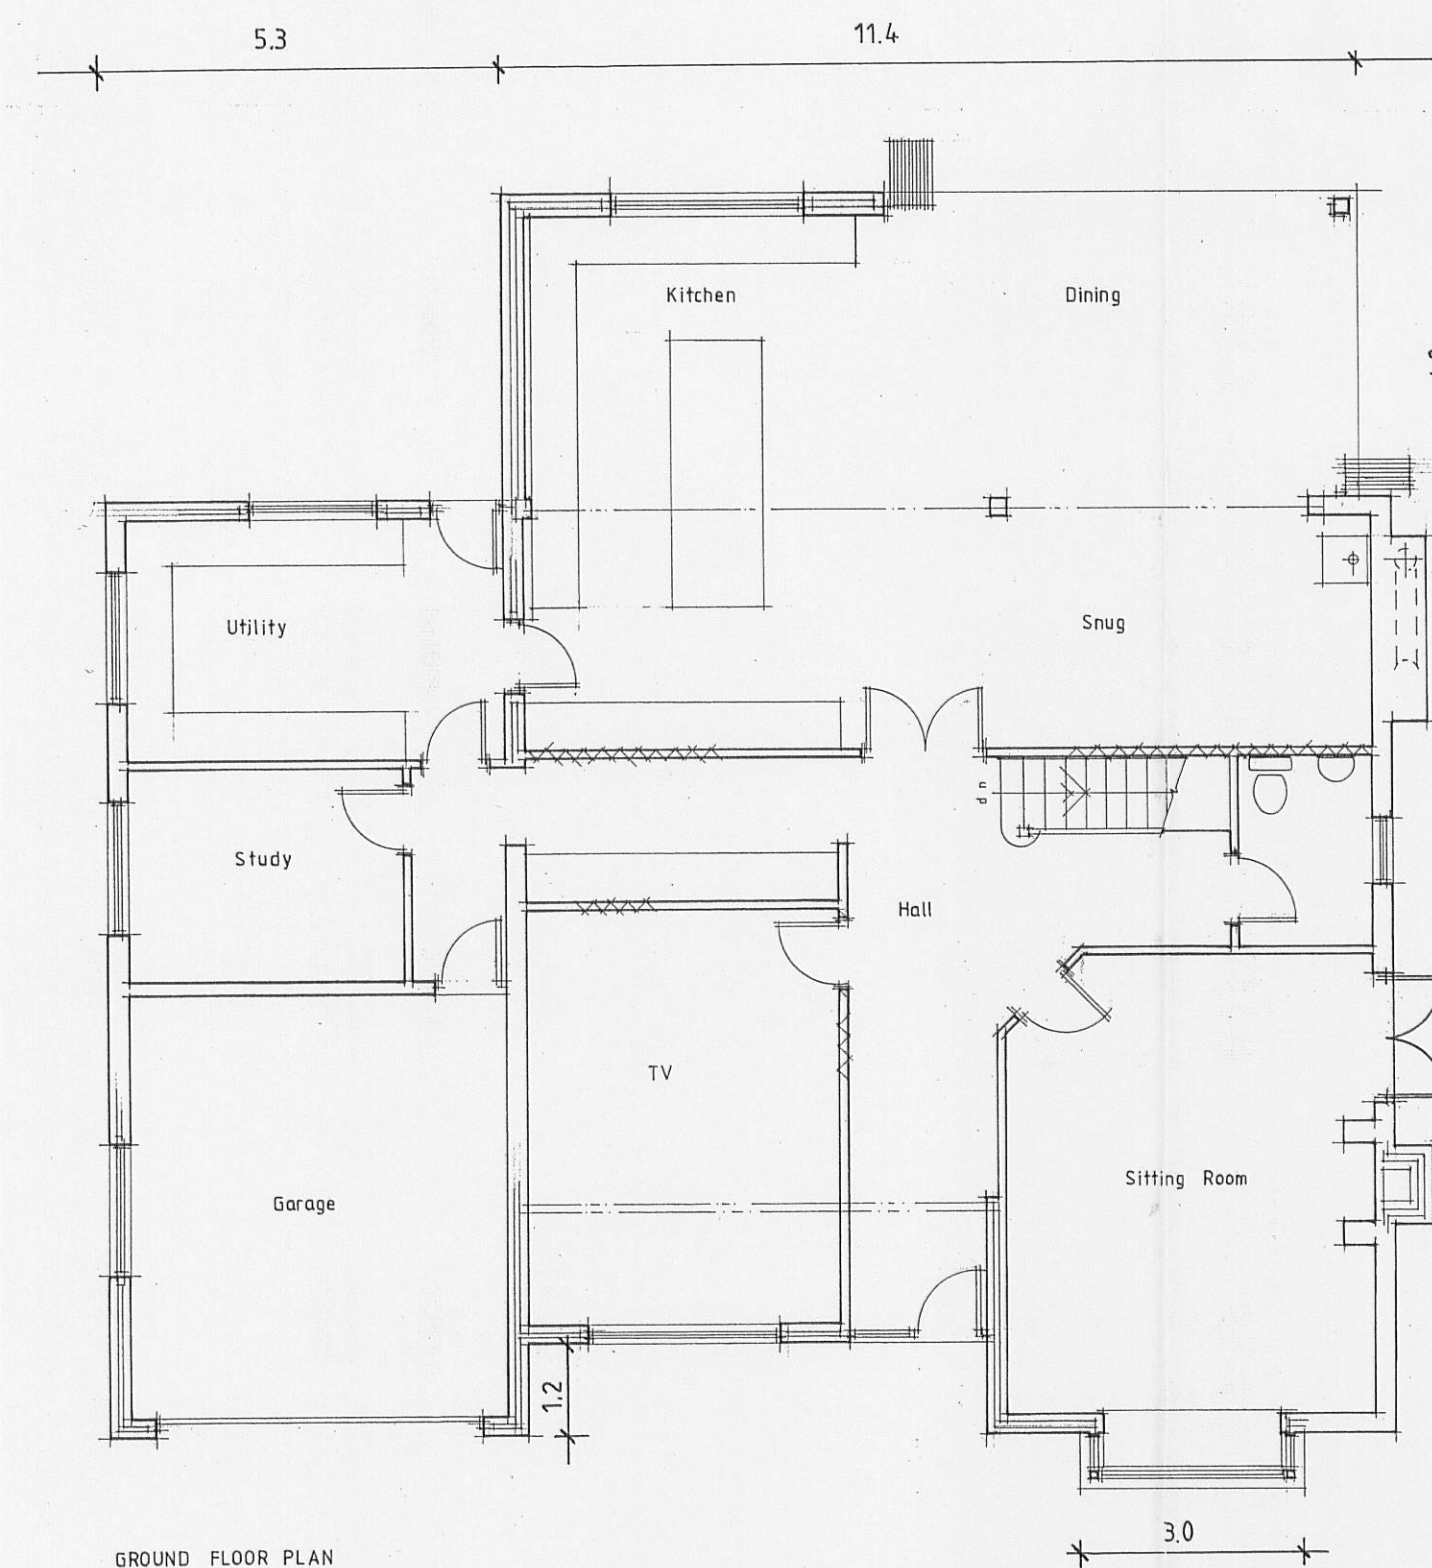
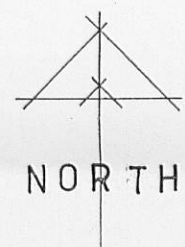
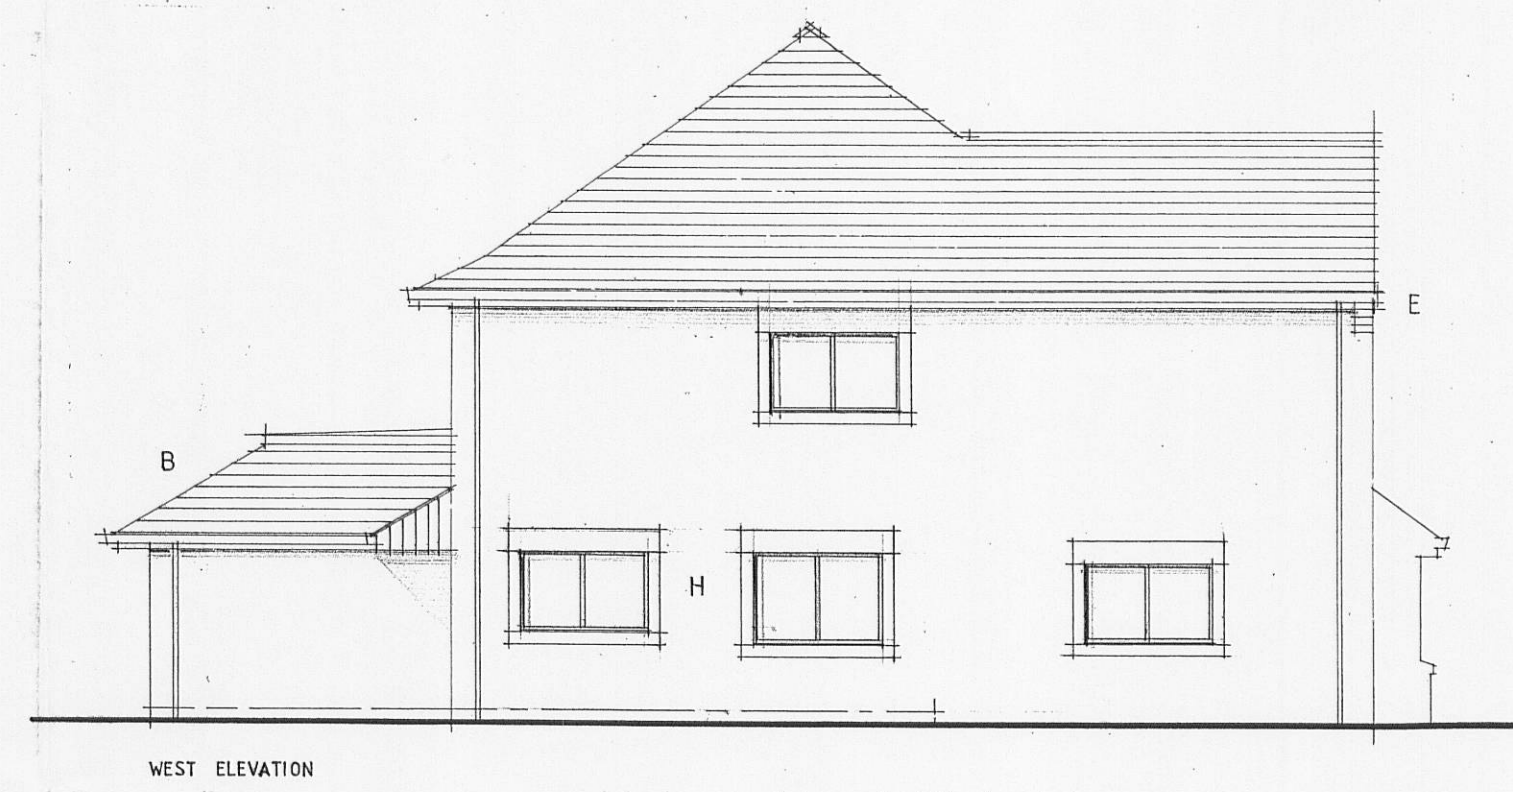


Note
Dimensions shown on drawings prepared for planning
purposes are indicative only and can vary.

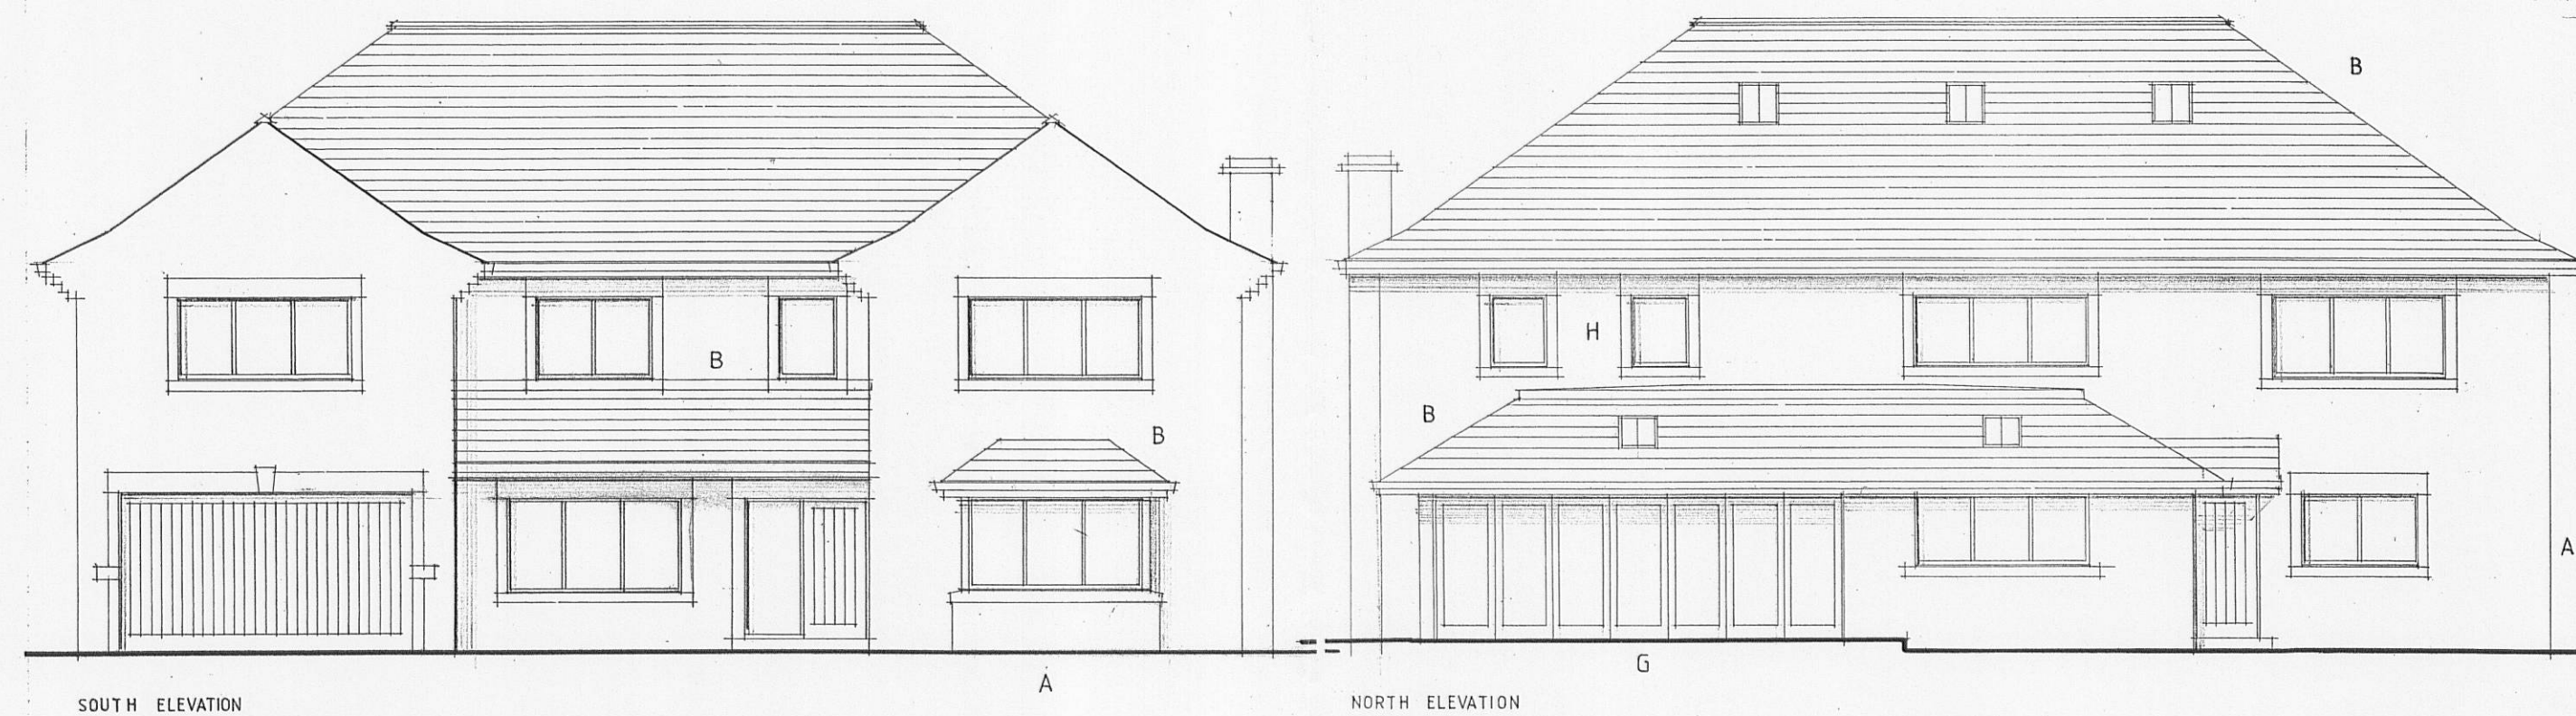

MATERIALS

- A Coloured render finish to all walls with natural or reconstituted stone surrounds to window and door openings.
- B Natural slate roof finish to pitched roofs with clay ridge tiles and mitred slate hips.
- C Lead sheet or lead effect fiberglass / resin weathering system to flat roof on north facing single storey extension.
- D Conservation type rooflights to north, south and east facing roof slopes.
- E Powder coated aluminium rain water goods.
- F Painted timber fascia and soffit boards.
- G Powder coated aluminium framed sliding / folding doors to north facing single storey extension.
- H Powder coated aluminium or painted timber framed windows and doors generally.

320120001P

REV A French doors added to Sitting Room 19-12-11
Mono pitch roof to South elevation amended

Client	Mr and Mrs Smith	
Job Title	Proposed Alterations	
	Tryfan	
	Somerset Avenue	
	Wiltshire	
Drawing Title	Proposed Plans and Elevations	
Scale	Date	Drawn
1:100	DEC 2011	DL

320120001P

spa
ARCHITECTS
SUNDERLAND PEACOCK & ASSOCIATES LTD.
HAZELMERE, PIMLICO ROAD, CLITHEROE,
LANCASHIRE, BB7 2AG
T 01200 423178 F 01200 427328
E info@sunderlandpeacock.com
www.sunderlandpeacock.com