

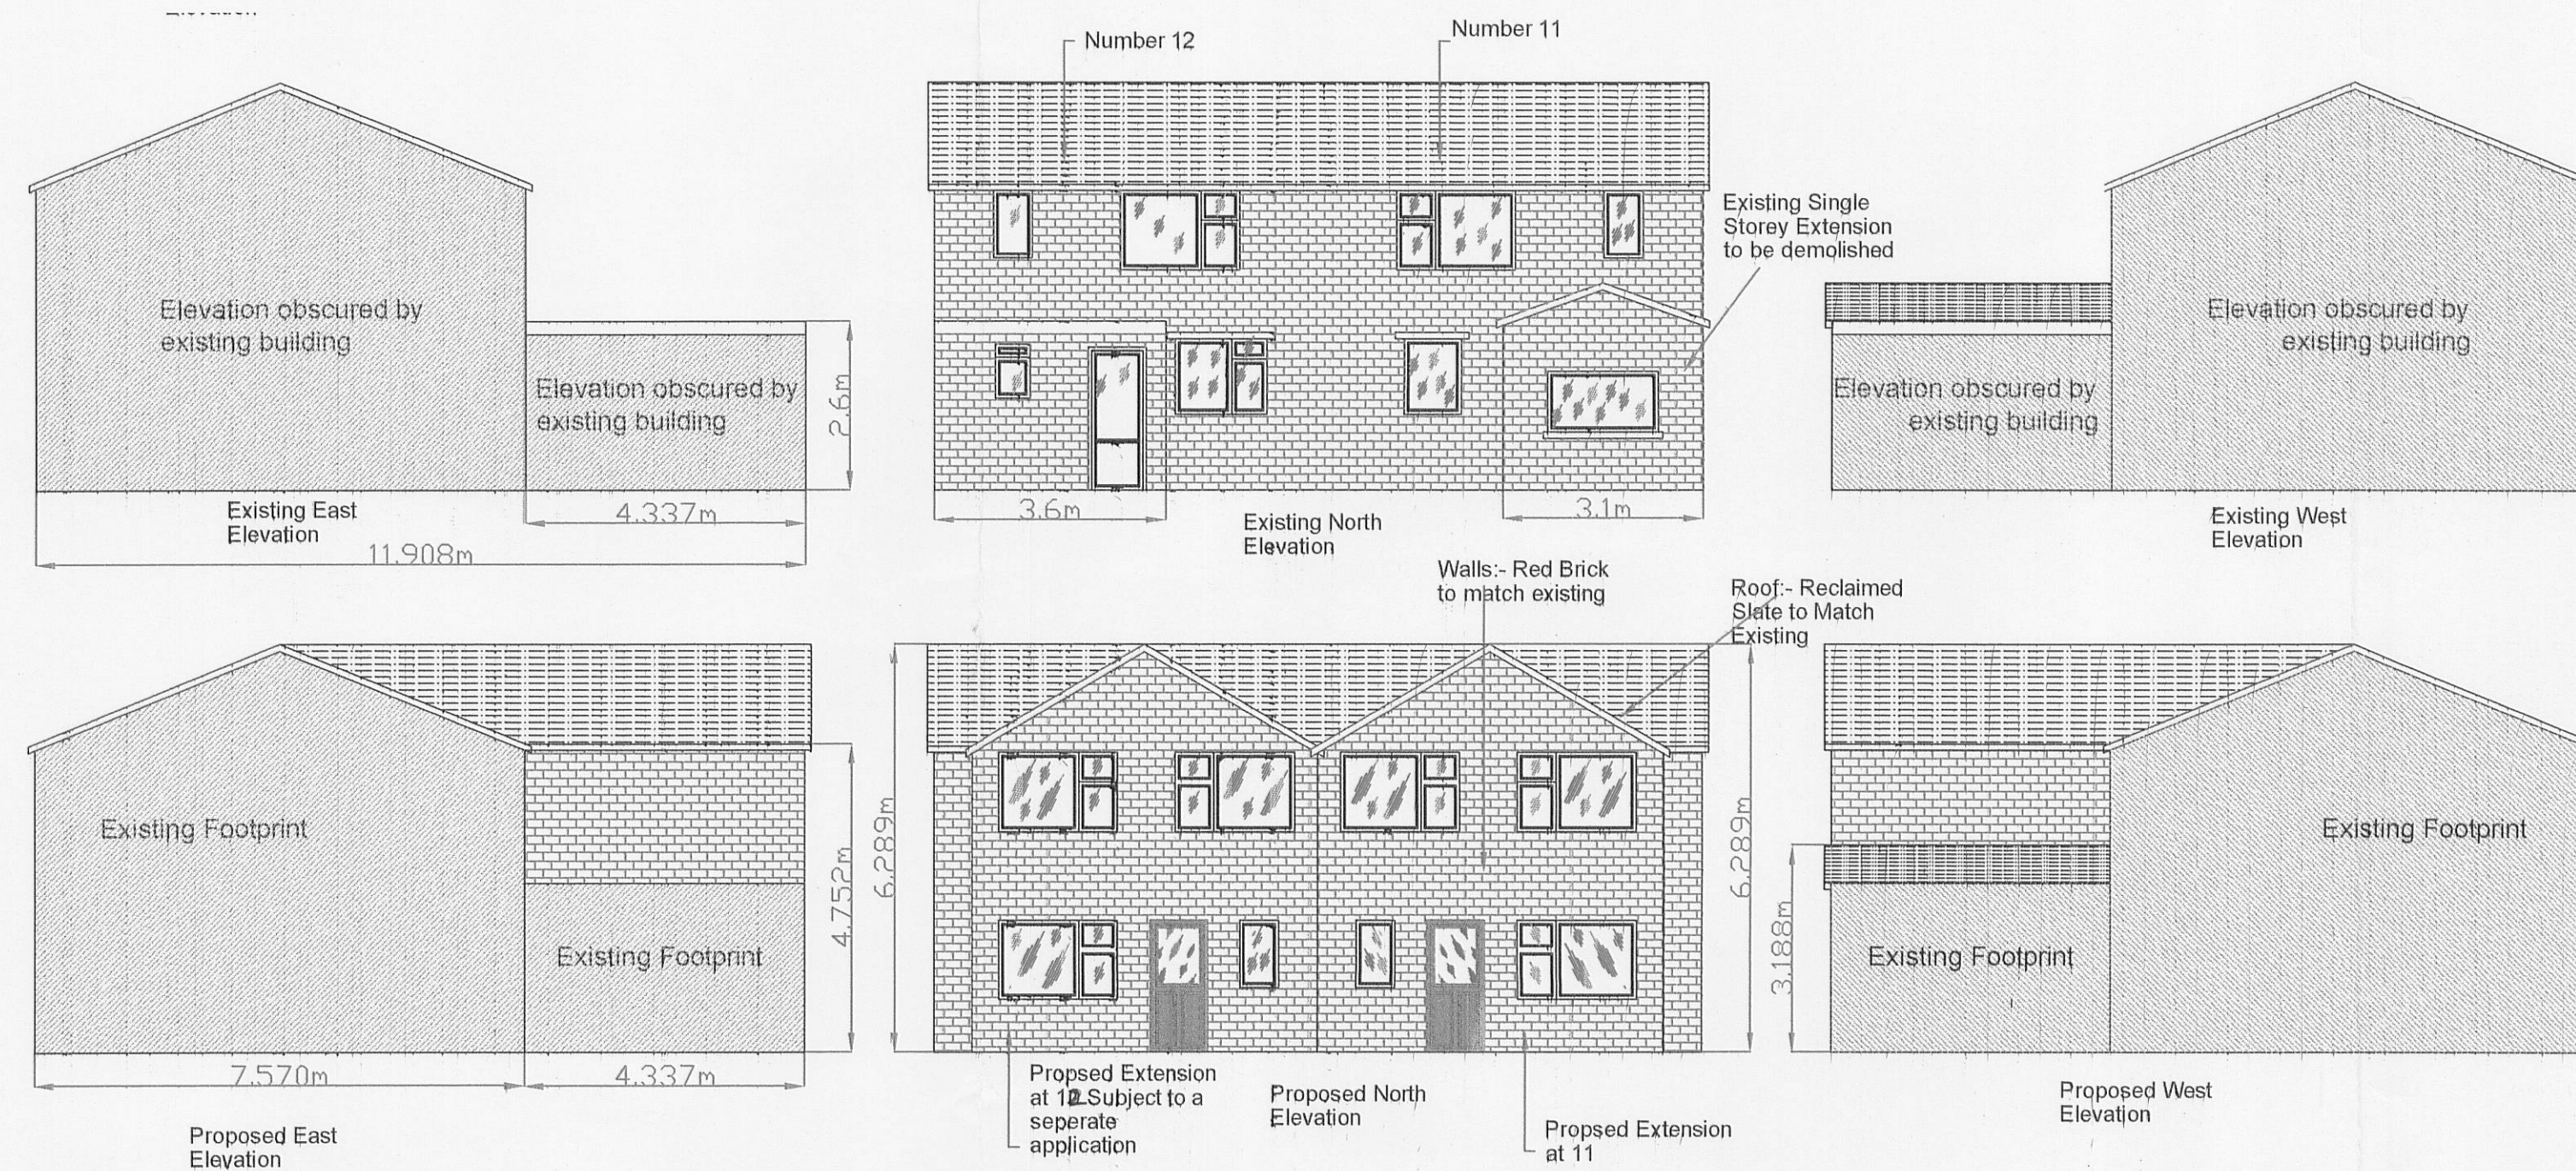



Existing Ground Floor Plan

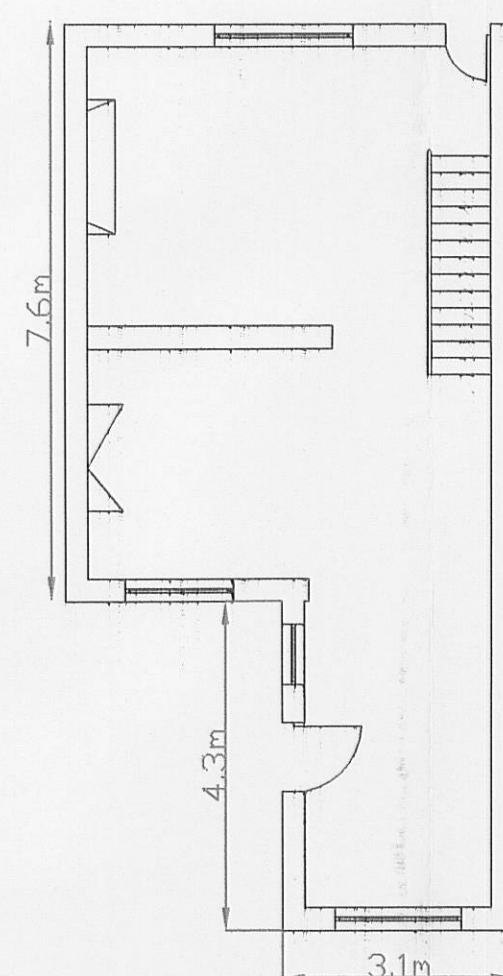



Existing First Floor Plan

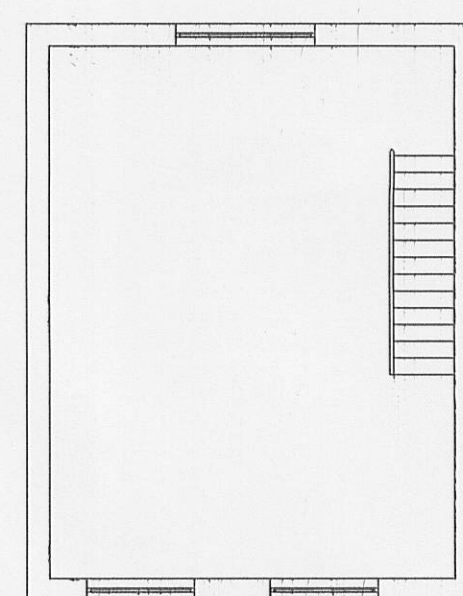

Proposed Ground Floor Plan

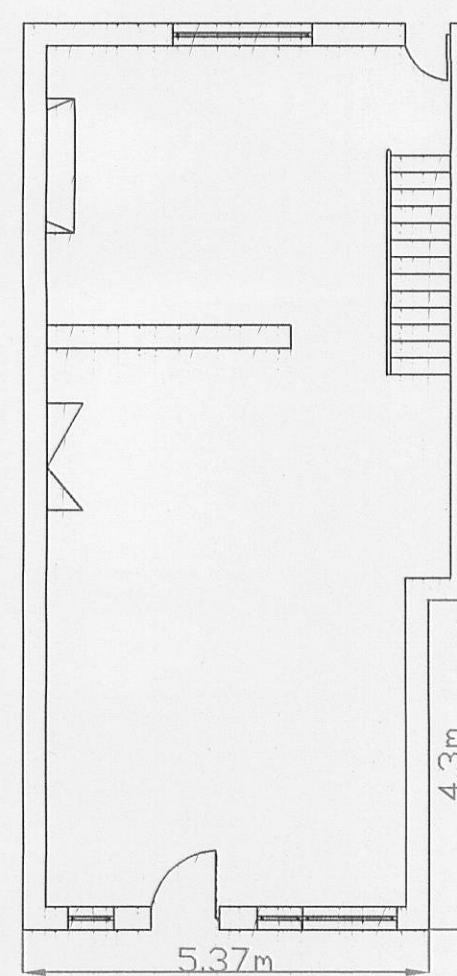

Proposed First Floor Plan

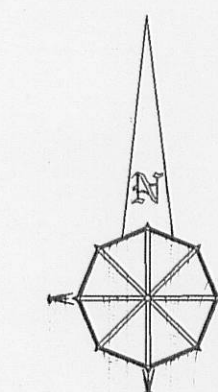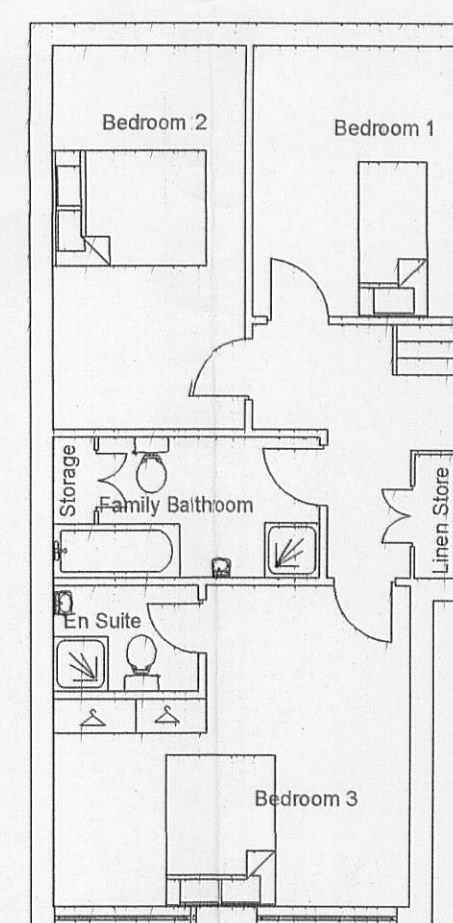

Scale 1:200

320120012P

Julia Pye

Hill Crest Farm, Startlands Lane, Chipping PR3 2NP
Tel 01995 61878 / 0771 265 8436
email: juliapye1@hotmail.com

Clients Details.

Mr & Mrs Holgate

Project Details.

Demolition of Single Storey Extension to be replaced with two Storey extension

Project Address.

11 Manor Avenue, Ribchester, PR3 3XN

Drawing No.	Date	Scale	Drawn By
JP/JW/3430	Dec 2011	1:100	Julia Pye

DO NOT SCALE THIS DRAWING. CHECK ALL DIMENSIONS ON SITE

THIS DRAWING IS PROVIDED TO YOU FOR YOUR INFORMATION ONLY. IT IS NOT TO BE REPRODUCED IN ANY FORM OR BY ANY MEANS FOR ANY PURPOSE, WITHOUT OBTAINING PRIOR WRITTEN PERMISSION FROM JULIA PYE