

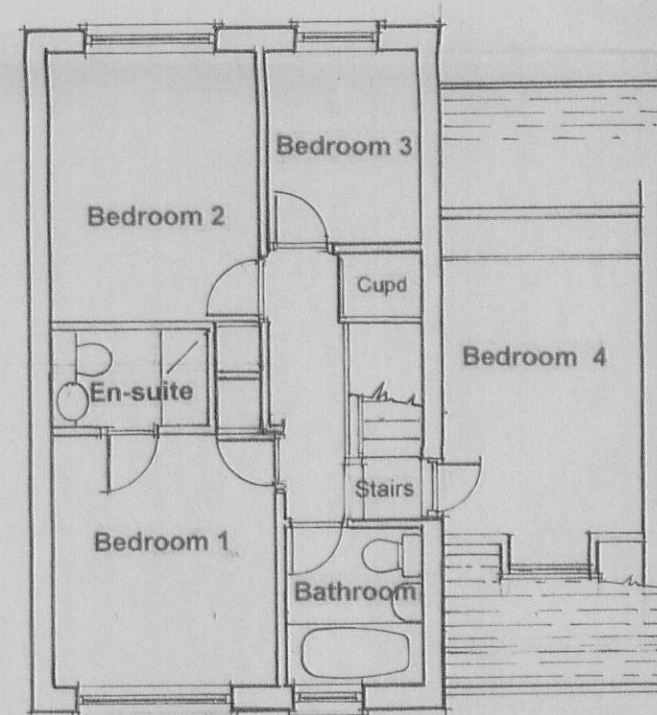
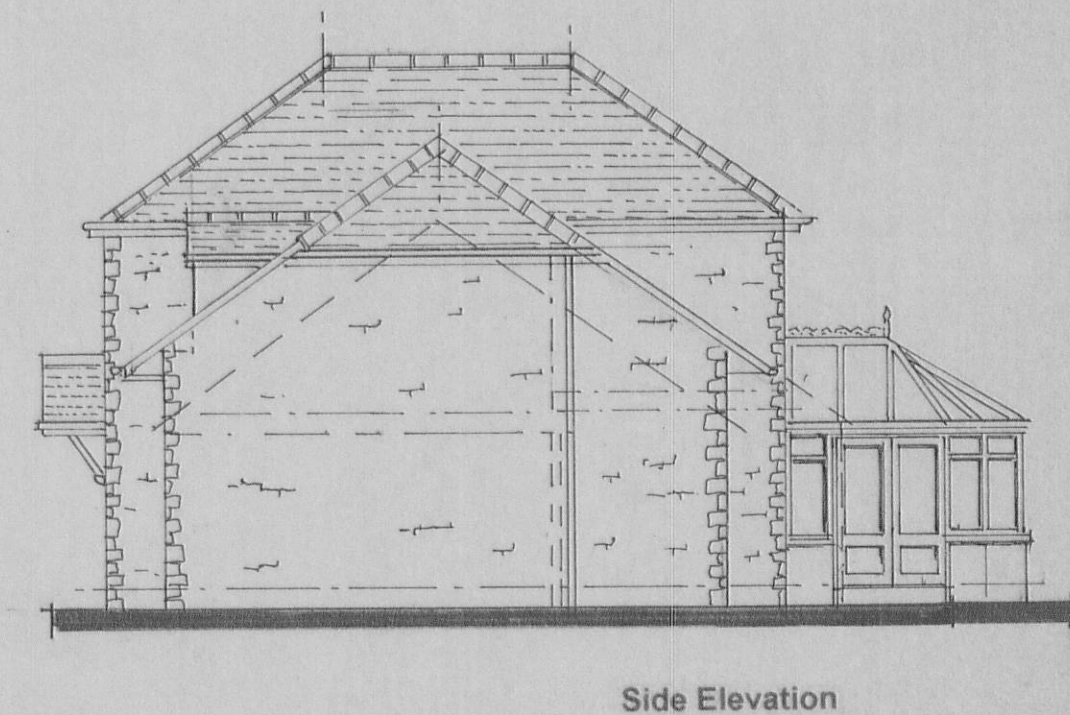
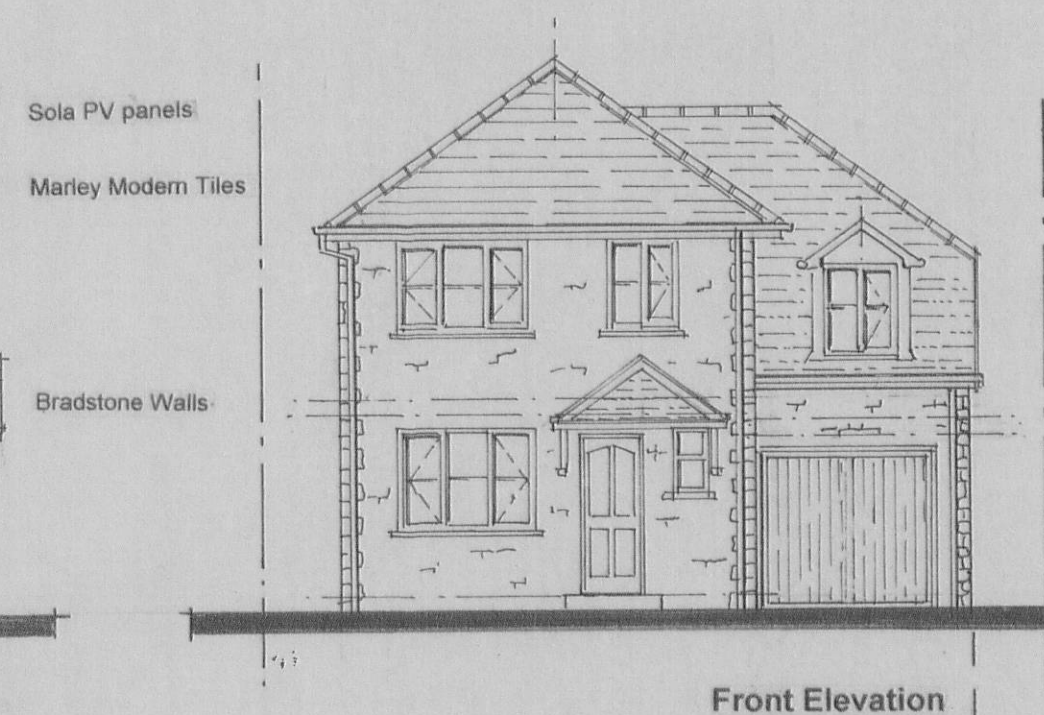
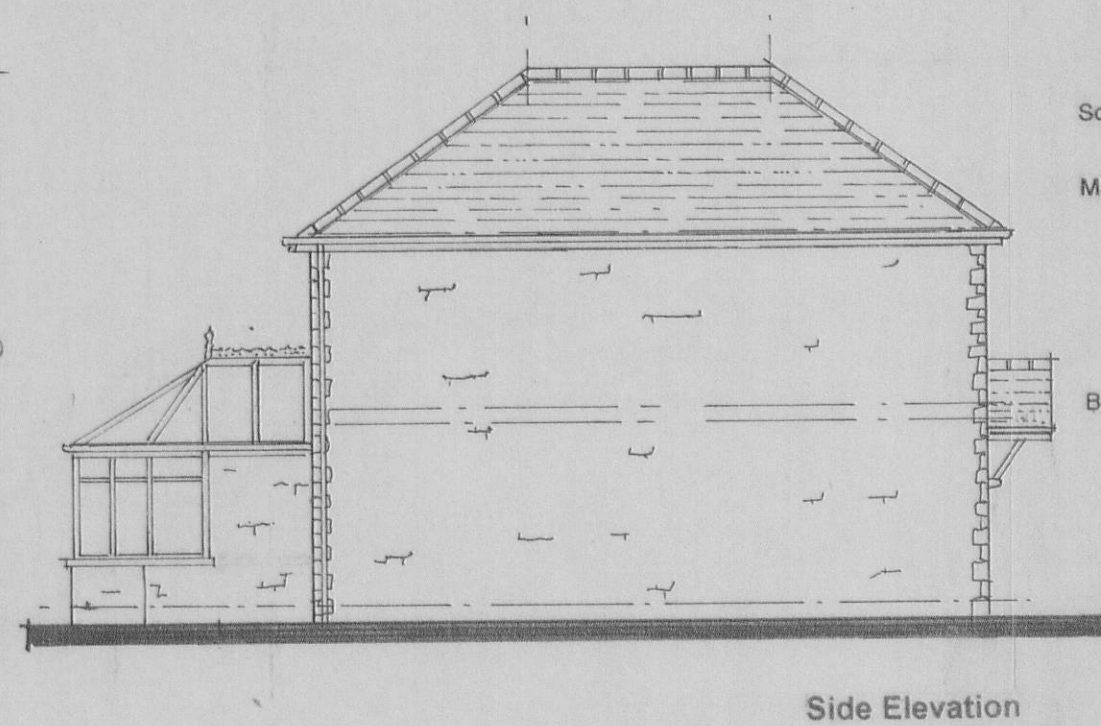


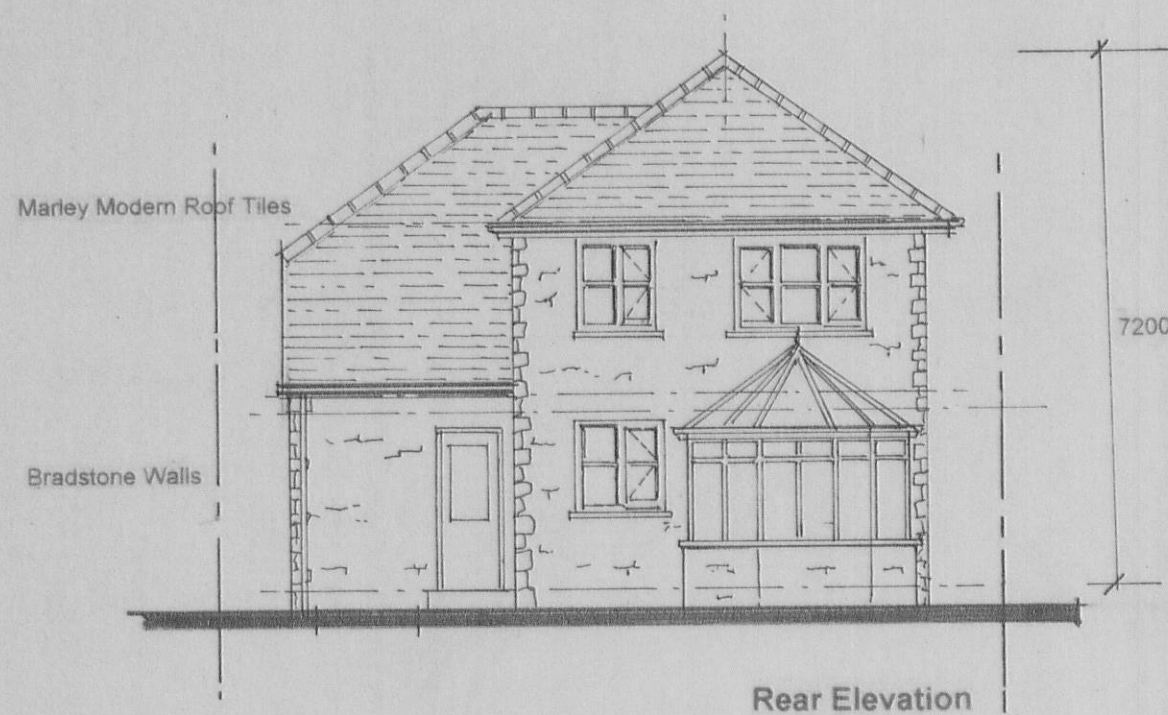

First Floor Plan

House type A

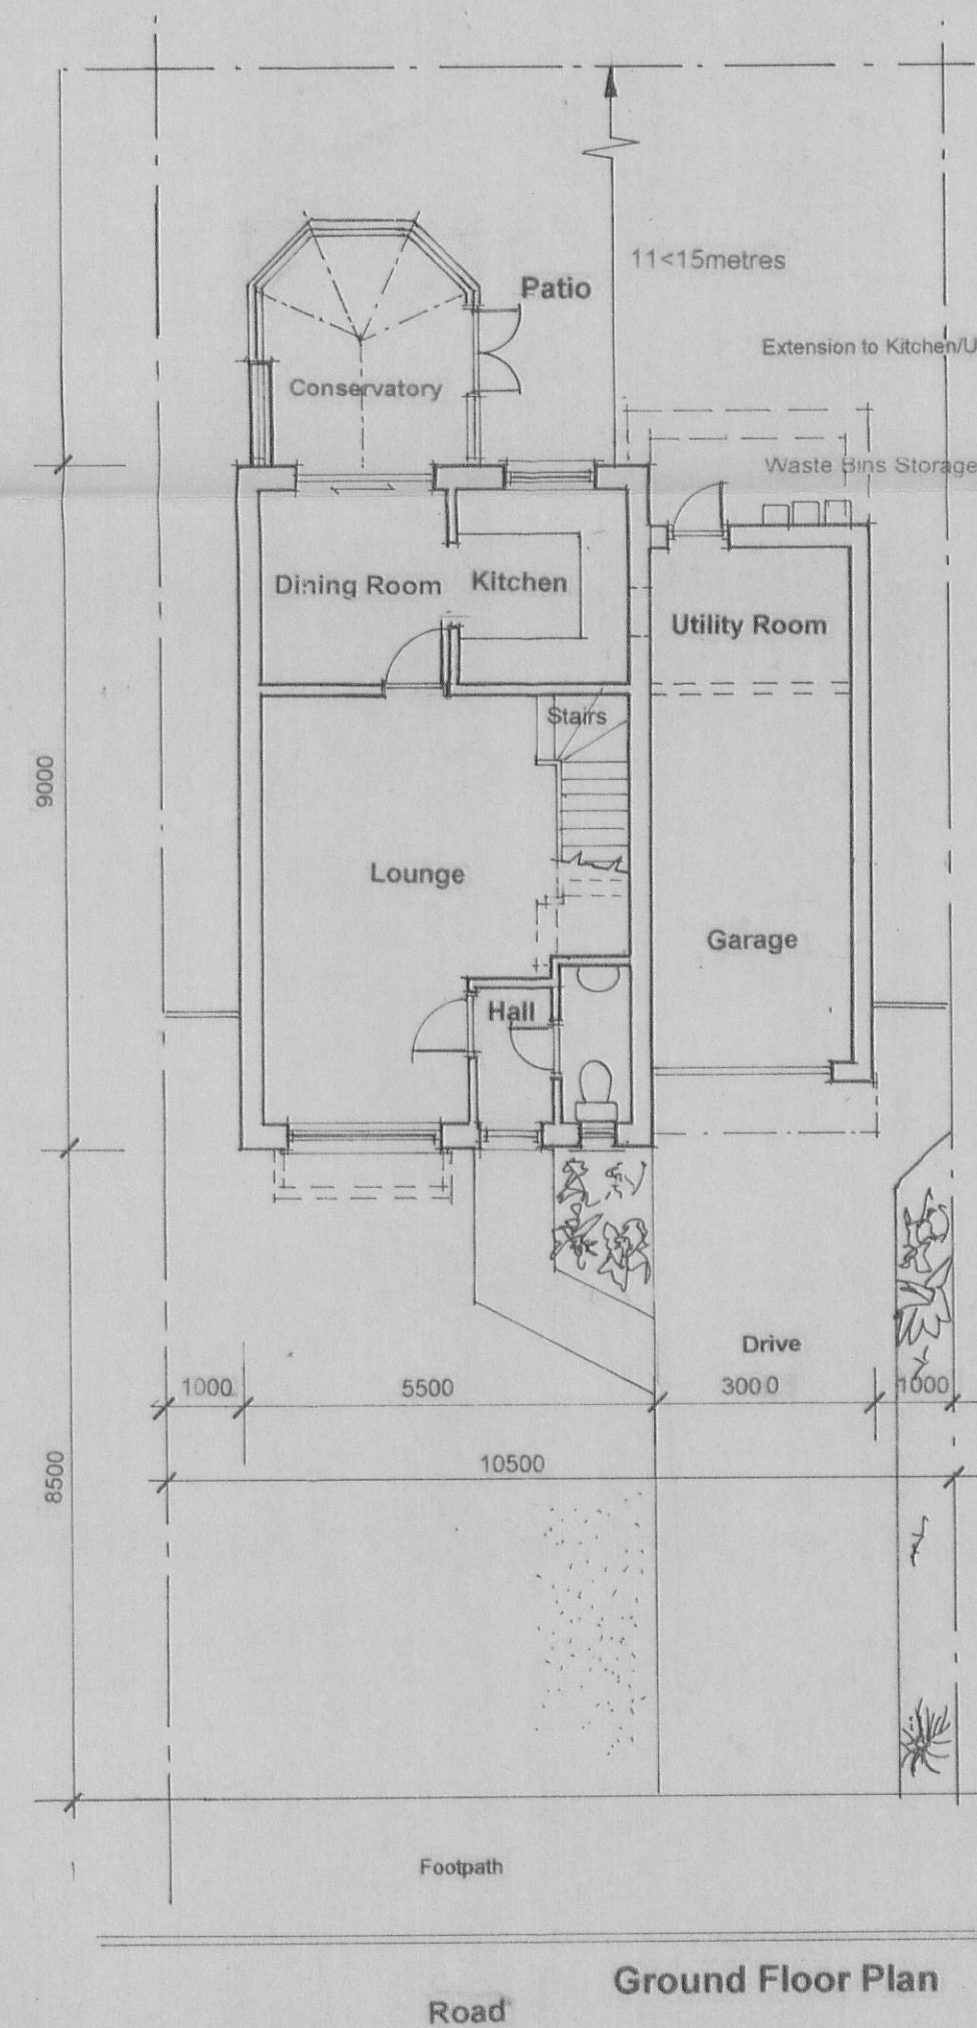

House type A

There are some modifications to this design which allow for

1. Construction the garages together Linked detached.
2. Adding a larger utility room to the garage and separating it off.
3. Sunroom or conservatory to the rear.
4. Kitchen extending into the garage area.
5. Fourth bedroom over the garage.

014
320120 ~~320120~~ D

Jeff Marshall & Associates

Architectural Designers and Surveyors,
Swindlehurst Barn, Back Lane, Grindleton,
Nr. Clitheroe, Lancs. BB7 4RW.
Tel. 01200 440157

Project Proposed housing Estate of 30 houses
off Union Street, Low Moor

Client Mrs Ruston

Title House Type A

Scale 1:100 Date

Drn *JM*

Drg N°

370/1/3