




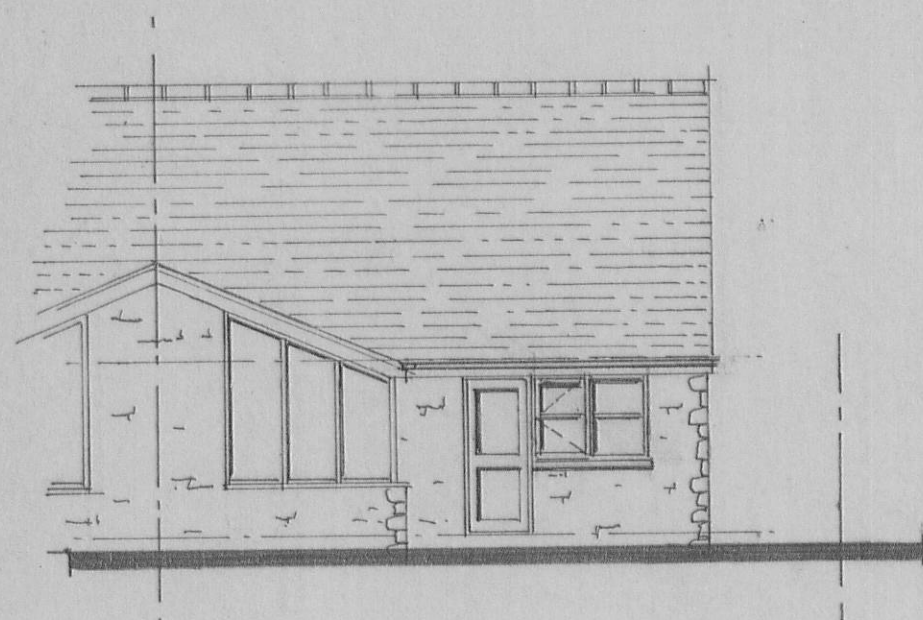

Rear Elevation

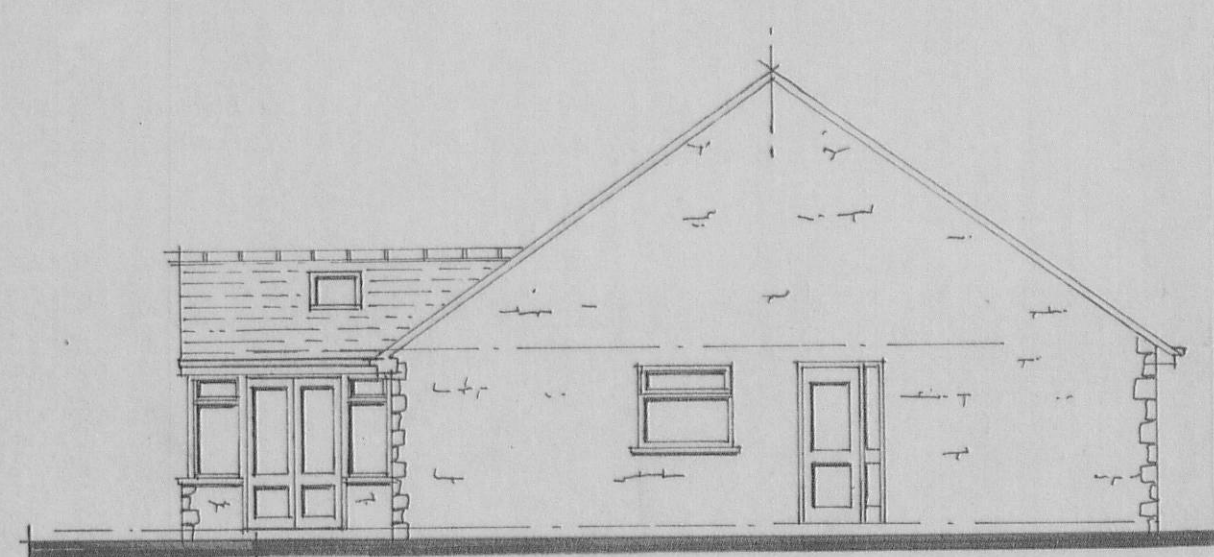

Side Elevation

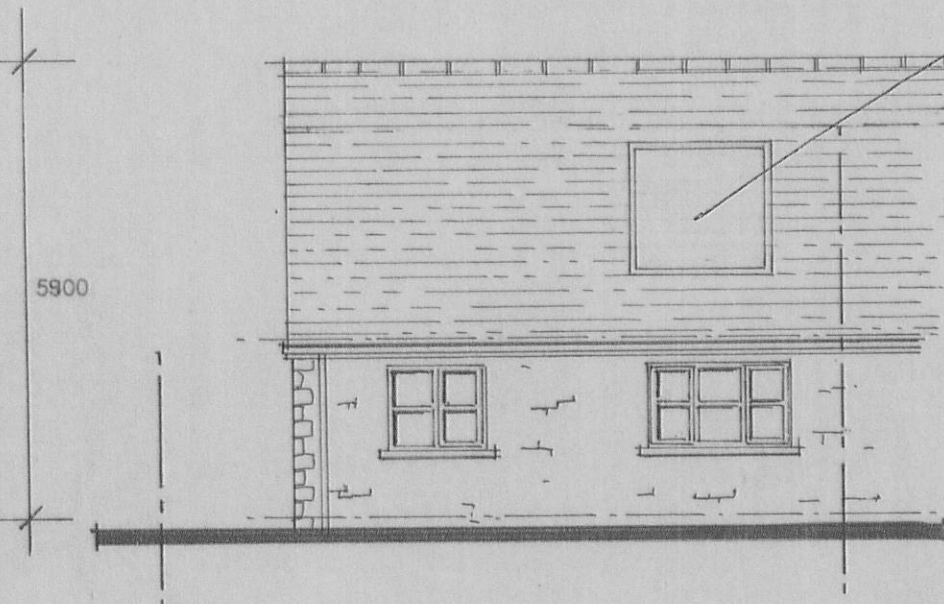


Front Elevation

Marley Modern Tiles
Sola PV panels
Bradstone Walls

4 No panels
1.5 x 1 in each
with black trim

House type C

This type can have an extra sun room or conservatory

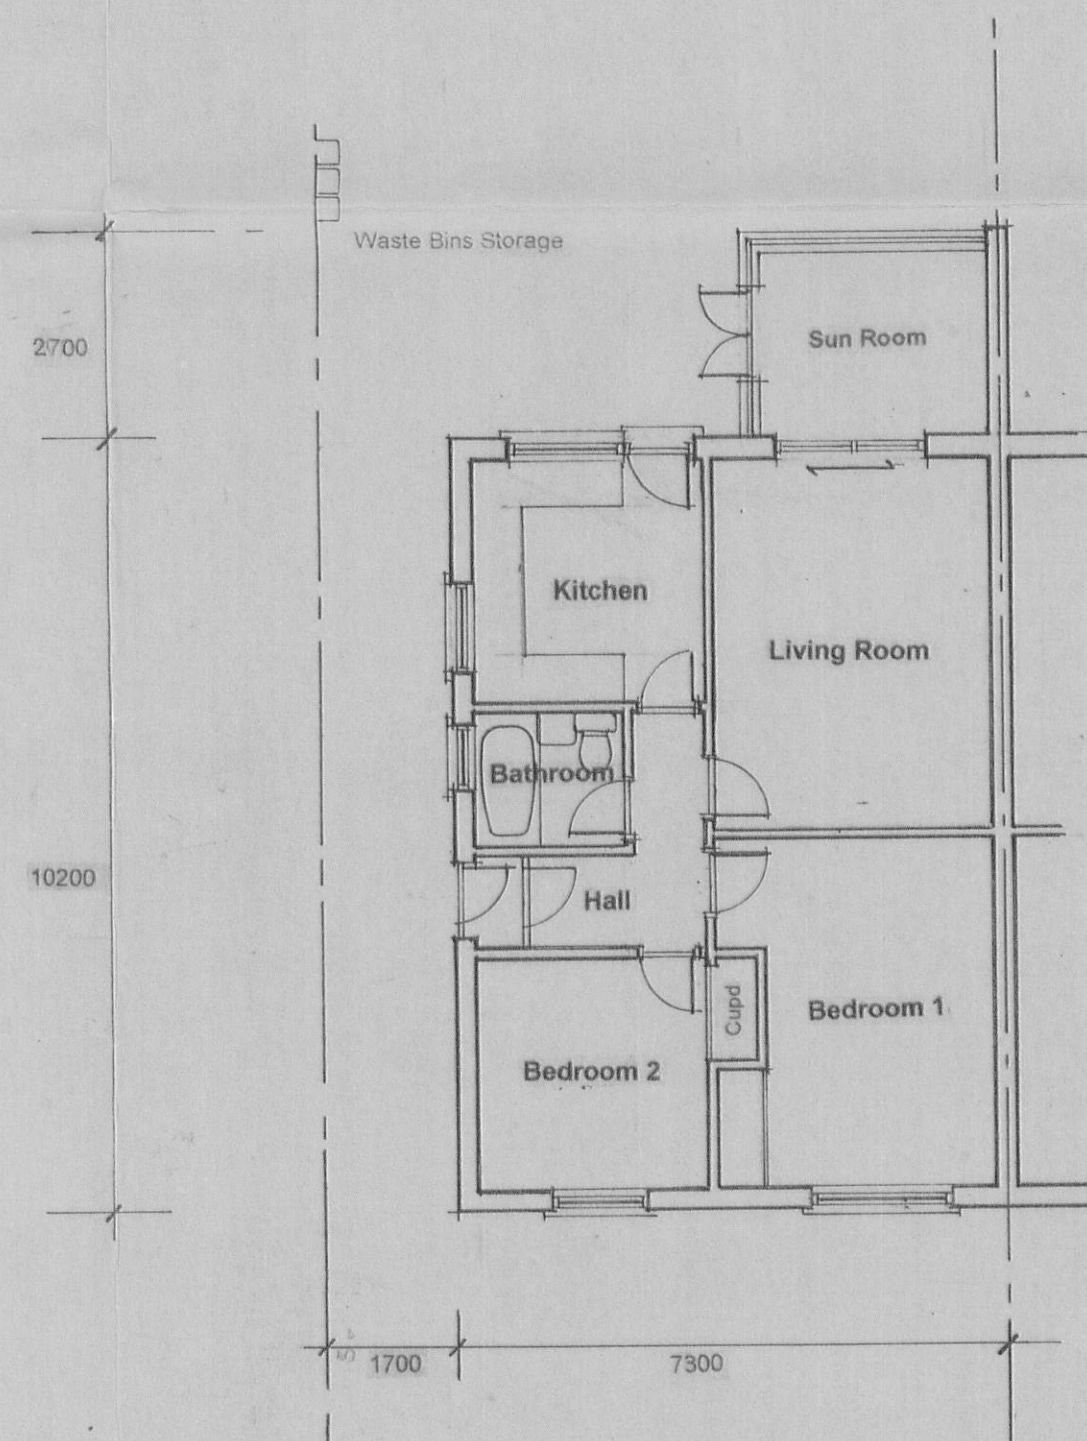

Ground Floor Plan

House type C

320120 ⁰¹⁴ ~~320120~~ P

Jeff Marshall & Associates
Architectural Designers and Surveyors,
Swindlehurst Barn, Back Lane, Grindleton,
Nr Clitheroe, Lancs. BB7 4RW
Tel. 01200 440157

Project Proposed housing Estate of 30 houses
off Union Street, Low Moor

Client Mrs Ruston

Title House Type C

Drg N°
370/1/5

Scale 1:100 Date

Drn *SM*