


NOTES
This drawing is copyright and must not be reproduced without the written permission of the designer.
Contractors are to check all sizes and dimensions before setting out any site or shopwork. Any errors or discrepancies are to be reported to the designer.
Do not scale off this drawing.

REVISIONS
Rev 'A' - existing mh positions and approximate below ground drain runs indicated
DATE
Oct 2009

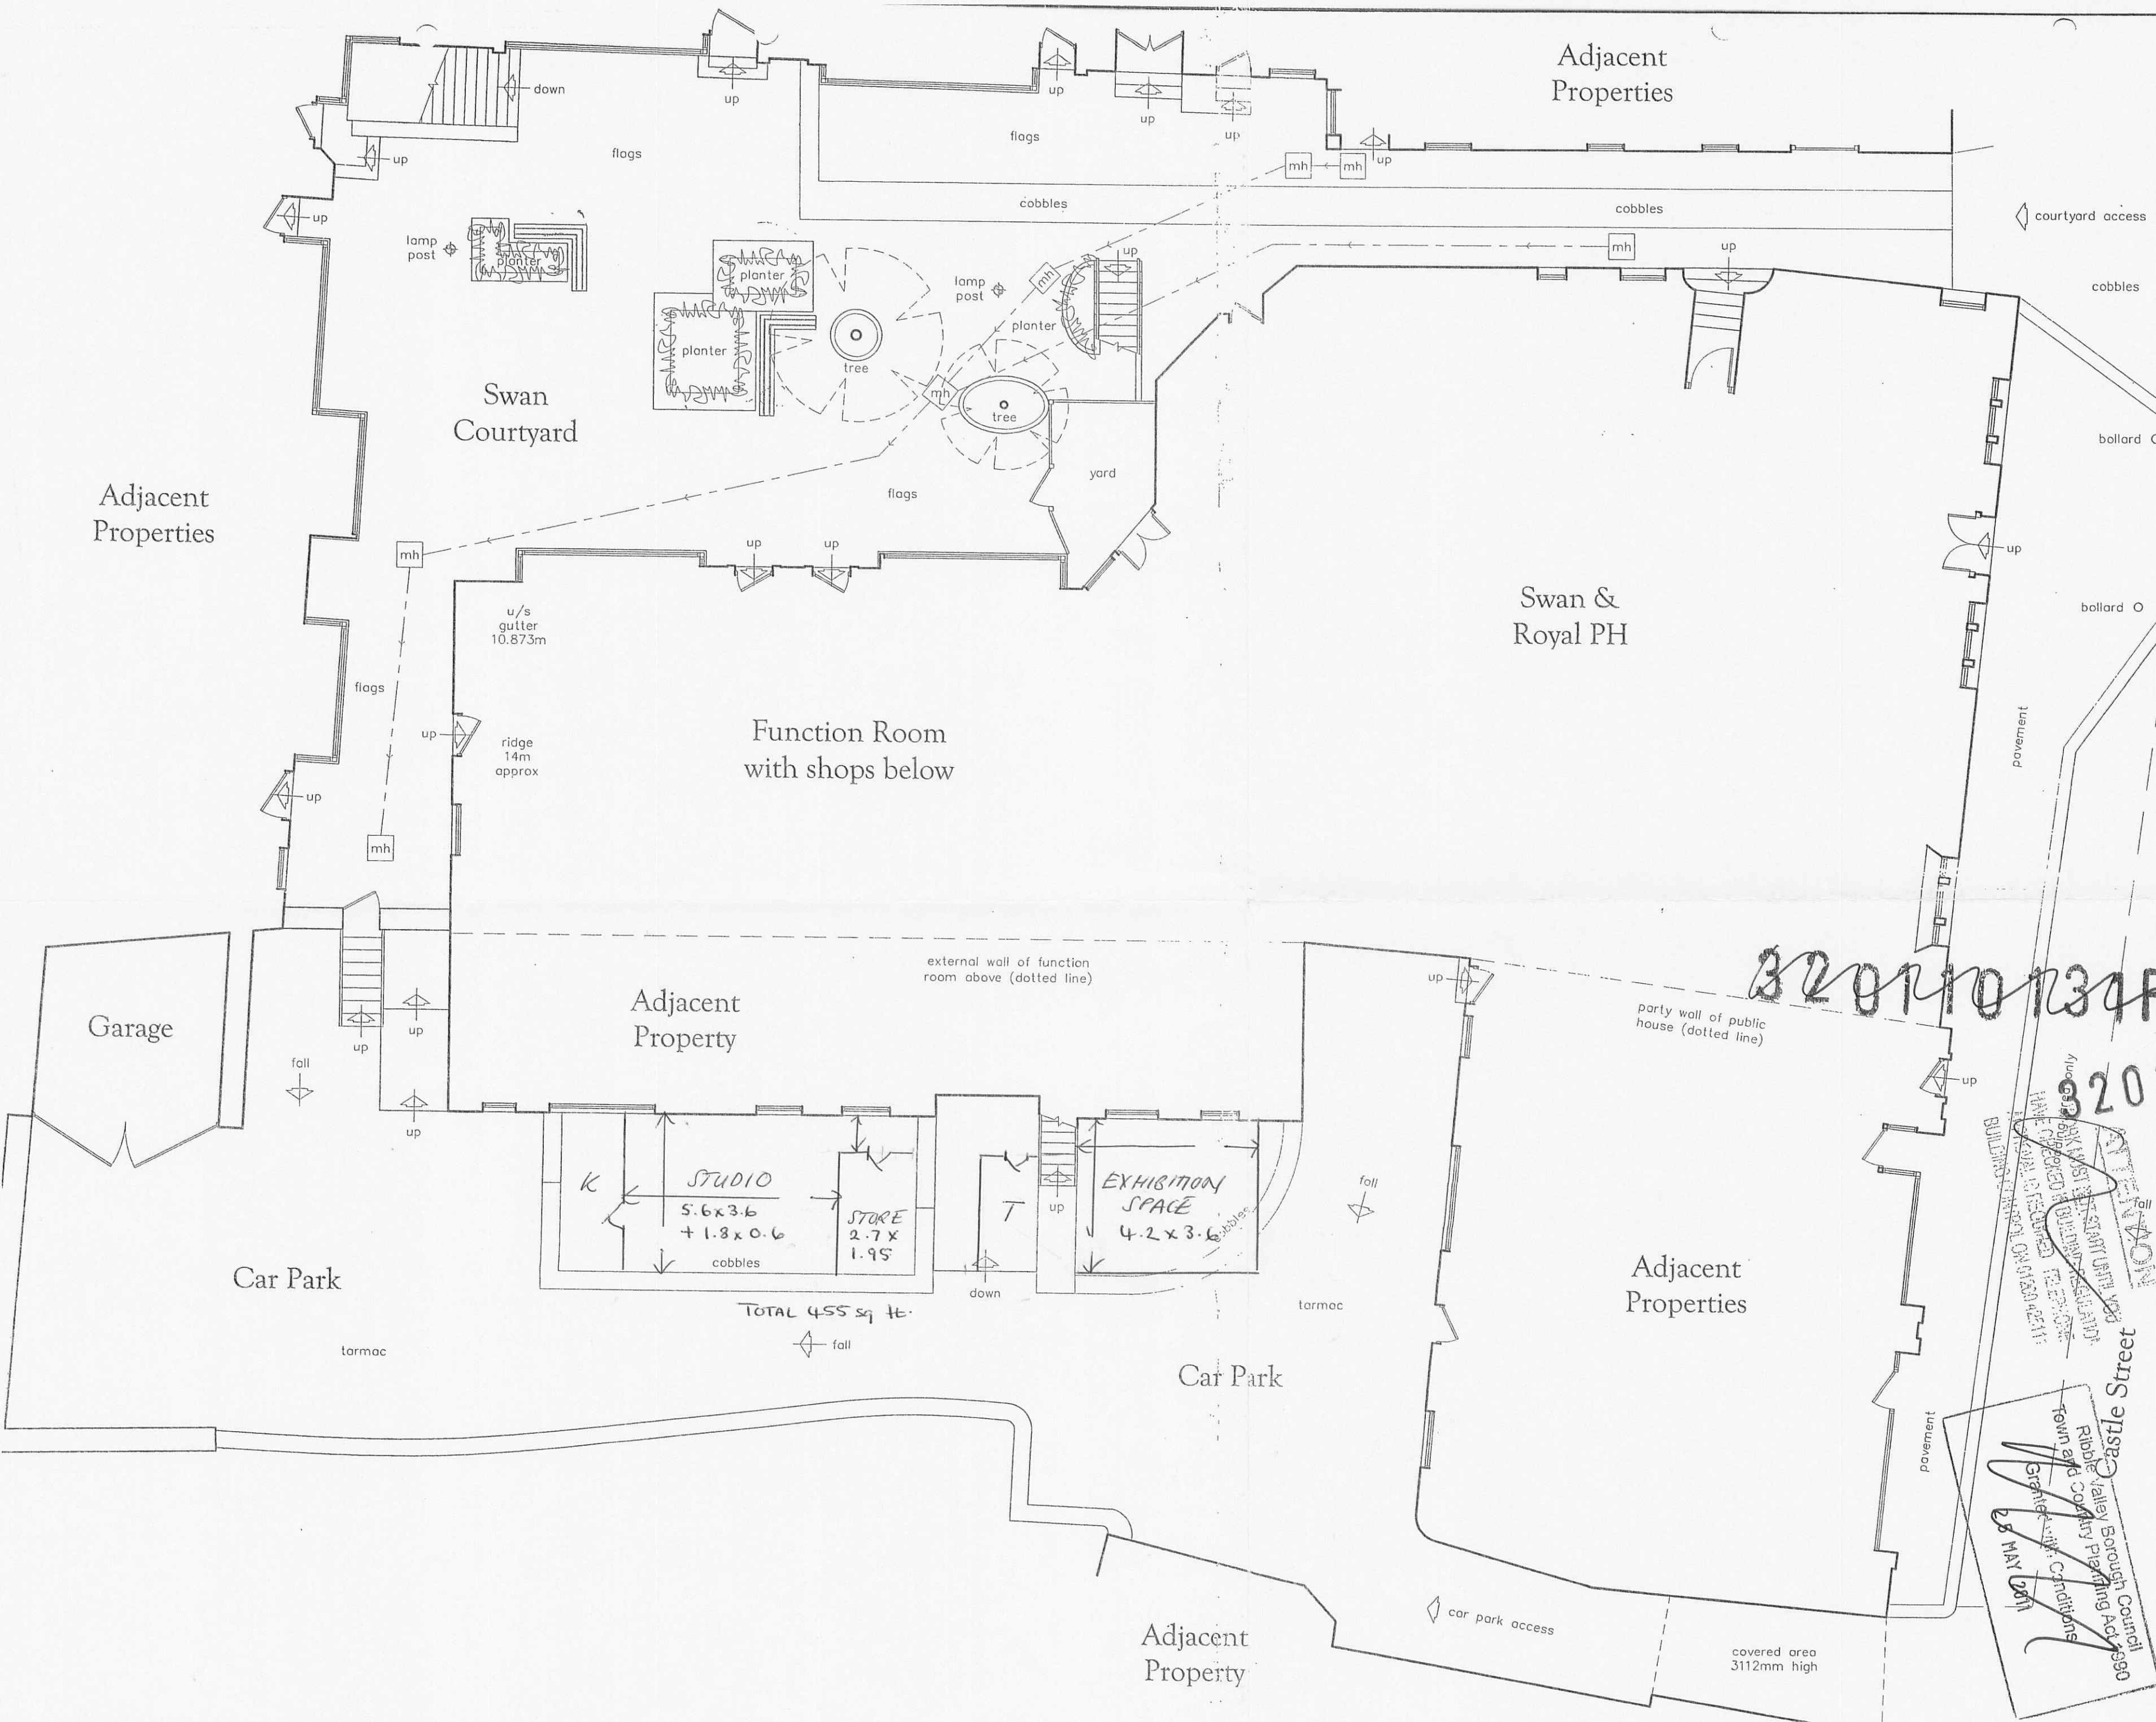

320110134P

320120018P

ANY PROPOSAL TO CONSTRUCT TO A PUBLIC SEWER MUST BE APPROVED BY THE LOCAL AUTHORITY'S PUBLIC SEWERAGE DEPARTMENT. NO CONSTRUCTION SHALL BE UNDERTAKEN WITHOUT THE WRITTEN APPROVAL OF THE LOCAL AUTHORITY. CONTACT THE LOCAL AUTHORITY FOR FURTHER INFORMATION. BUILDING CONTROL OFFICIALS ONLY

Castle Street
Ribble Valley Borough Council
Town and Country Planning Act 1990
Granting Conditions
15 MAY 2011

DWG. DESCRIPTION
Existing Site Plan

JOB TITLE
Swan & Royal PH
Castle Street
Clitheroe, BB7 2BX
CLIENT
Matstons Plc

DWG. BY S. Holland
DATE Sept 2009
SCALE 1:100 @ A2
DWG. No 720.01
REV. 'A'

Imd
and Associates Ltd

1 Sentinel Court, Wilkinson Way
Off Haslingden Road
Blackburn, Lancashire
BB1 2EH

Tel: 01254 696989 Mobile: 07887542232
Fax: 01254 698880 Email: info@imd-ld.com