




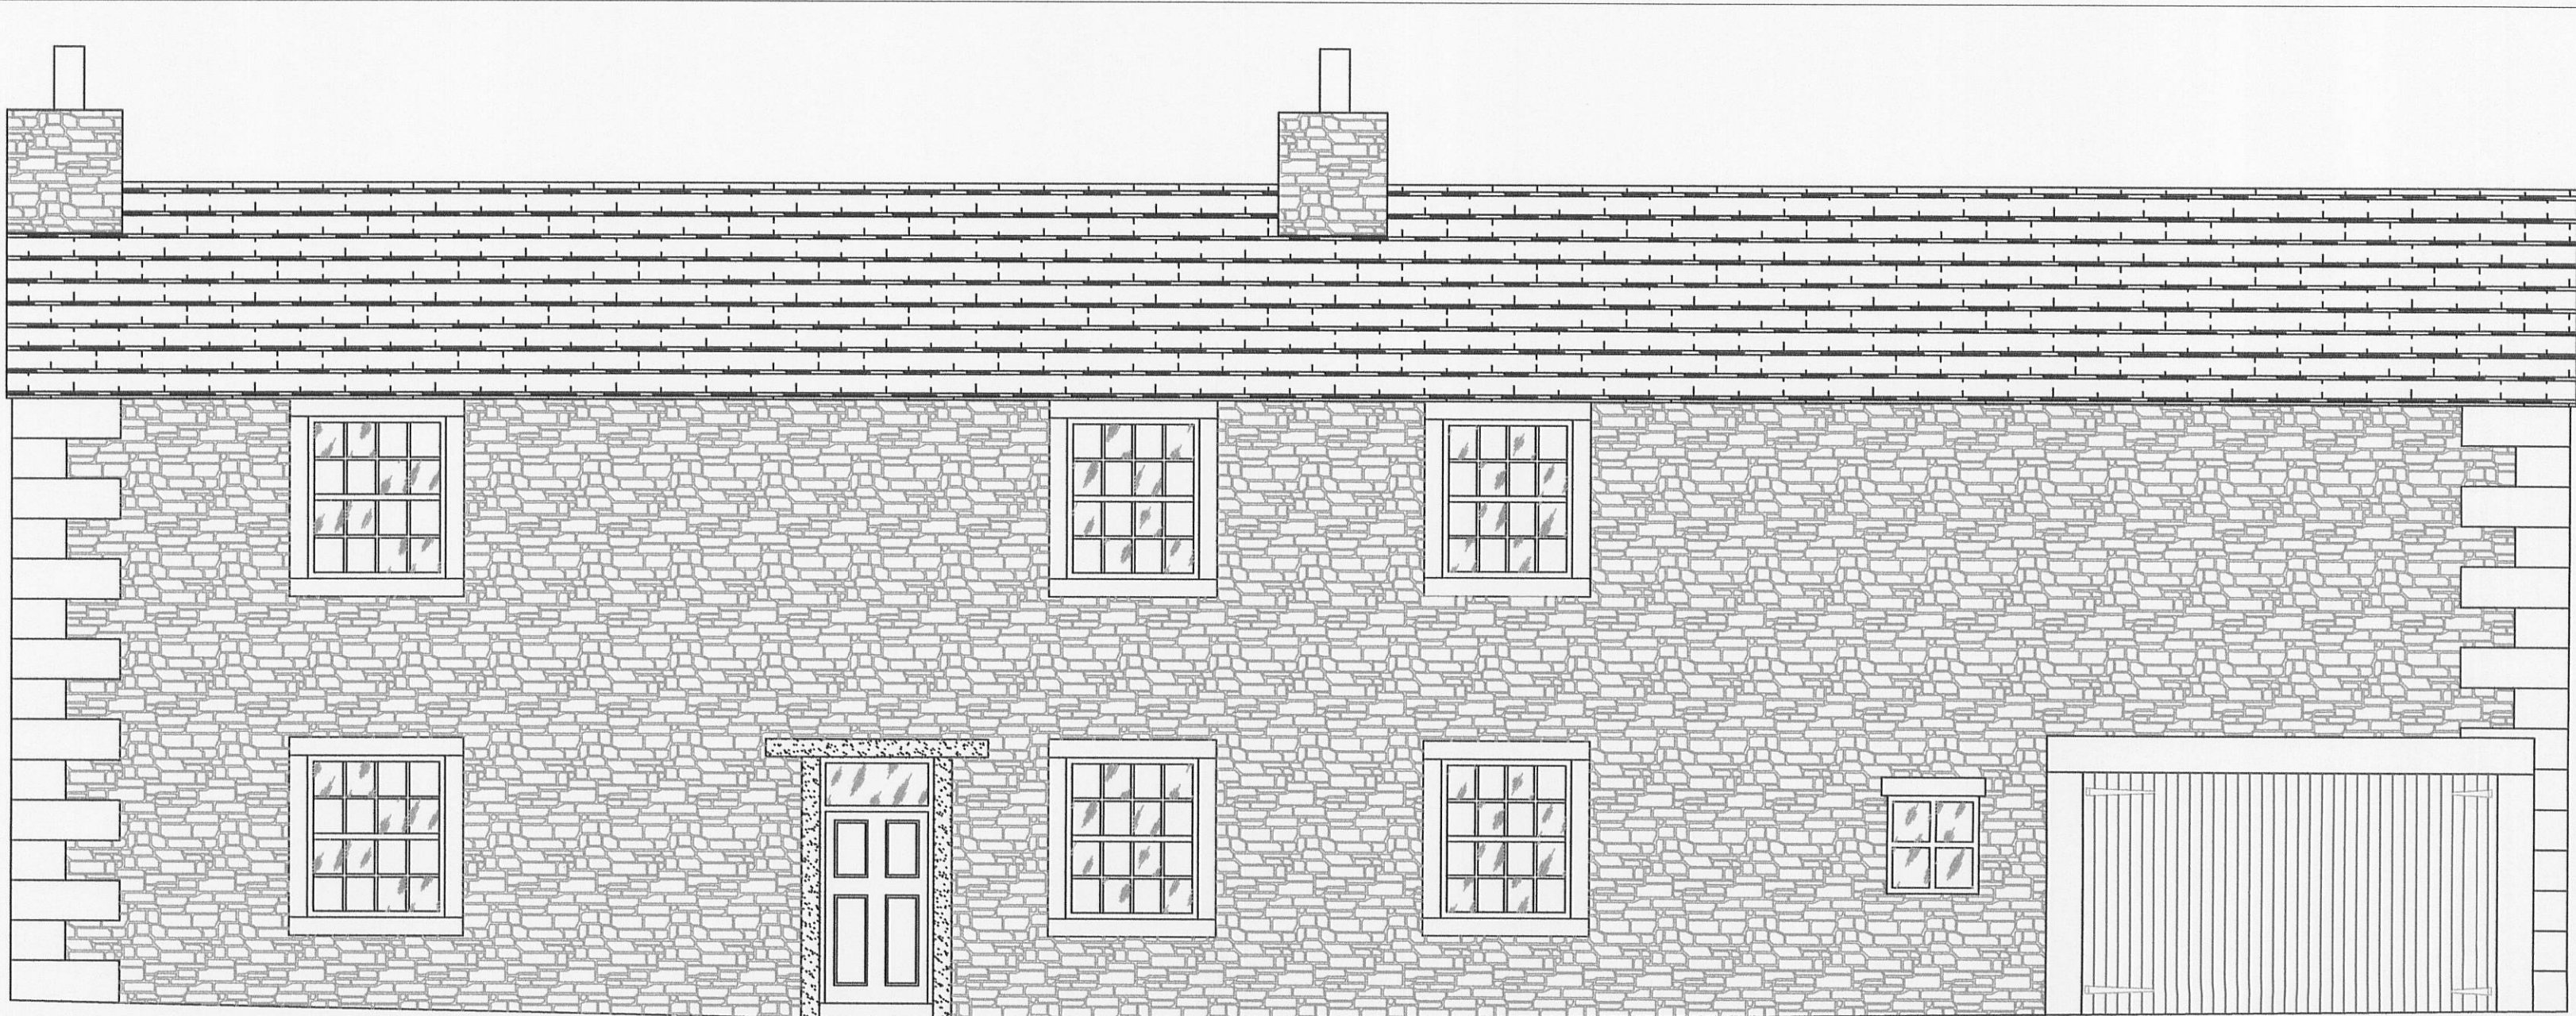

Front Elevation

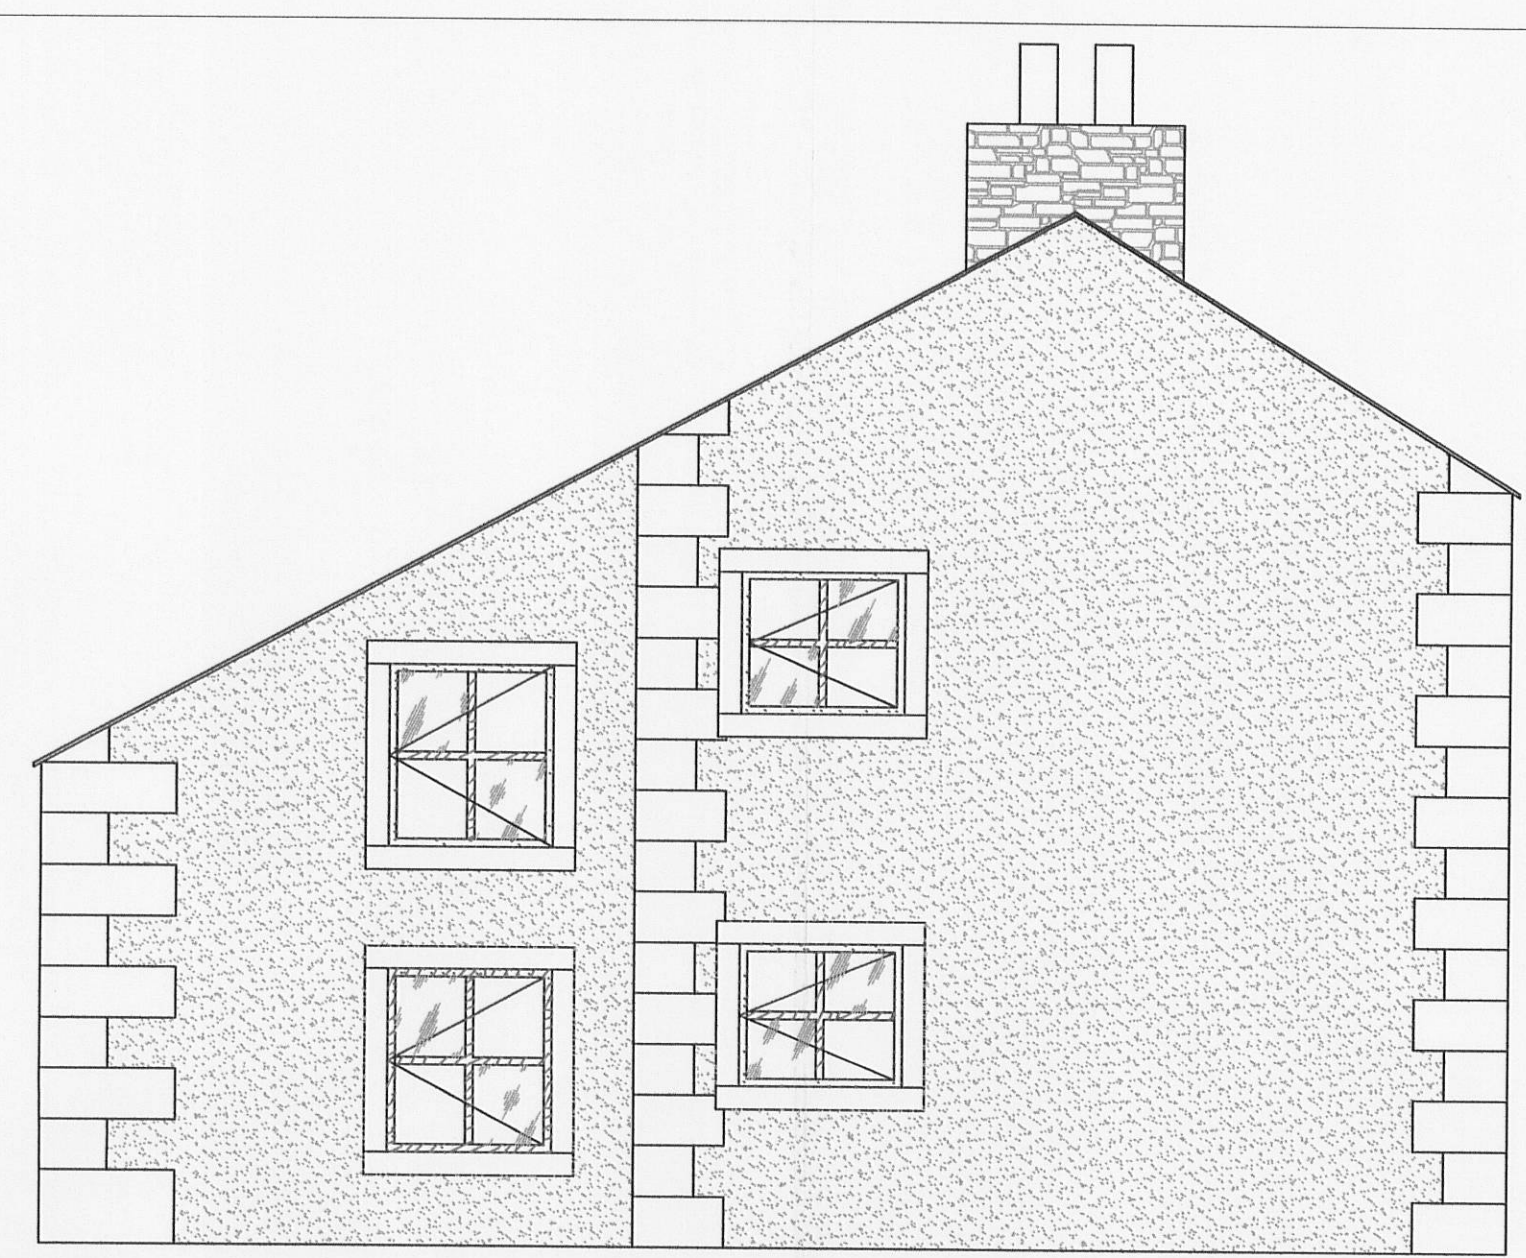

Side Elevation

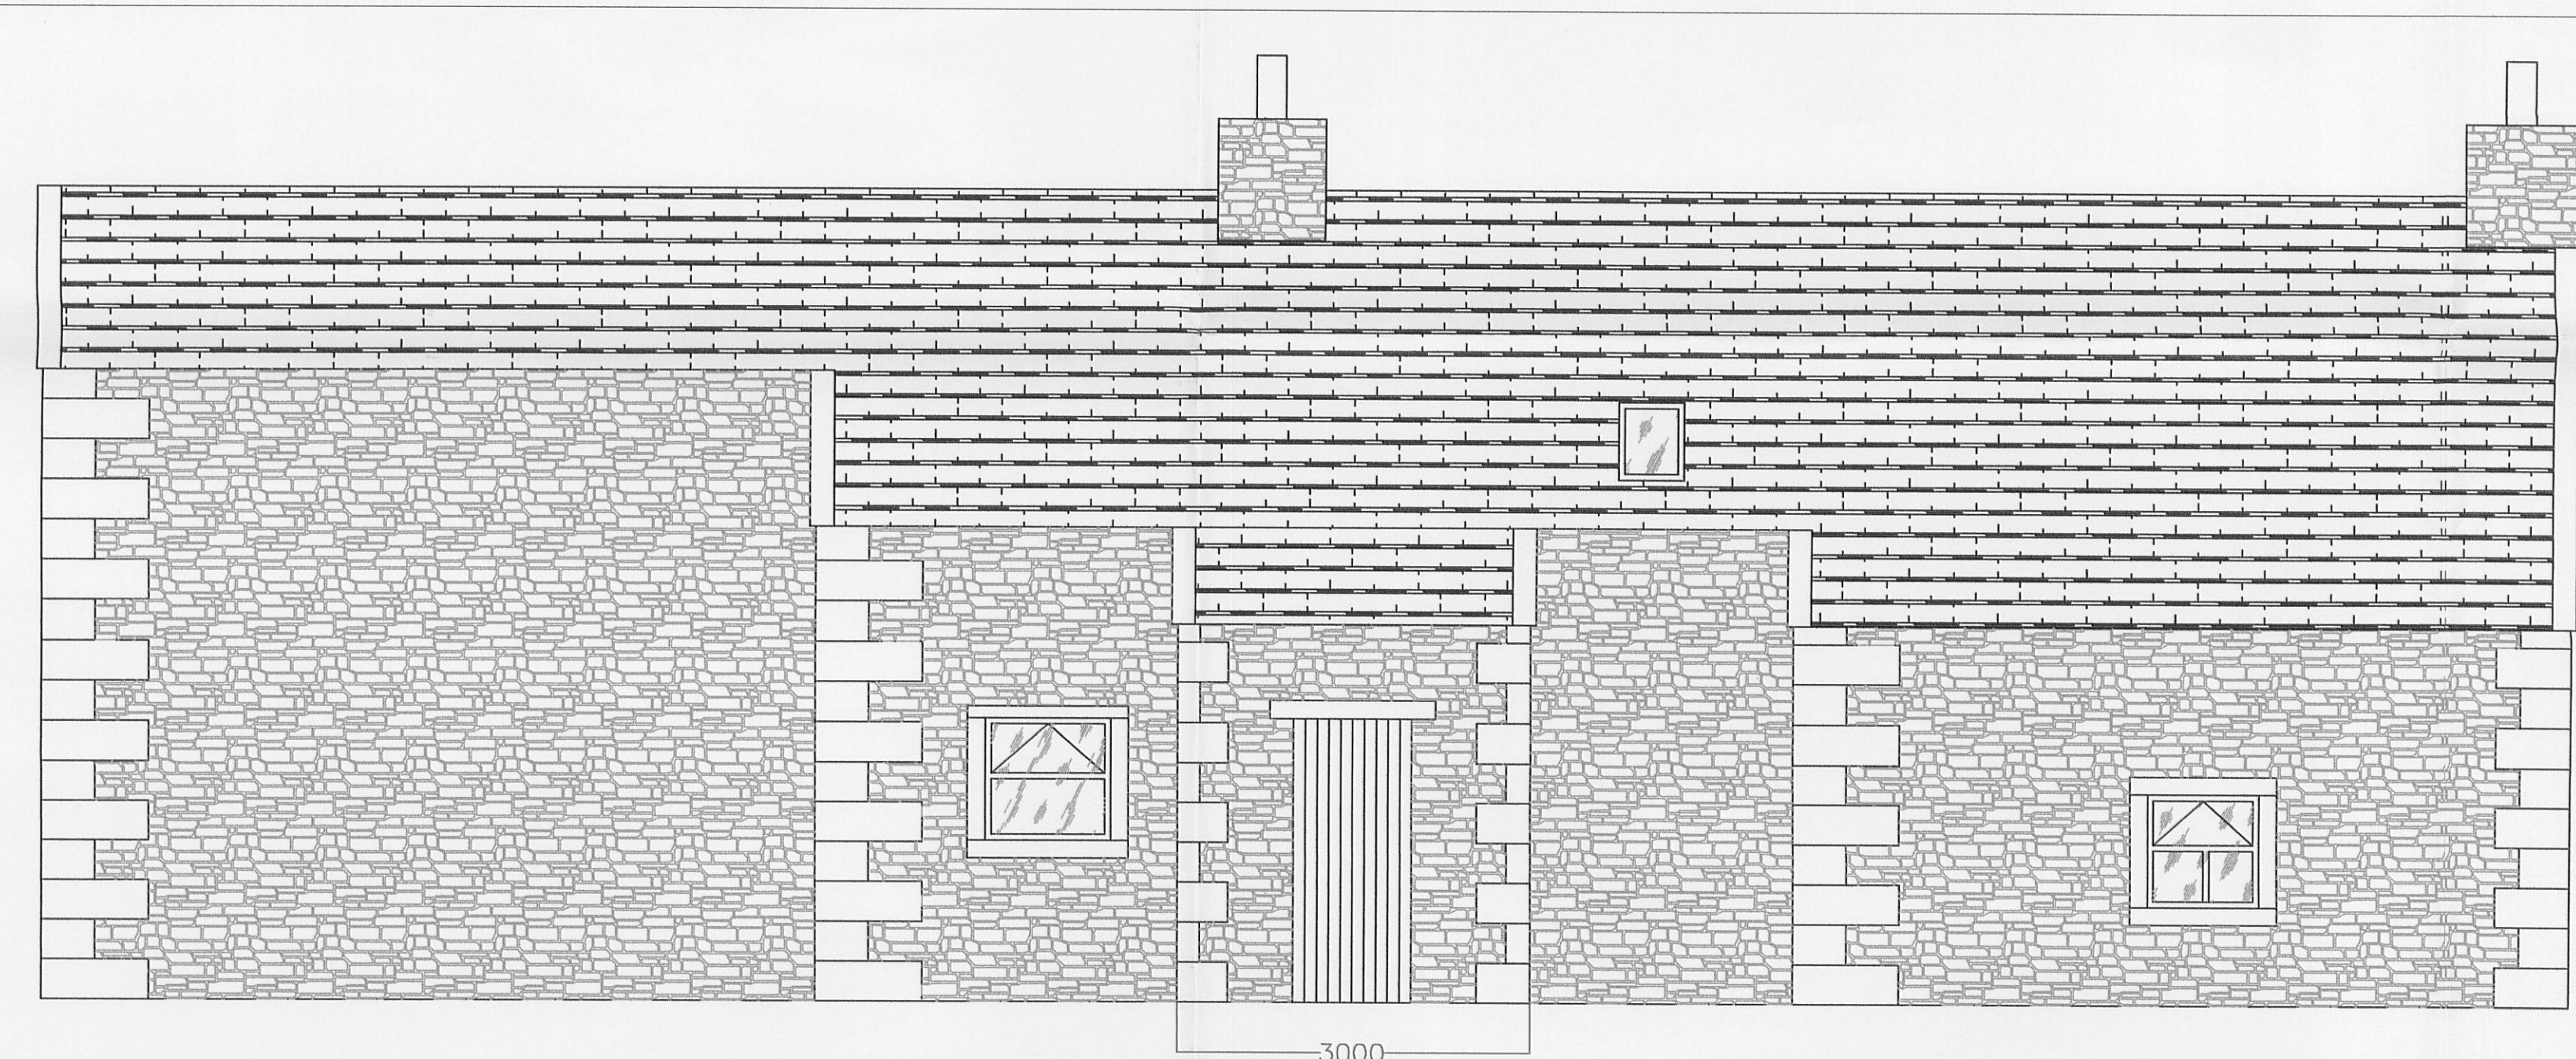

Rear Elevation



Side Elevation

320120020P

Proposed Porch		23/12/11 JT	
Description	Rev	Date	By
AJH ASSOCIATES Chartered Building Surveyors			
Client Duchy of Lancaster Co/ Smiths Core		Scale 1:50	
Project DINKLING GREEN		Date 02/10/2009	
Description PROPOSED ELEVATIONS		By JT	
Checked TH		No. 2844/201	
DO NOT SCALE THIS DRAWING. CHECK ALL DIMENSIONS ON SITE			
THIS DRAWING IS PROTECTED BY COPYRIGHT. IT MAY NOT BE REPRODUCED IN ANY FORM OR BY ANY MEANS FOR ANY PURPOSE, WITHOUT GAINING PRIOR WRITTEN PERMISSION FROM AJH ASSOCIATES			