




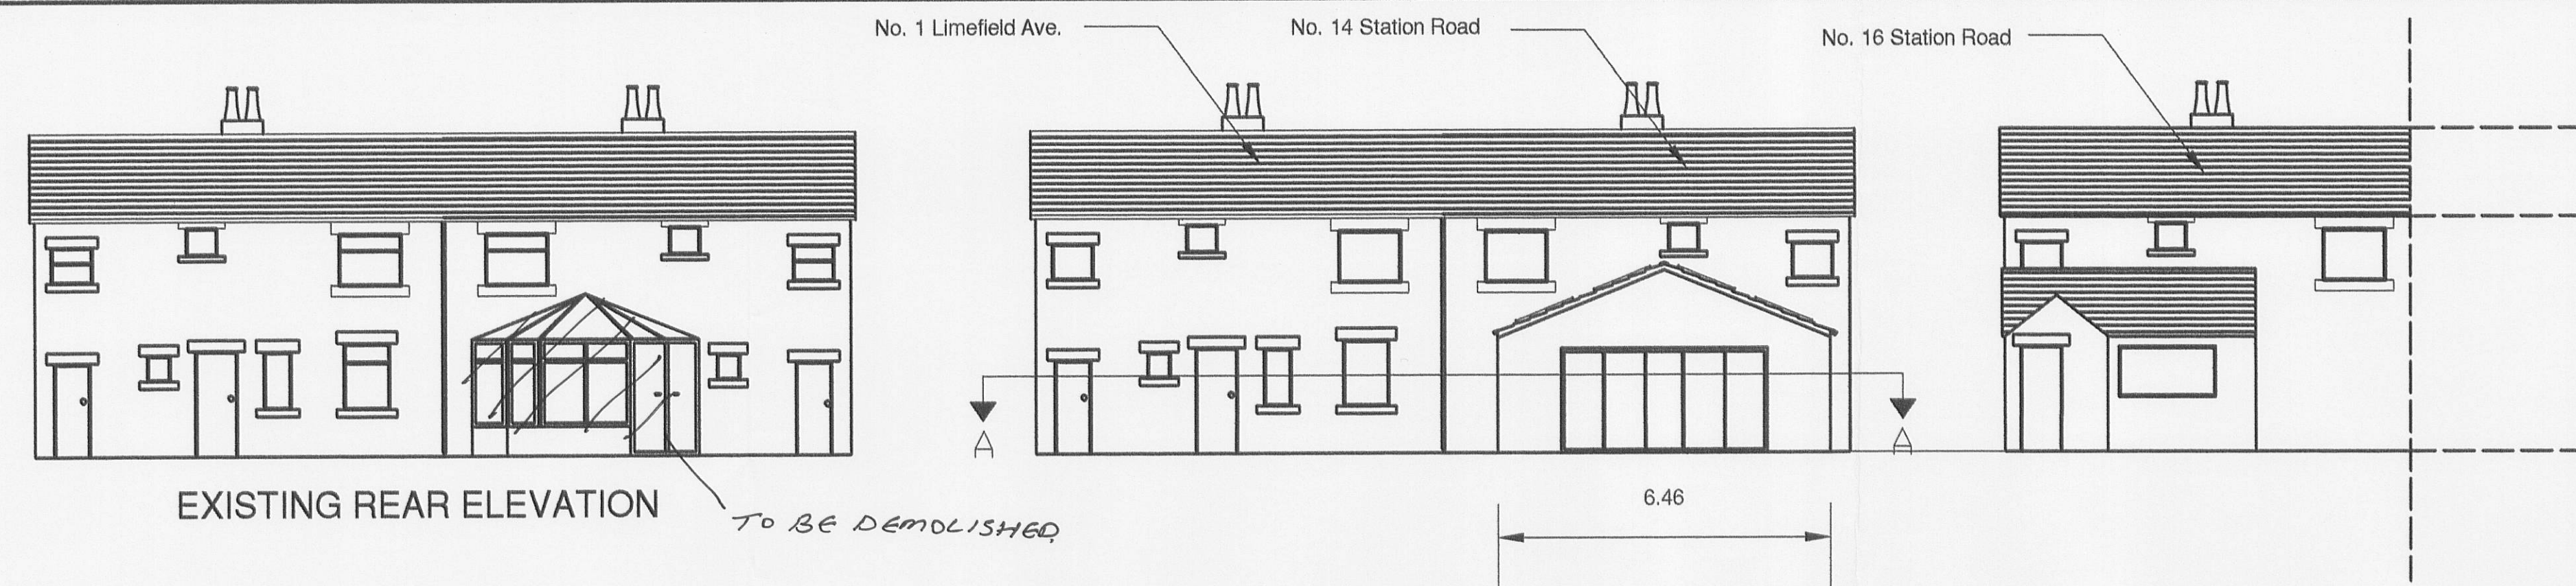




PROPOSED NORTH ELEVATION

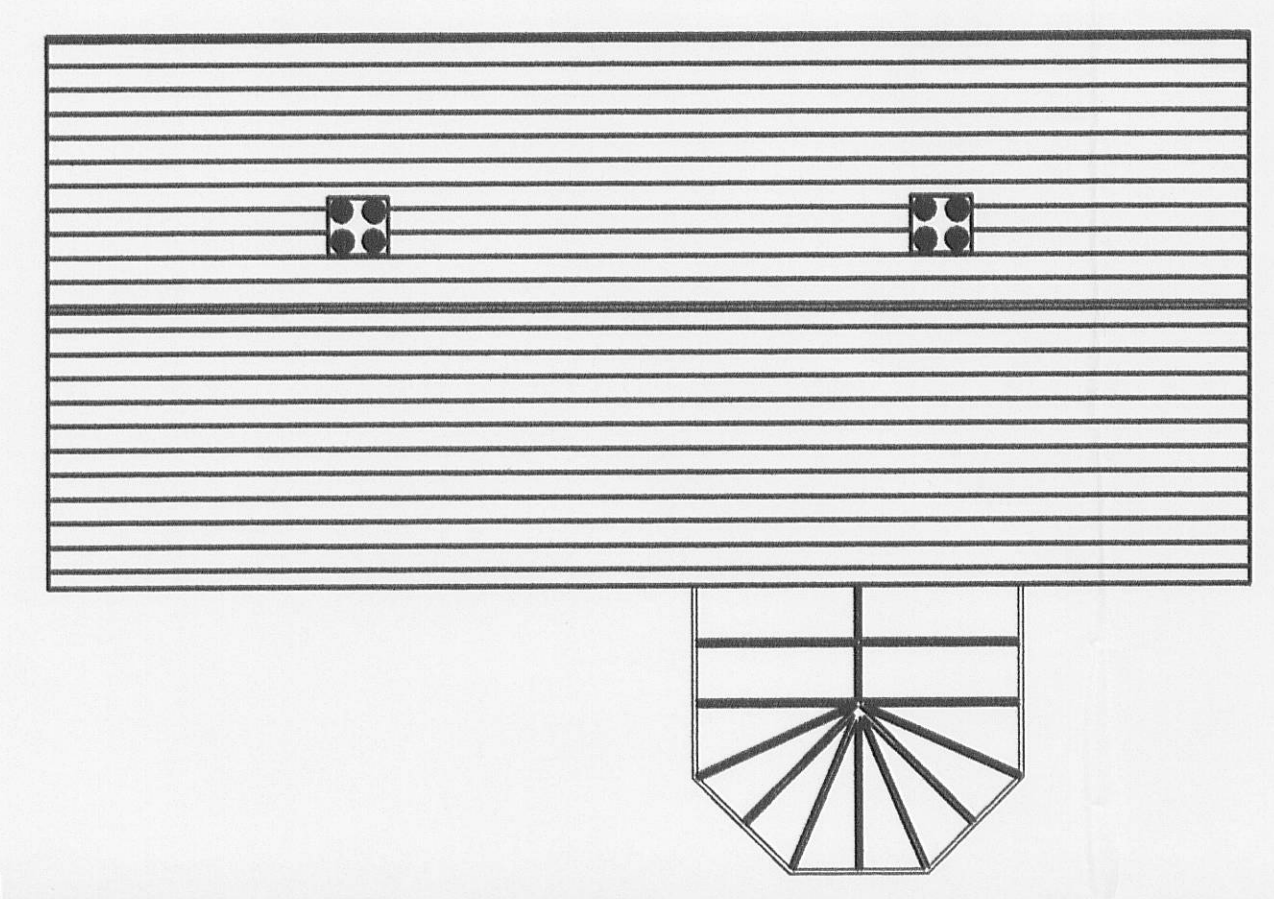



EXISTING ROOF PLAN

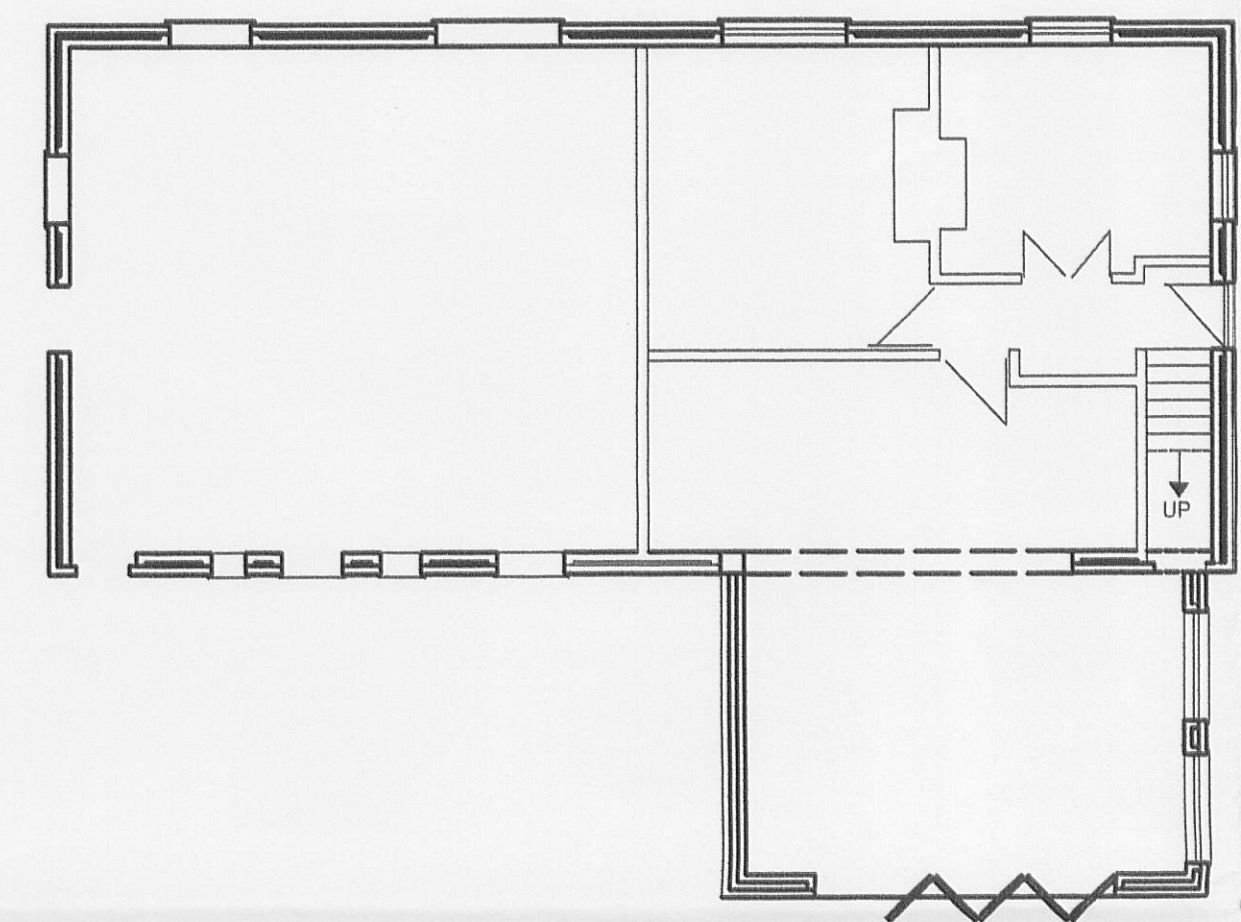

PROPOSED PLAN SECTION A - A

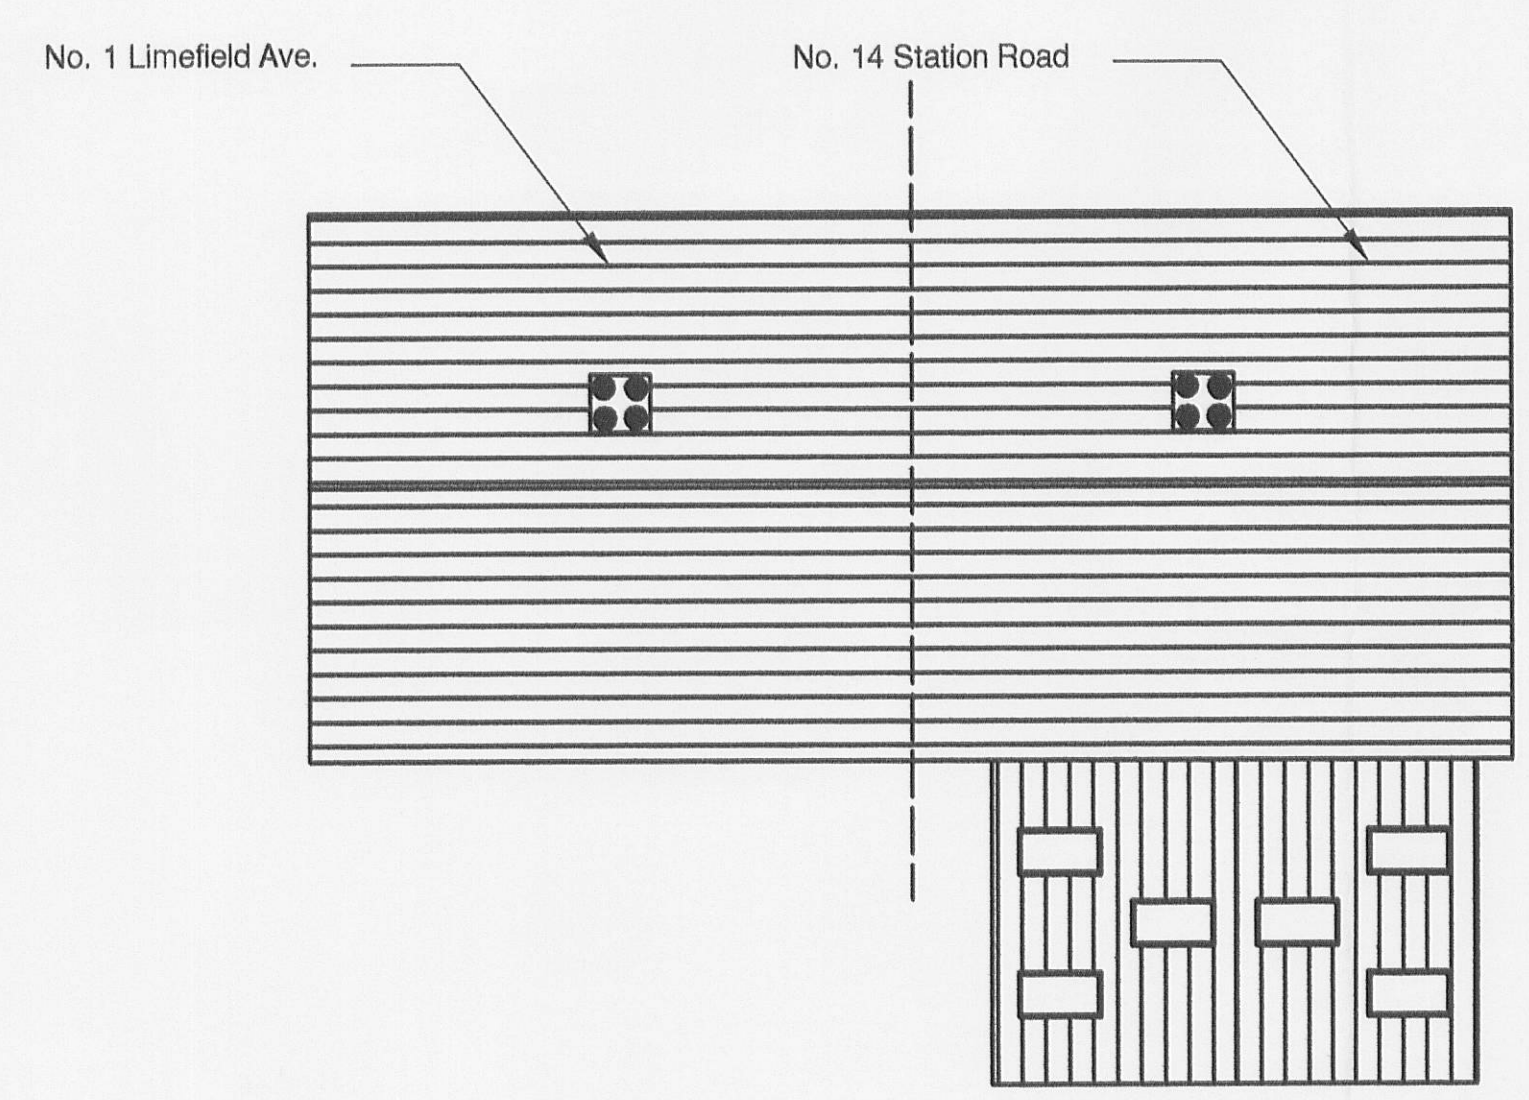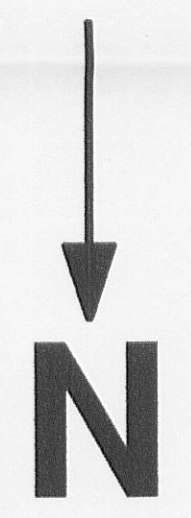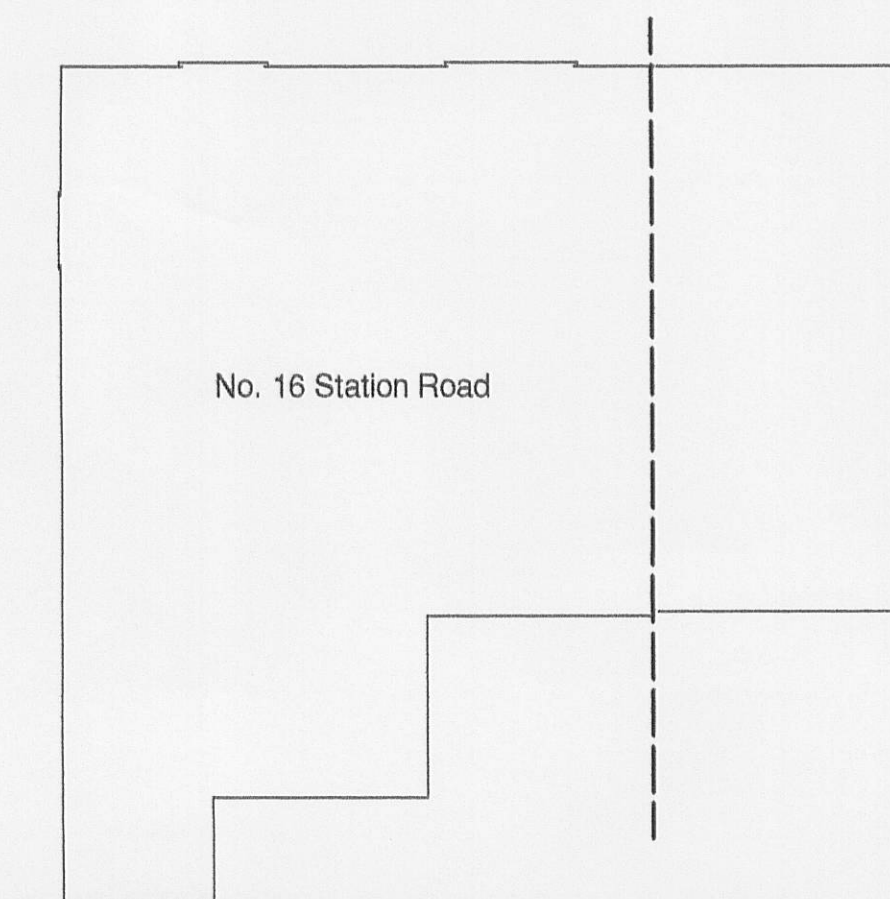

PROPOSED ROOF PLAN

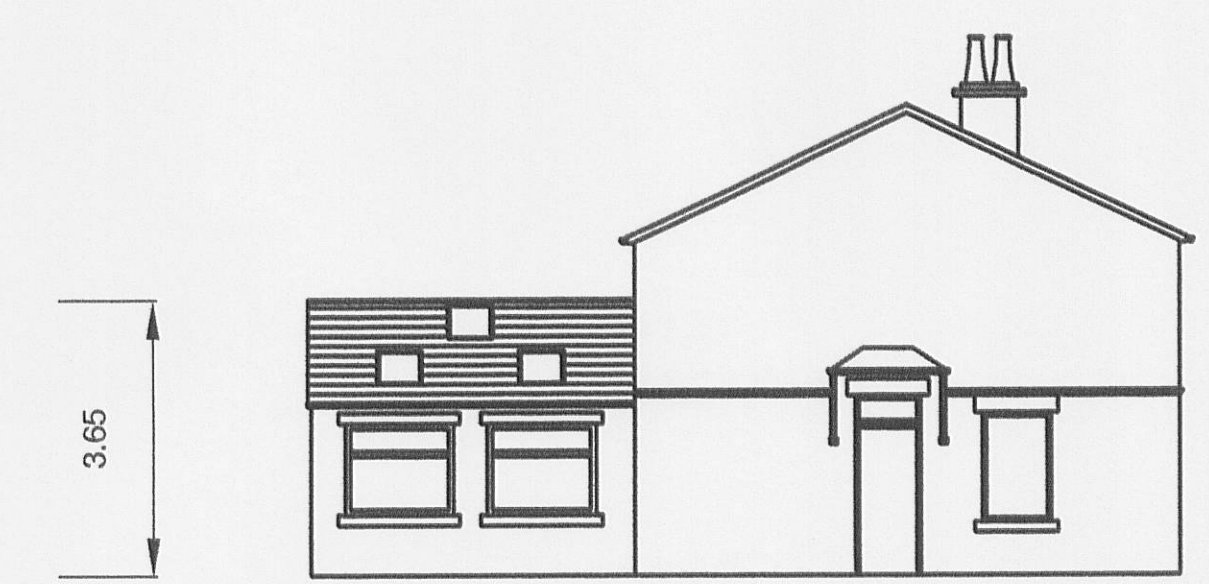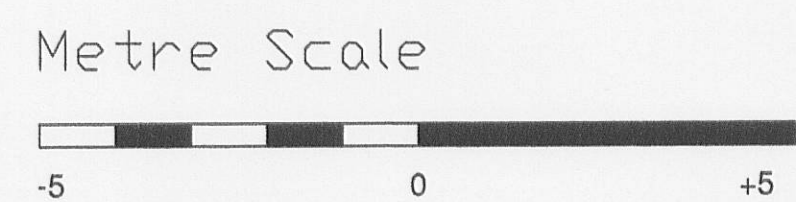

PROPOSED WEST ELEVATION



PROPOSED EAST ELEVATION

NOTES:

All work to be carried out to current building regulations and B.S. codes of practice to satisfaction of Local Authority Building Control Officer

All materials and work to comply with current Health and Safety legislation

Dimensions in metres unless specified otherwise. Do not scale from drawings

EXISTING STRUCTURE - existing conservatory to be demolished, external store doorway to be blocked up, existing kitchen to be opened up into proposed extension

PROPOSED - Single storey extension on north elevation to provide extra living space.
Double pitched roof with gable as drawn

MATERIALS :

Walls - concrete block, rendered and painted to match existing north elevation.
- stone or stone faced concrete cills and heads to all openings

Roof - Marley modern single interlocking tiles, black to match similar extensions in area

Windows - 6 no. "velux" type roof windows, to roof, those facing east to be obscure glazing
- lights at eaves on east elevation to be uPVC with obscure glazing
- uPVC windows to west elevation as drawn

Doors - uPVC, five panel, folding doors to north elevation

DRAWN:

Len Middleton Bldg Conservation

16, Station Road
Whalley
Clitheroe
BB79RH

Tel. Office 01254822755
Mob 07866192432

Email lenmid2000@btinternet.com

320120023P

TITLE : Proposed rear (north) extension, 14, Station Road, Whalley, Clitheroe BB79RH

Drawing sheet number 1PL

SCALES :

1:100 unless specified elsewhere

Date
3/1/2012