



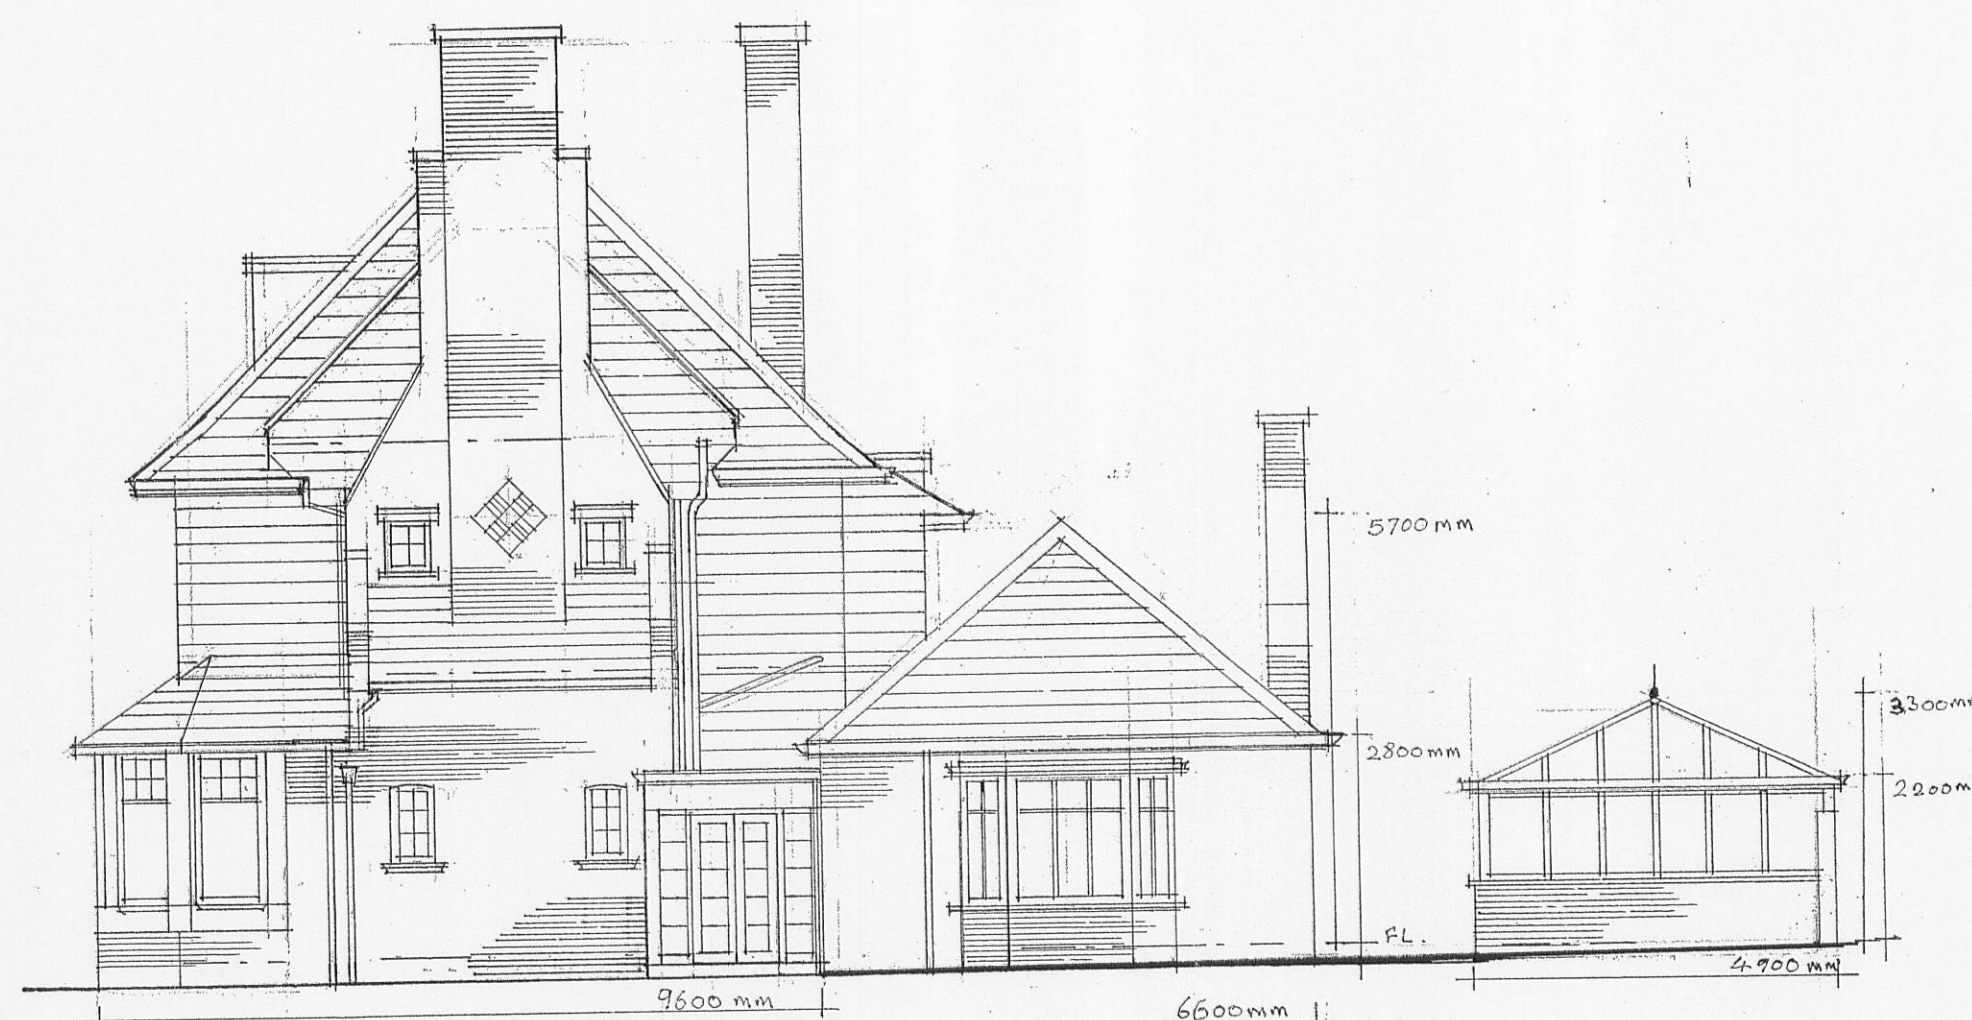


NORTH WEST ELEVATION

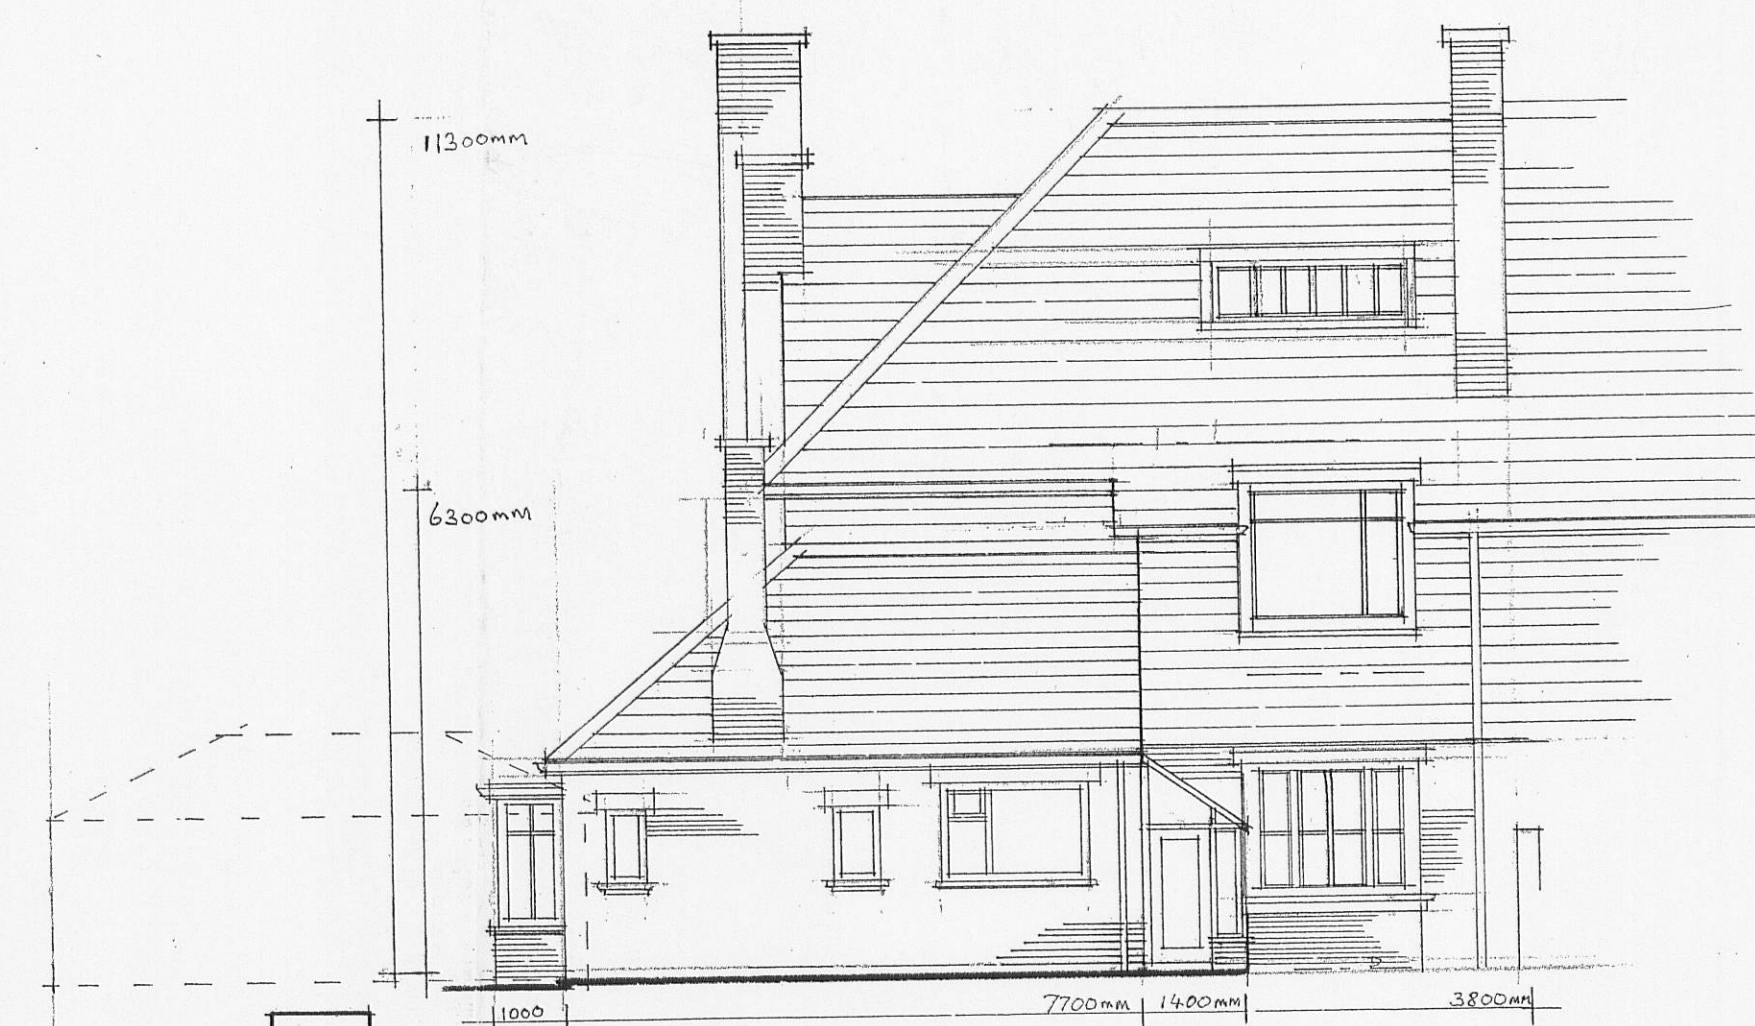


SOUTH WEST ELEVATION





SOUTH EAST ELEVATION

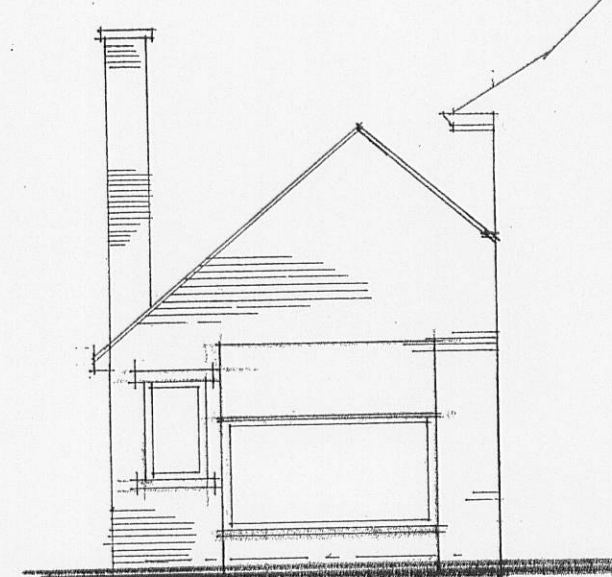


ELEVATION A

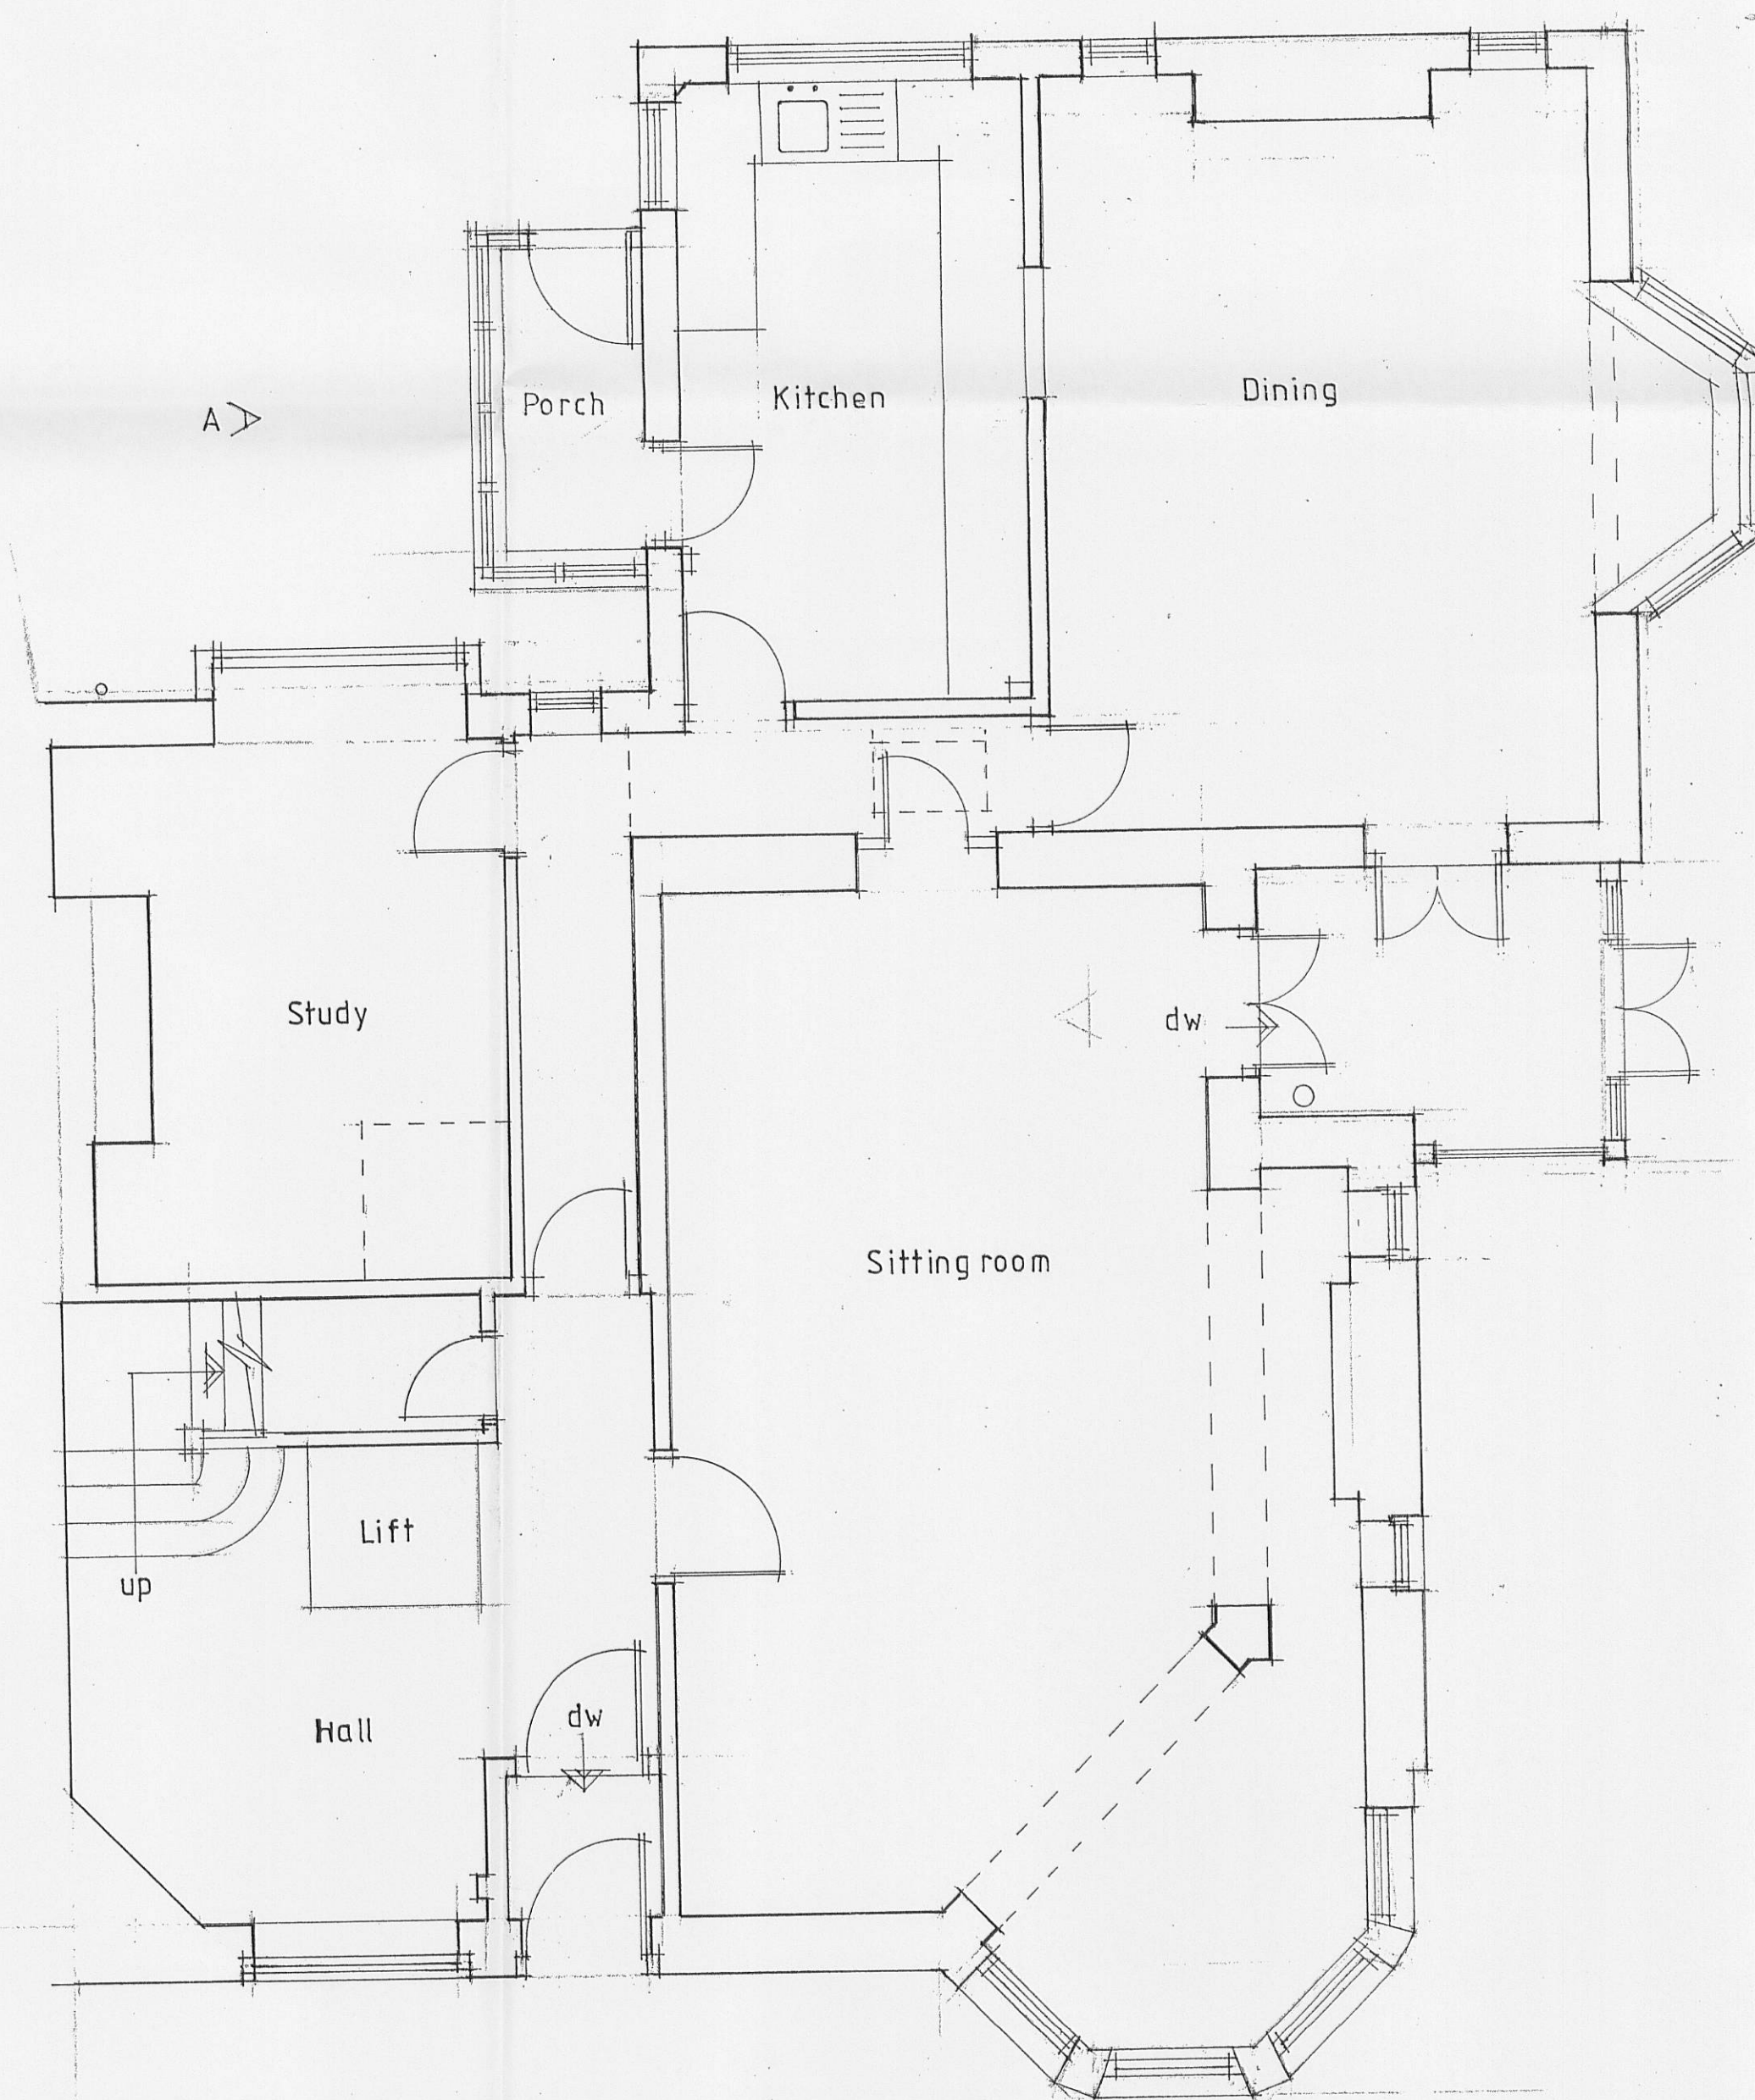

GROUND FLOOR PLAN

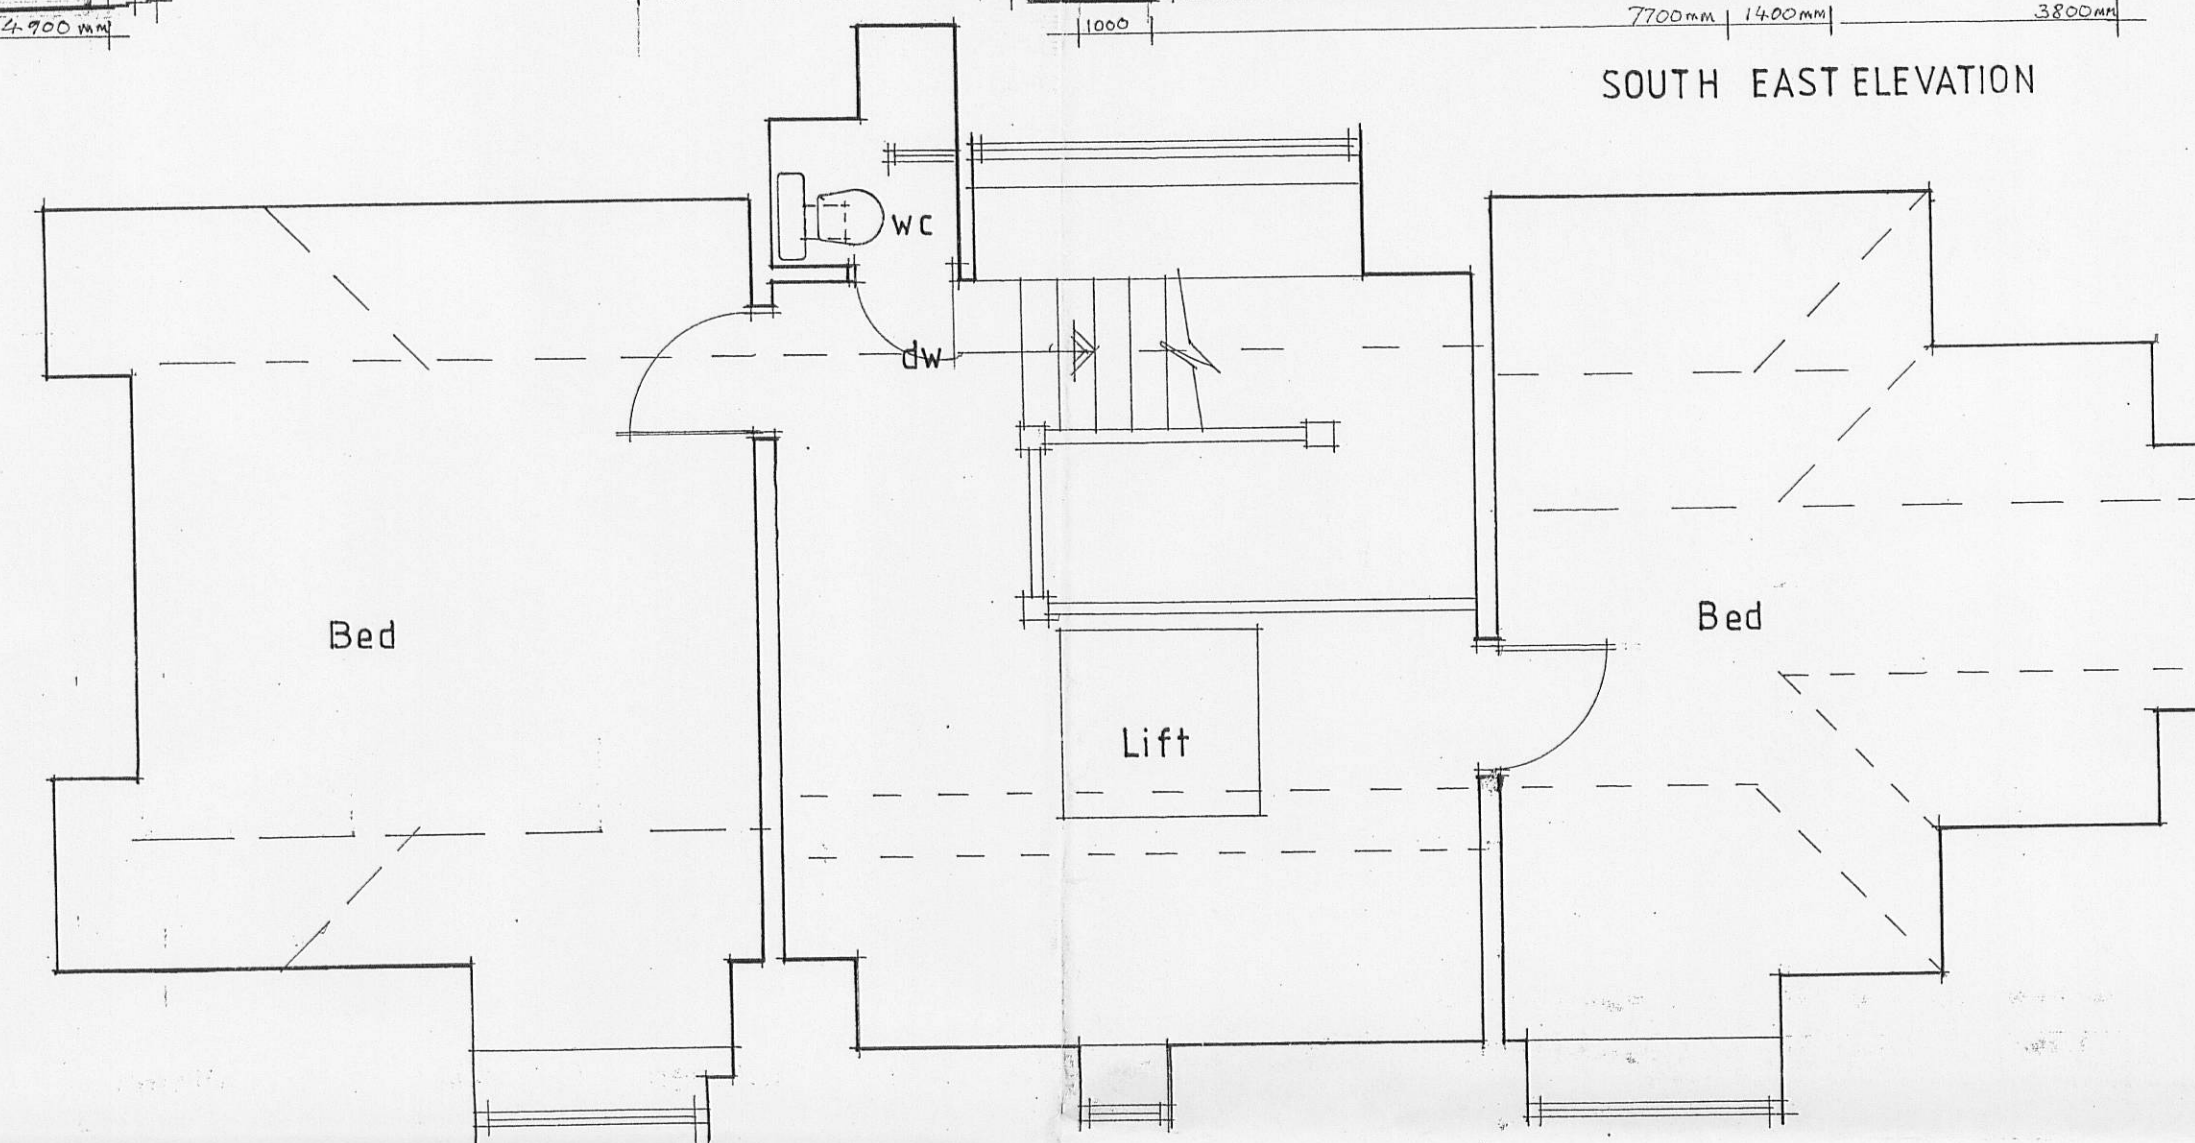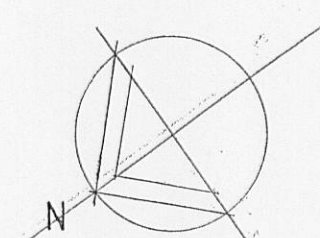

SECOND FLOOR PLAN

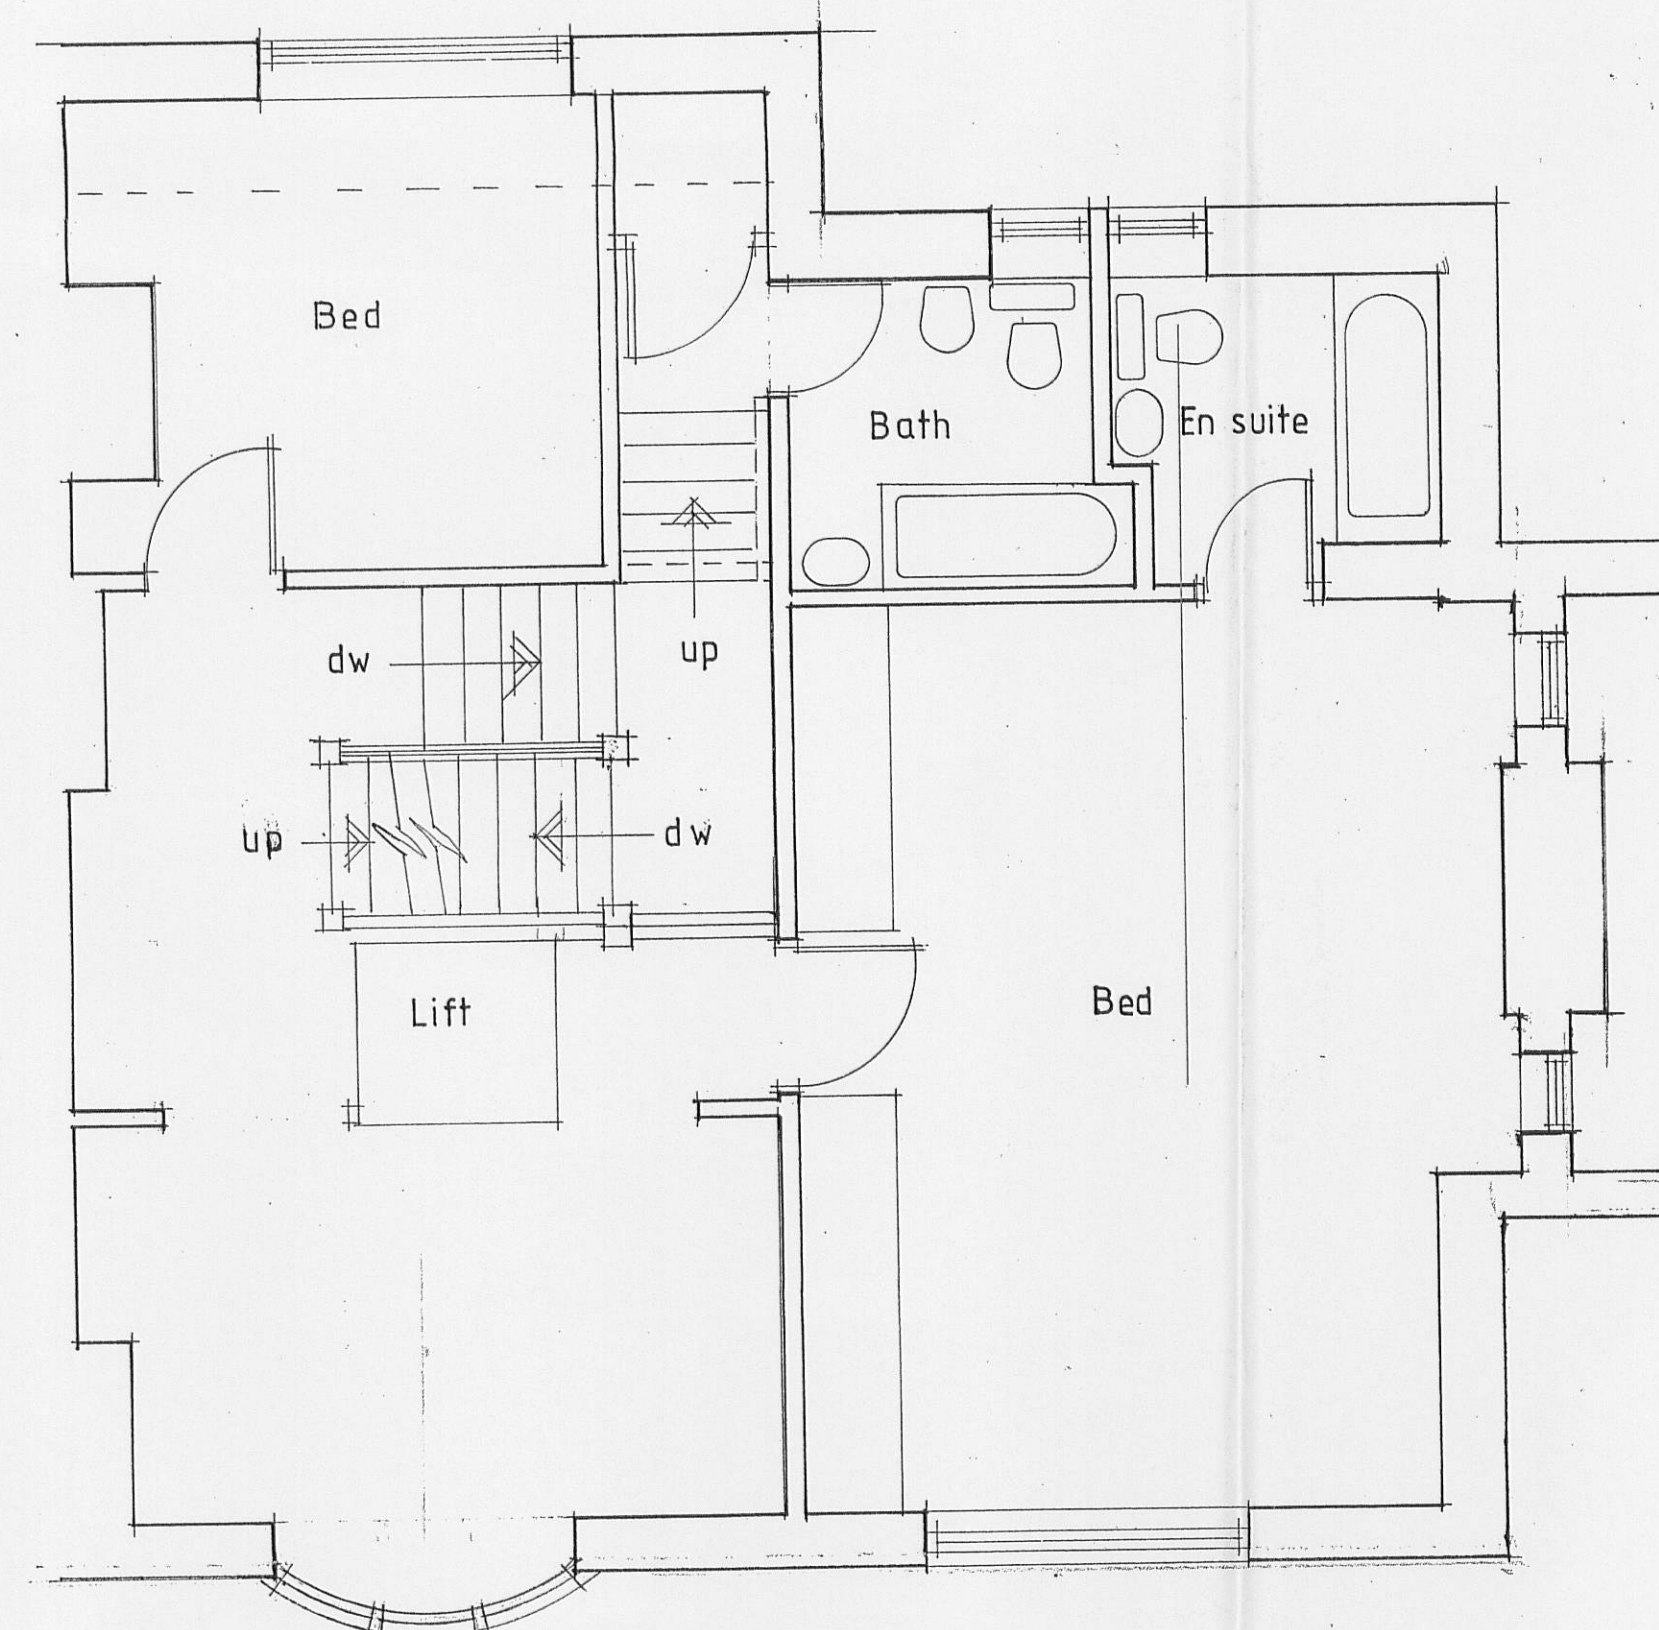

FIRST FLOOR PLAN

Note
Dimensions shown on drawings prepared for planning purposes are indicative only and can vary.

REV A - Compass point added. 30/03/11 LG

Client
Mr and Mrs DRAKE

Job Title
PROPOSED ALTERATIONS TO
SUNNYMEDE
RIBBLESDALE AVENUE
CLITHEROE

320120024P

Drawing Title
EXISTING PLANS AND ELEVATIONS

Scale 1:50 1:100	Date Aug 10	Drawn LKR
---------------------	----------------	--------------

spa ARCHITECTS
SUNDERLAND PEACOCK & ASSOCIATES LTD.
HAZELMERE, PHILCO ROAD, CLITHEROE,
LANCASHIRE, BB7 2AG
T 01200 423178 F 01200 427328
E info@sunderlandpeacock.com
www.sunderlandpeacock.com

4061 - 01 a