
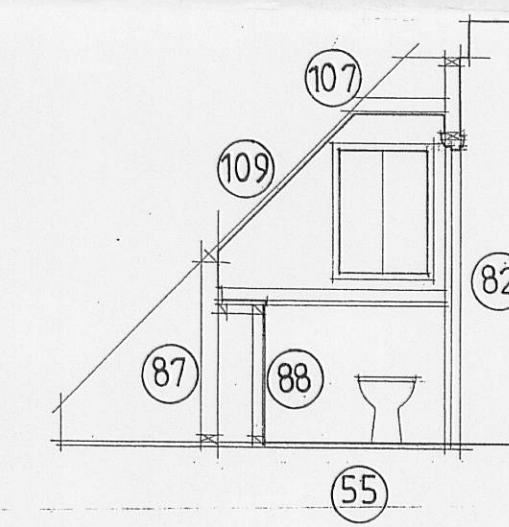
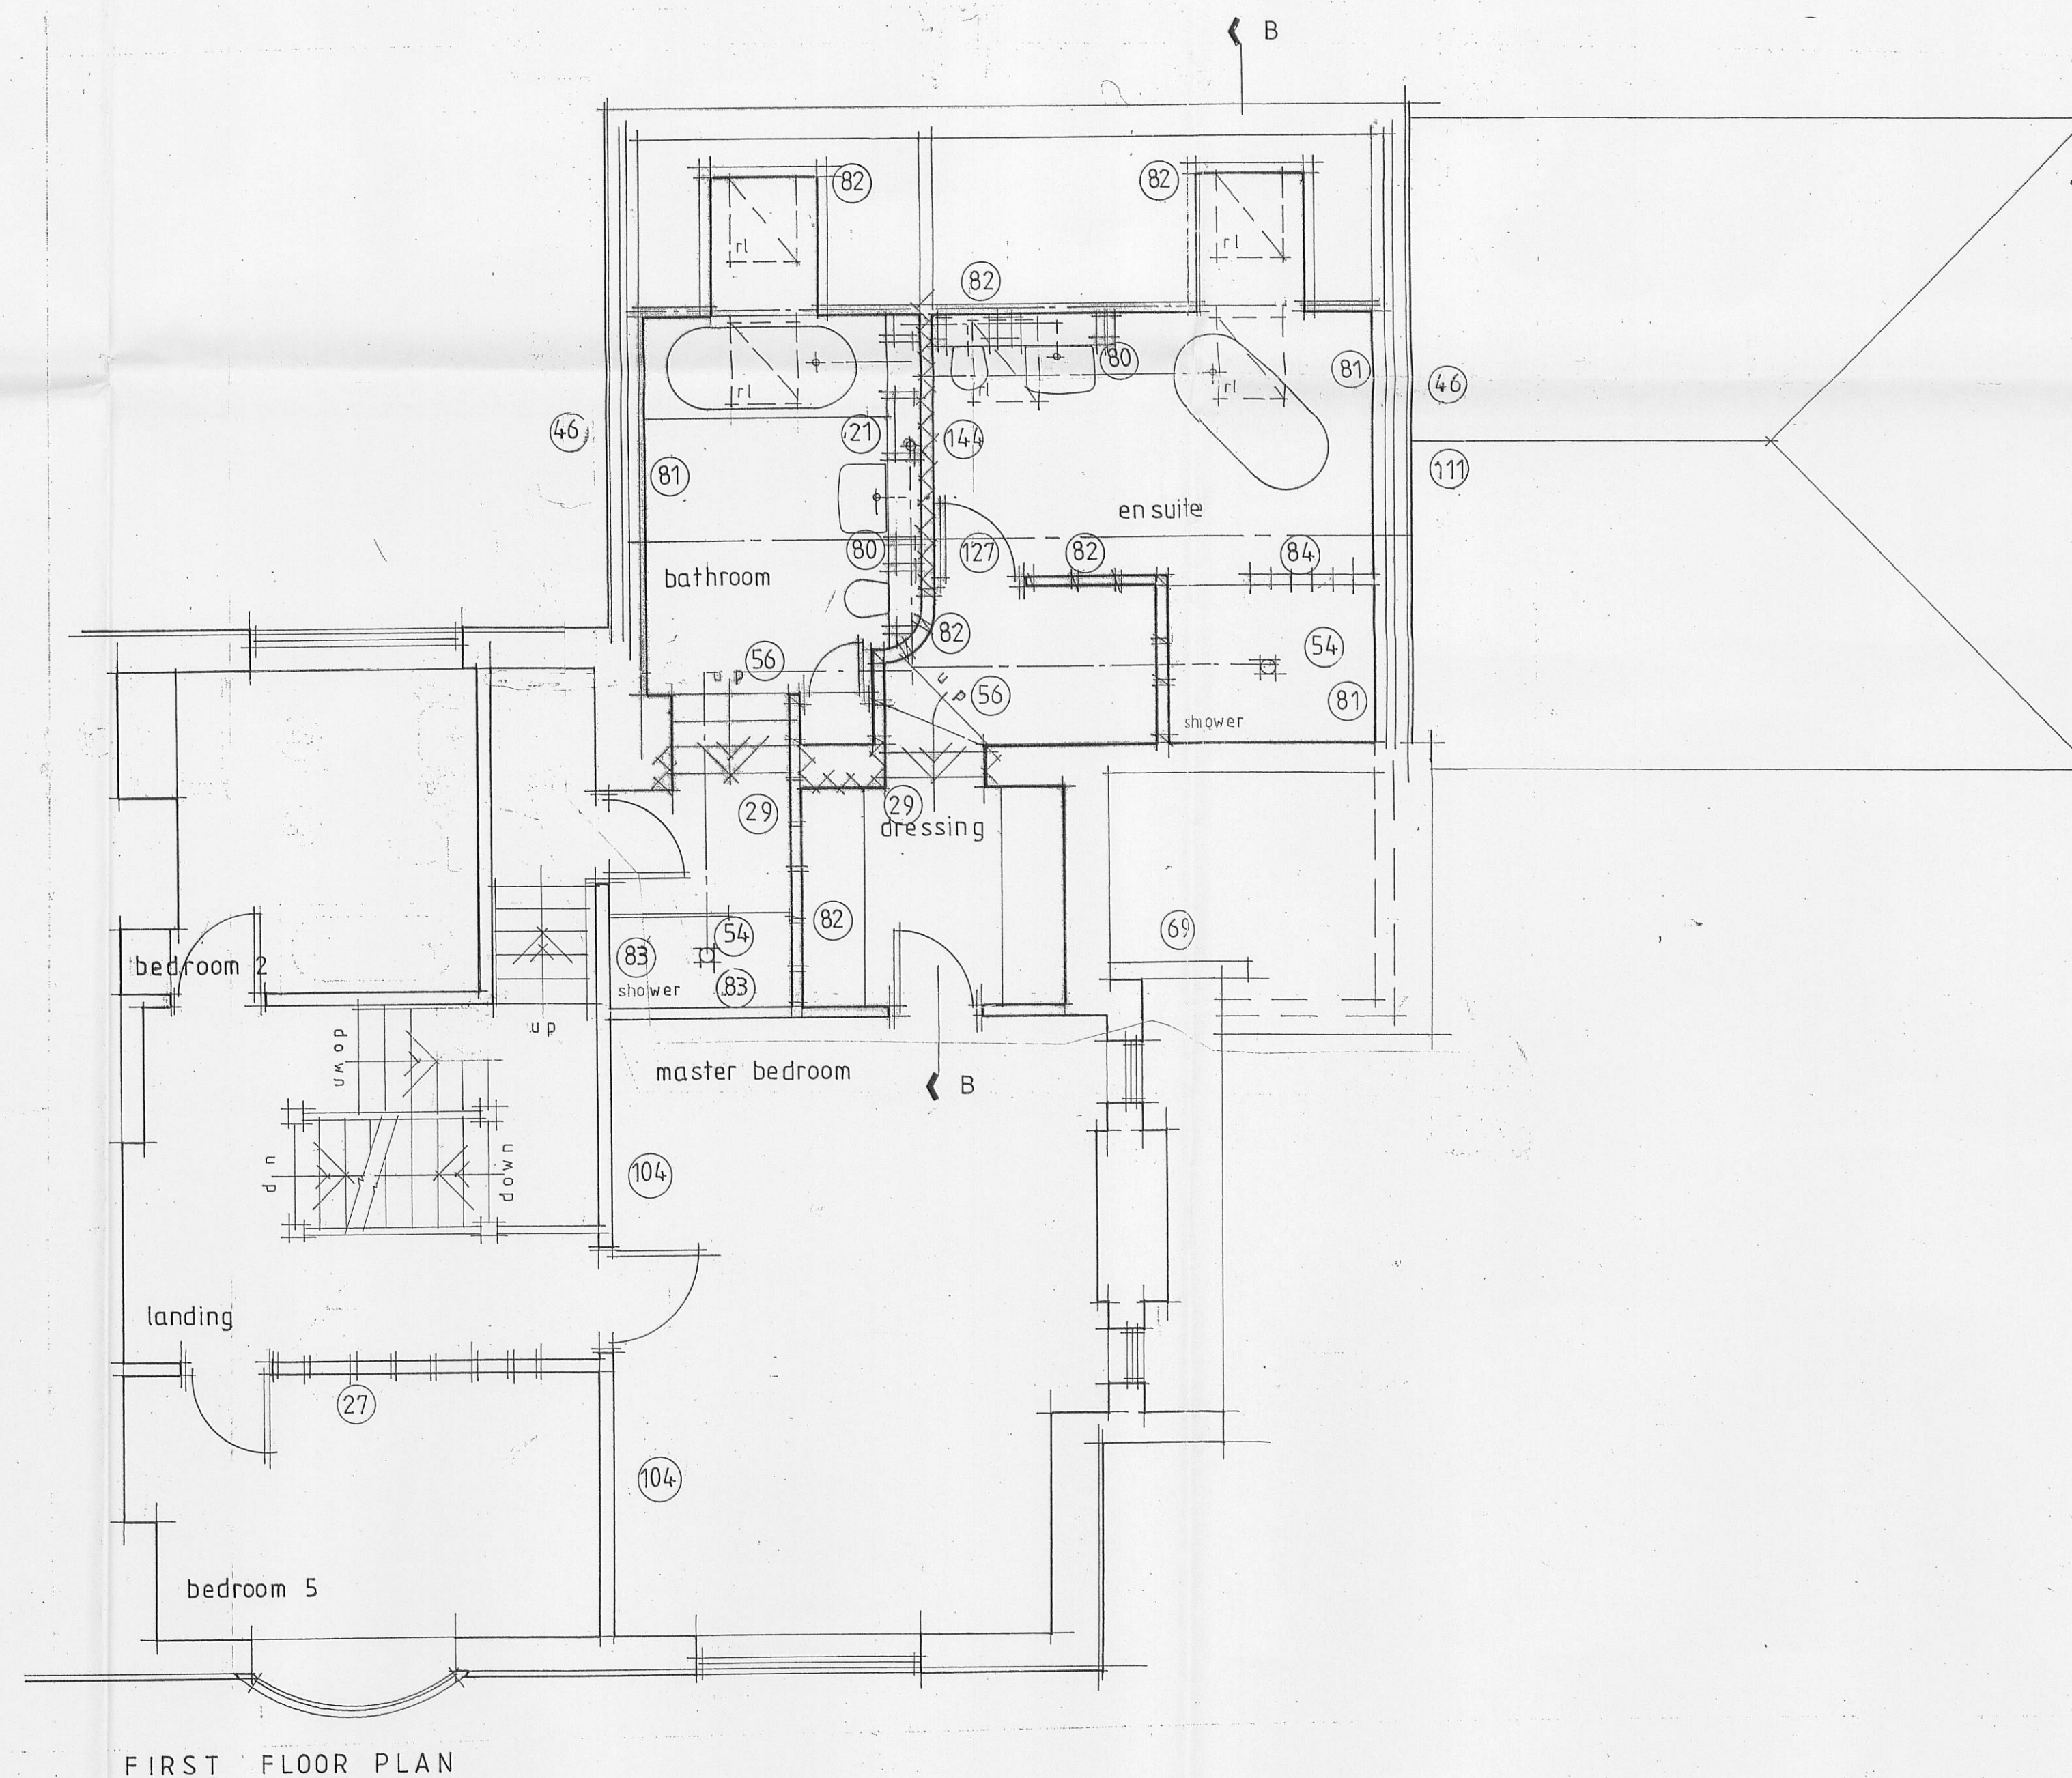
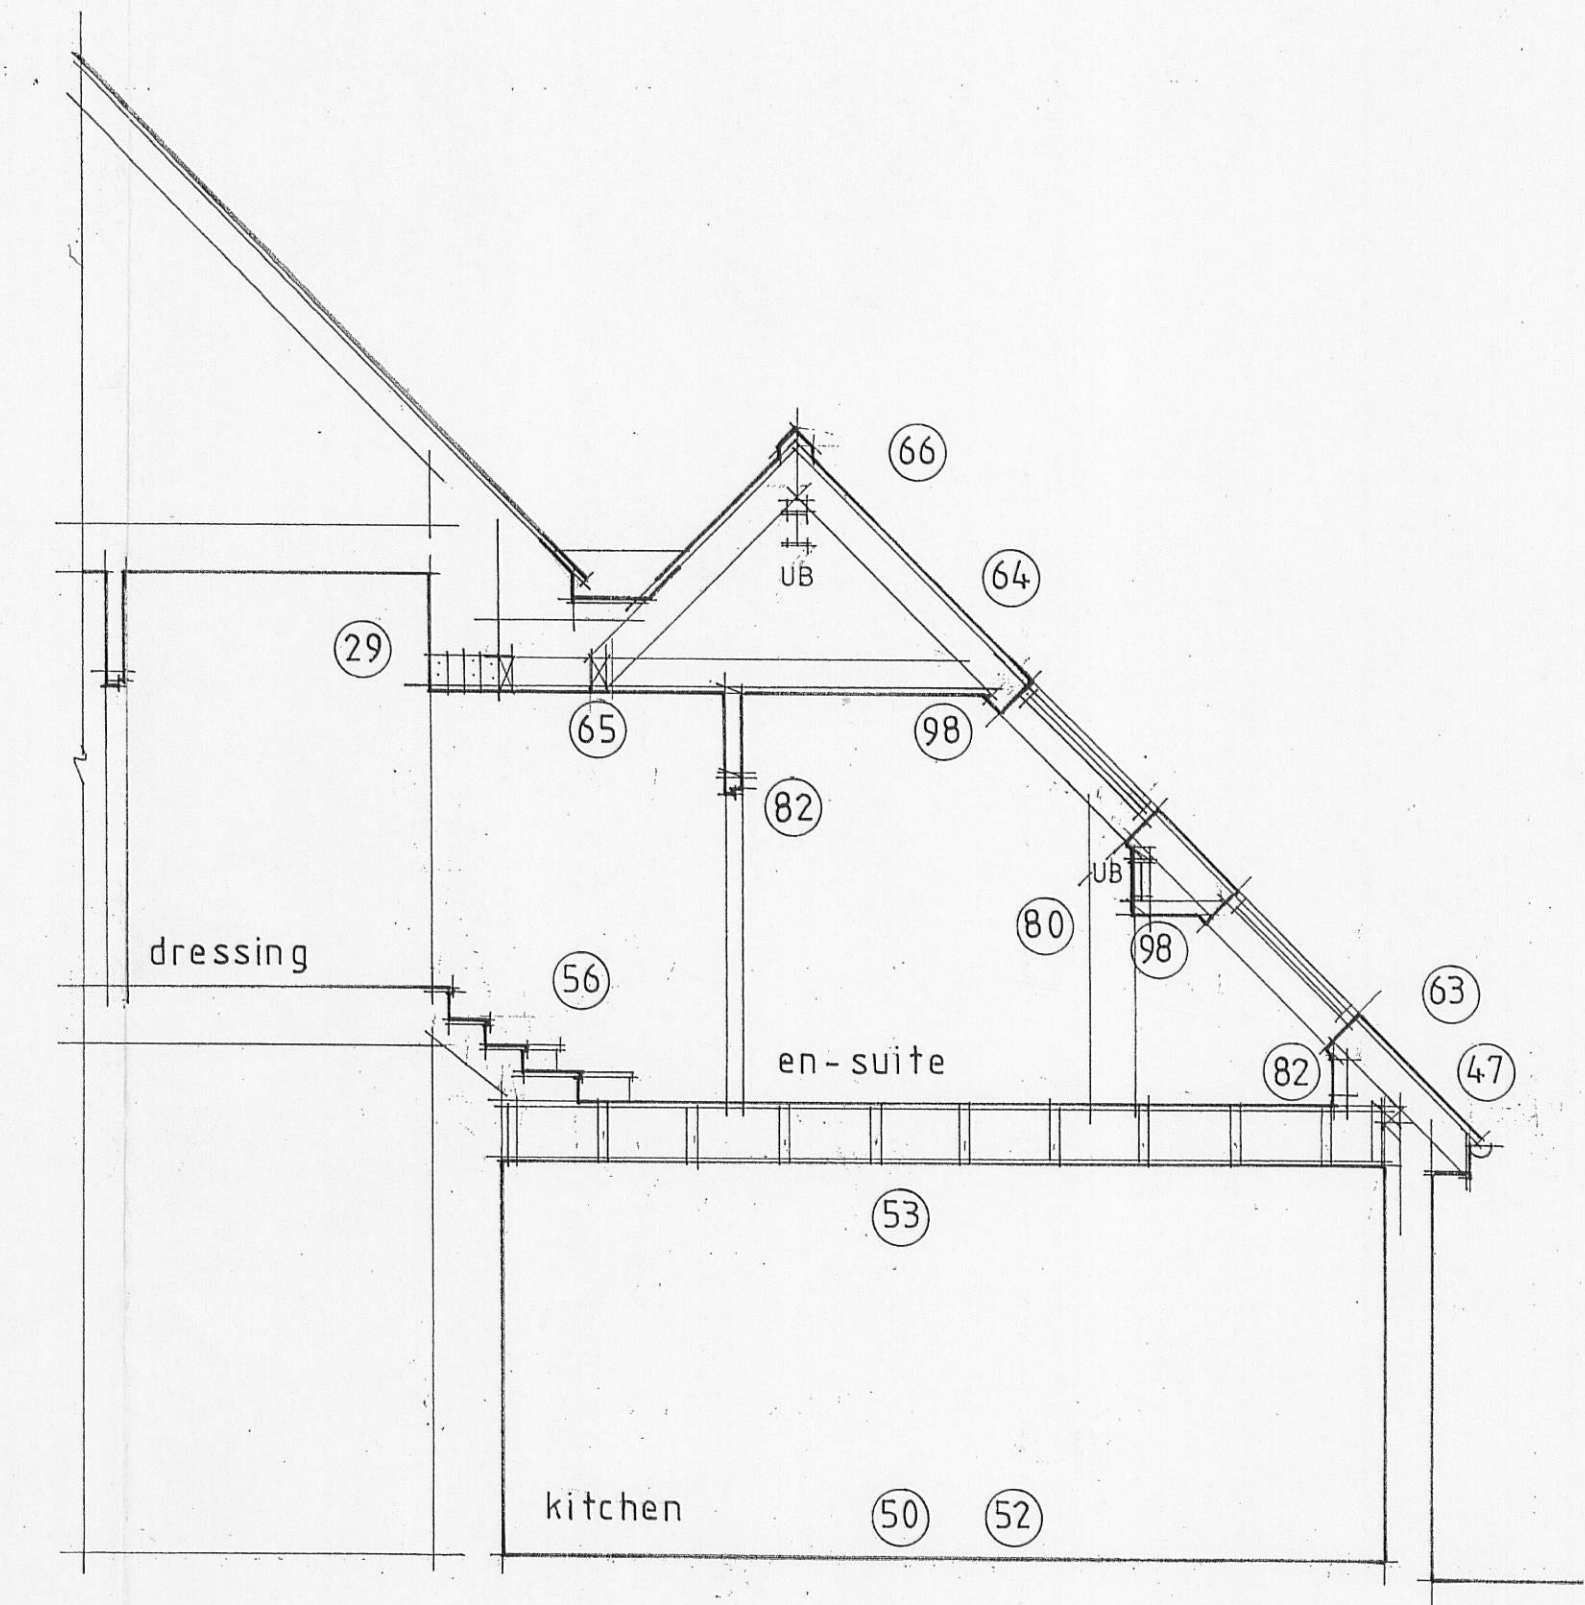


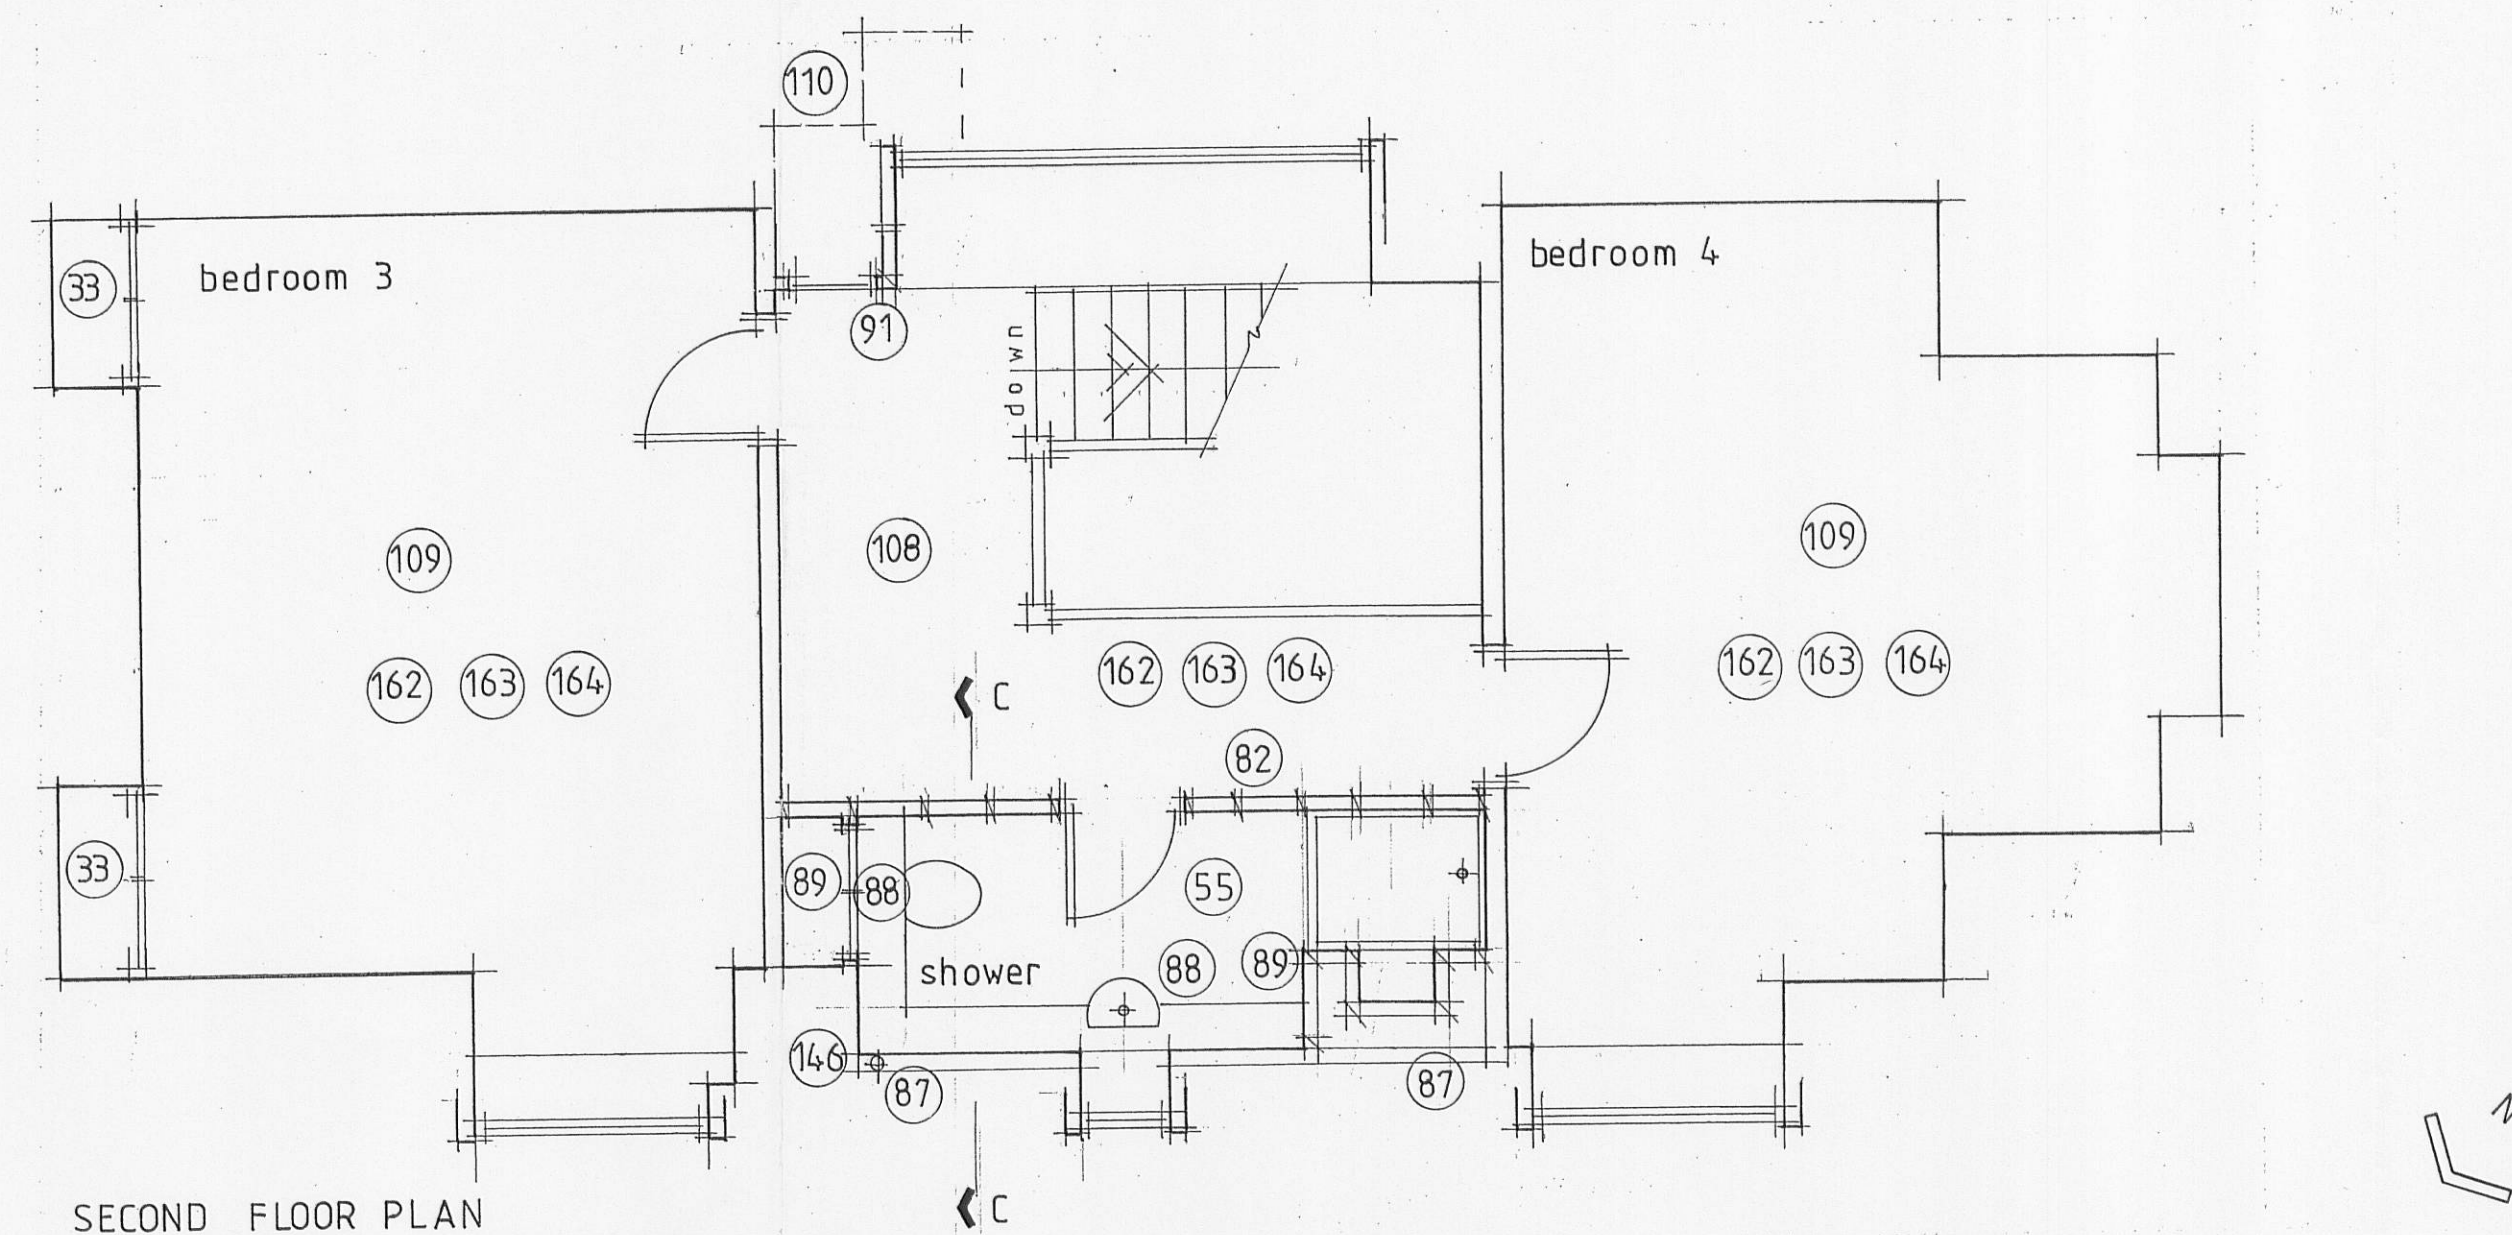

320120024P

Rev B Tile hanging to external wall of bathroom omitted
Rev A Layout amended 31-10-11 18-11-11

Client
Mr and Mrs Drake

Job Title
Proposed Alterations
Sunnymede
Ribblesdale Avenue
Clitheroe

Drawing Title
Proposed
First & Second Floor Plans
Sections BB and CC

Scale
1:50

Date
AUG 2011

Drawn
1:50

spa ARCHITECTS

SUNDERLAND PEACOCK & ASSOCIATES LTD.
HAZELMERE, PIMLICO ROAD, CLITHEROE,
LANCASHIRE, BB7 2AG
T 01200 423178 F 01200 427328
E info@sunderlandpeacock.com
www.sunderlandpeacock.com