



Note


Dimensions shown on drawings prepared for planning purposes are indicative only and can vary.

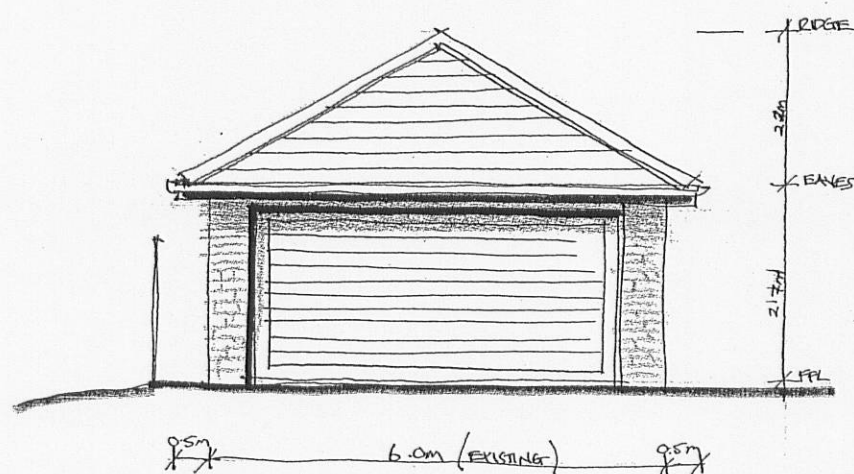


SOUTH WEST ELEVATION

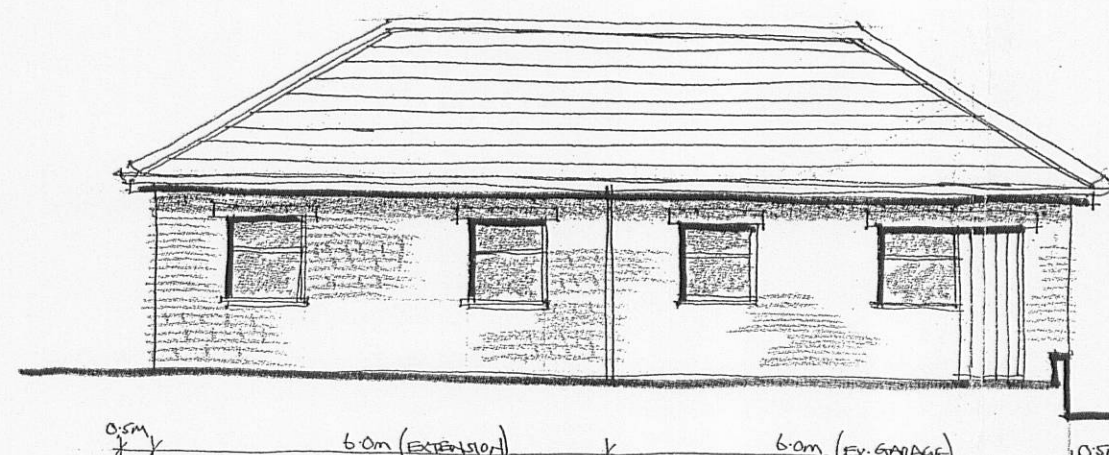


SOUTH EAST ELEVATION

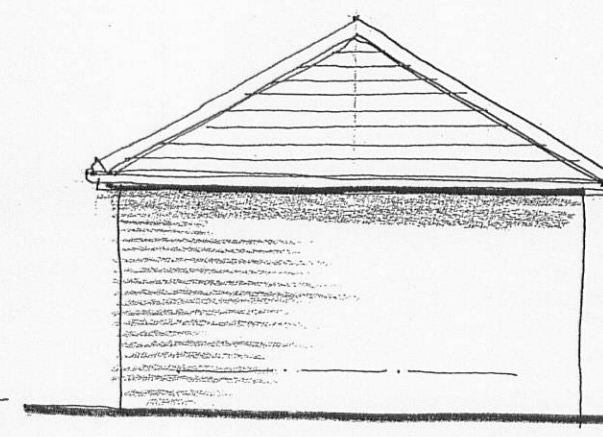

NORTH EAST ELEVATION

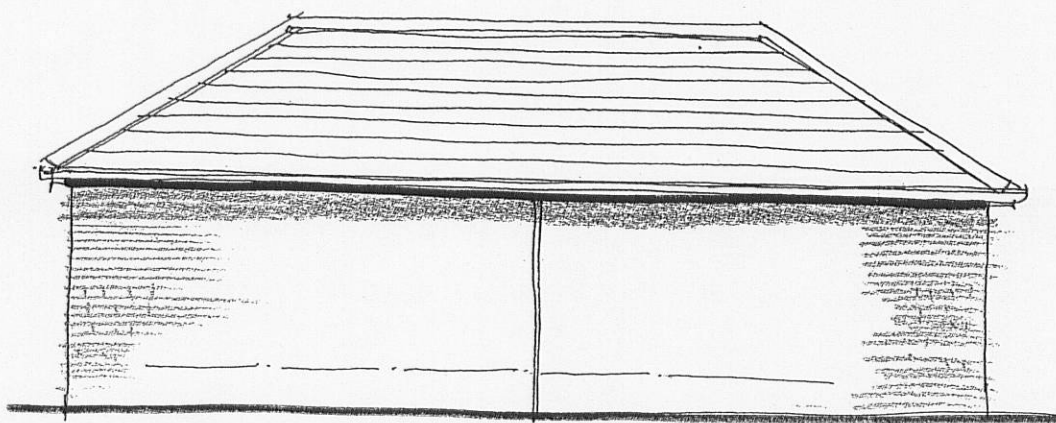


NORTH WEST ELEVATION

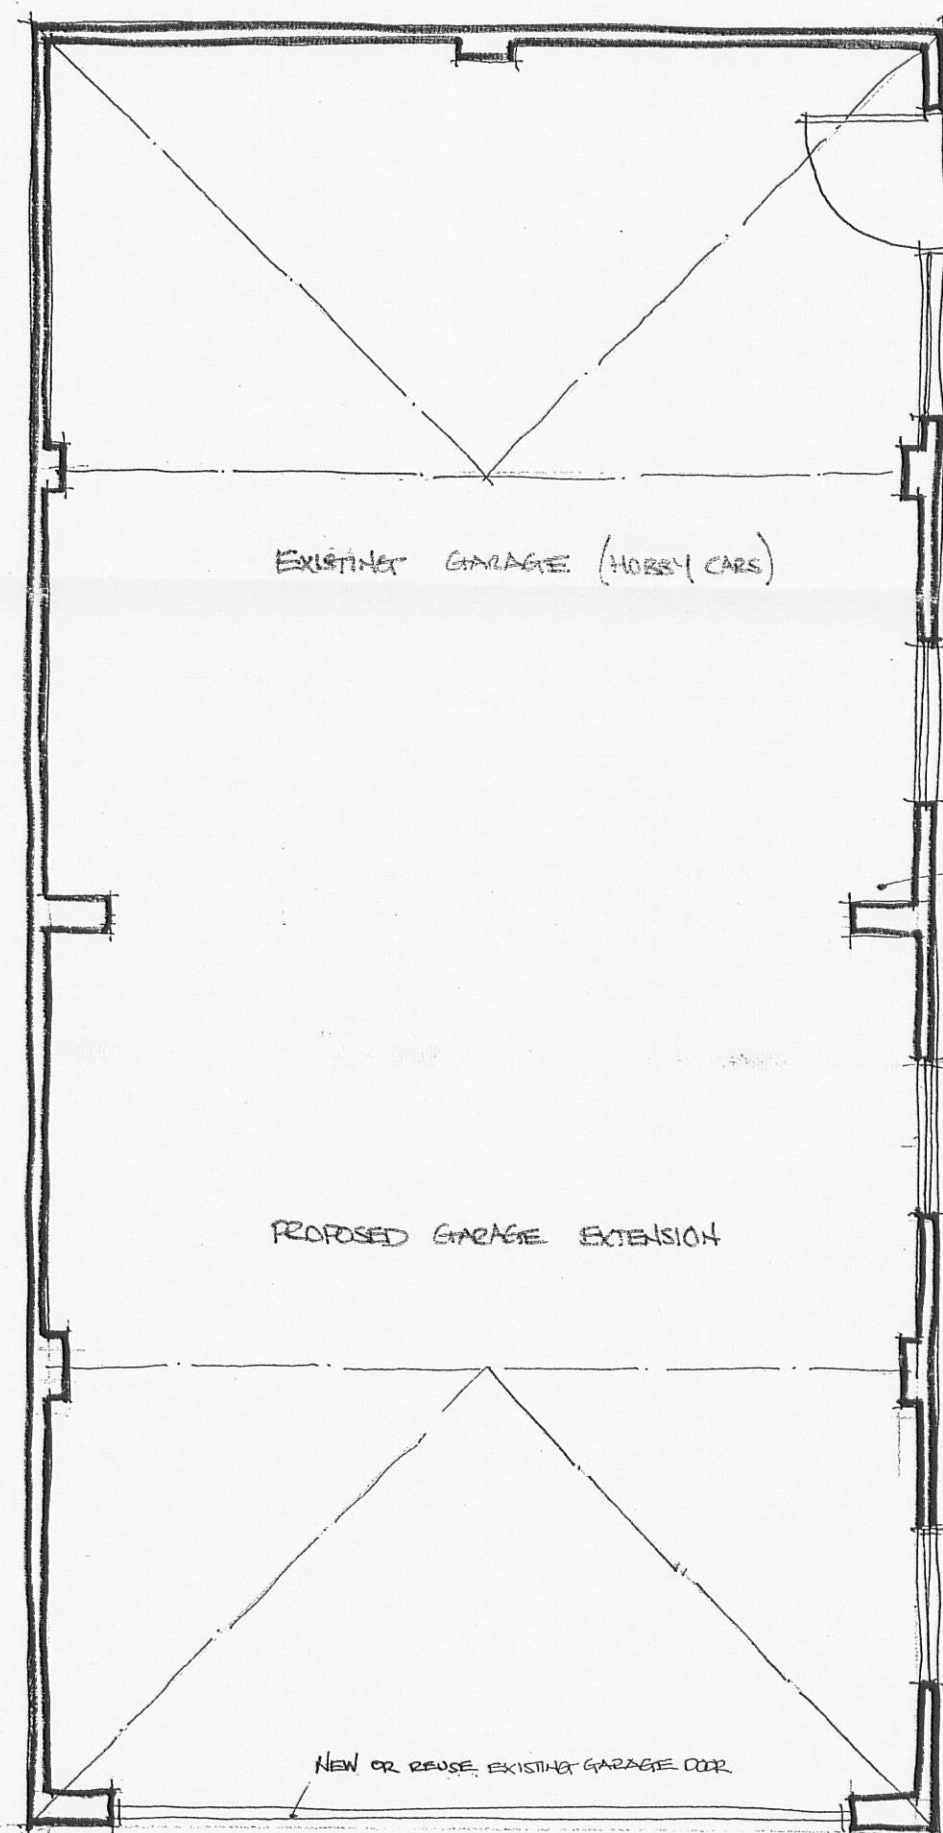

EXTERNAL MATERIALS:

- ROOF TO BE HIPPED & FINISHED WITH TILE TO MATCH HOUSE
- WALLS TO BE FACED BRICK TO MATCH EX. GARAGE
- WINDOWS / DOOR TO BE PAINTED TIMBER OR POWDER COATED METAL
- RAINWATER GOODS ARE TO BE CAST METAL PAINTED

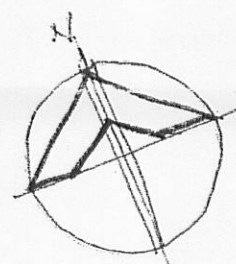

NOTE:
NEW RIVER AND WATER SUPPLIES
ARE TO BE TAKEN UNDERGROUND
(BELOW DRIVE) FROM THE HOUSE.

REV A. NOTES ADDED TO PLAN & COMPASS POINT
ADDED 13/10/10 SEH.
REV B ANNOTATION ON GARAGE PLAN
ALTERED. 31/03/11 LG

Client

MR AND MRS DRAKE

Job Title

PROPOSED ALTERATIONS TO
SUNNY MEDE
RIBblesdale Av.
CLITHEROE

320120024P

Drawing Title

PROPOSED GARAGE / COVERED PARKING
PLAN & ELEVATIONS

Scale

1:50 / 1:100 (A2)

Date

SEPT. 2010

Drawn

SEH

spa
ARCHITECTS

SUNDERLAND PEACOCK & ASSOCIATES LTD.
HAZELMERE, PIMLICO ROAD, CLITHEROE,
LANCASHIRE, BB7 2AG
T 01200 423178 F 01200 427328
E info@sunderlandpeacock.com
www.sunderlandpeacock.com



4061

11/B