




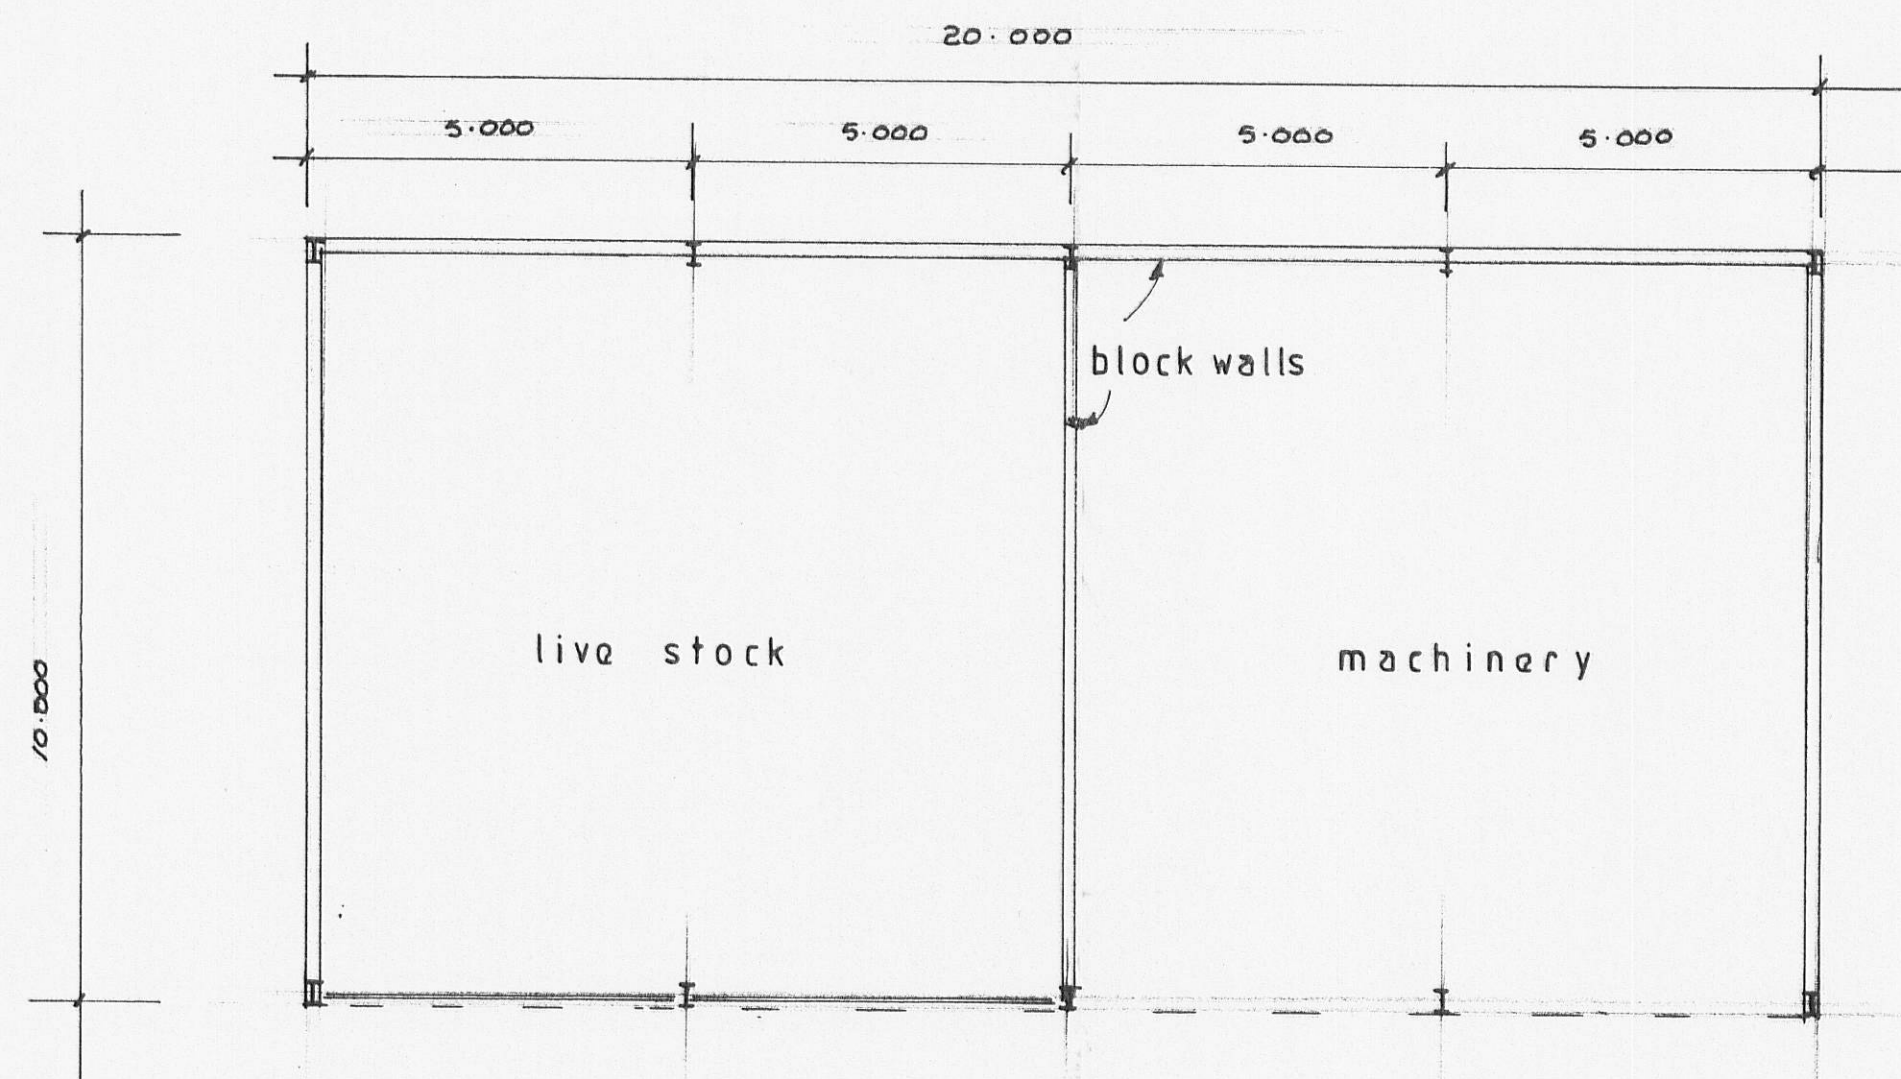


Proposed Plan

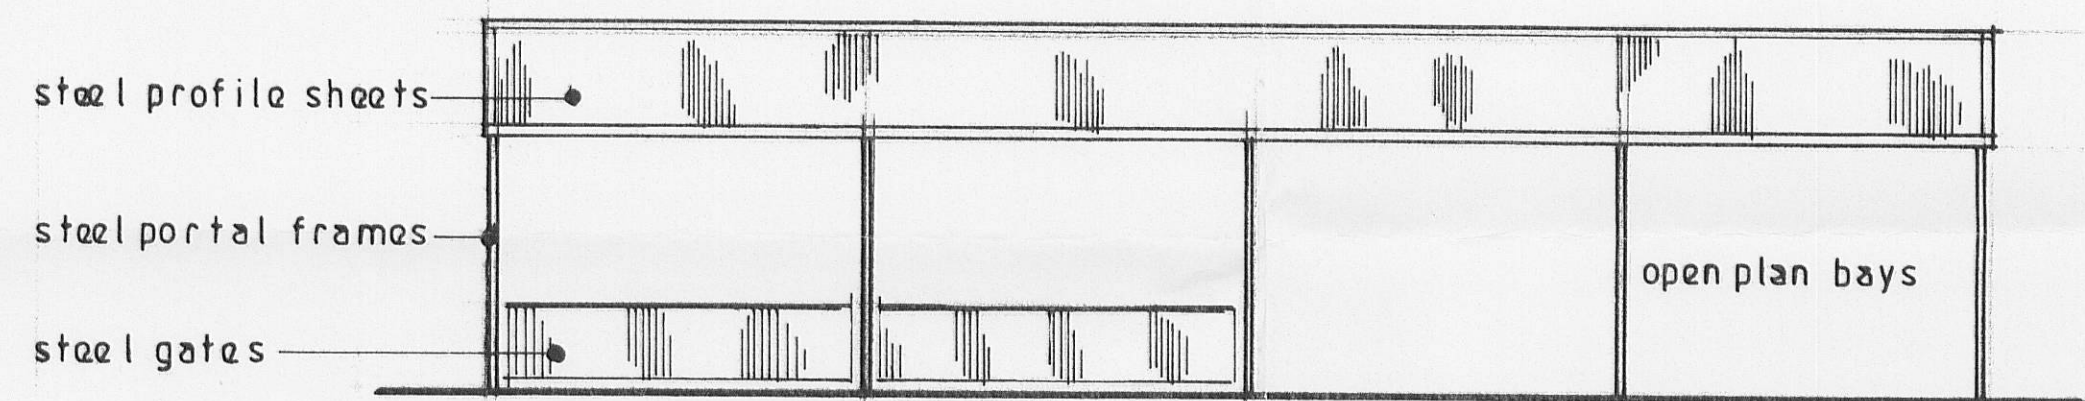


West Elevation

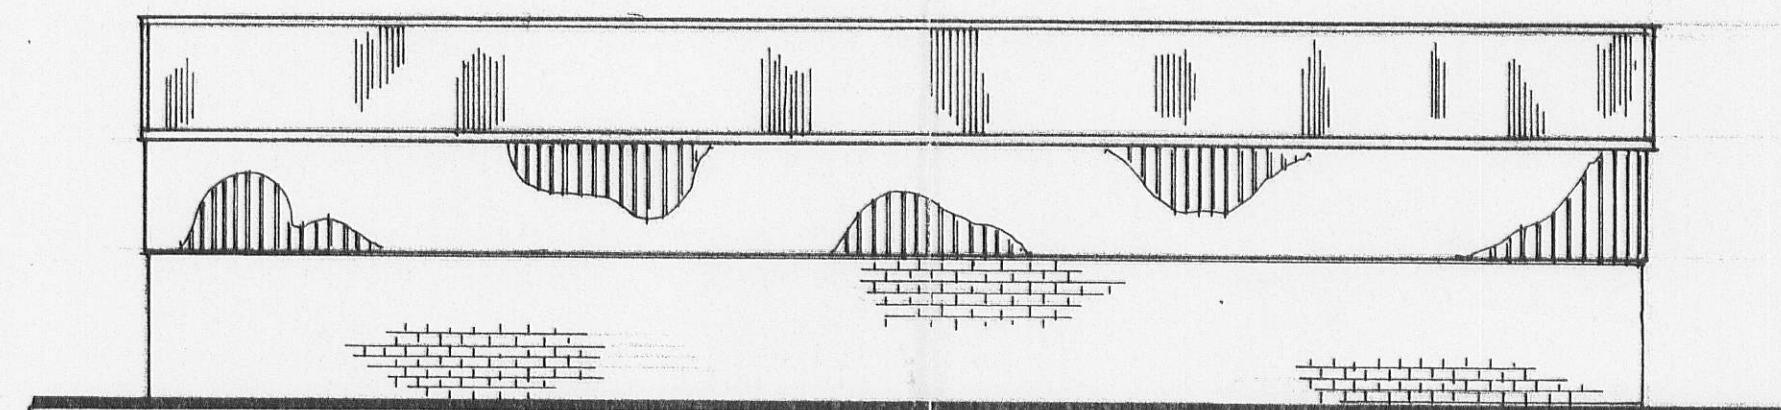


East Elevation

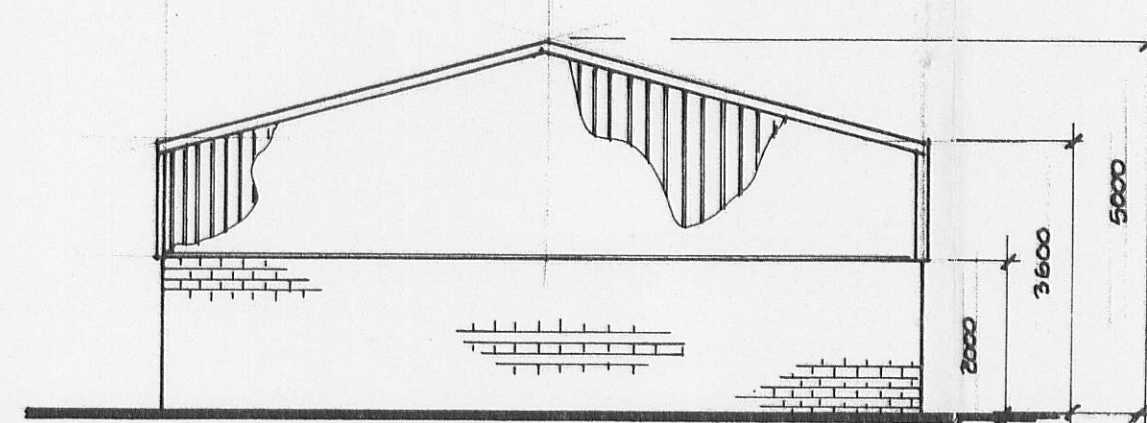

North Elevation

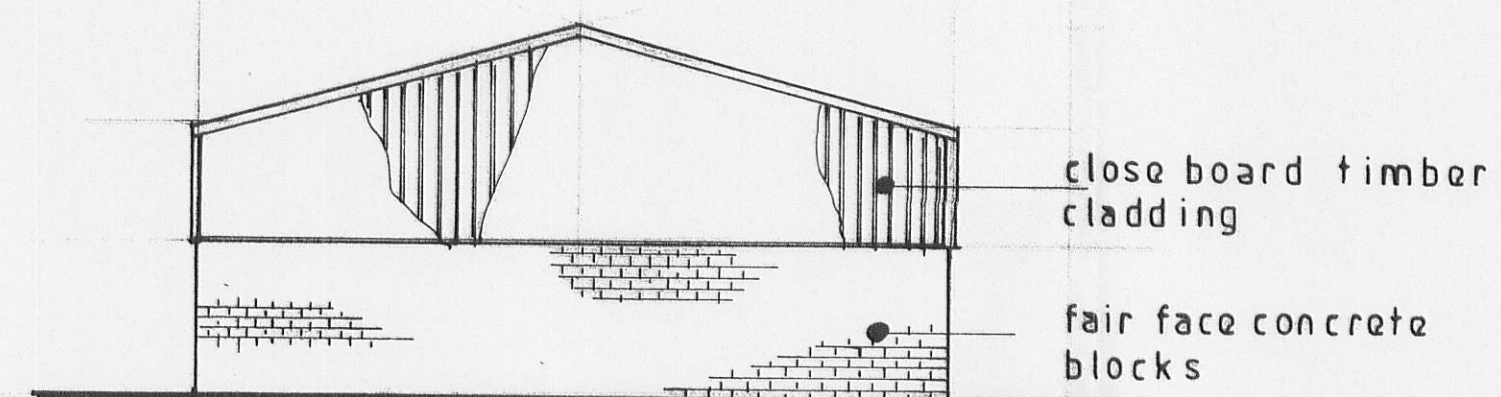

South Elevation

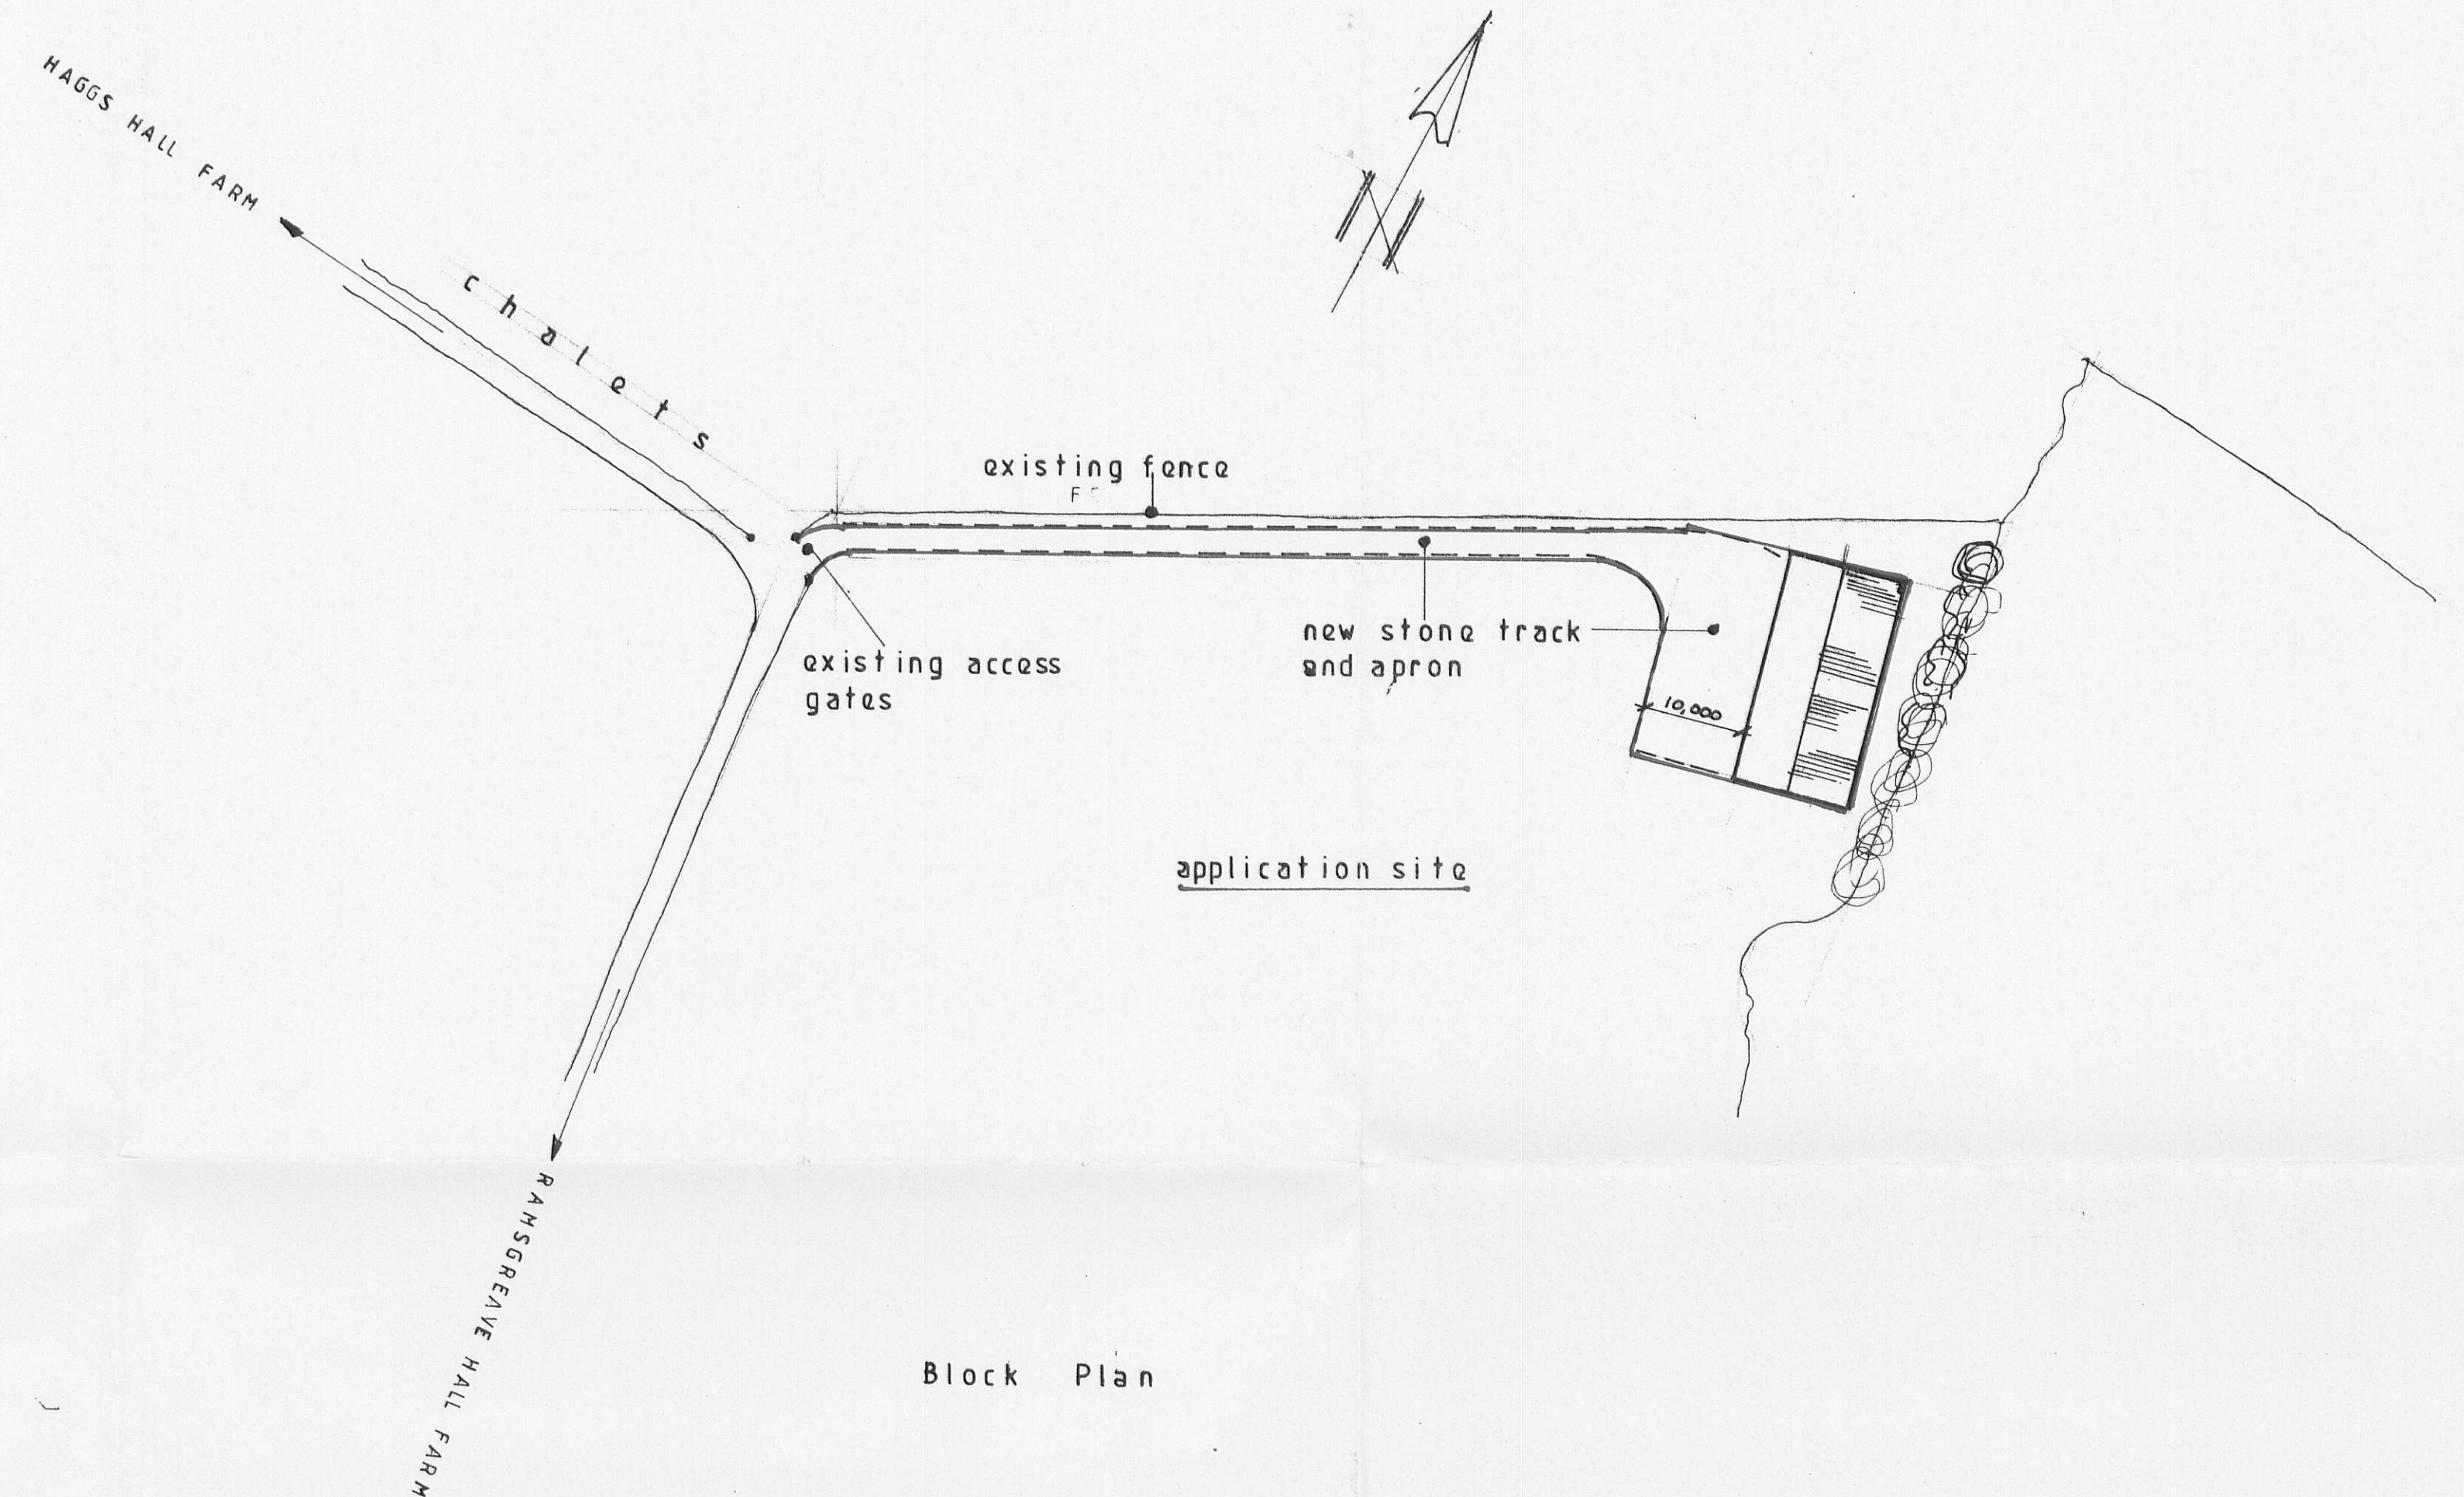

Block Plan

320120033P

SJ.Bialecki Limited
Building Surveyors

Drawing no 7006

Scale 1:100 to 1:500

Proposed
Agricultural Building
On Land At
Ramsgreave Hall Farm
Ramsgreave Road
Ramsgreave
Blackburn