






Front elevation (north west) 1/100th

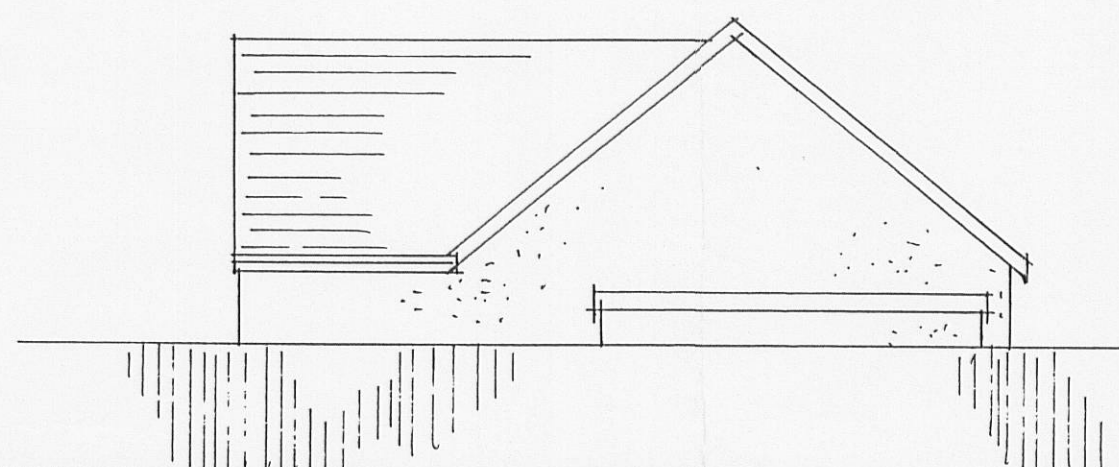


Side elevation (north east) 1/100th

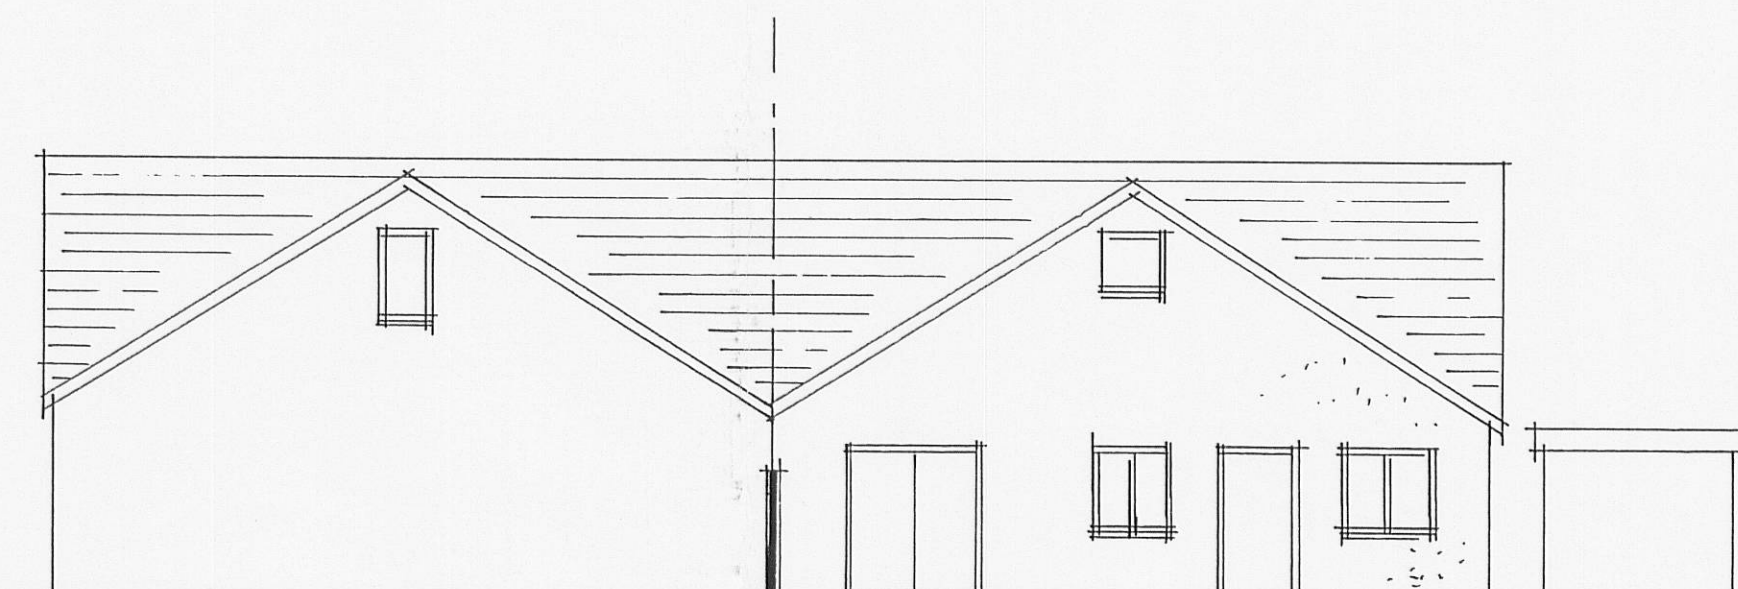


Rear elevation (south east) 1/100th

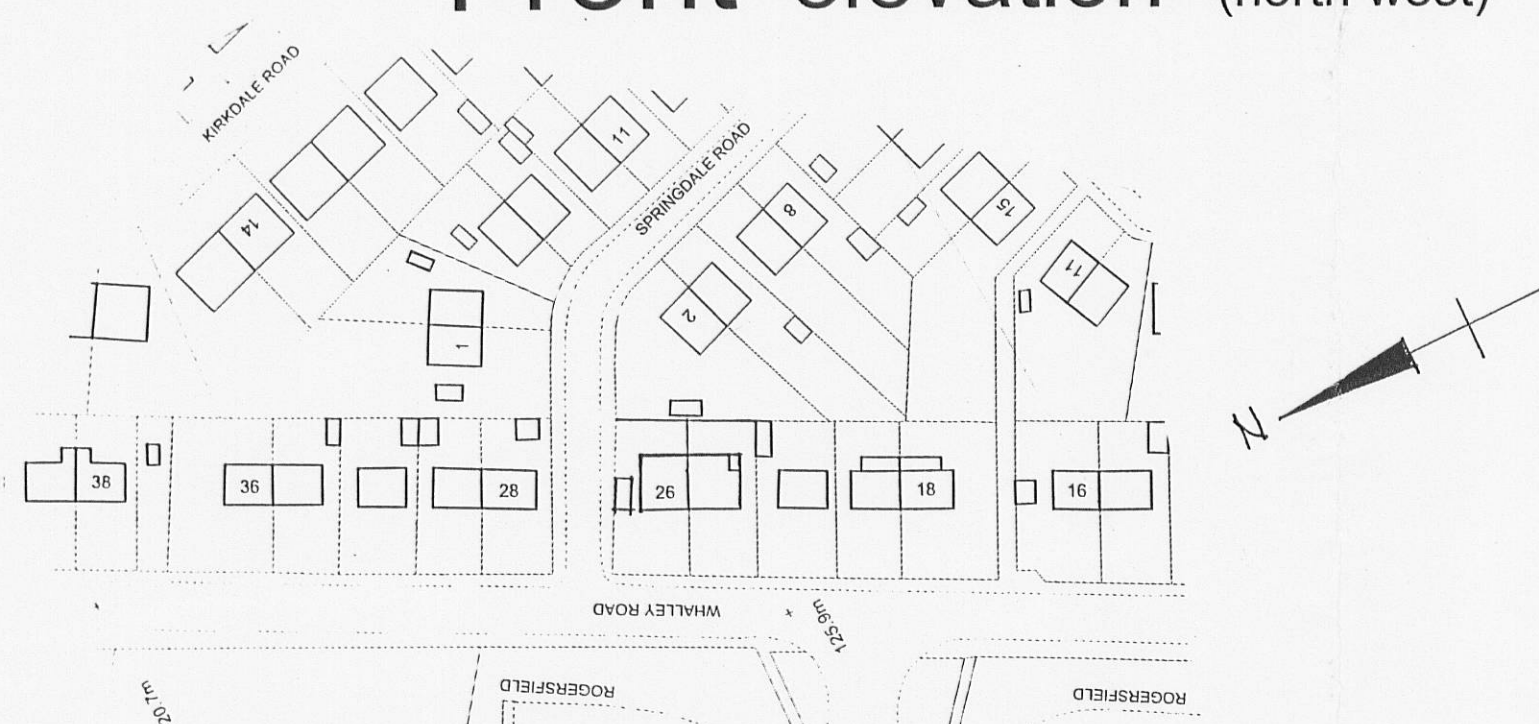


Location plan scale: 1/1250th

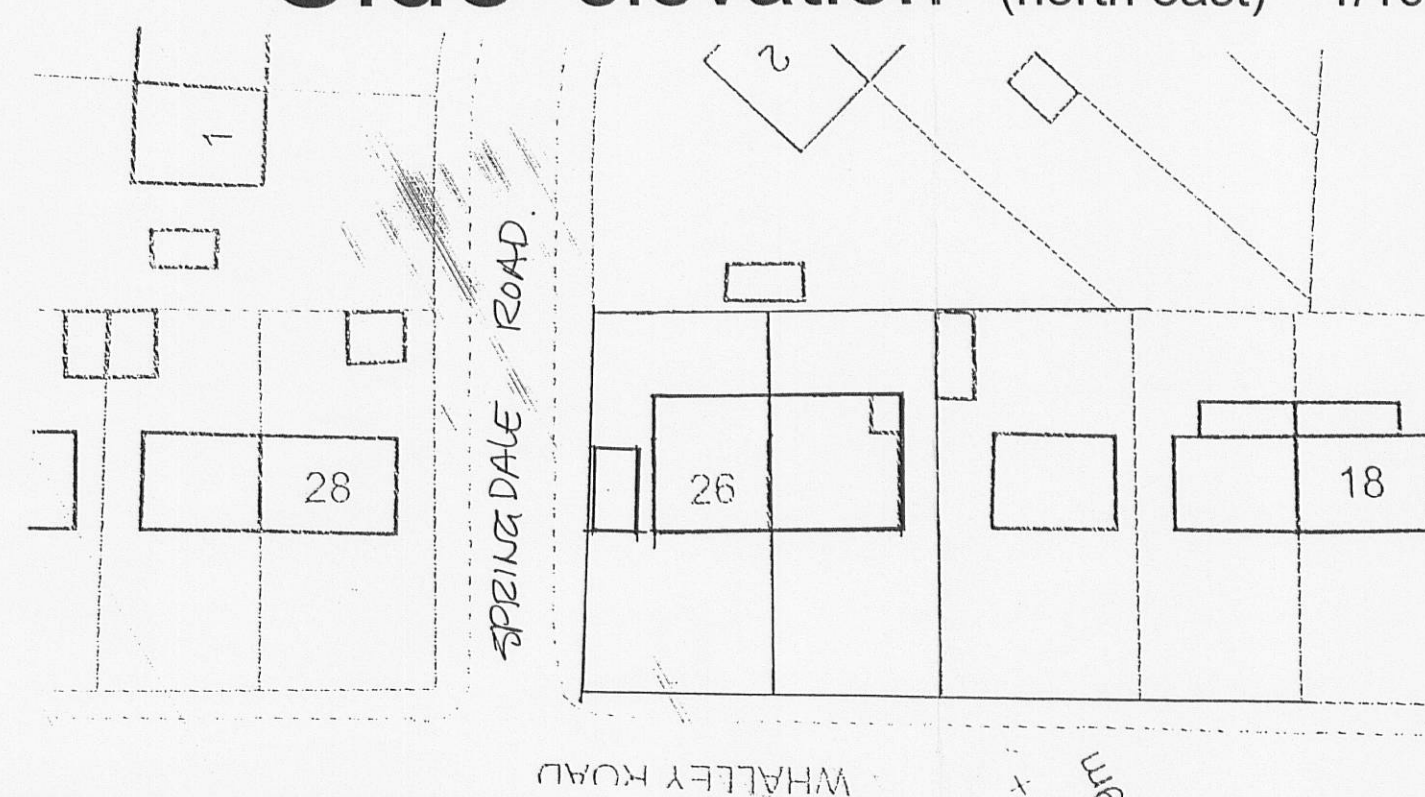


Block plan scale: 1/500th

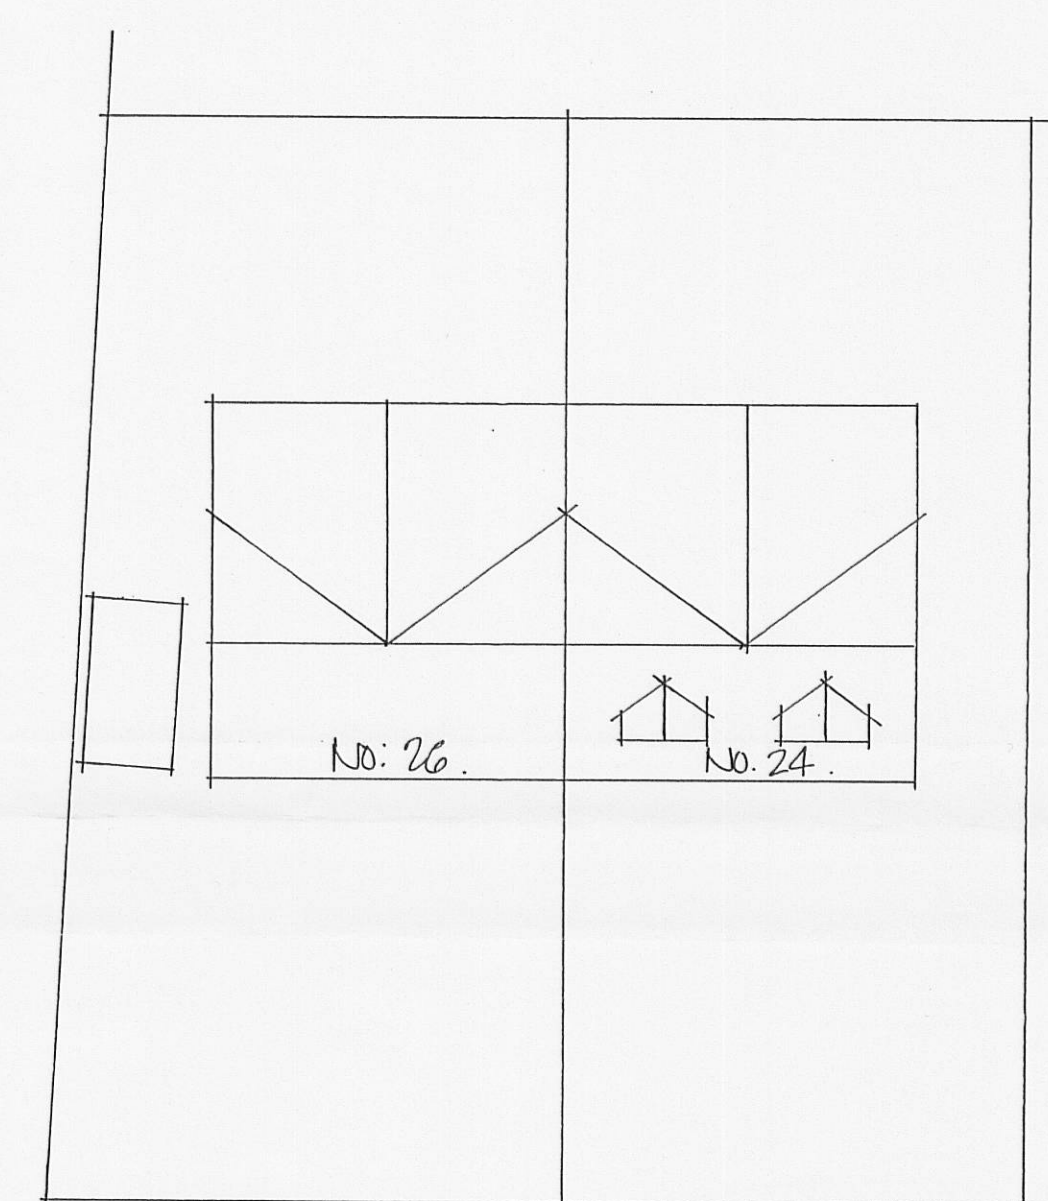

Roof plan scale: 1/200th

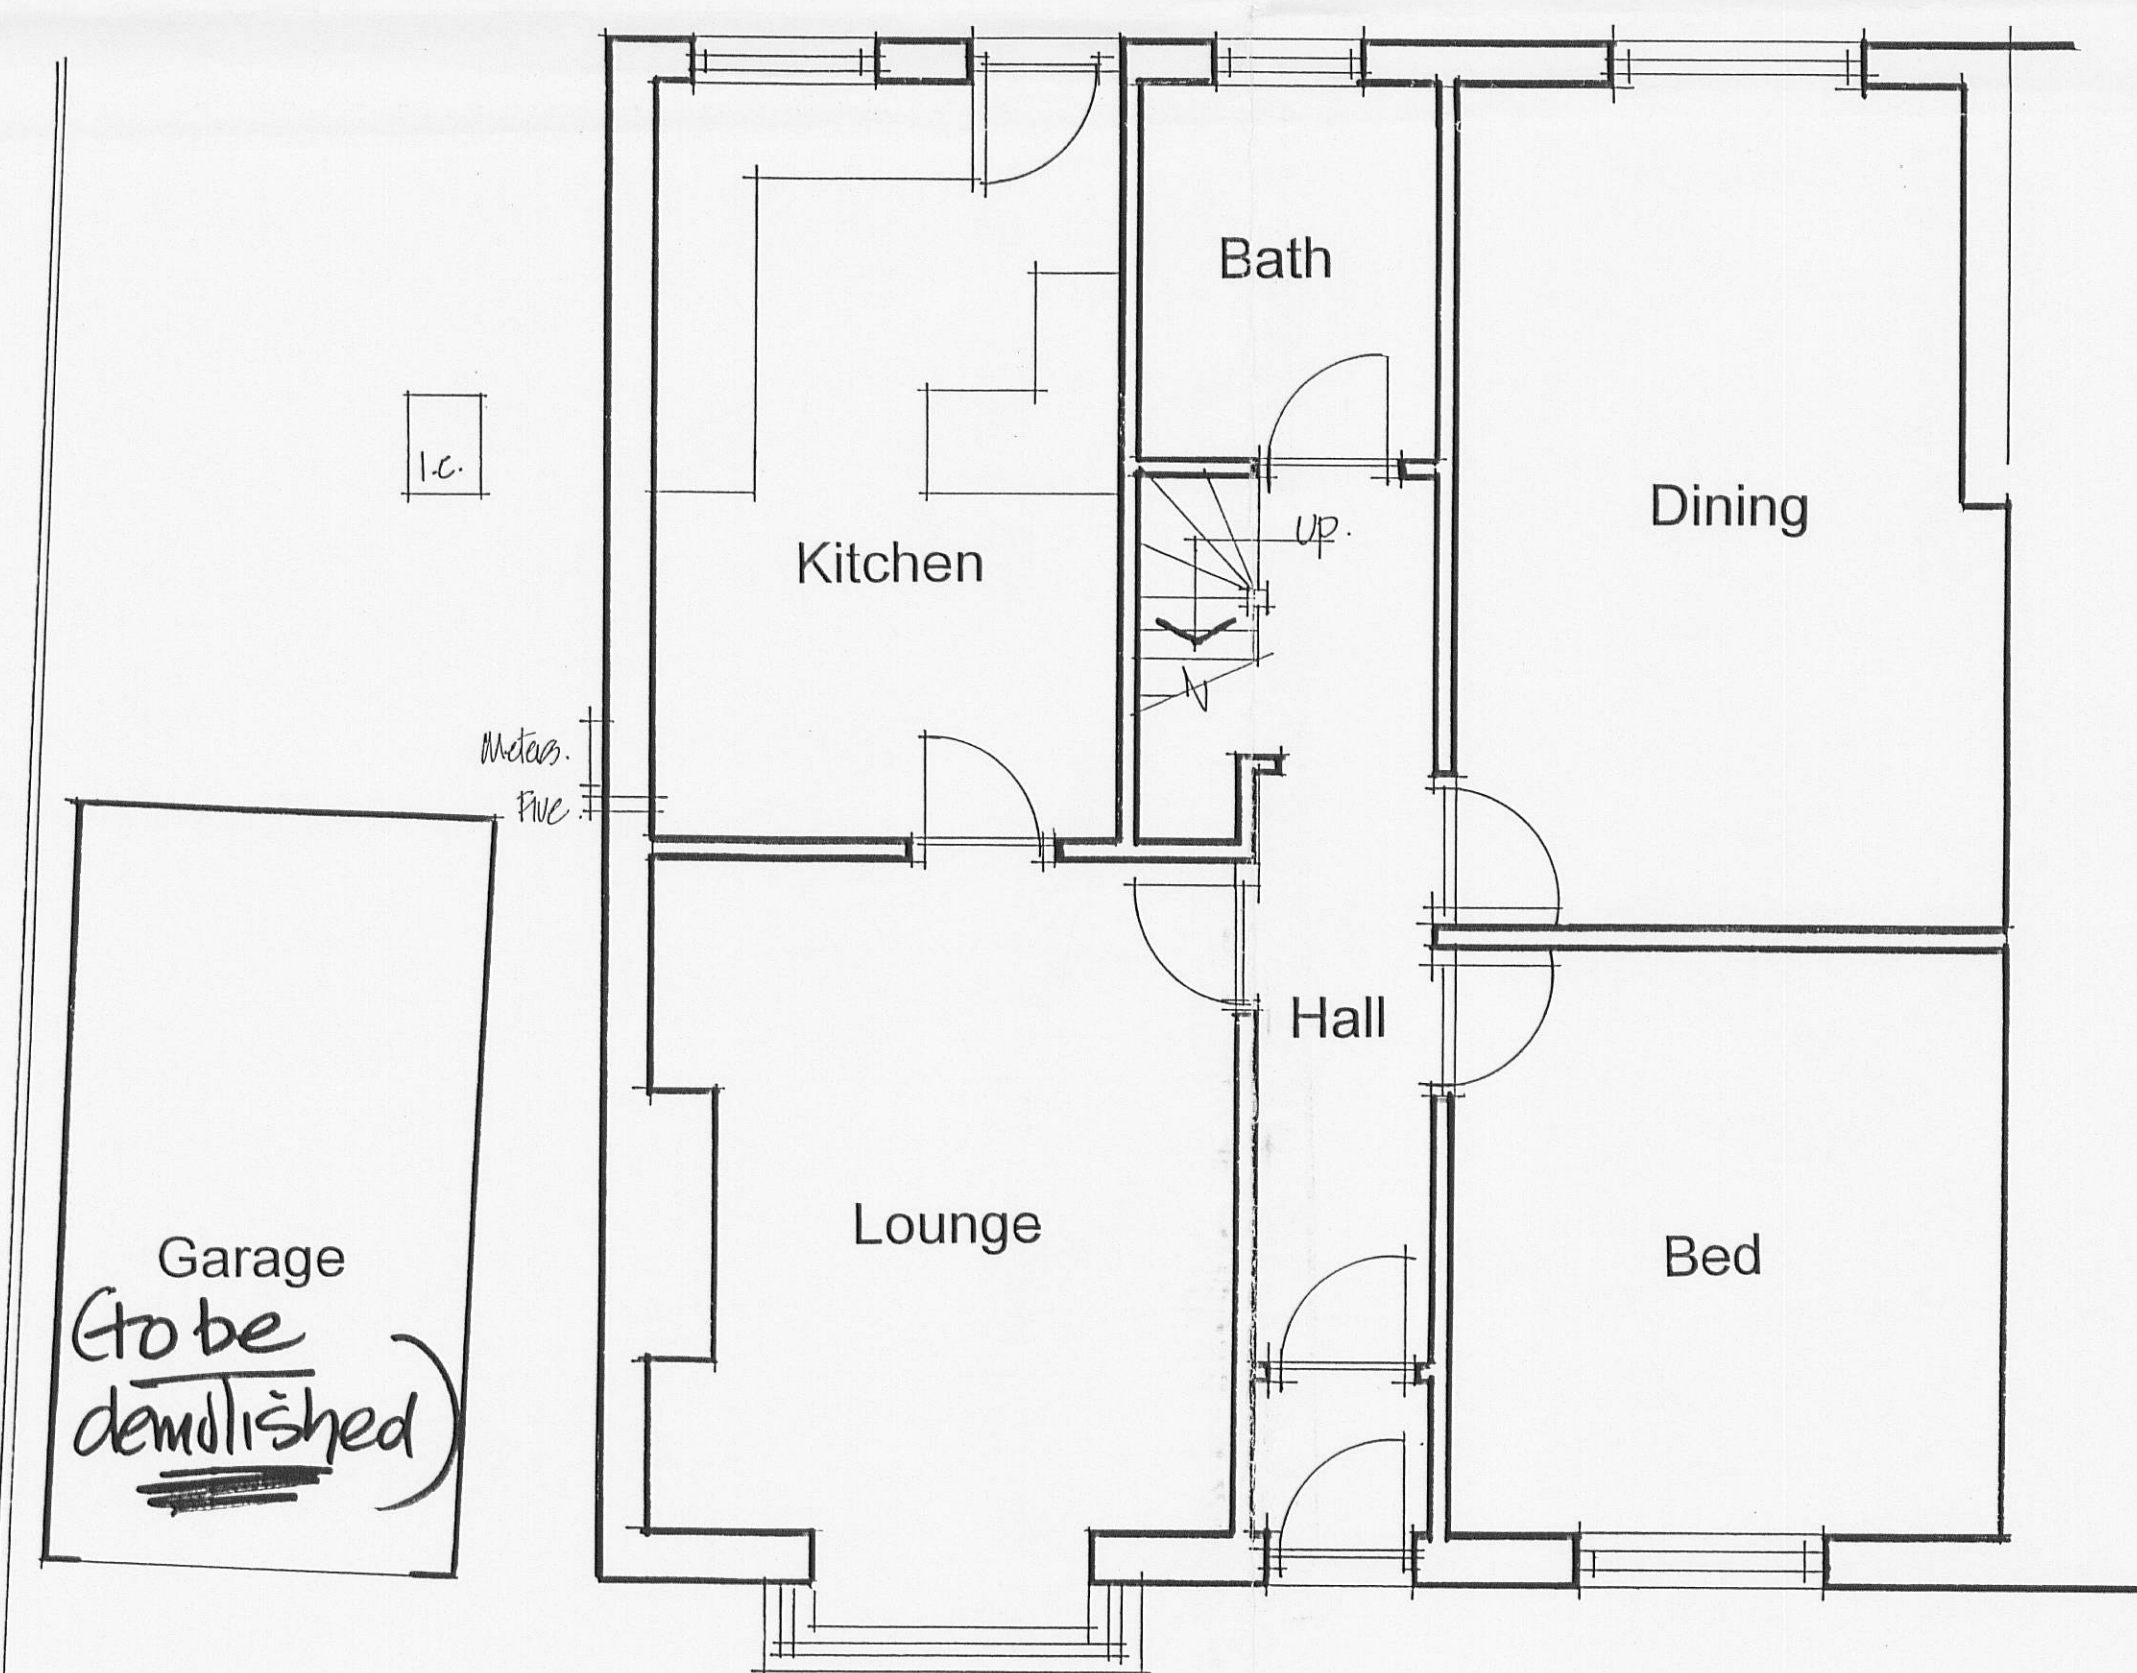

Ground Floor plan

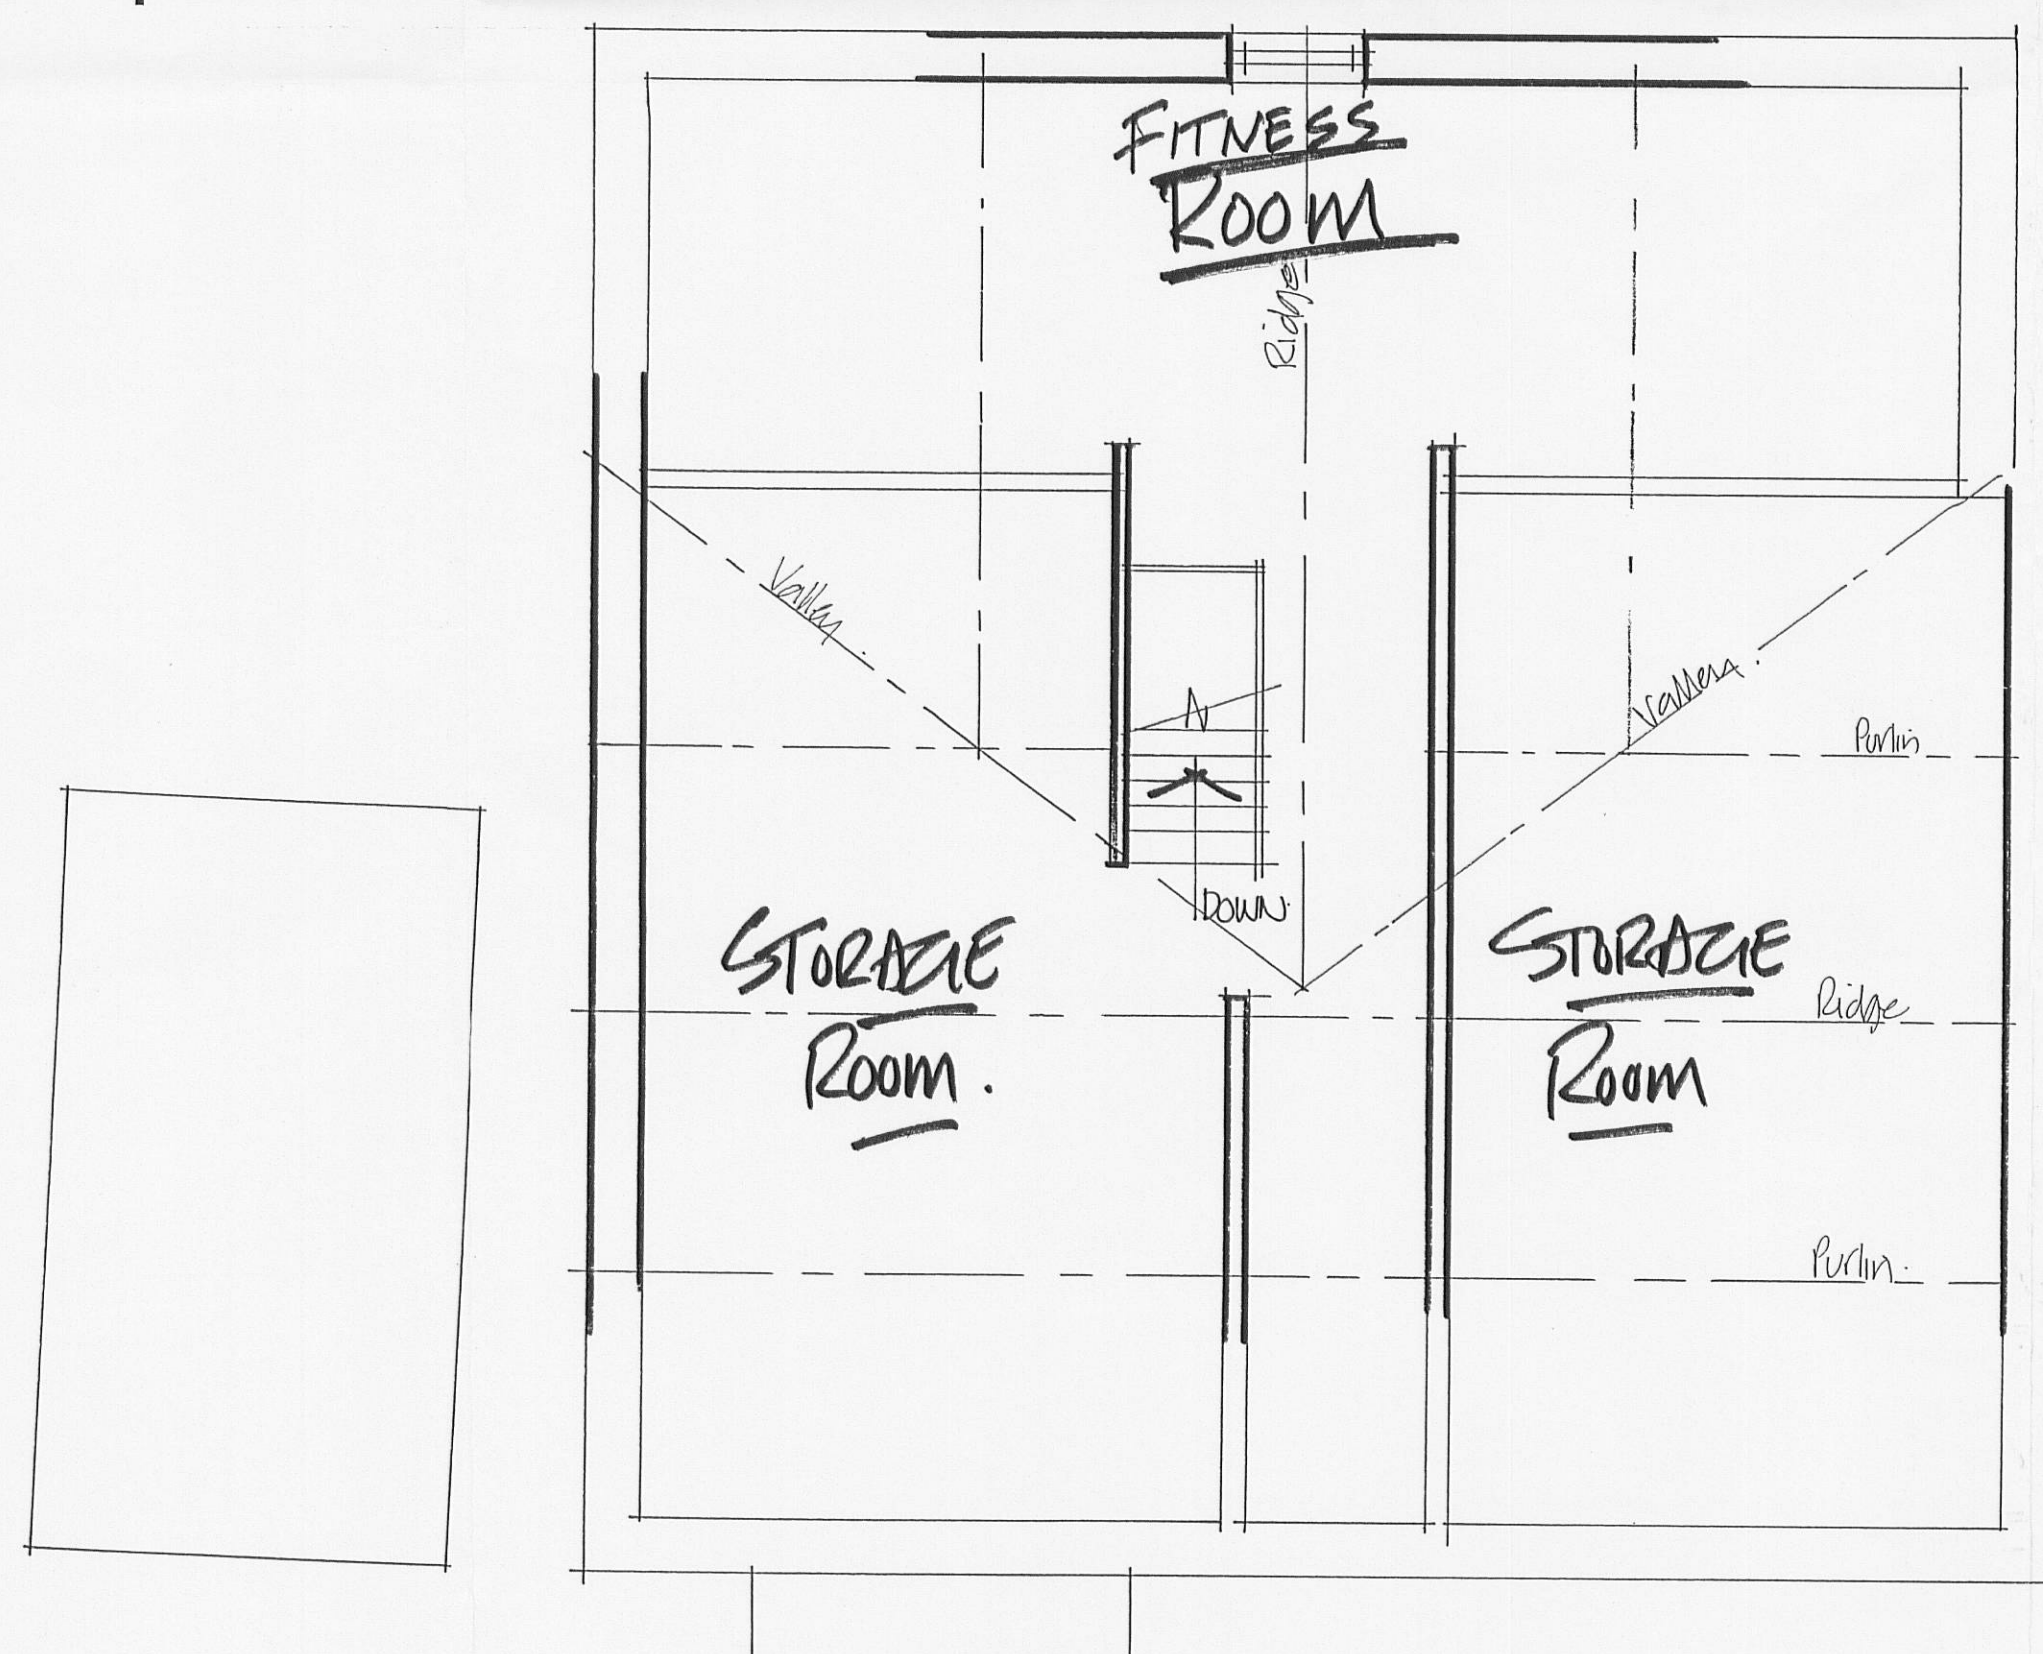

Roofspace plan

Rev. 'A'. 14/1/12 - notes added for planning officer clarity.

320120034P
This drawing, its design content and text are the Copyright and Intellectual Property of David Liversidge Design and must not be copied or reproduced in whole or part without prior written consent

DAVID LIVERSIDGE

Design *

architecture * planning * development
strategic and practical building solutions
throughout the United Kingdom

259 Rossendale Road, Burnley, Lancs, BB11 5BZ
tel: 01282-838002 or: 07977- 463496
email: davidliversidge@msn.com

As Existing

26 Whalley Road
Langho, BB6 8EJ
for
Mrs. M. Hughes

scale: 1/50th

drawing no:

date: Jan. 2012

12/1/1A.