



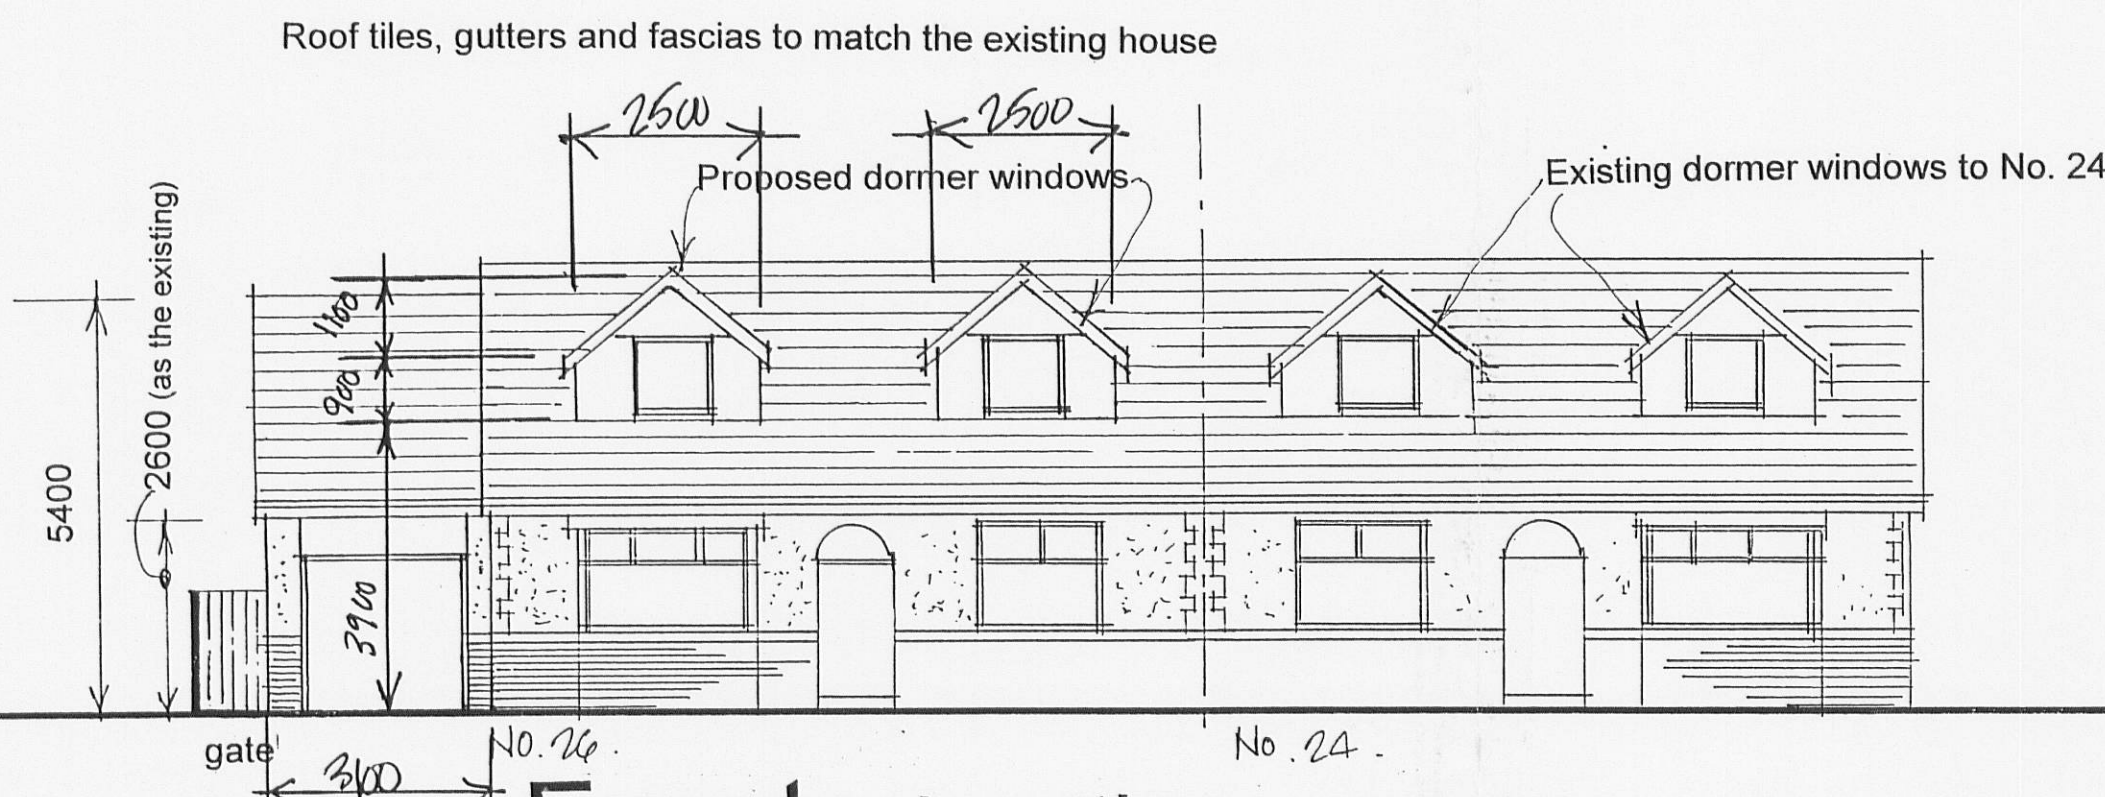


Front elevation (north west) 1/100th


Wall render and brick plinth to match the existing

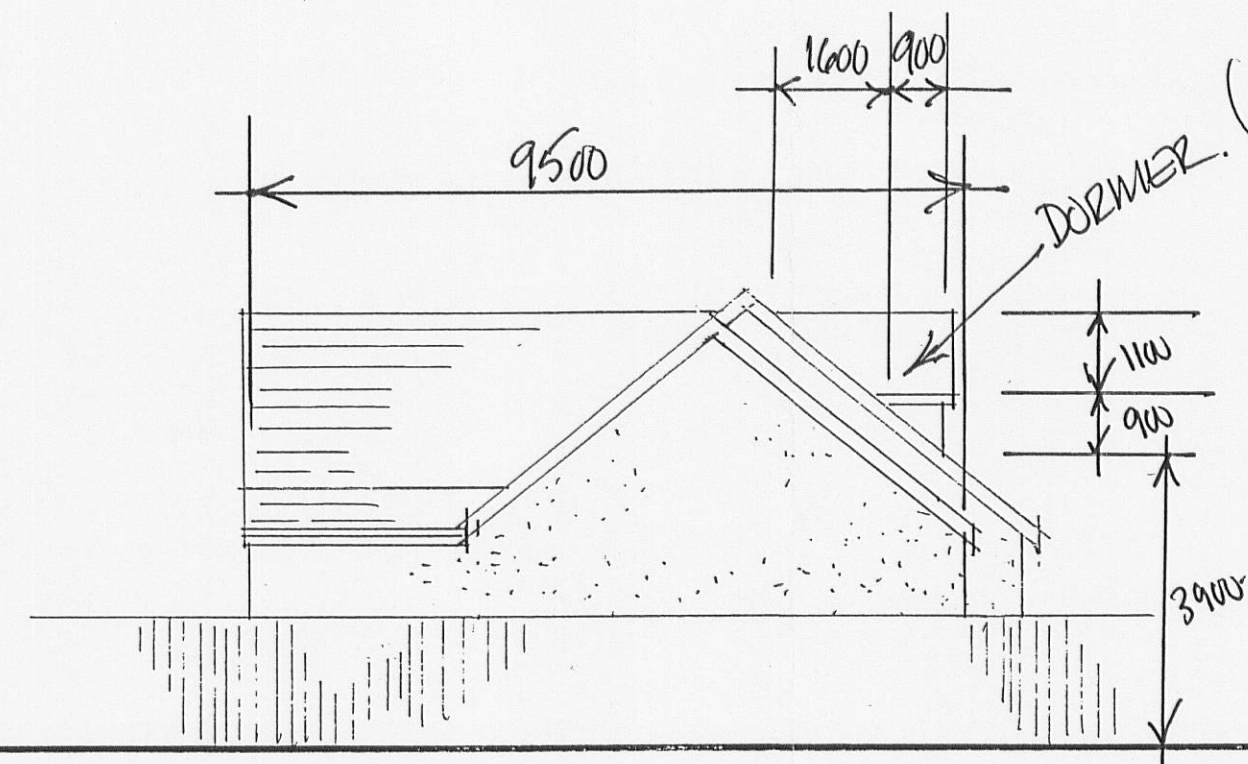


Side elevation (north east) 1/100th

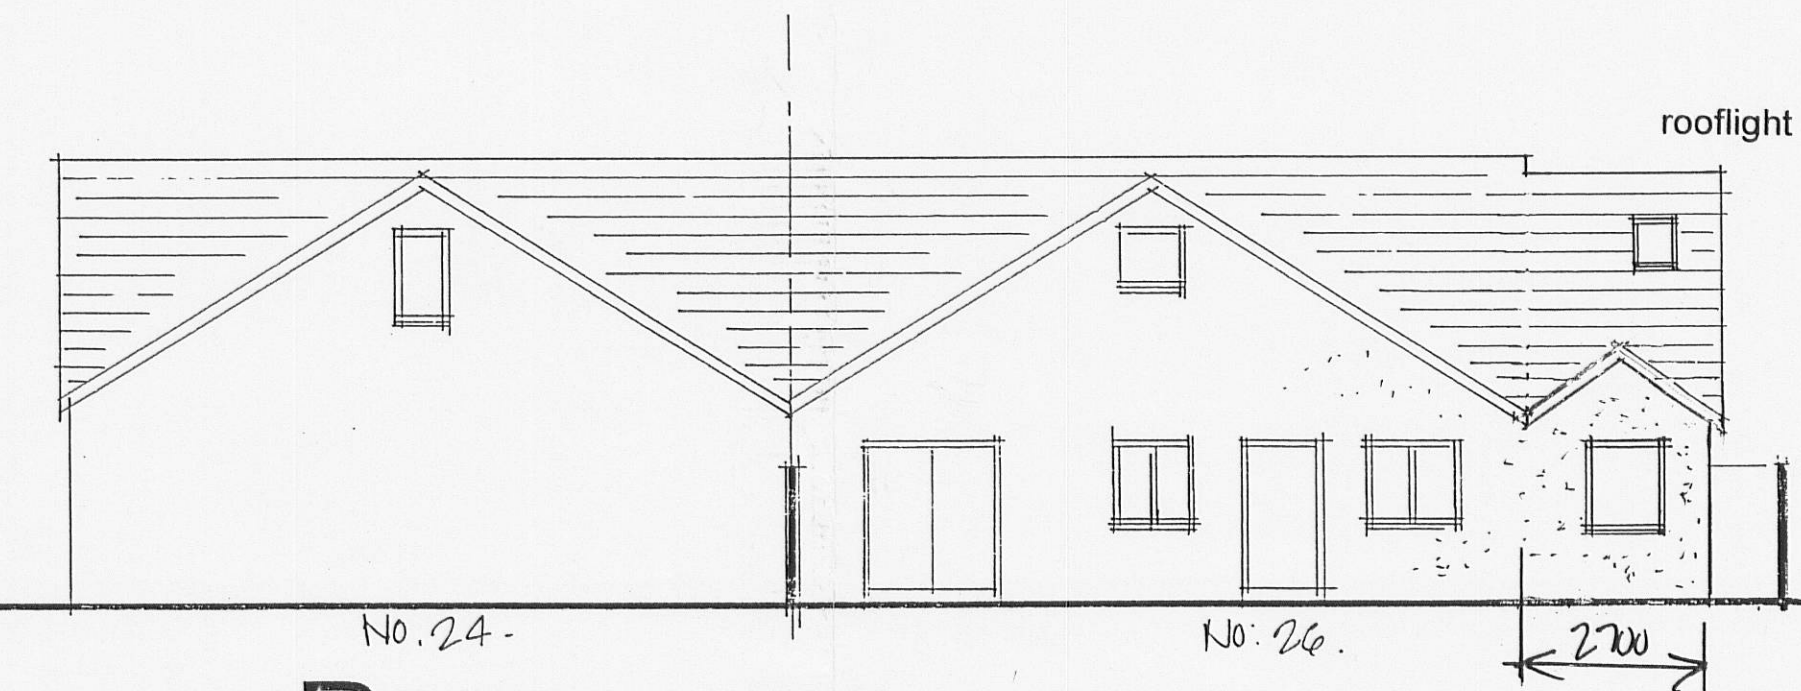

Rear elevation (south east) 1/100th

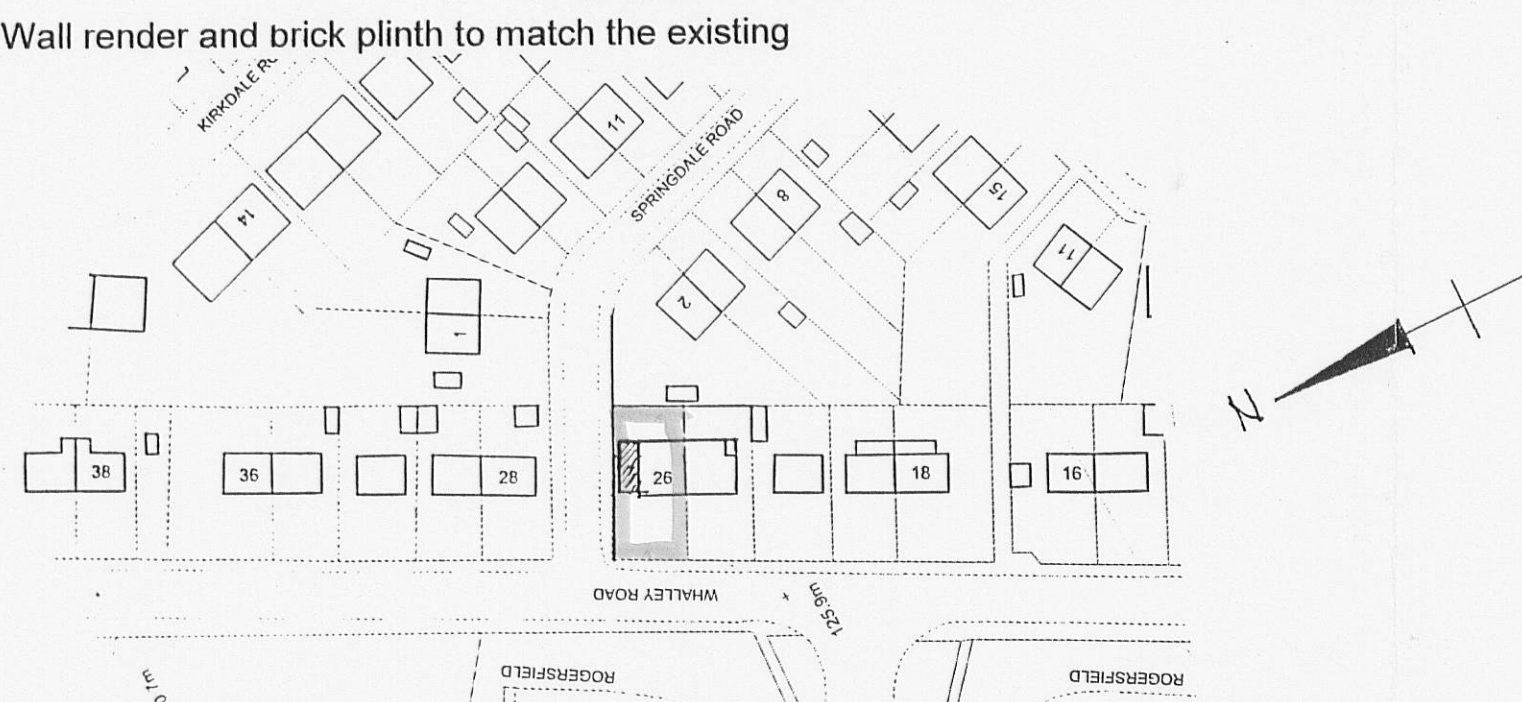


Location plan scale: 1/1250th

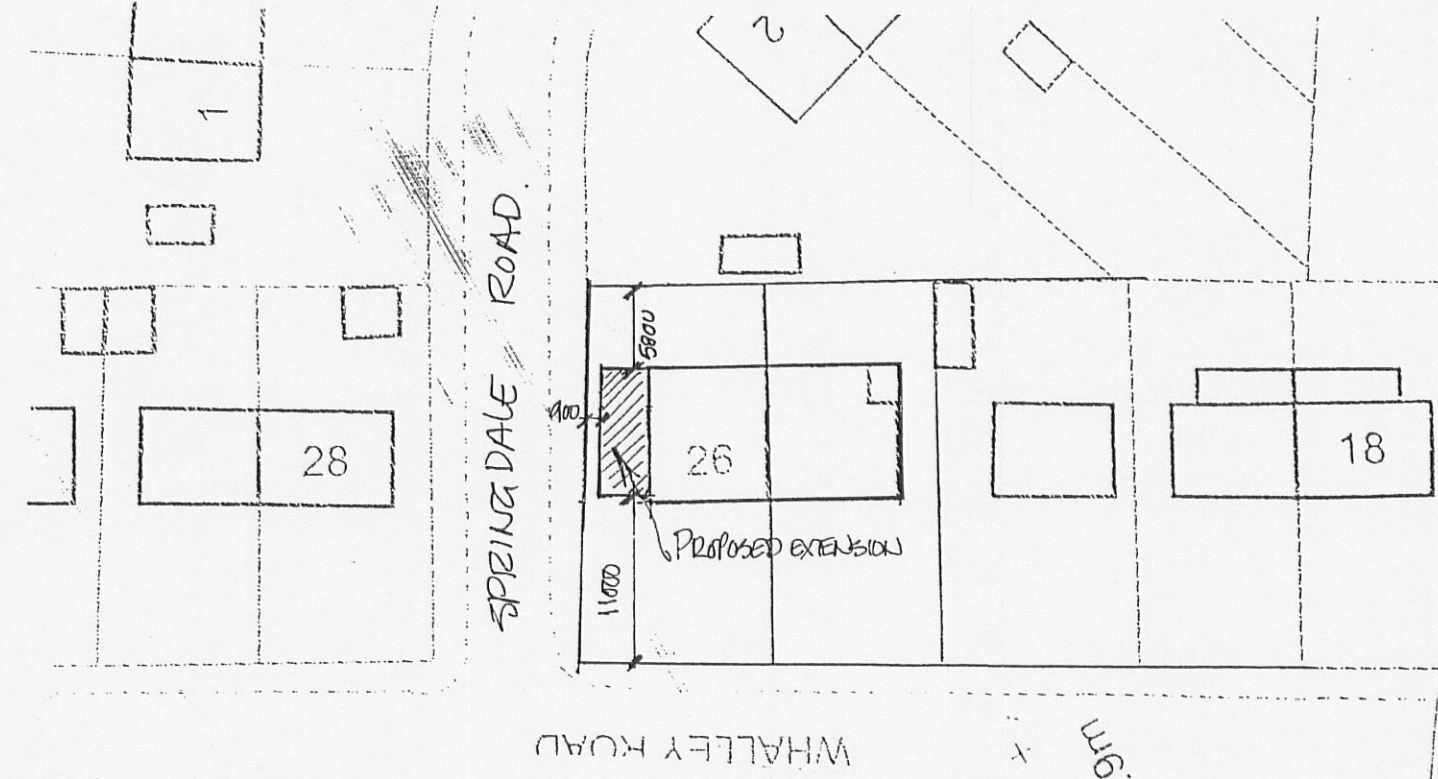

Block plan scale: 1/500th

Bedrooms 2 and 3, together with the Bathroom are within the roofspace. The existing roofspace is used for domestic purposes - there is no evidence of Bats.

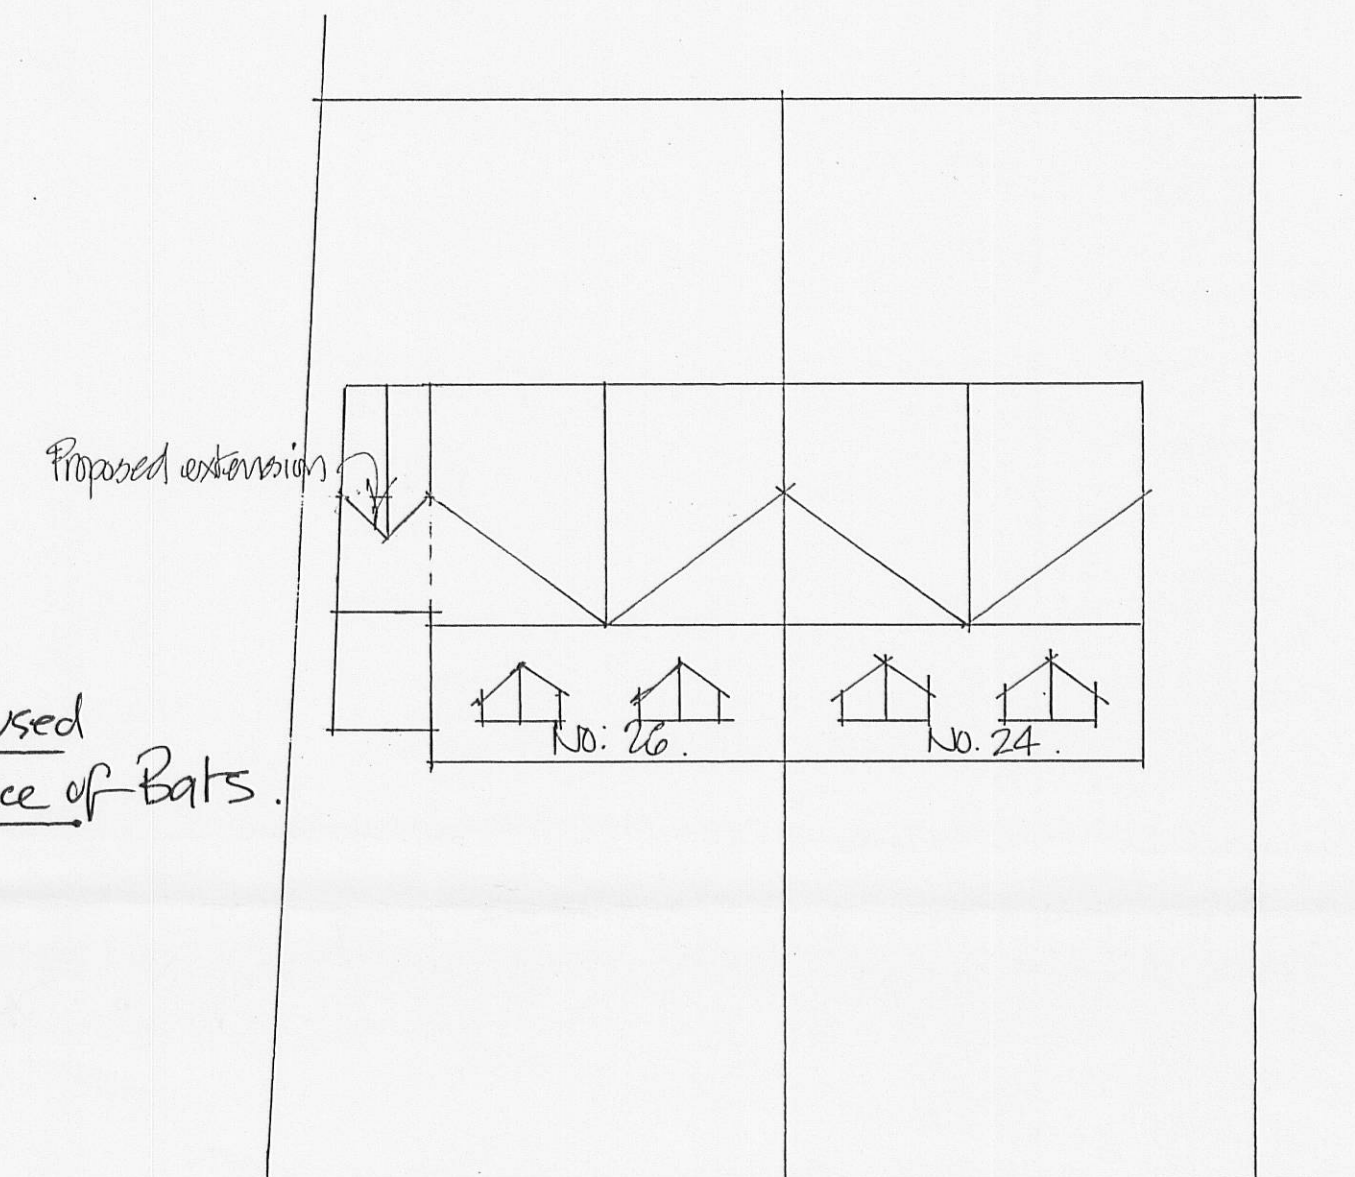

Roof plan scale: 1/200th

This drawing, its design content and text are the Copyright and Intellectual Property of David Liversidge Design and must not be copied or reproduced in whole or part without prior written consent

DAVID LIVERSIDGE Design *


architecture * planning * development
strategic and practical building solutions
throughout the United Kingdom

259 Rossendale Road, Burnley, Lancs, BB11 5BZ
tel: 01282-838002 or 07977-463496
email: davidliversidge@msn.com


Alterations & Extension

26 Whalley Road
Langho, BB6 8EJ
for
Mrs. M. Hughes

scale: 1/50th drawing no:
date: Jan. 2012 12/1/2 A

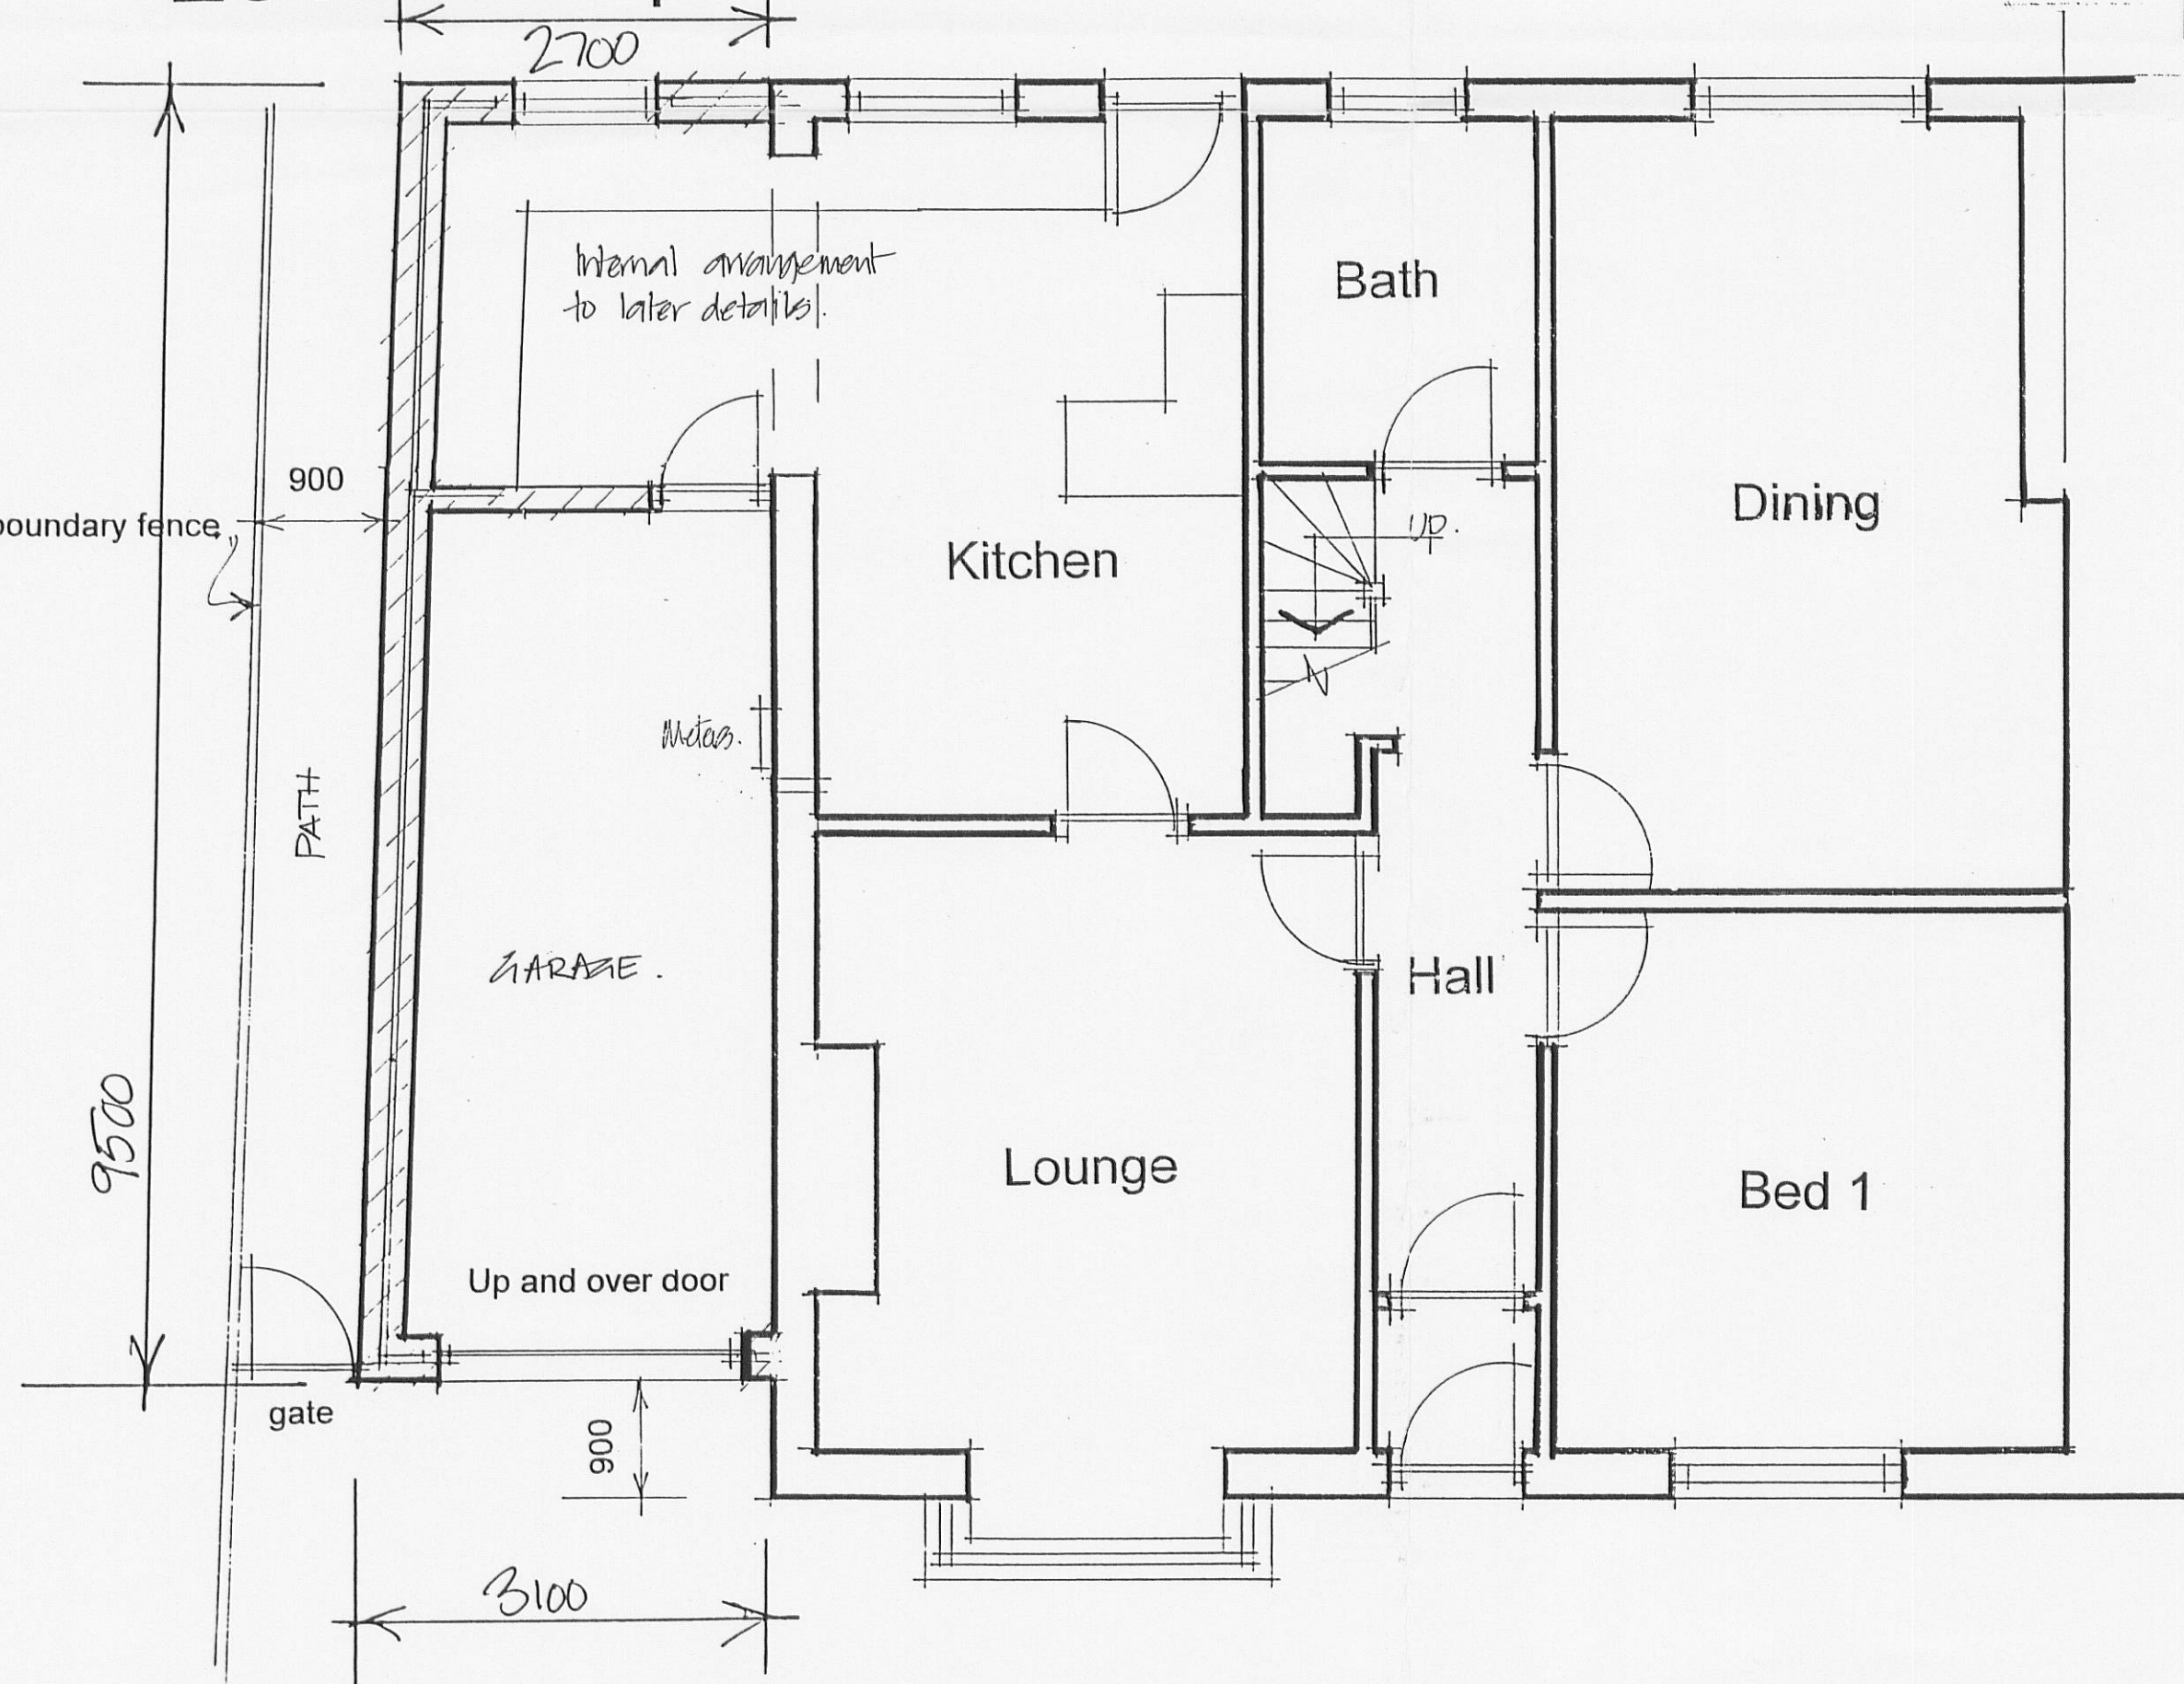

Ground Floor plan

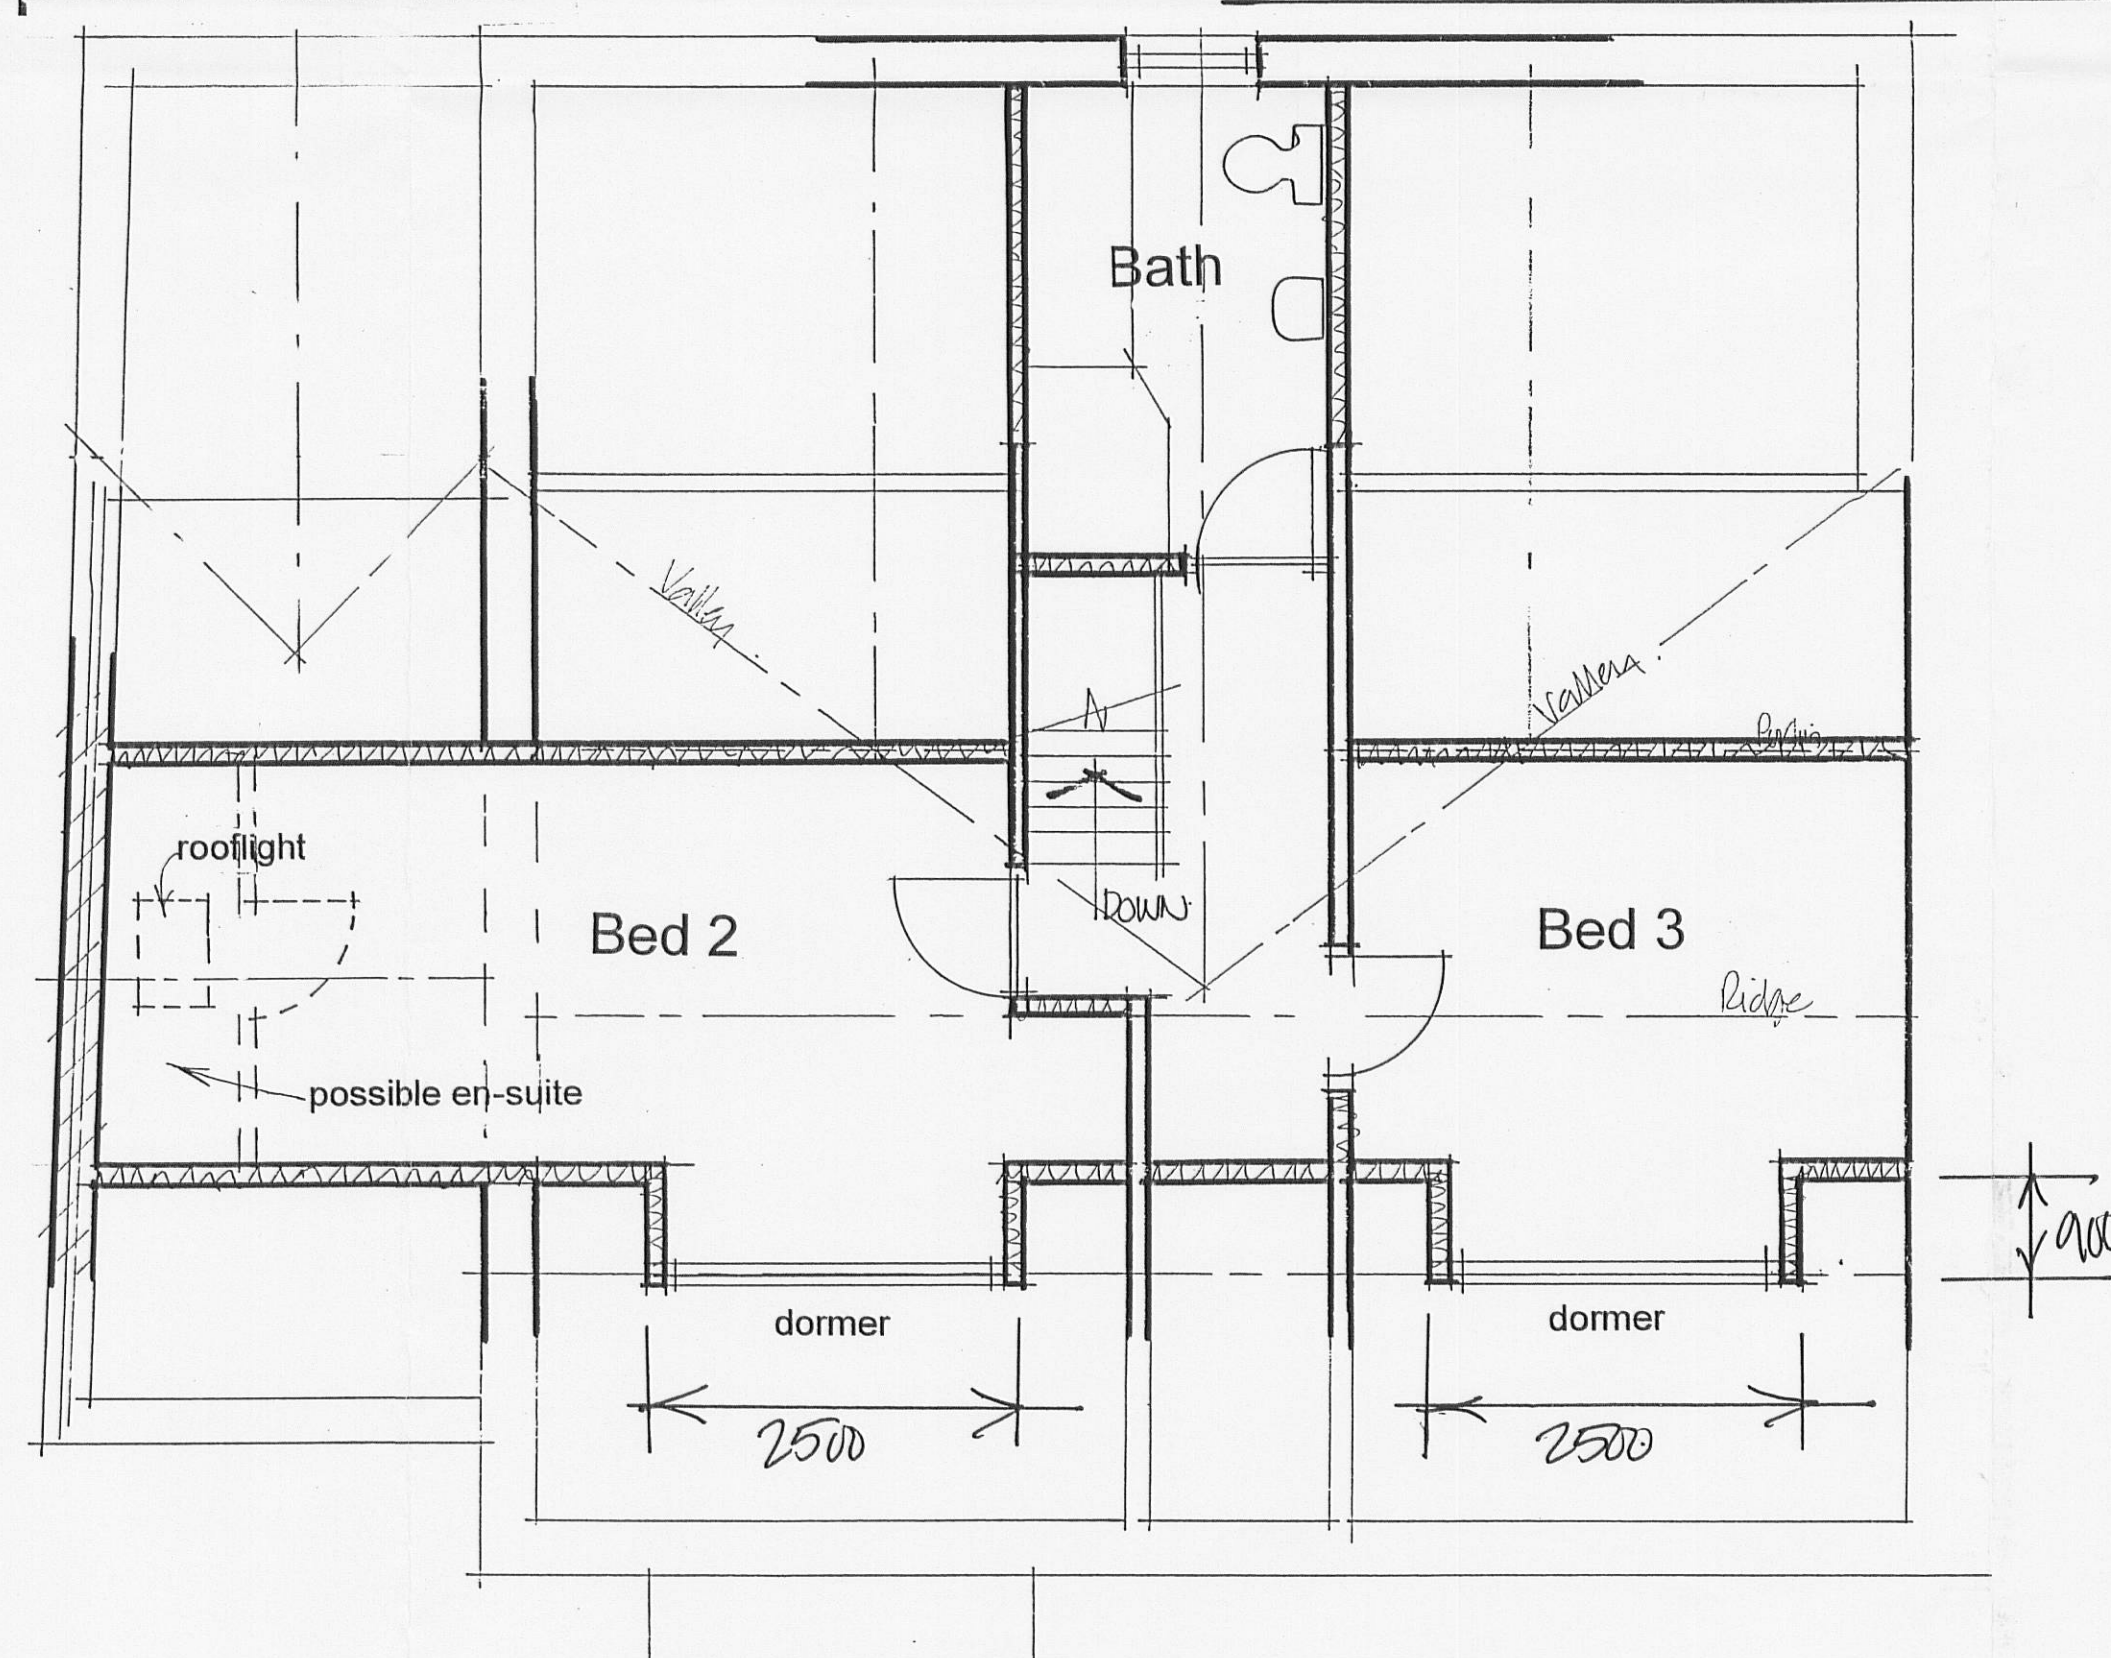

Roofspace plan

Rev. A'. 14/1/12 - additional dimensions and note added for Planning Officer requirement.