


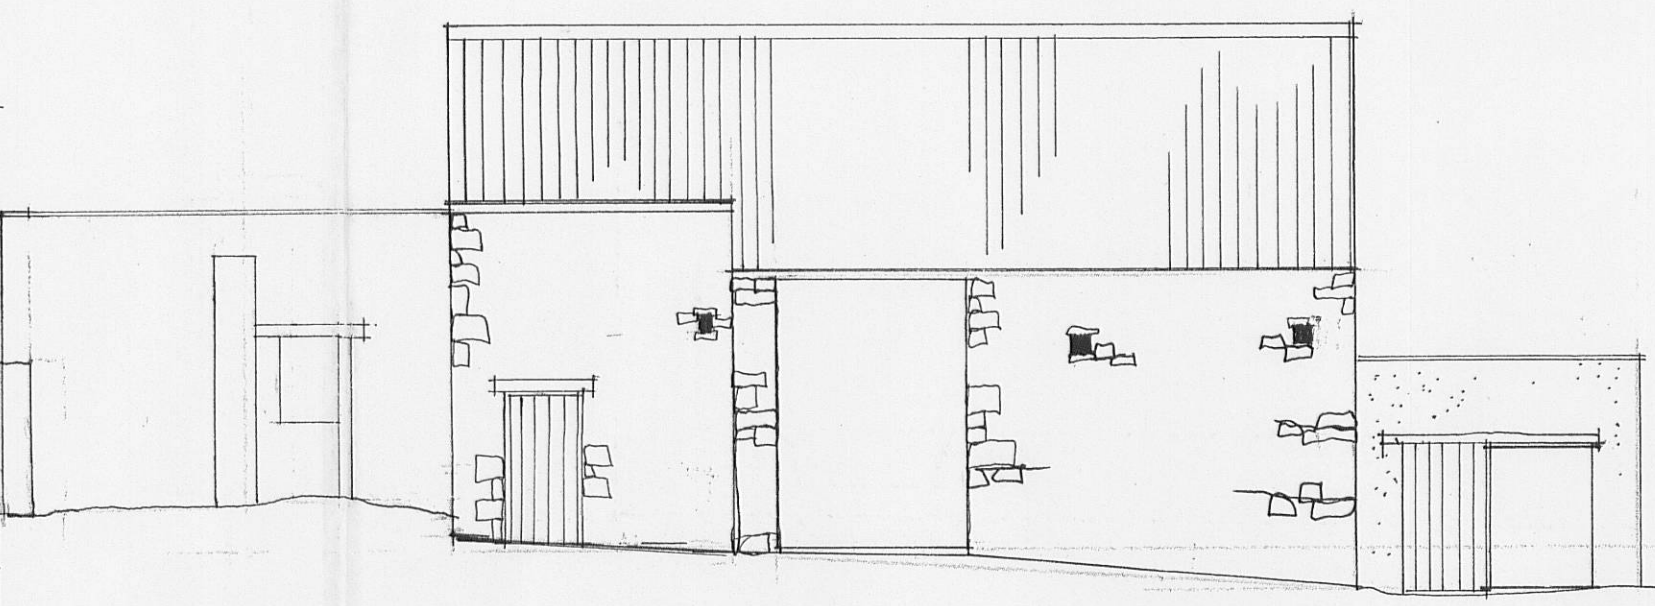


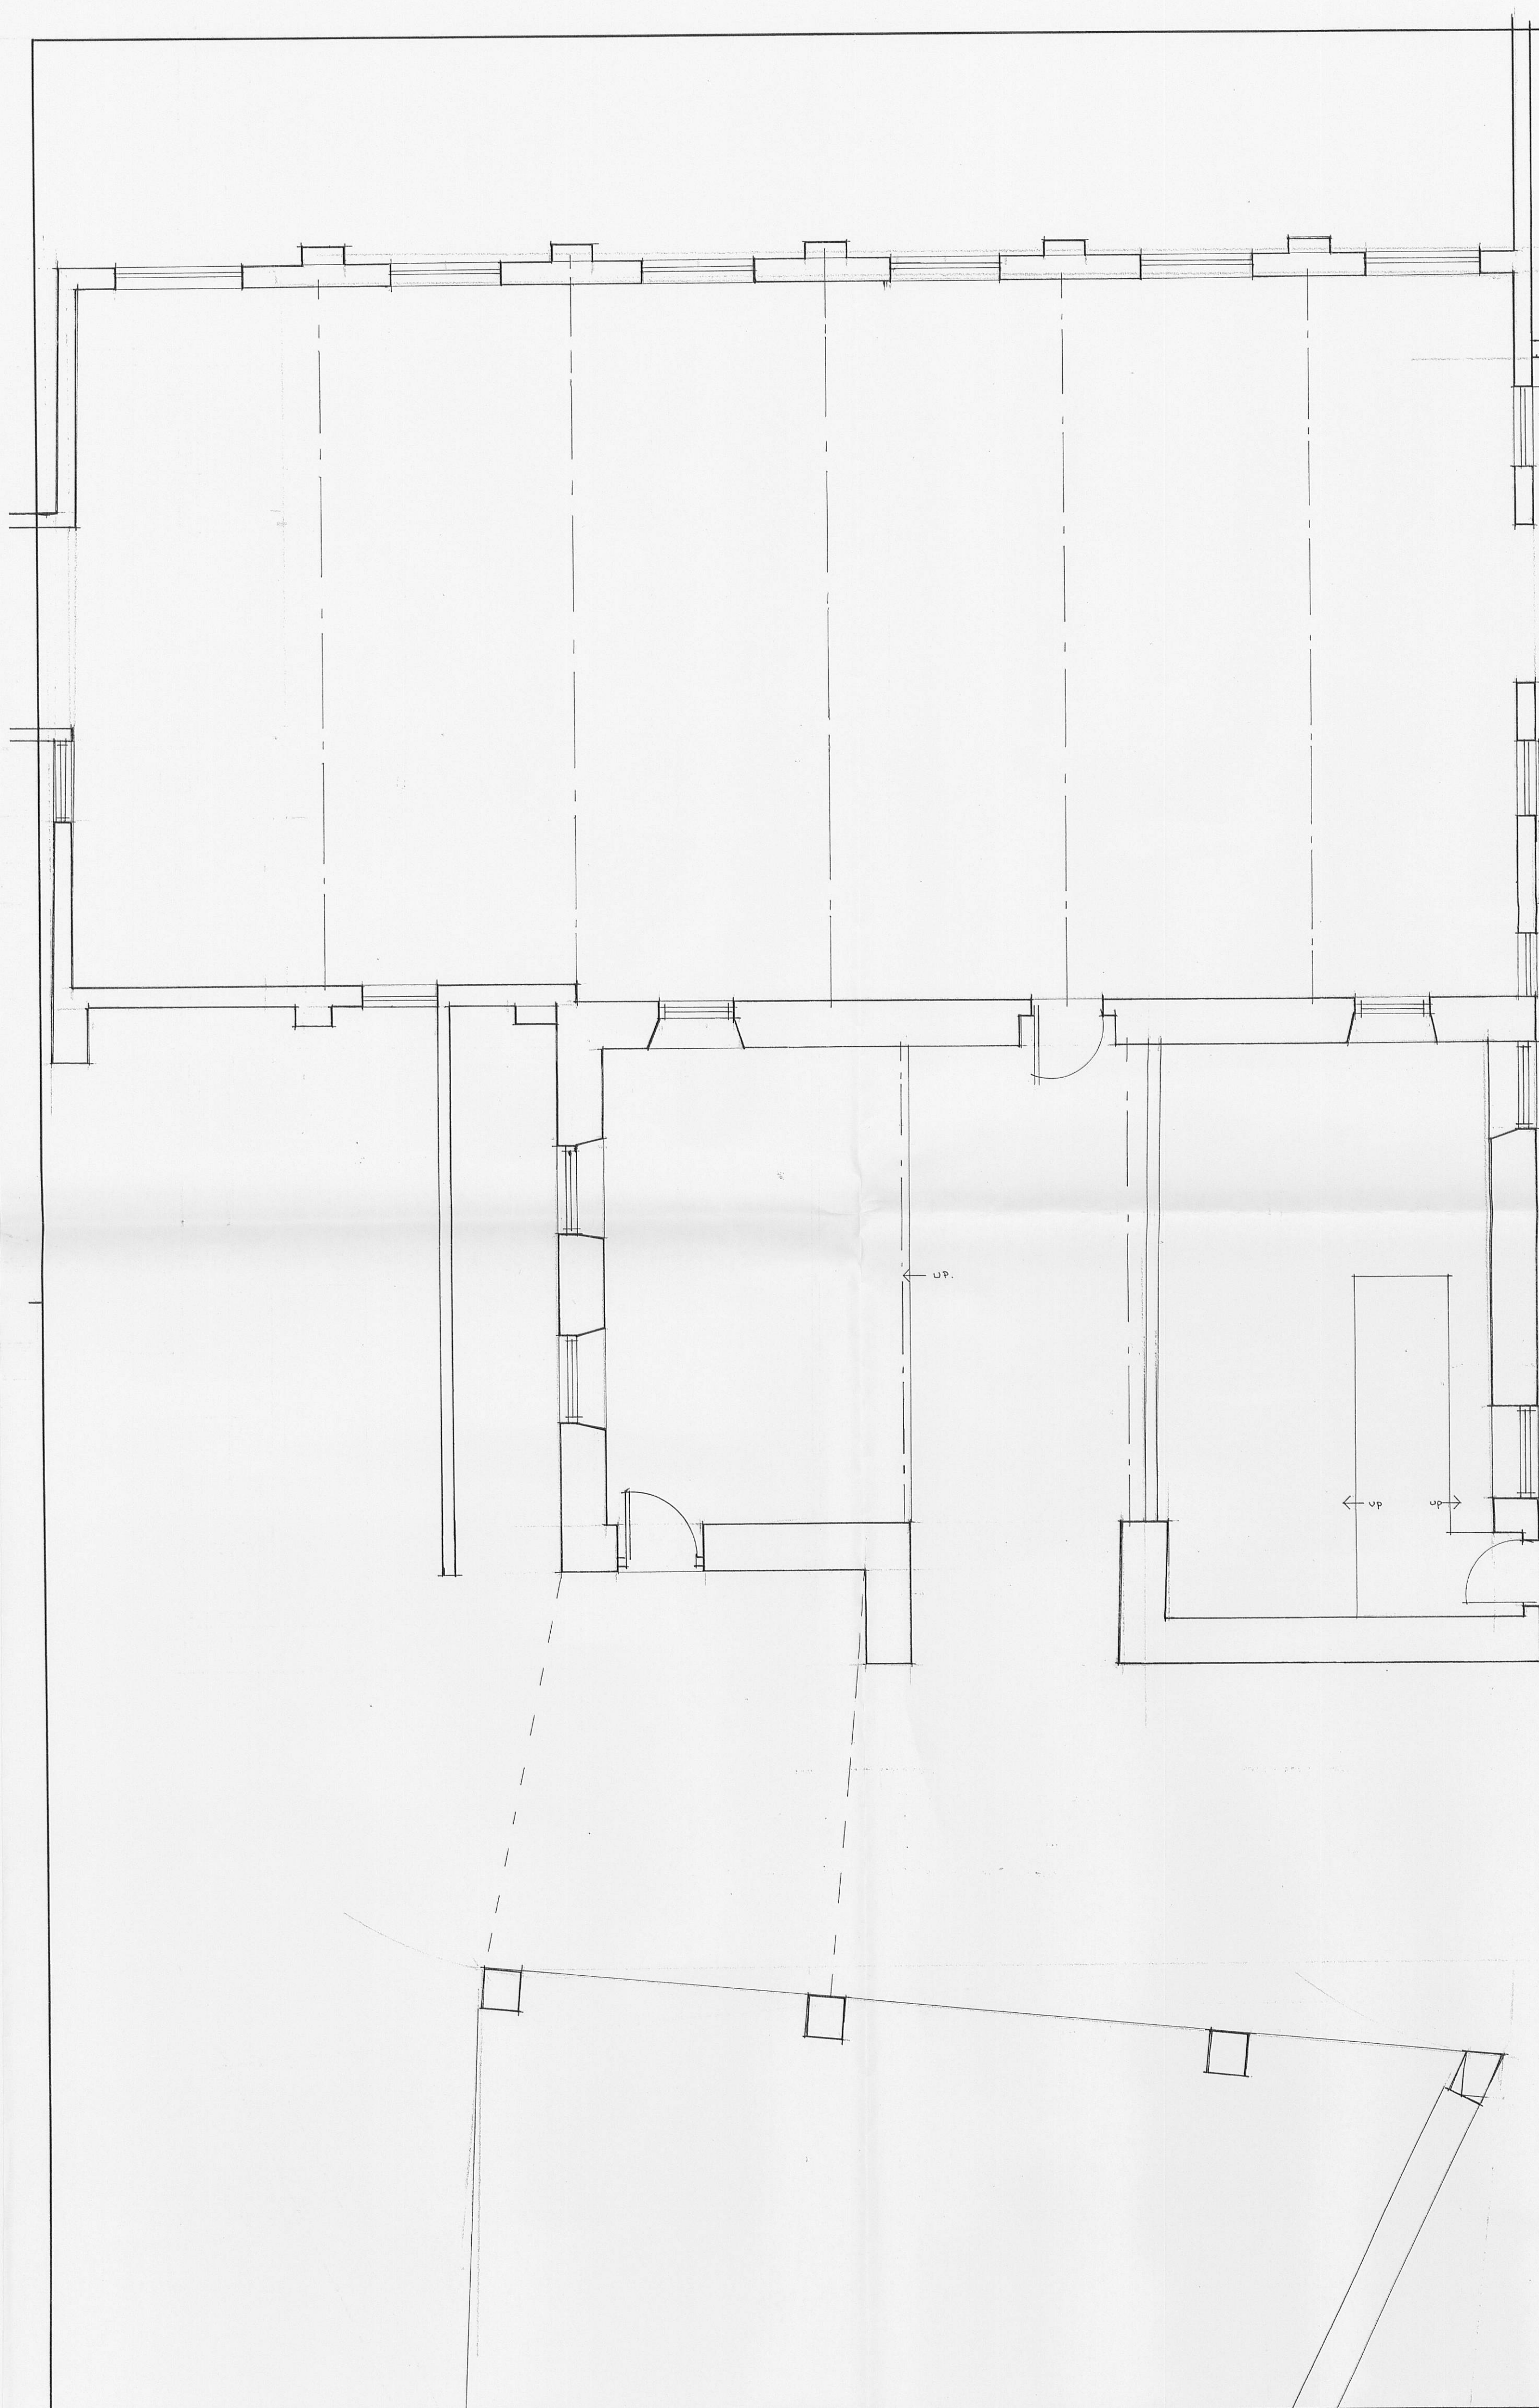


NORTH EAST ELEVATION

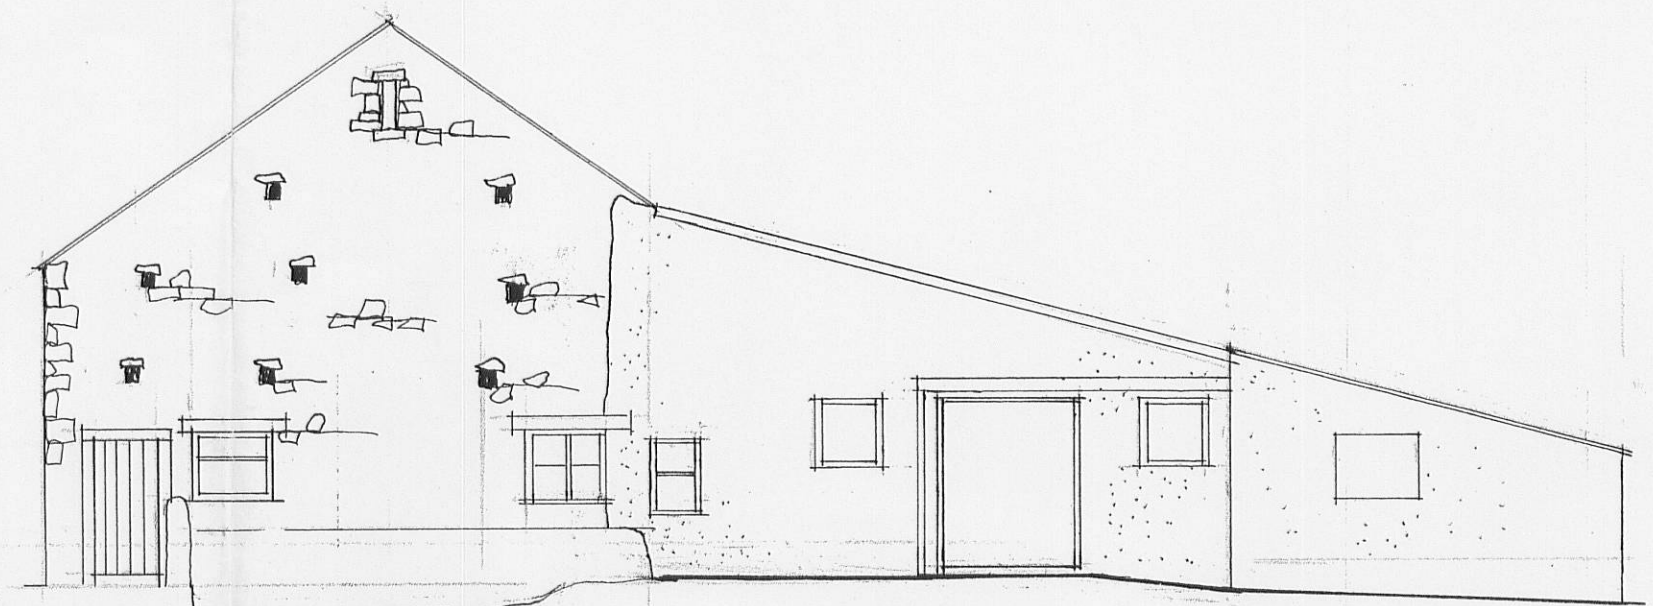


NORTH WEST ELEVATION

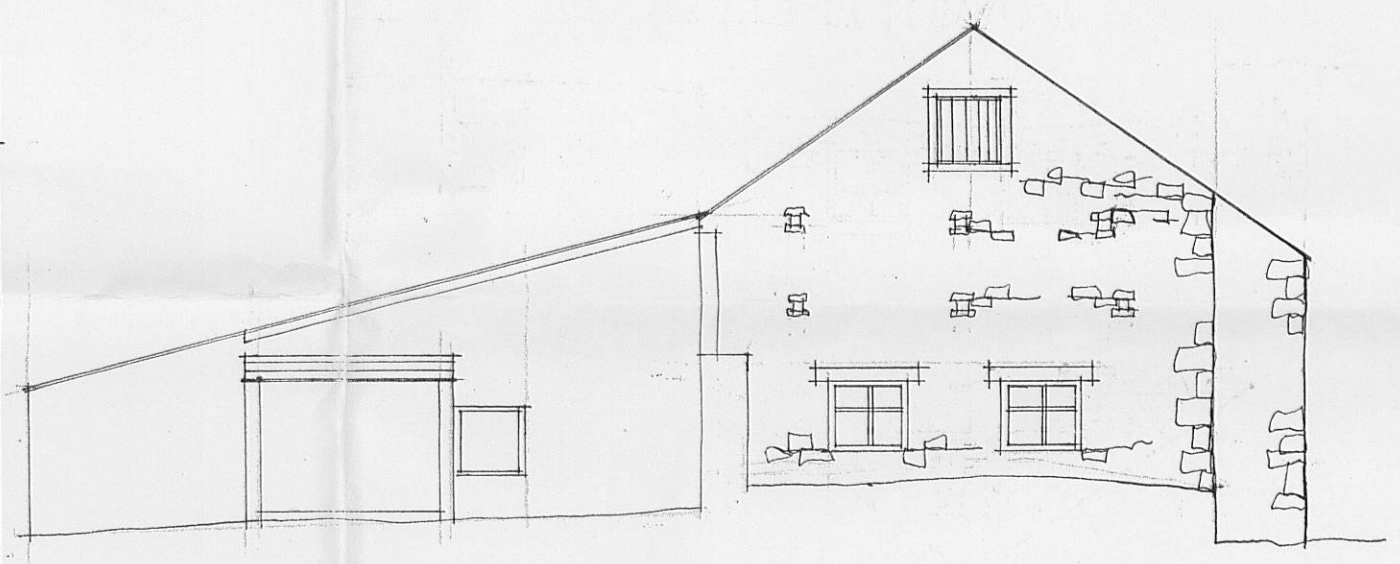

SOUTH EAST ELEVATION

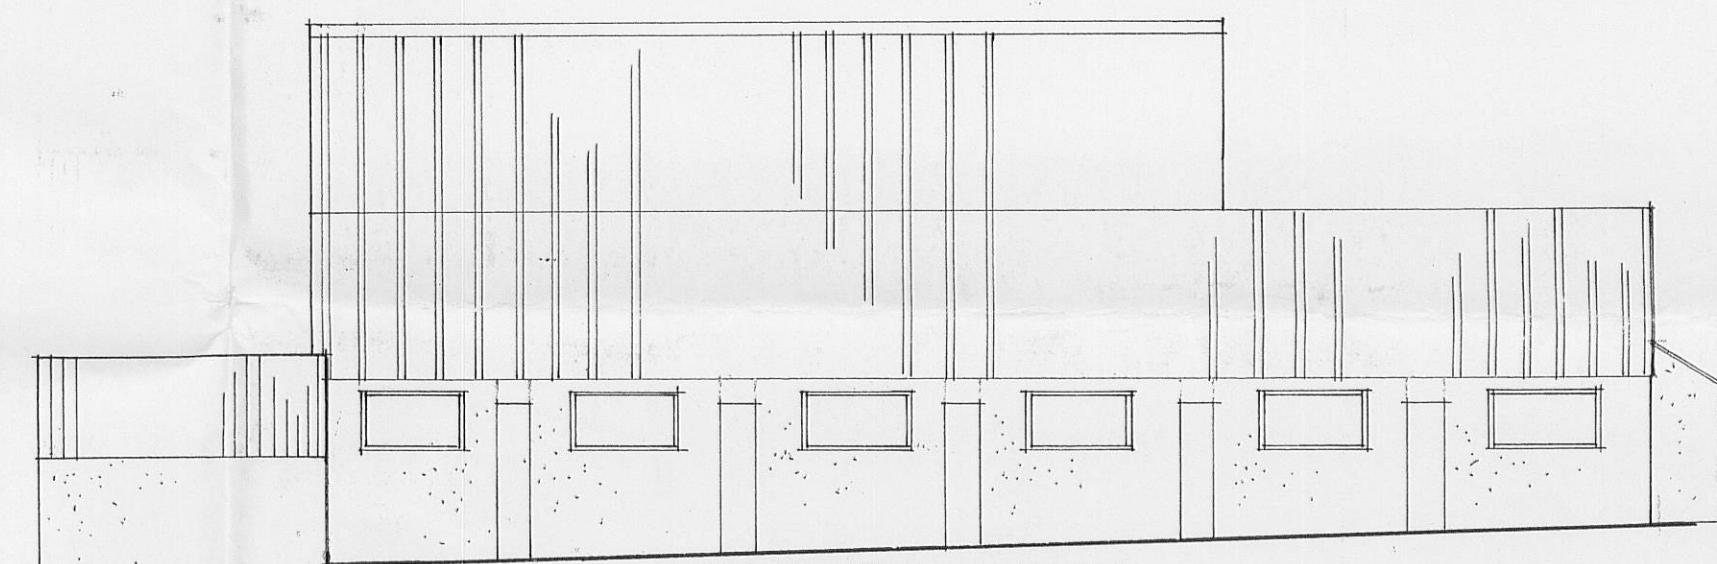

SOUTH WEST ELEVATION

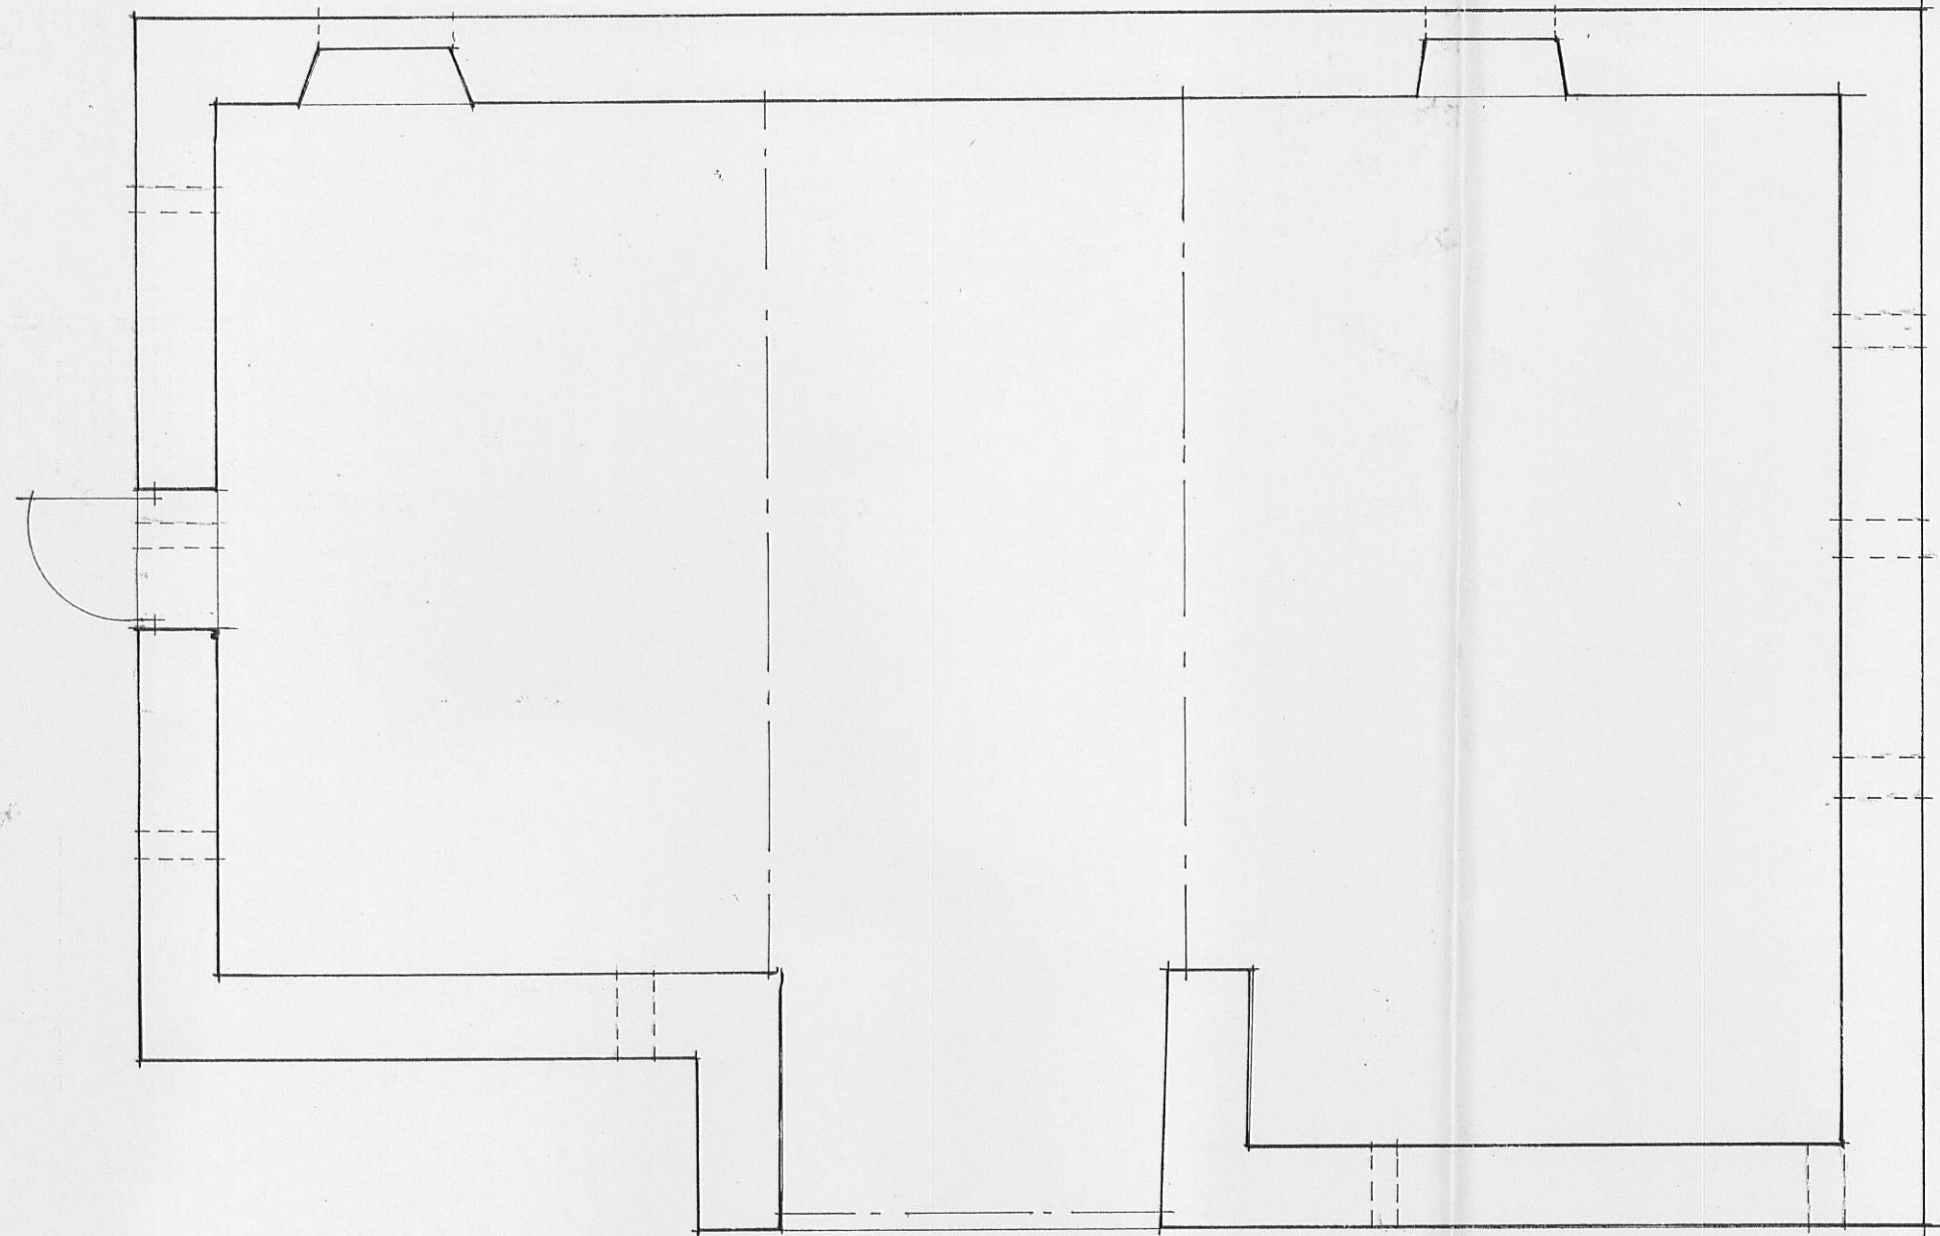

Client		
Ms HOLLINGS		
Job Title		
PROPOSED CONVERSION OF LOWER GILLS BARN RIMINGTON		
320120046 P		
Drawing Title		
EXISTING PLANS AND ELEVATIONS		
Scale	Date	Drawn
1:100 1:50	JUN 11	LKR
spa ARCHITECTS		
SUNDERLAND PEACOCK & ASSOCIATES LTD. HAZELMERE, PIMLICO ROAD, CLITHEROE, LANCASHIRE, BB7 2AG T 01200 423178 F 01200 427328 E info@sunderlandpeacock.com www.sunderlandpeacock.com		
4150 = 1		