

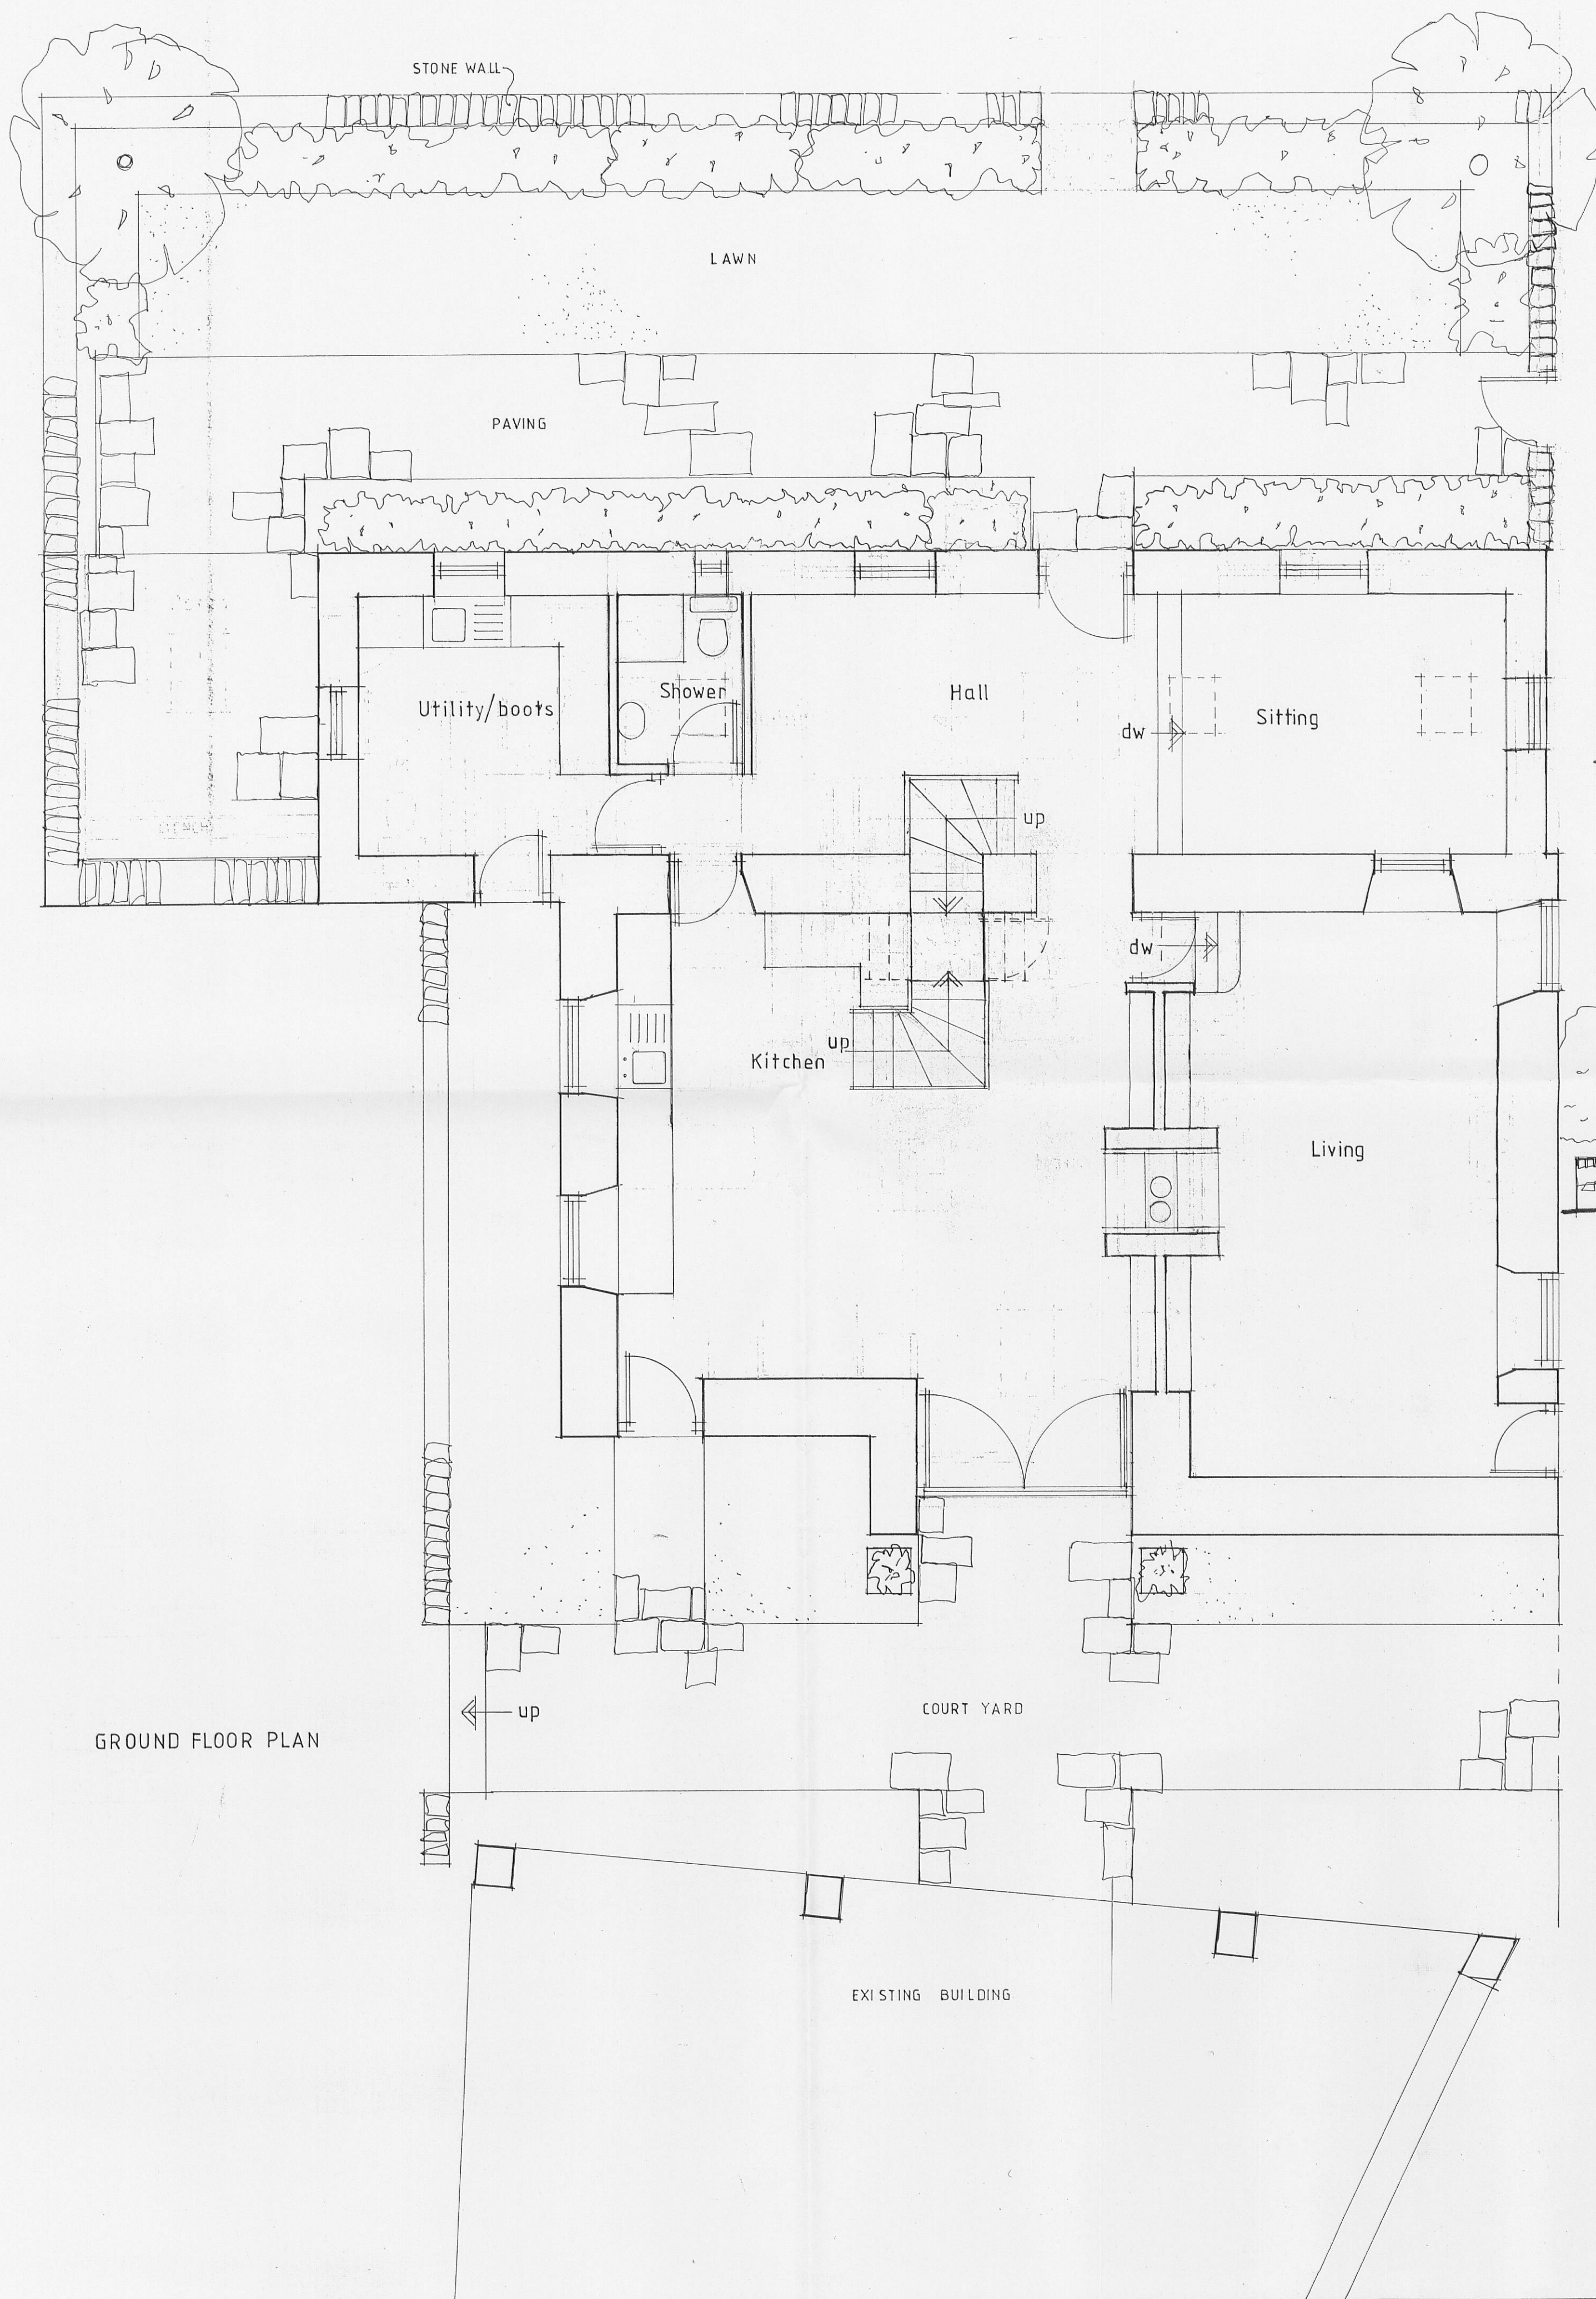


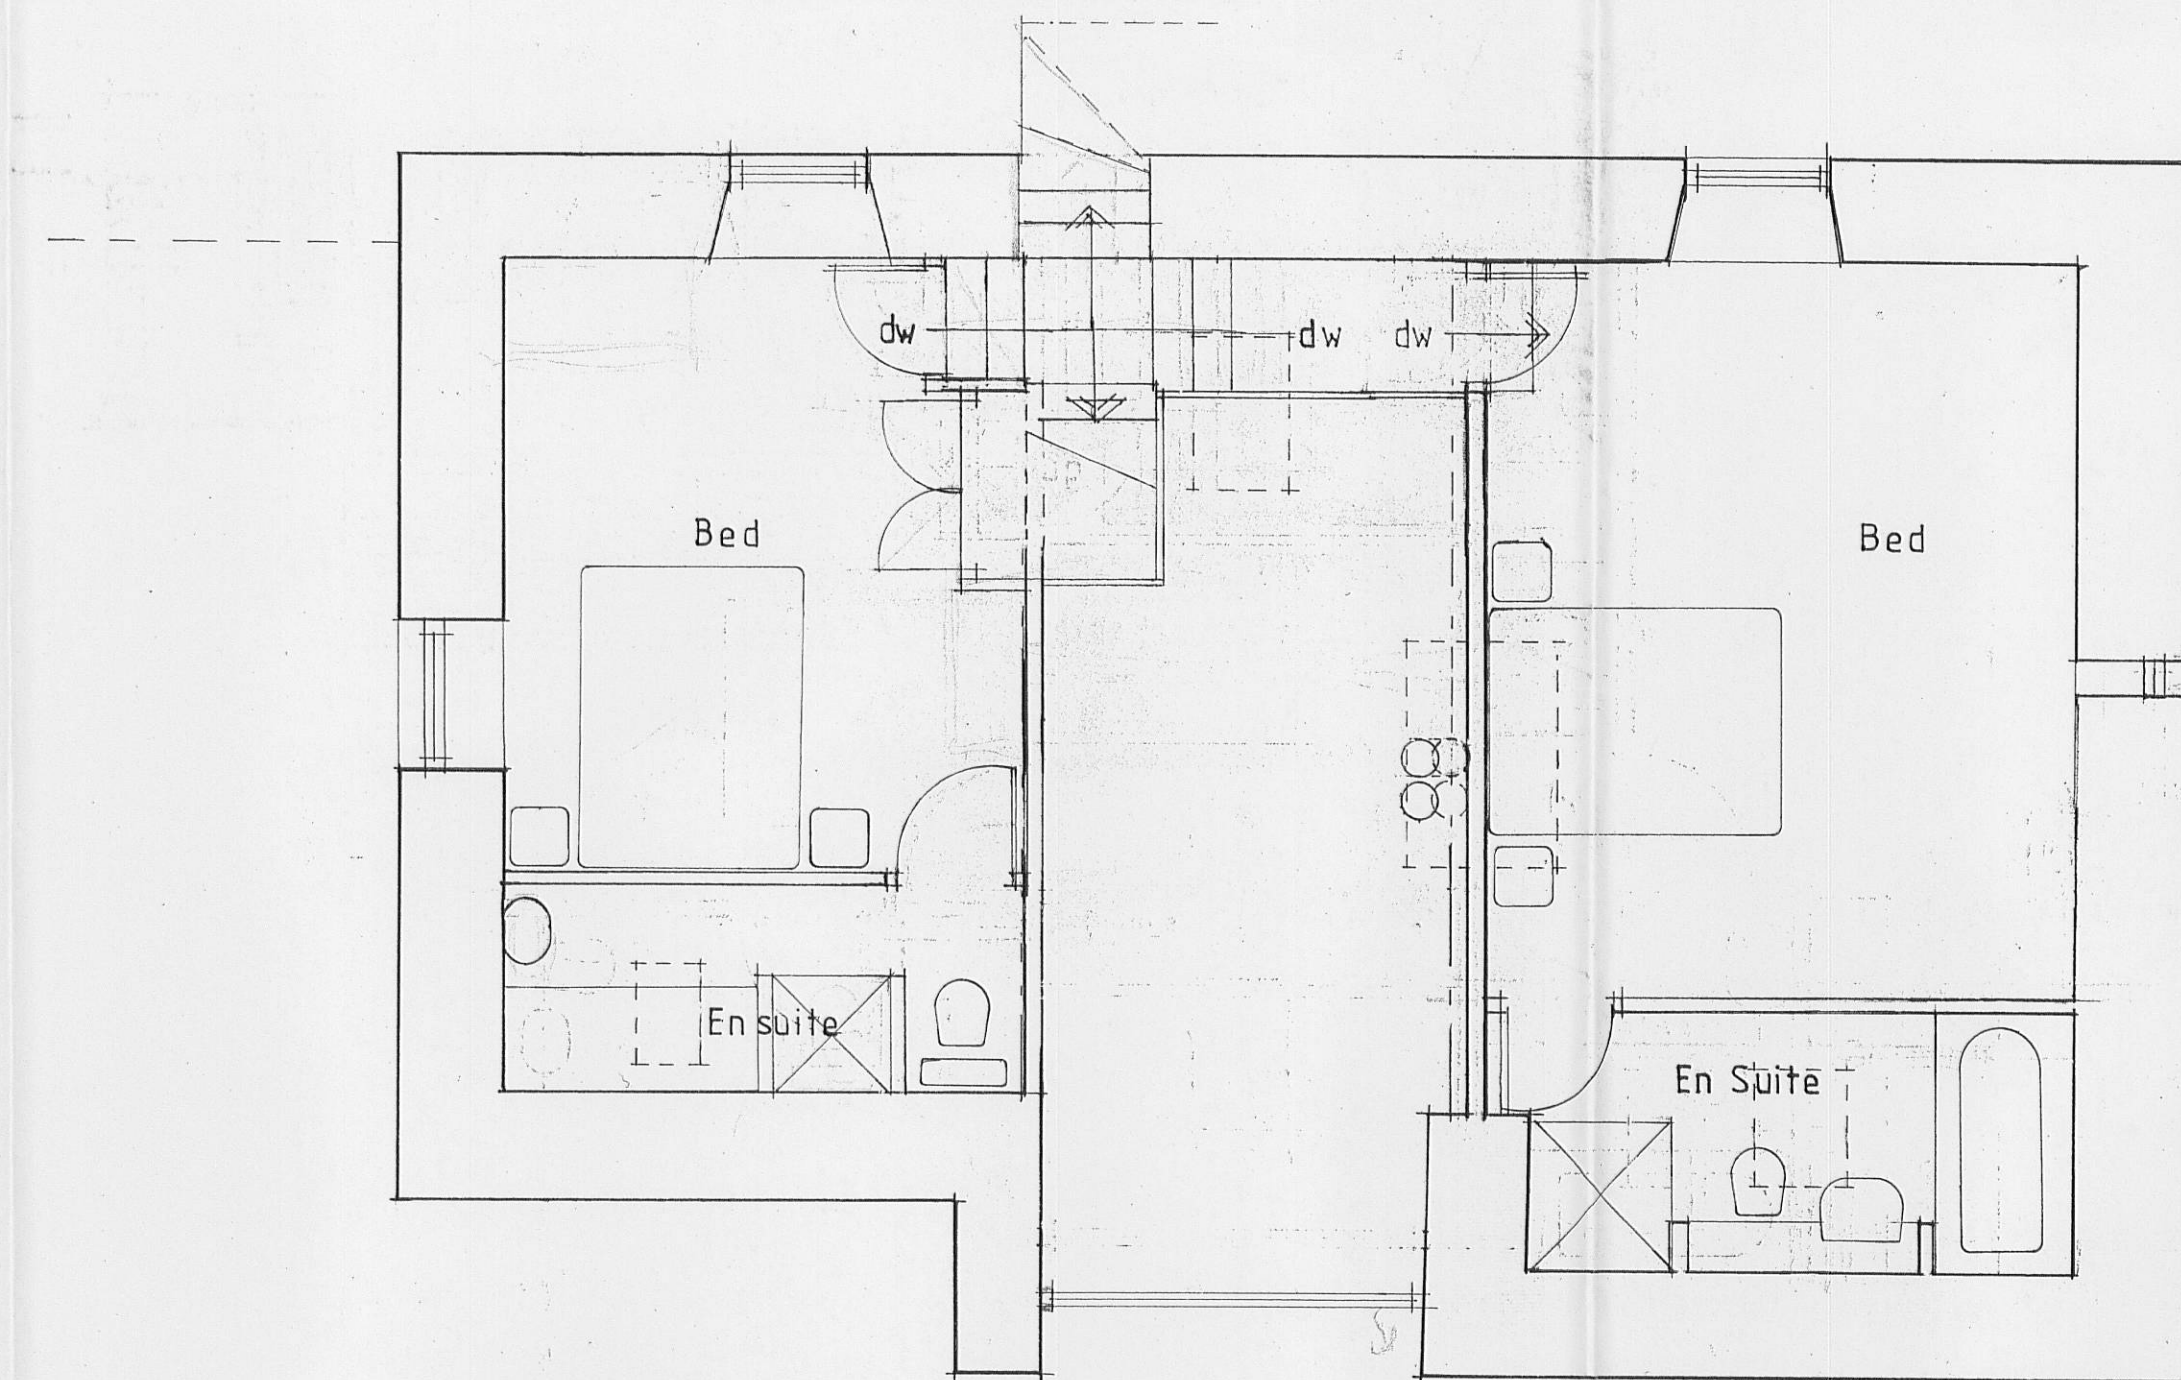

GROUND FLOOR PLAN

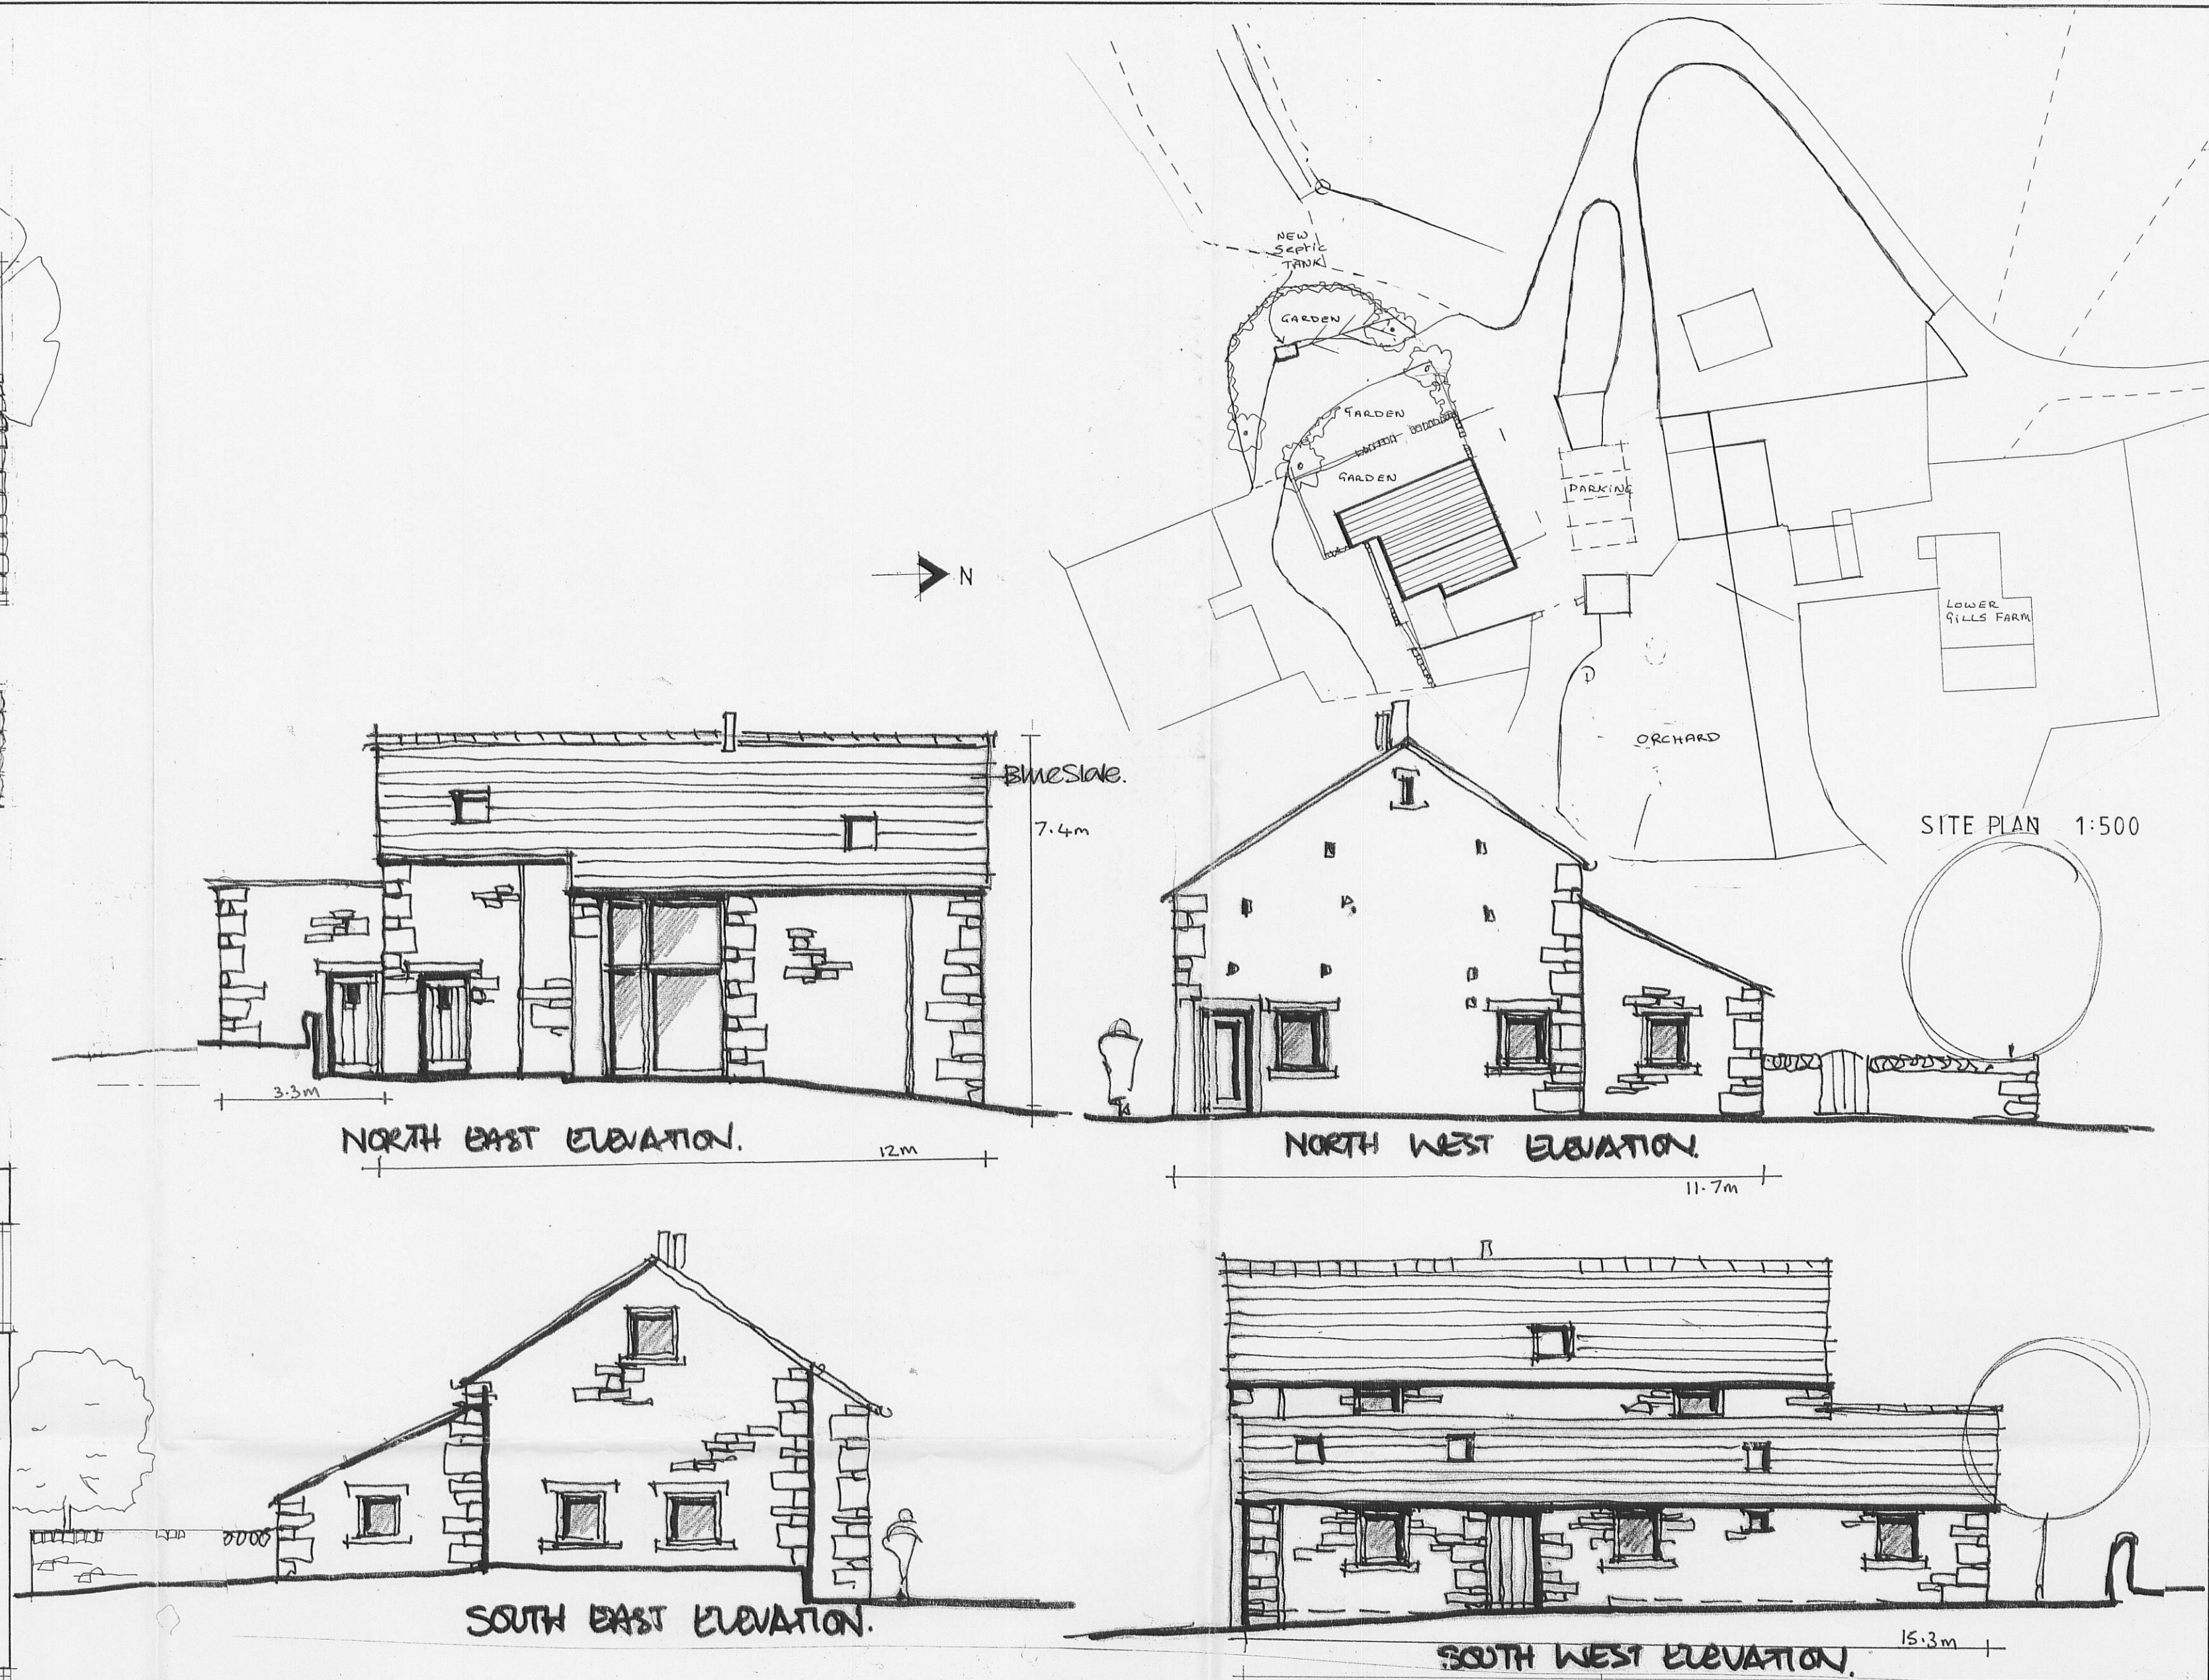

FIRST FLOOR PLAN

D - SEPTIC TANK 6/1/12.
C - AMENDED 21/12/11
B - AMENDED AS REQUESTED BY CLIENT 13/7/11.
A - AMENDED 7/1/11

Client
Ms HOLLINGS

Job Title
PROPOSED CONVERSION OF
LOWER GILLS BARN
RIMINGTON

320120046 P

Drawing Title
PROPOSED PLANS AND ELEVATIONS

Scale 1:50 Date JUN 11 Drawn LKR

spa ARCHITECTS
SUNDERLAND PEACOCK & ASSOCIATES LTD.
HAZELMERE, PIMLICO ROAD, CLITHEROE,
LANCASHIRE, BB7 2AG
T 01200 423178 F 01200 427328
E info@sunderlandpeacock.com
www.sunderlandpeacock.com

4150 - 2A84D