




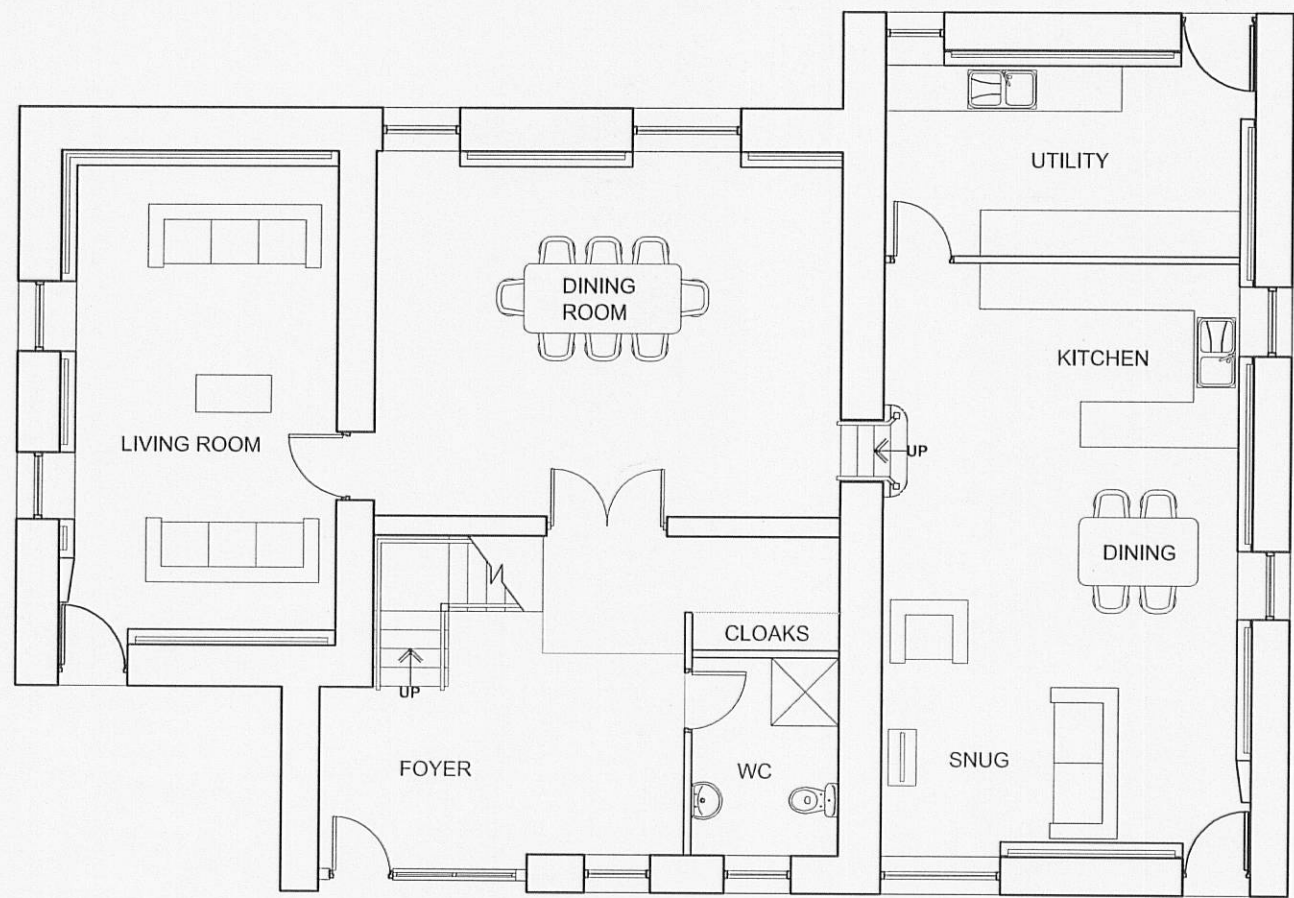


GROUND FLOOR PLAN SCALE:100

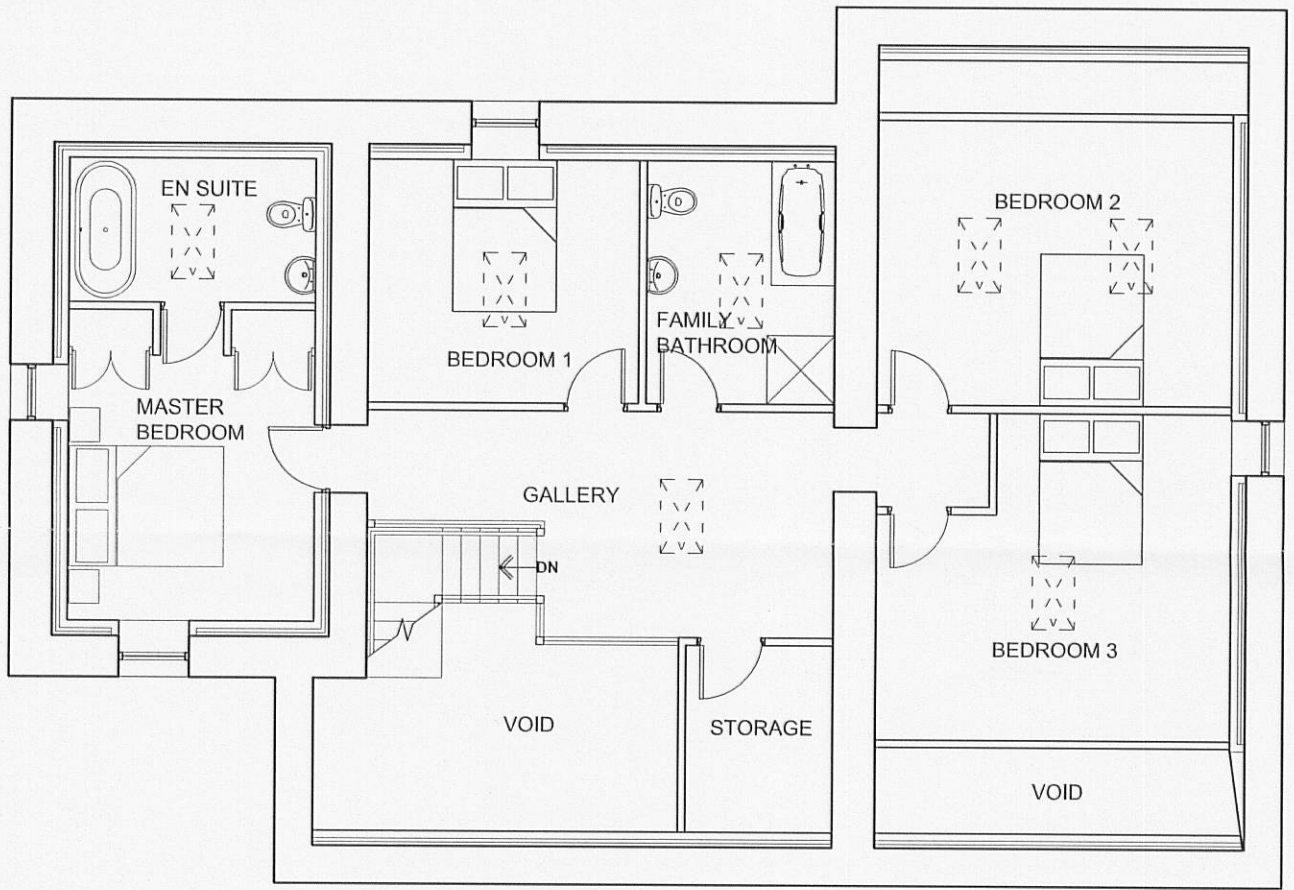


FIRST FLOOR PLAN SCALE:100

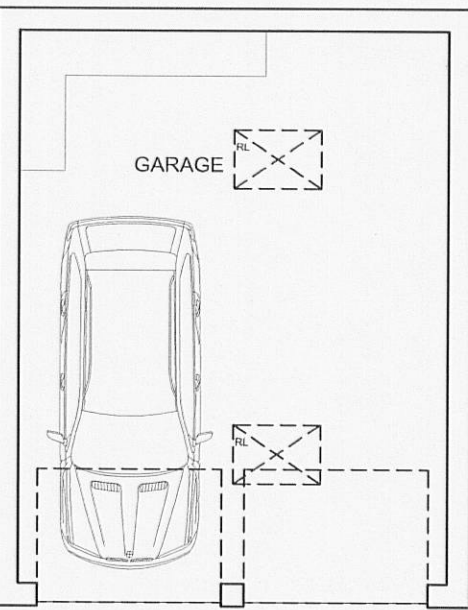


GARAGE FLOOR PLAN SCALE:100

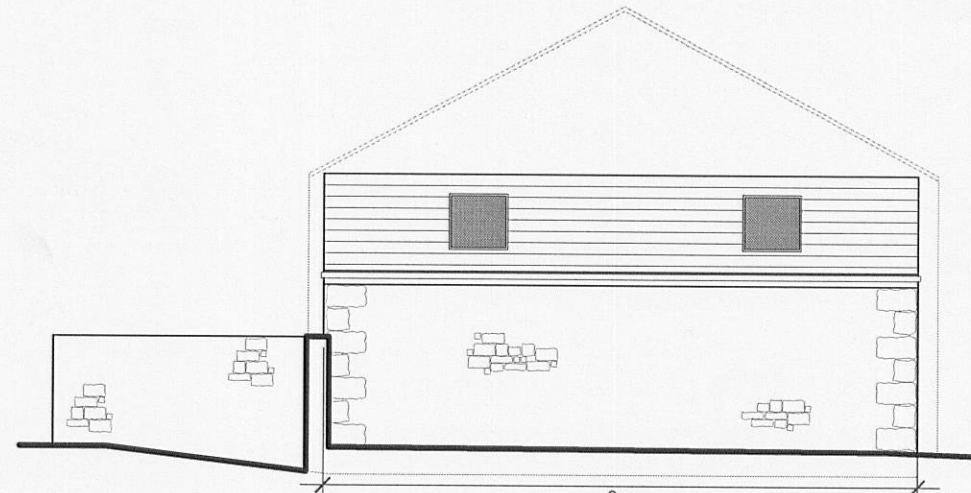

GARAGE SOUTH WEST ELEVATION SCALE:100

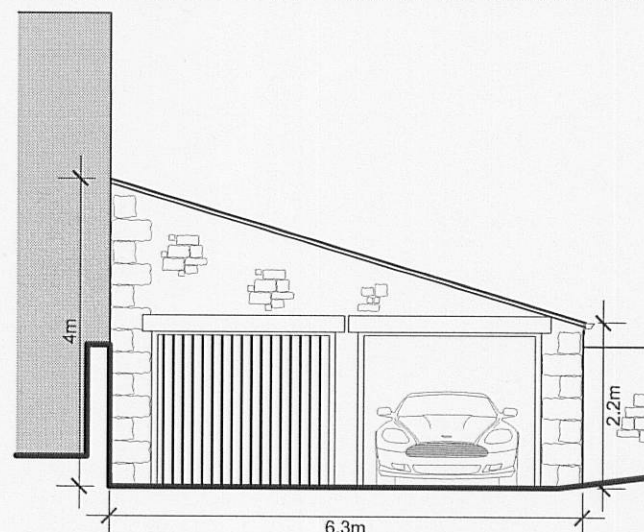

GARAGE NORTH WEST ELEVATION

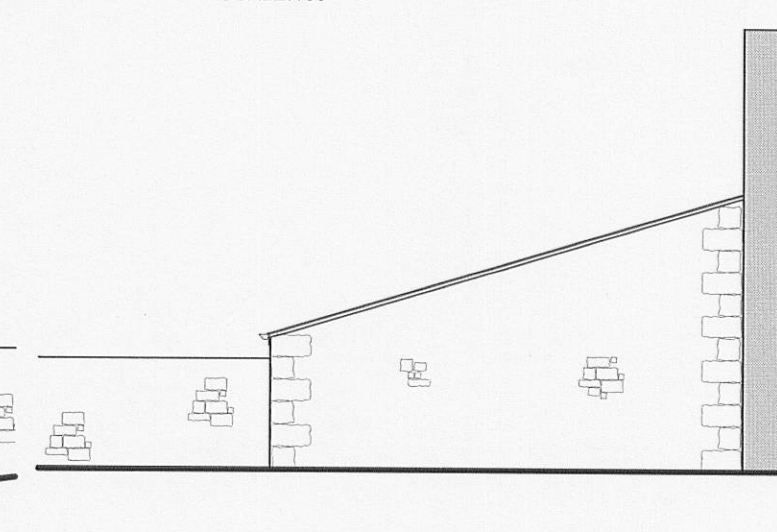

GARAGE SOUTH EAST ELEVATION




NORTH EAST ELEVATION SCALE:100




SOUTH EAST ELEVATION SCALE:100



NORTH WEST ELEVATION SCALE:100

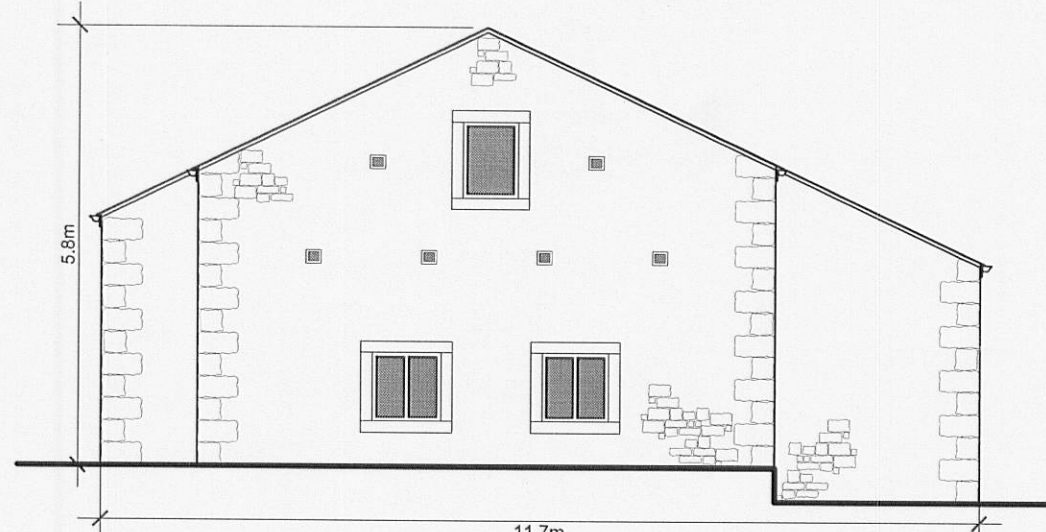

SOUTH WEST ELEVATION SCALE:100

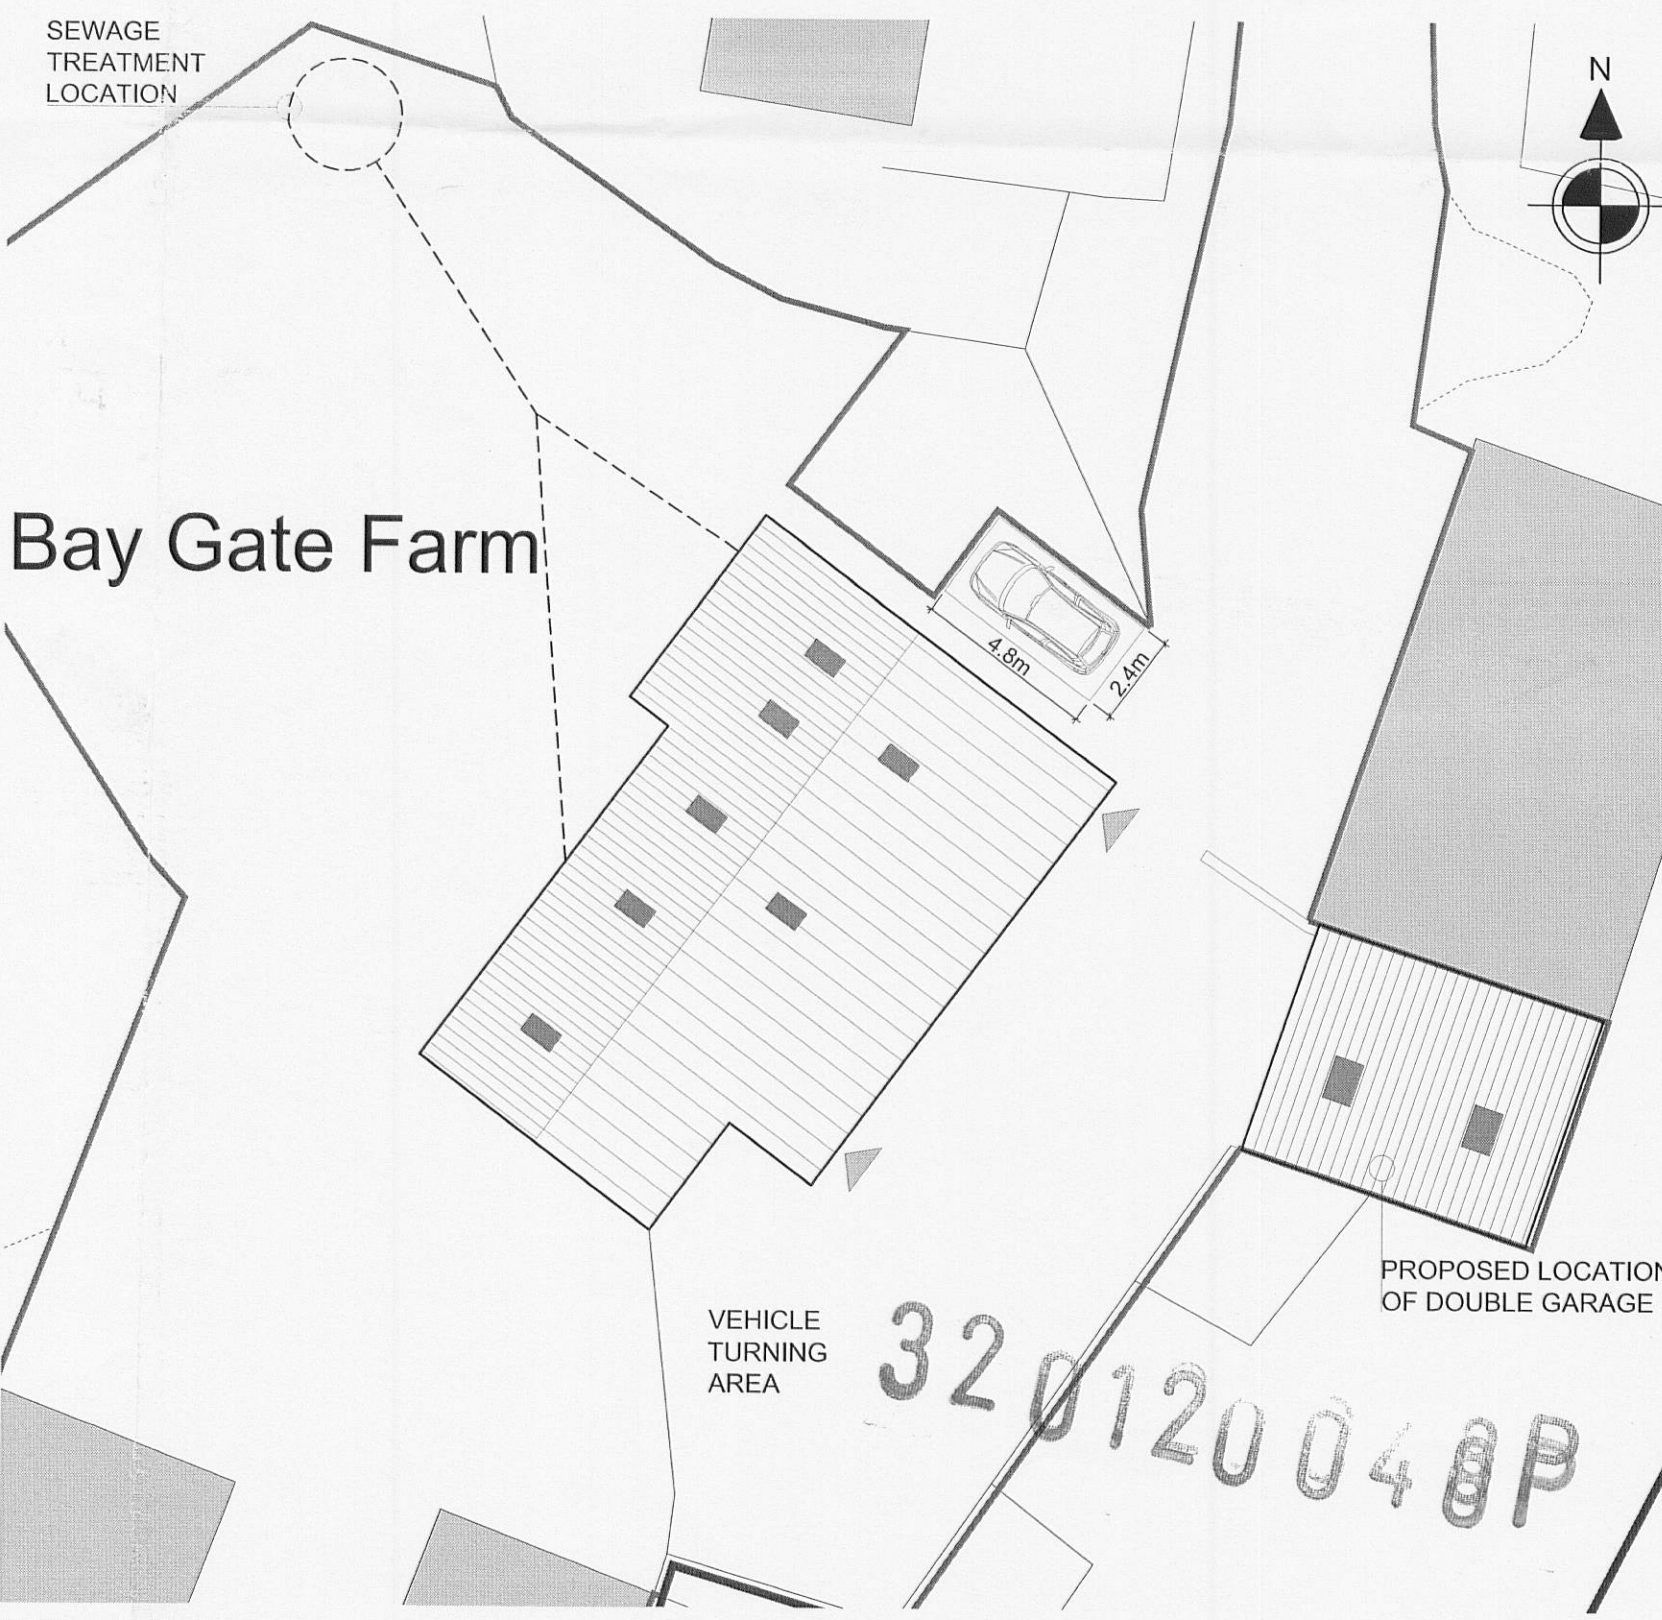

SITE PLAN SCALE:200

PROPOSED MATERIALS
 -Natural random stone to match existing
 -Grey slate to match existing
 -Door and window frames to be timber
 -Timber fascia boards with black UPVC rainwater pipes
 -Stone surrounds as existing and to match existing
 Rev. A. Existing window to North West Elevation added as well as smaller square openings added. Garage roof pitch amended. Dimensions requested by planning authority. 2012.02.03 RM
 Rev. B. Rooflights removed from master bedroom, gallery, bedroom 1 and 3 as requested by planning authority. 2012.01.03 RM

Client
 Trustees of F E Townson

Job Title
 Proposed Barn Conversion at Baygate Farm Bolton by Bowland

AMENDED PLANS RECEIVED
 DATE 05/03/12

Drawing Title
 Proposed Plans and Elevations

Scale VAR @ A2	Date July 2011	Drawn RM
-------------------	-------------------	-------------

spa ARCHITECTS
 SUNDERLAND PEACOCK & ASSOCIATES LTD.
 HAZELMERE, PIMLICO ROAD, CLITHEROE
 LANCASHIRE, BB7 2AG
 T 01200 423178 F 01200 427328
 E info@sunderlandpeacock.com
 www.sunderlandpeacock.com

4156 -02 B