



EXISTING

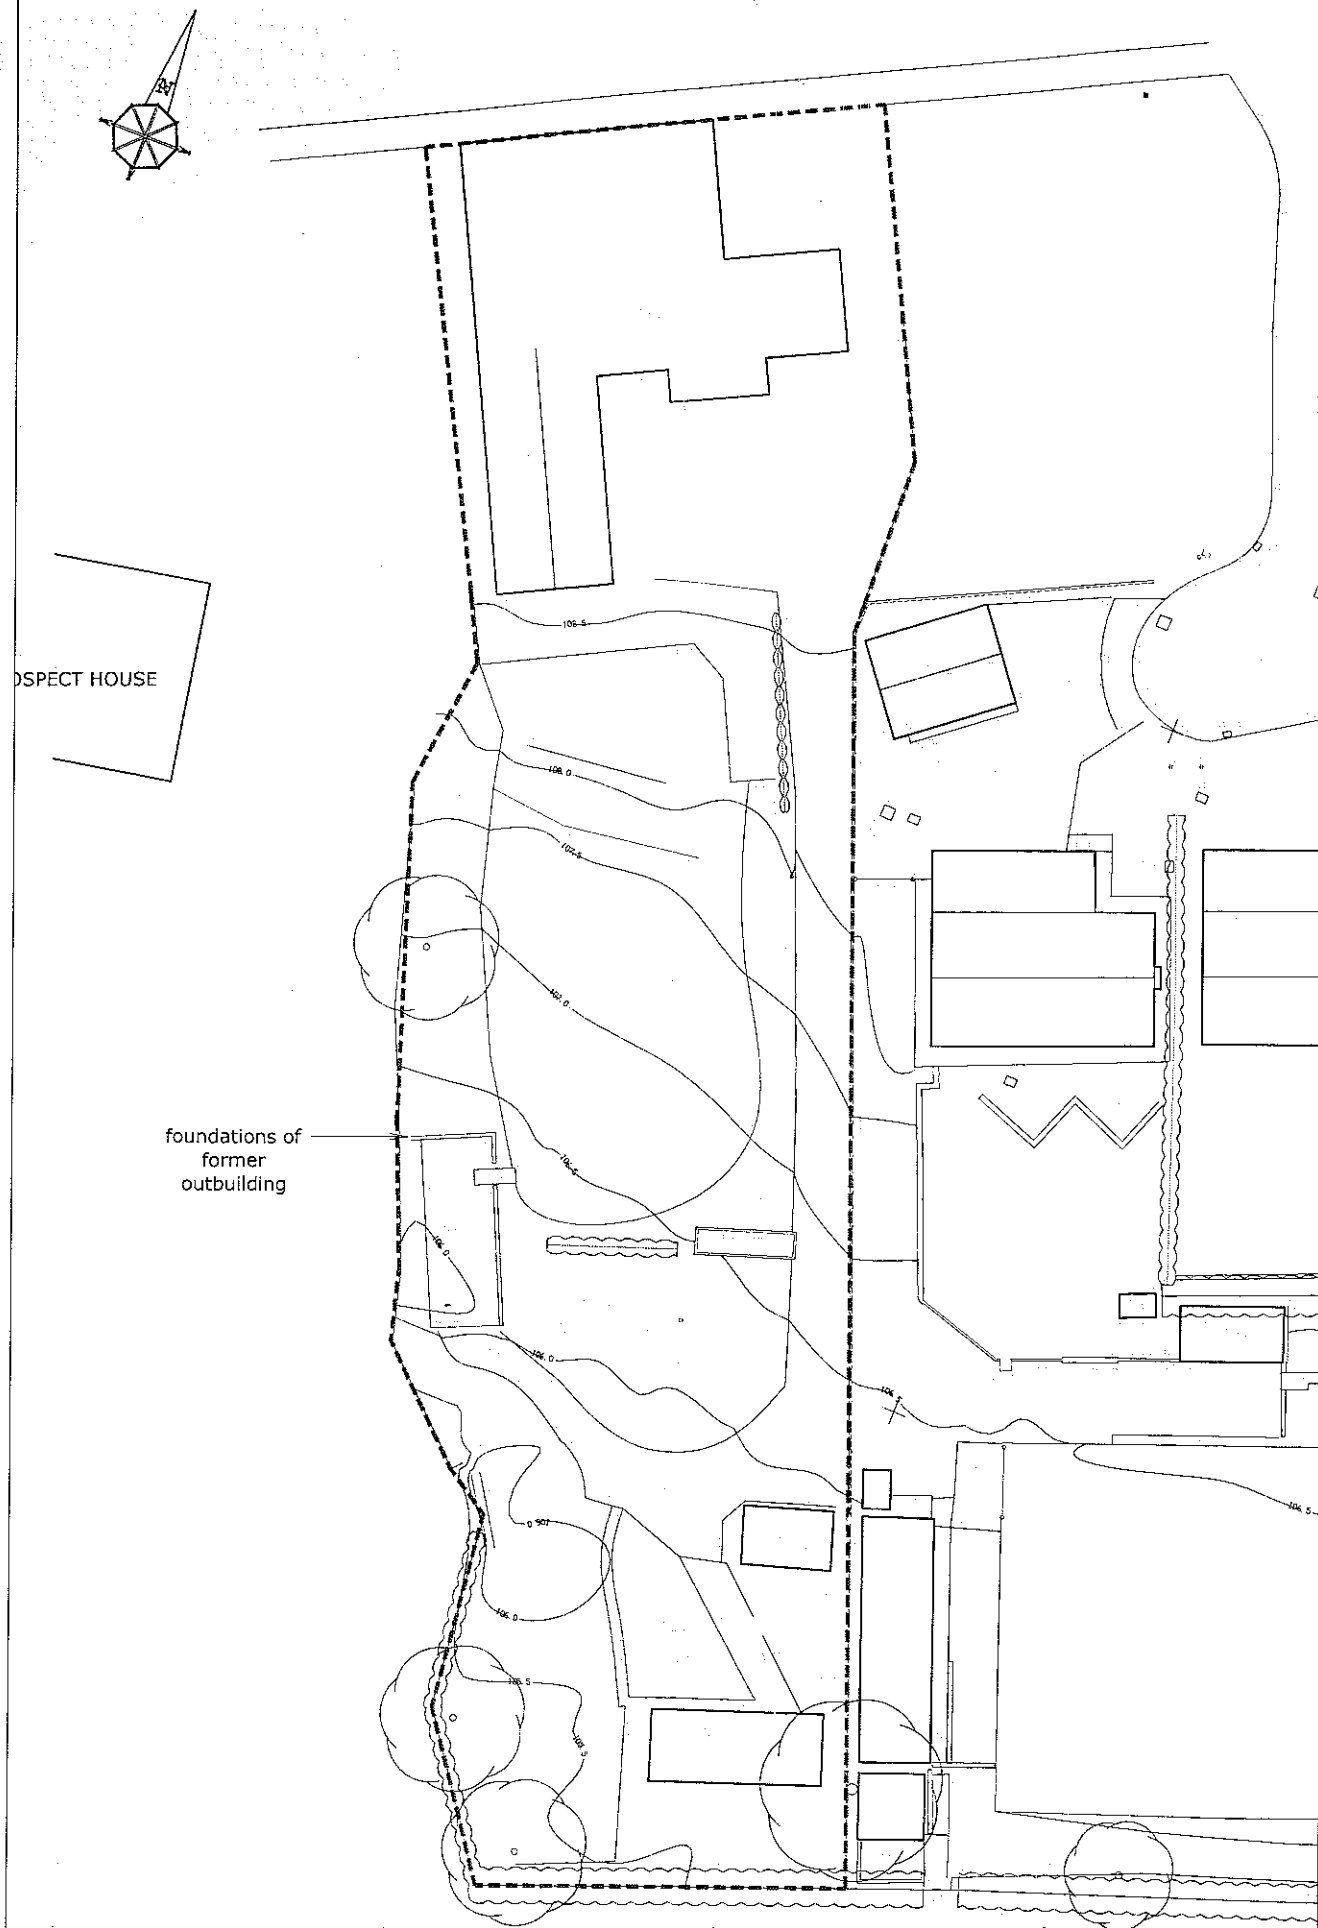

PROPOSED

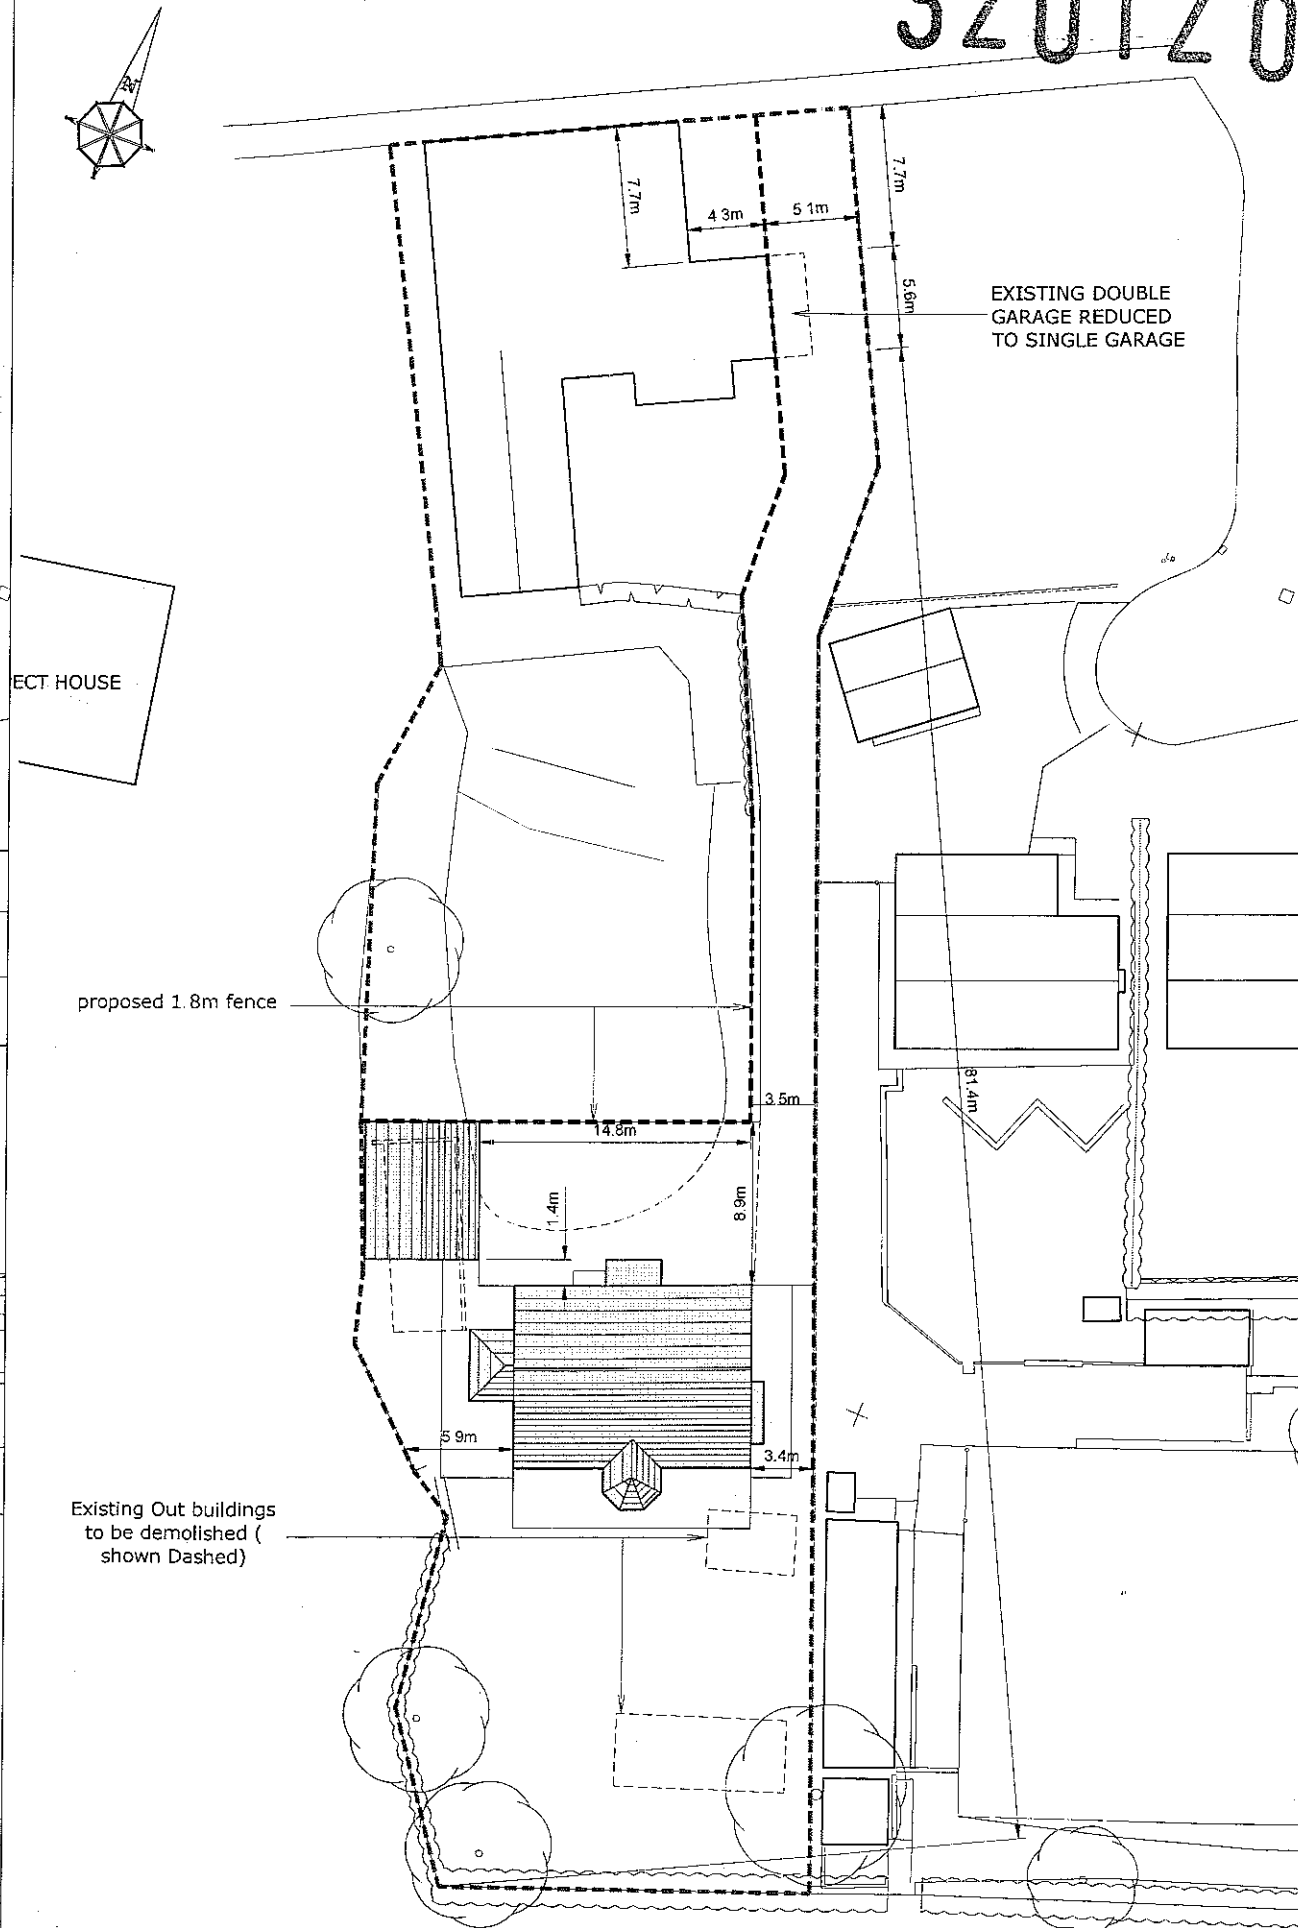

320120061P

AMENDED PLANS RECEIVED



DATE 15/03/12

Prospect Lodge,
Longridge


SITEPLANS

SCALE 1:200
DRAWING GL19/22D
DRAWN 09/2011


GL GRAHAM LEA
ARCHITECTURE
Tel. 07787 887729
graham@grahamlea.co.uk
WWW.GRAHAMLEA.CO.UK

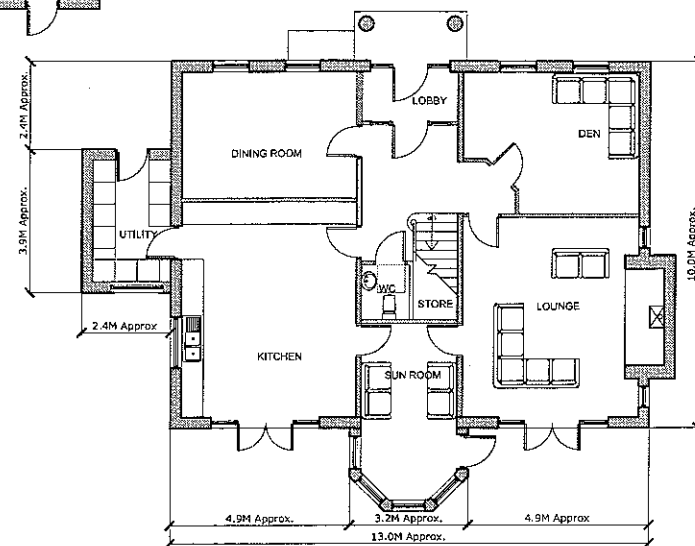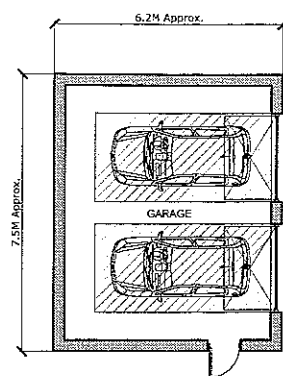


GROUND FLOOR PLAN

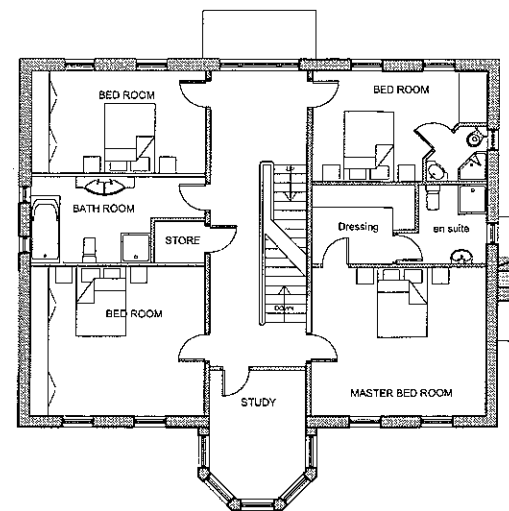

FIRST FLOOR PLAN

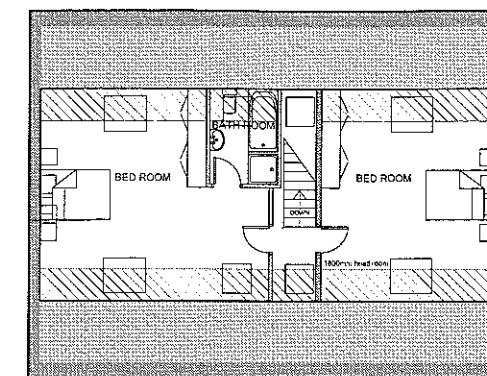

SECOND FLOOR PLAN

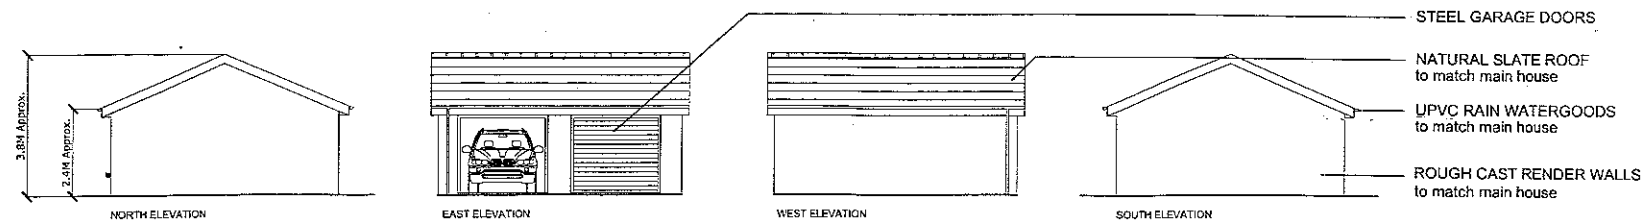


SOUTH ELEVATION





WEST ELEVATION



EAST ELEVATION

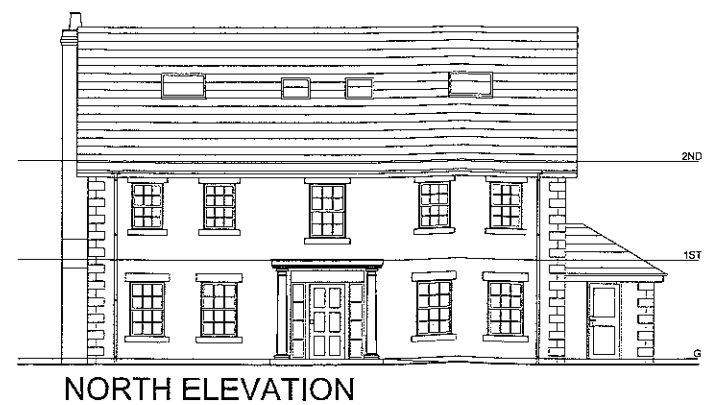

NORTH ELEVATION

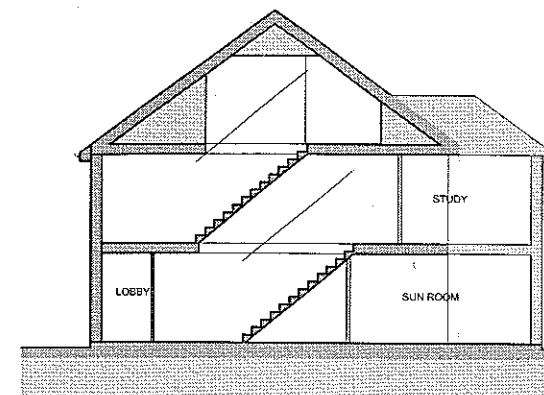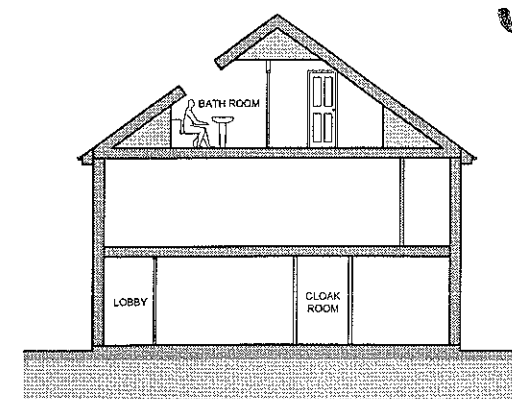

AMENDED PLANS RECEIVED
DATE 15/03/12

320120061P


Prospect
Lodge

PROPOSED


SCALE 1:100
DRAWING GL19/15C
DRAWN 09/2011

 **GRAHAM LEA**
ARCHITECTURE
Tel: 07787 887729
graham@grahamlea.co.uk
WWW.GRAHAMLEA.CO.UK

PROSPECT COTTAGE

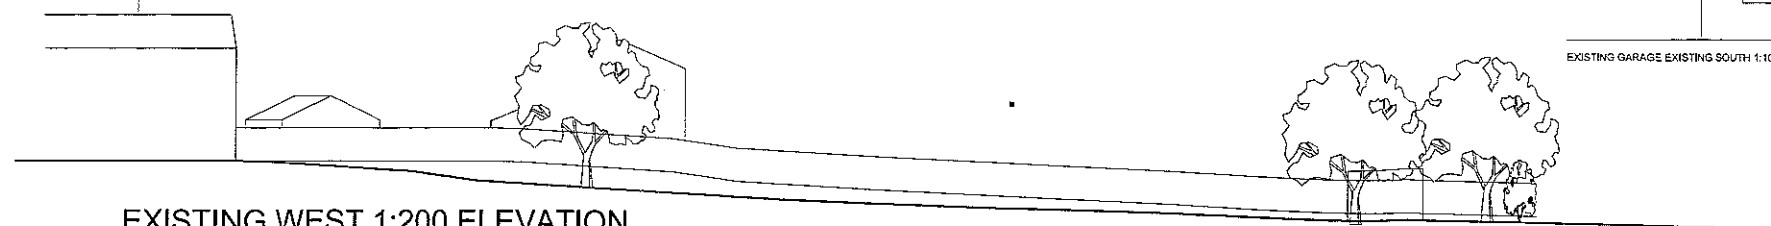

EXISTING WEST 1:200 ELEVATION

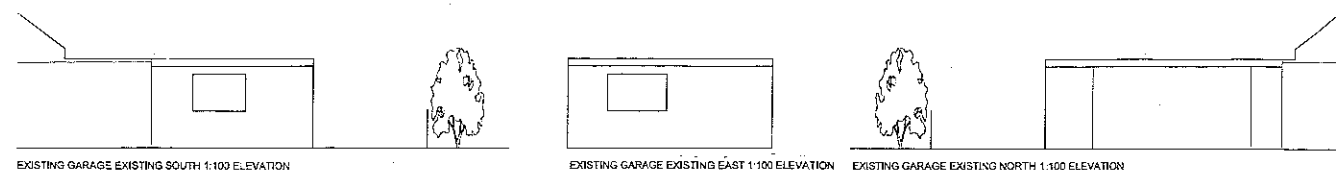

EXISTING GARAGE EXISTING SOUTH 1:100 ELEVATION

EXISTING GARAGE EXISTING EAST 1:100 ELEVATION


EXISTING GARAGE EXISTING NORTH 1:100 ELEVATION

PROSPECT HOUSE

PROSPECT COTTAGE

No4
PROSPECT COURT

RECENTLY BUILT HOUSE AT THE
REAR OF THE COTTAGE

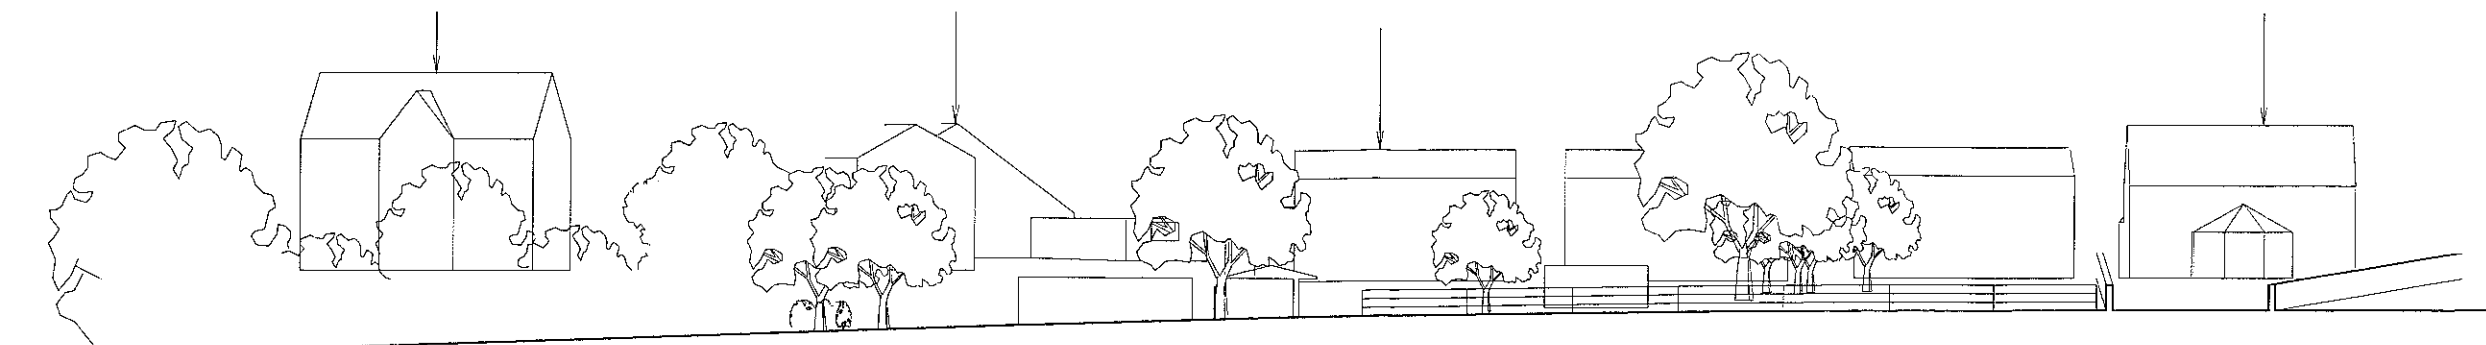


EXISTING SOUTH 1:200 ELEVATION

AMENDED PLANS RECEIVED


DATE 15/03/12

320120061P

PROSPECT COTTAGE

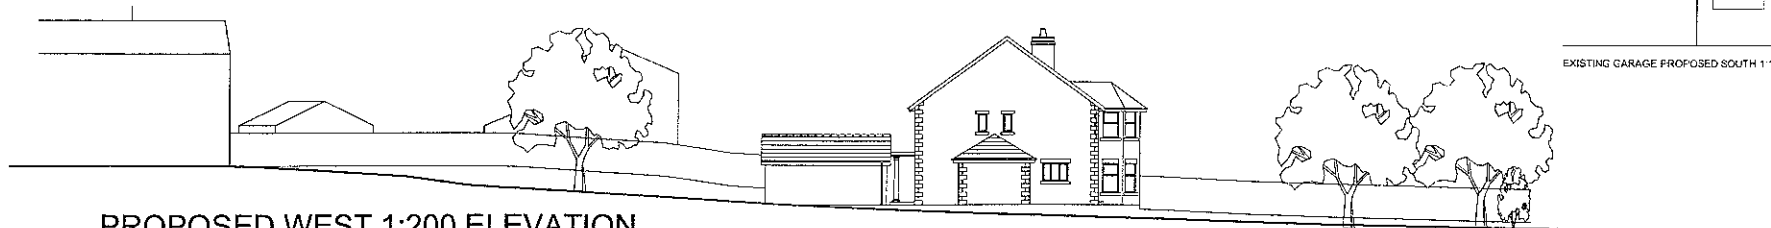

PROPOSED WEST 1:200 ELEVATION

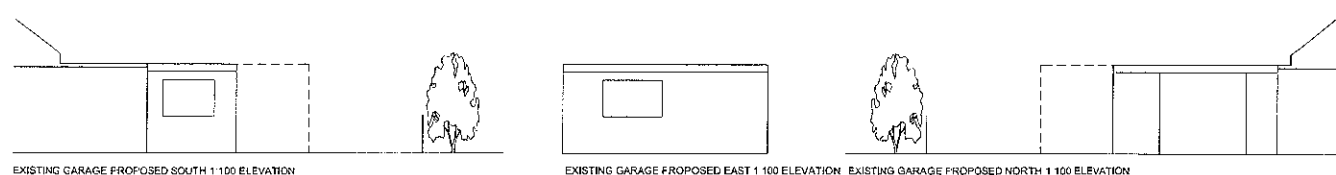

EXISTING GARAGE PROPOSED SOUTH 1:100 ELEVATION

EXISTING GARAGE PROPOSED EAST 1:100 ELEVATION

EXISTING GARAGE PROPOSED NORTH 1:100 ELEVATION

PROSPECT HOUSE

PROPOSED NEW DWELLING
PROSPECT LODGE

No4
PROSPECT COURT

RECENTLY BUILT HOUSE AT THE
REAR OF THE COTTAGE



PROPOSED SOUTH 1:200 ELEVATION

Prospect
Lodge

Site
Elevations

SCALE 1:100
DRAWING GL19/23B
DRAWN 09/2011

 **GRAHAM LEA**
ARCHITECTURE
Tel: 07787 887729
graham@grahamlea.co.uk
WWW.GRAHAMLEA.CO.UK