



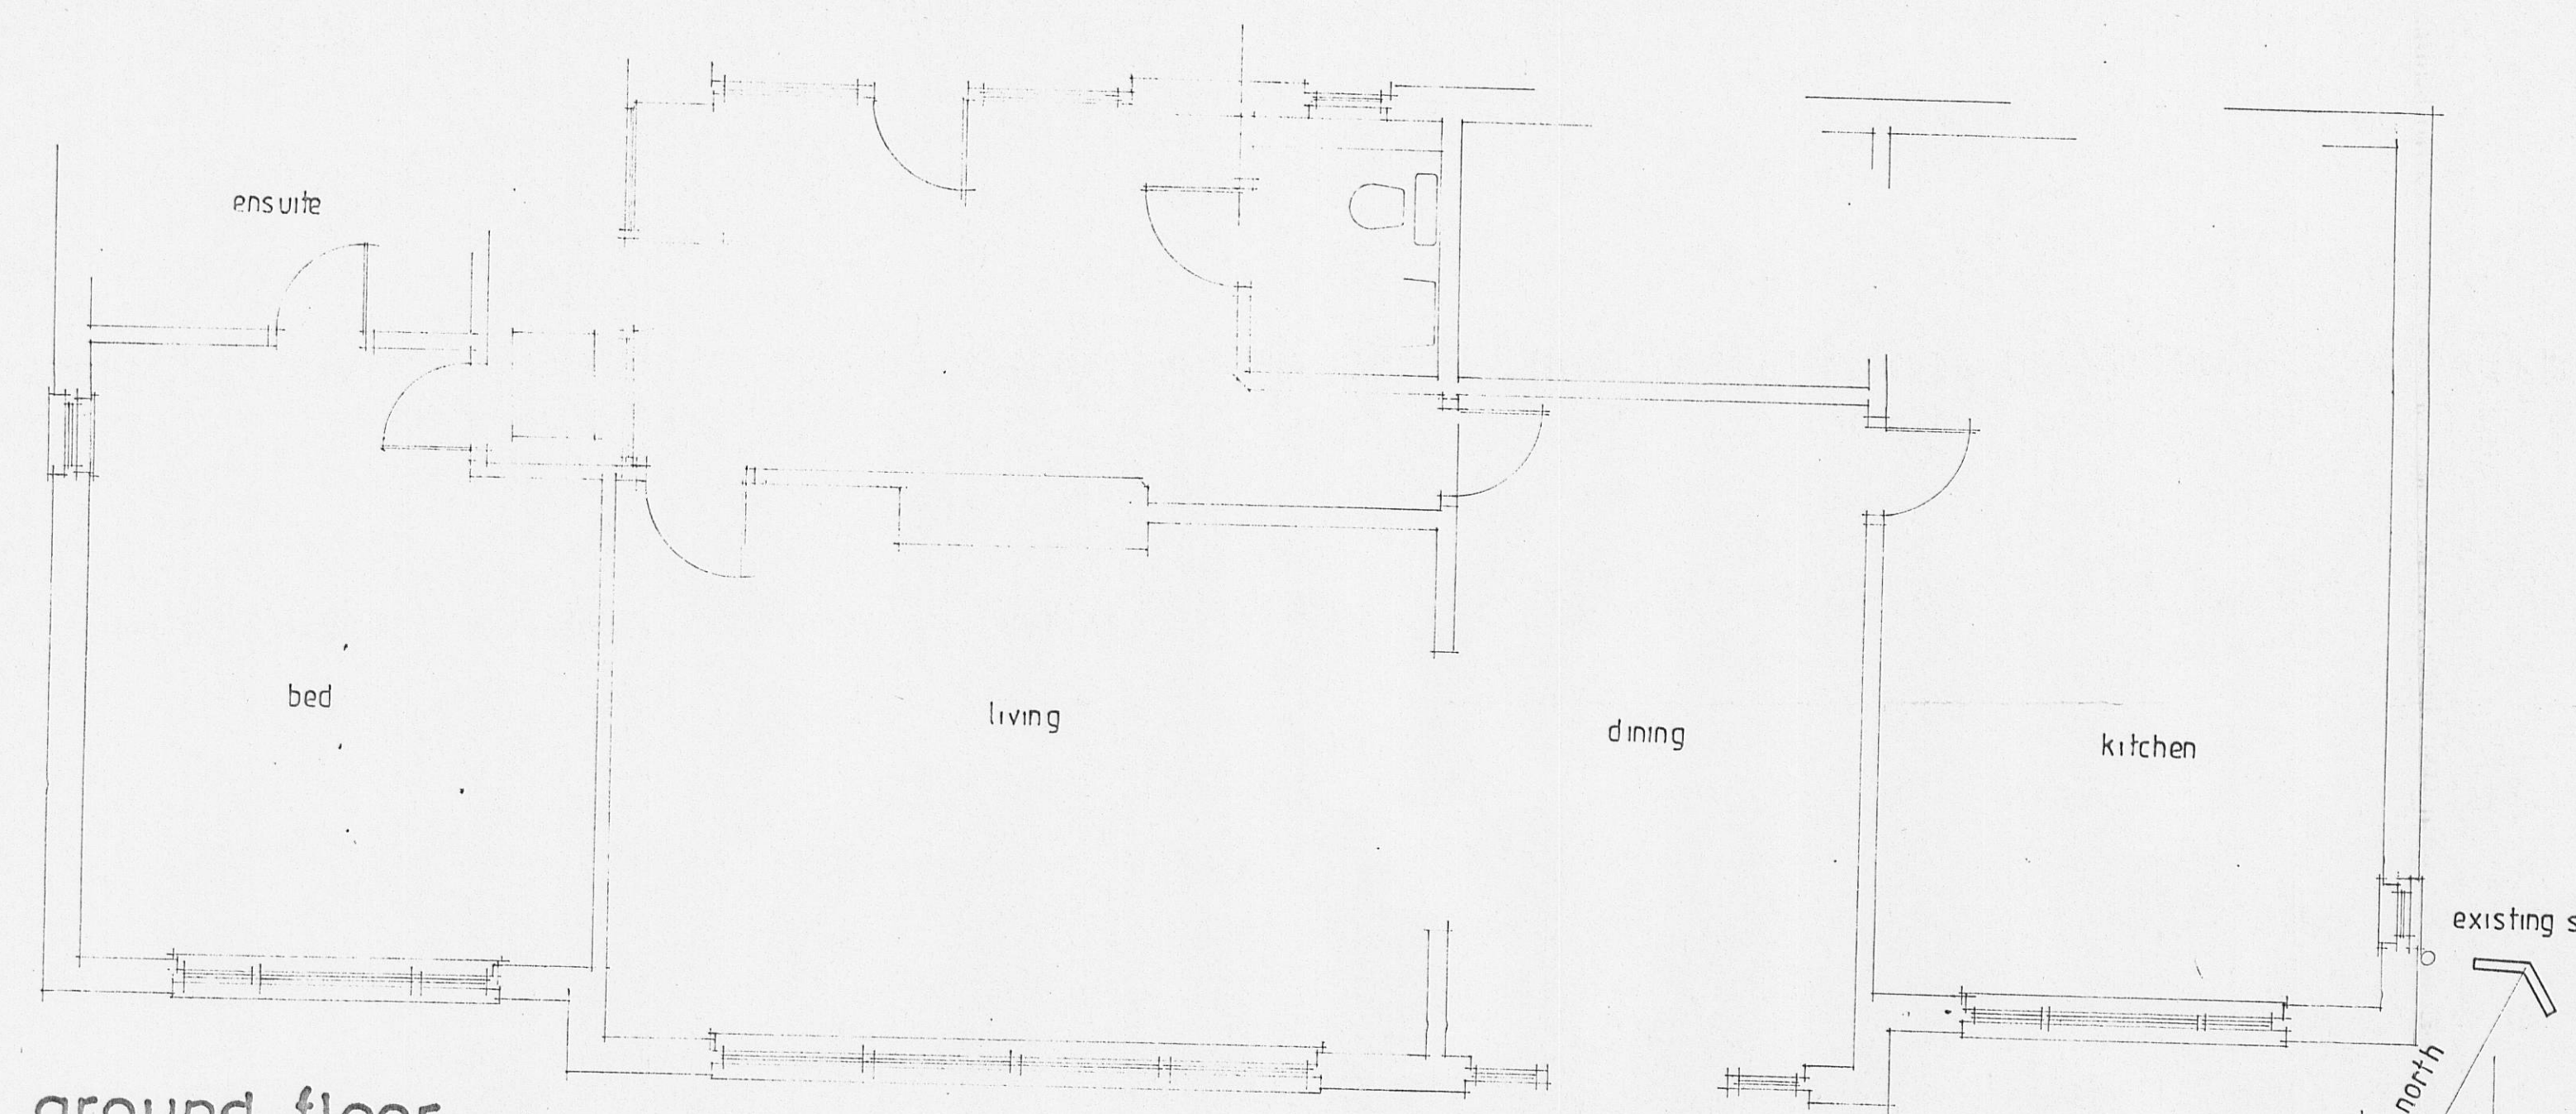

ground floor existing

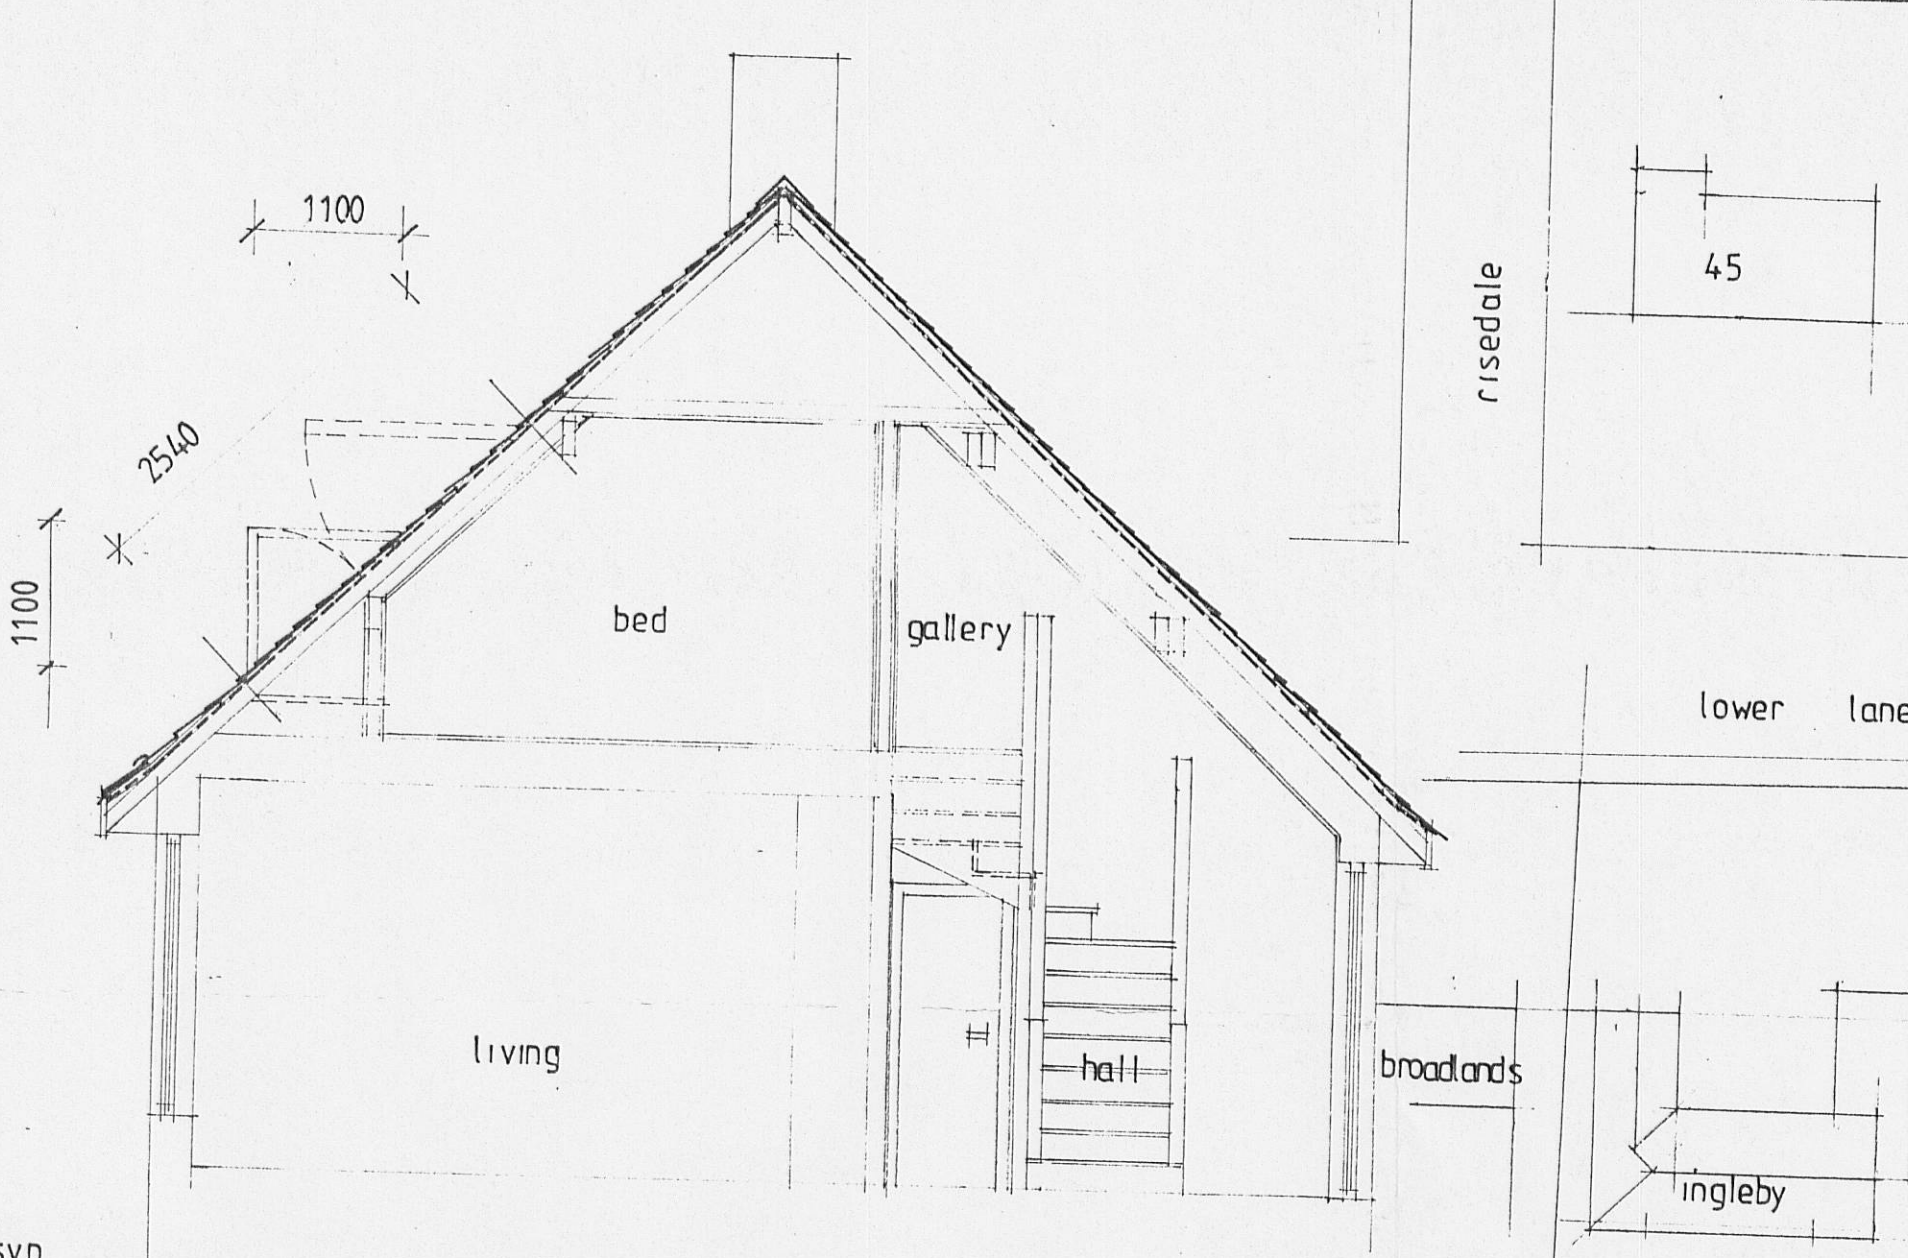

section a-a



SITE PLAN scale 1:500

Notes

Copyright in all documents and drawings prepared by the Architect and any work executed from these documents and drawings shall, unless otherwise agreed, remain the property of the Architect.

Do not Scale off this drawing.

All dimensions to be checked on site and any discrepancies to be referred to the Architect before proceeding.

All levels to be checked on site.

All discrepancies between information shown on the drawing and information in the specification to be referred to the Architect prior to proceeding.

All omissions to be referred to the Architect prior to proceeding.

All component sizes and references to be checked prior to ordering of materials.


Positions of existing drainage runs to be confirmed prior to proceeding and drains checked as necessary.

All relevant boundary positions to be checked prior to proceeding.


Planning permission is beyond the Architect's control and no guarantee that it will be granted can be given.

Amendments

lowerfields new housing scheme
no as info current

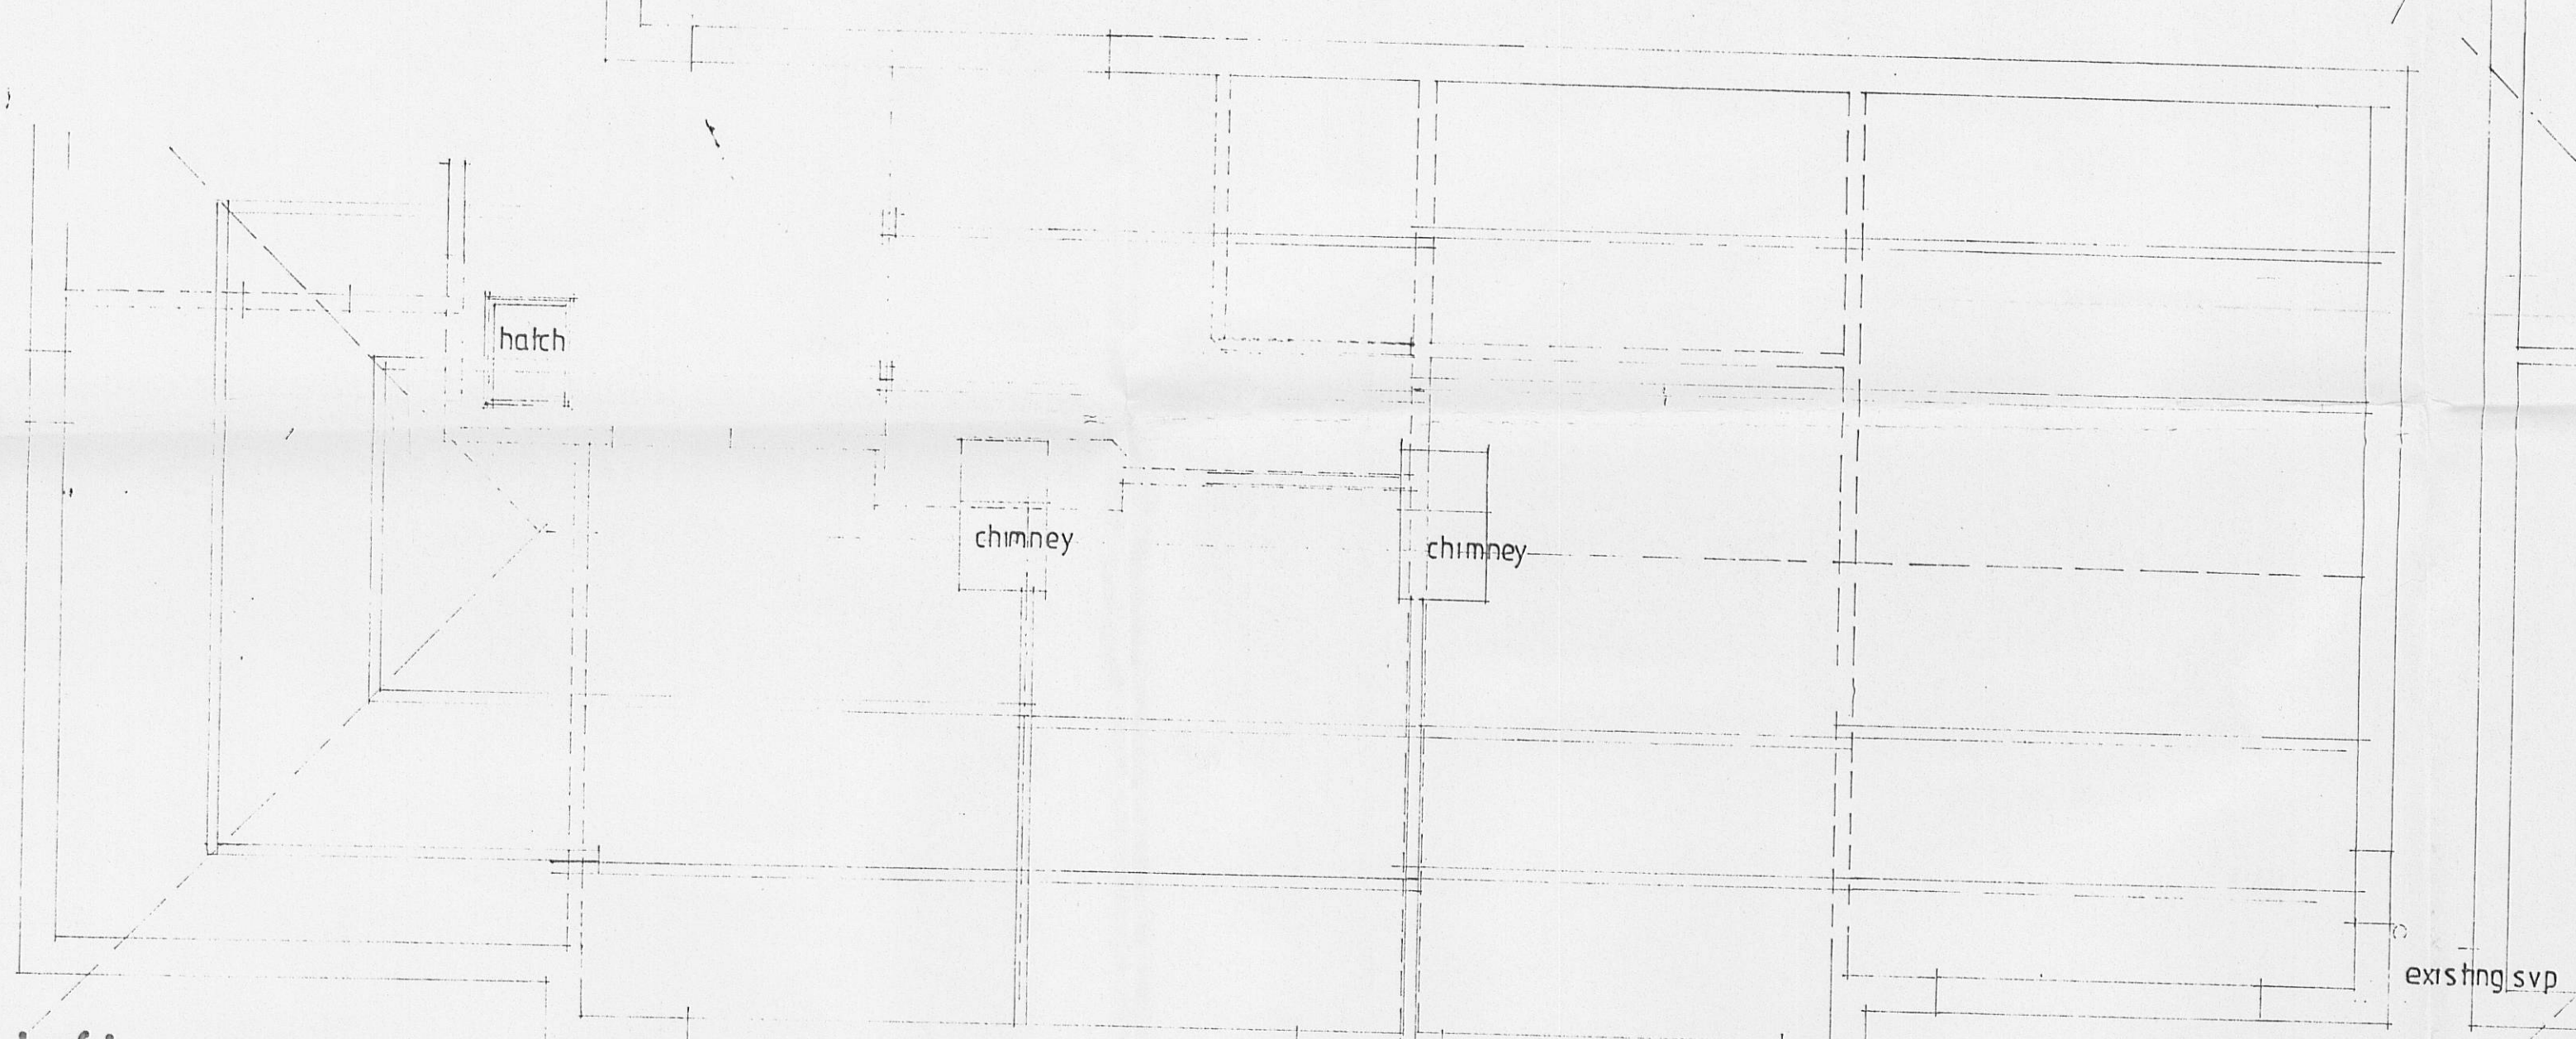

loft existing

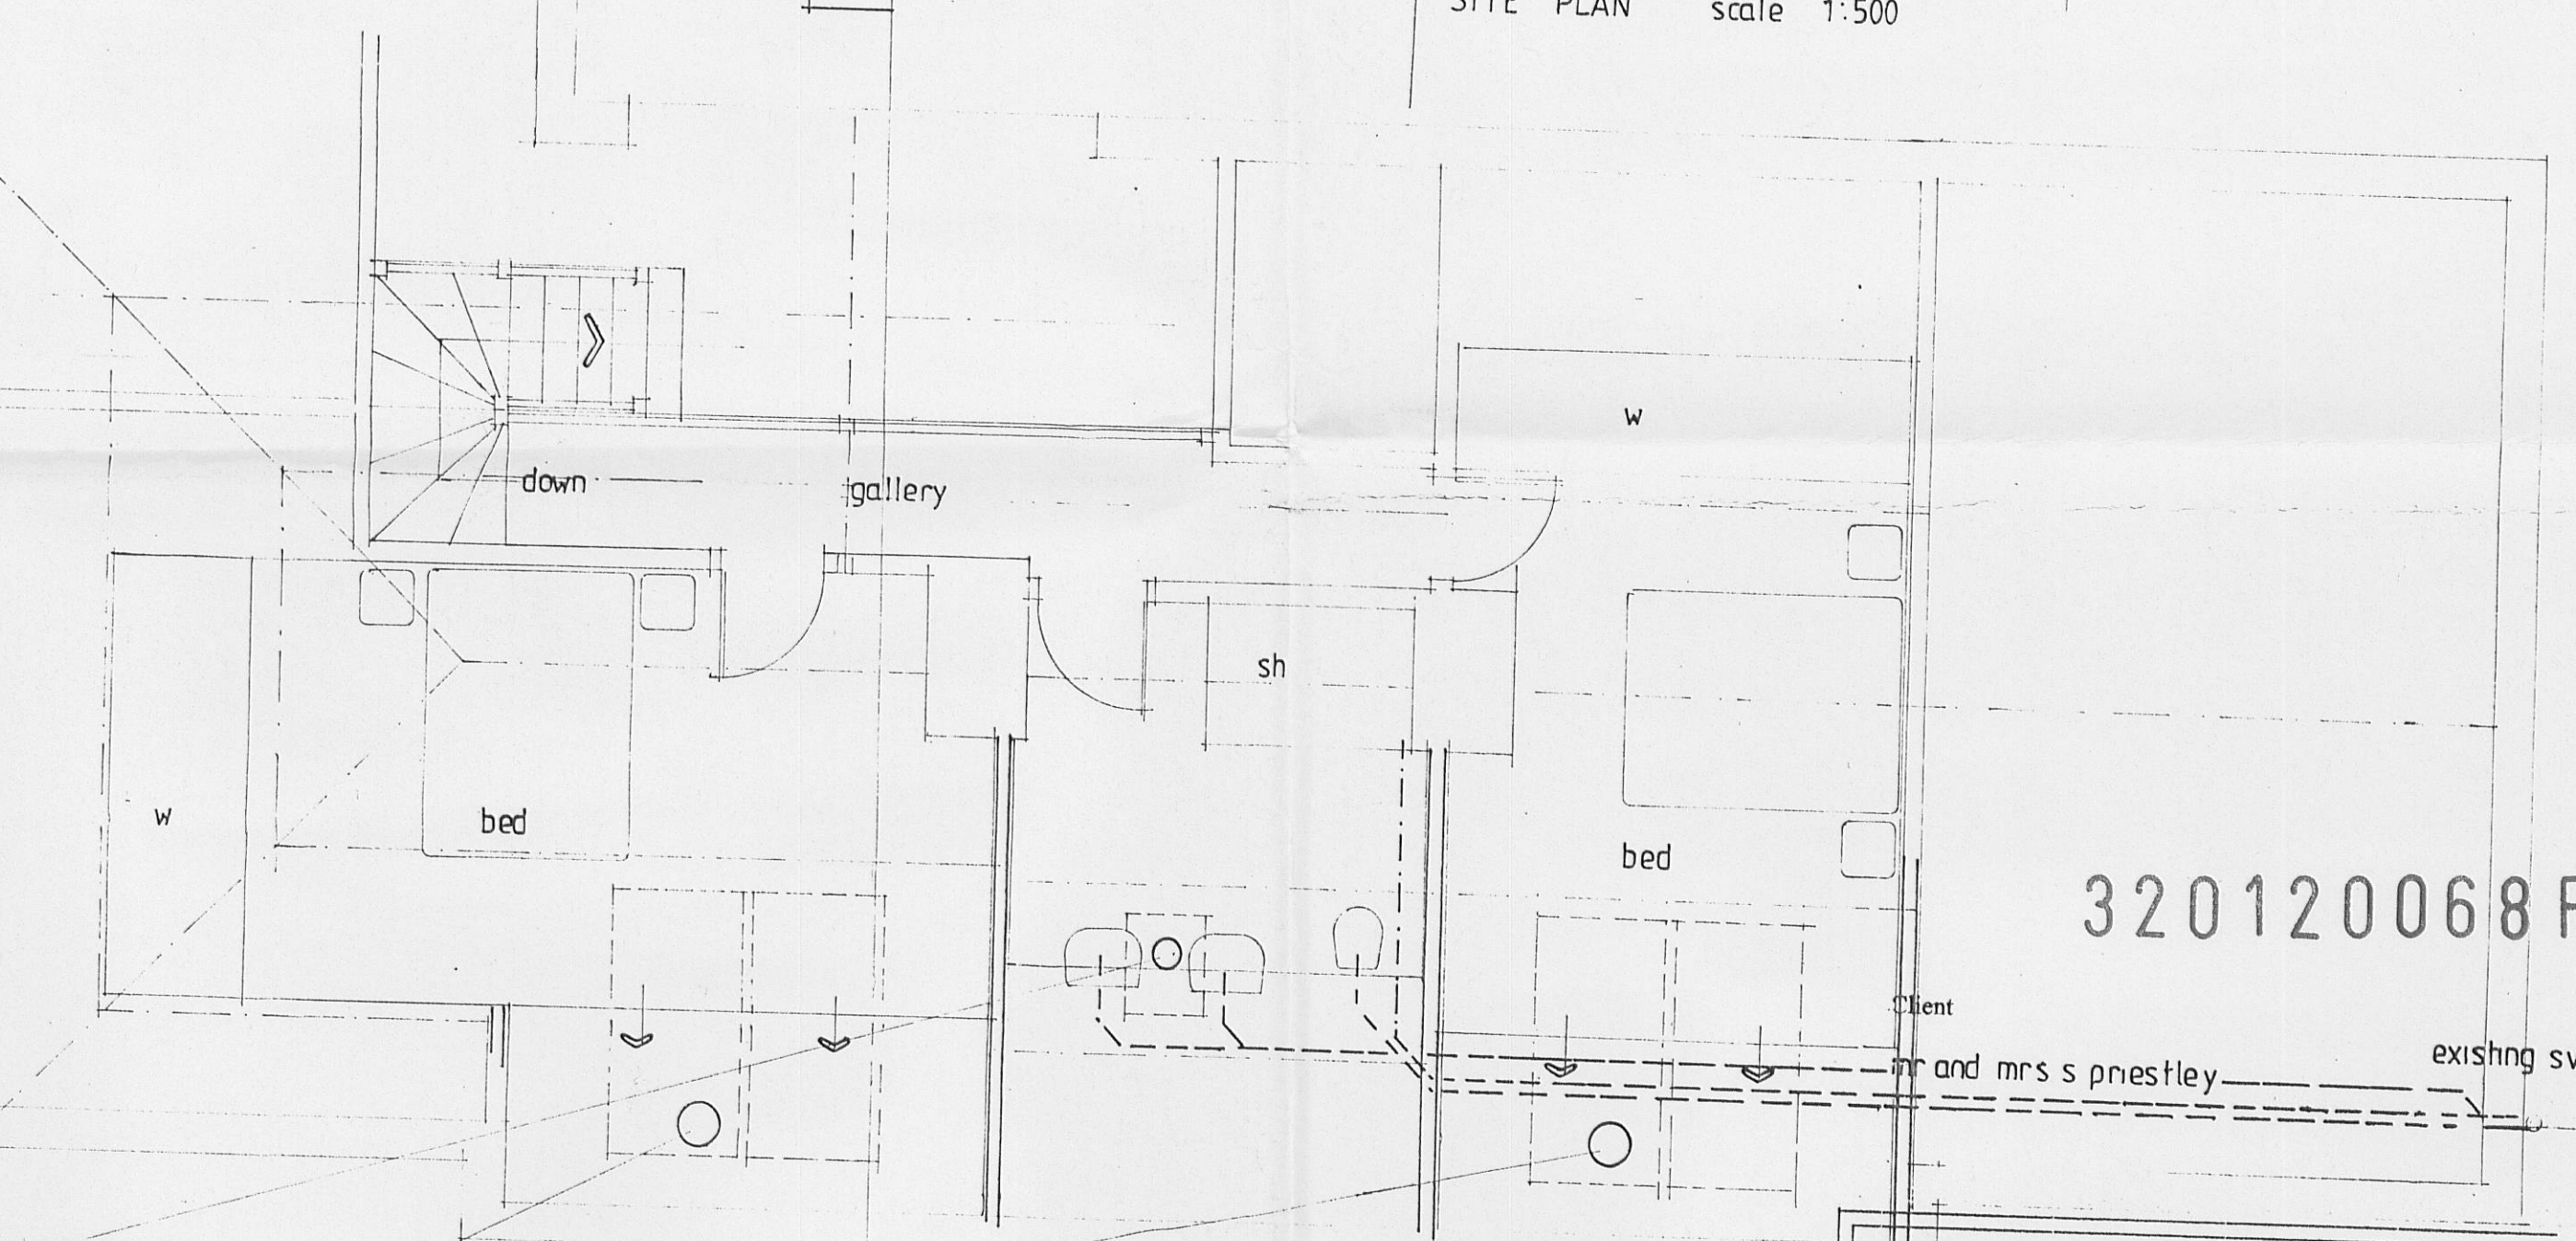


loft proposed

320120068 P


Client
Mr and Mrs S Priestley



se elevation existing

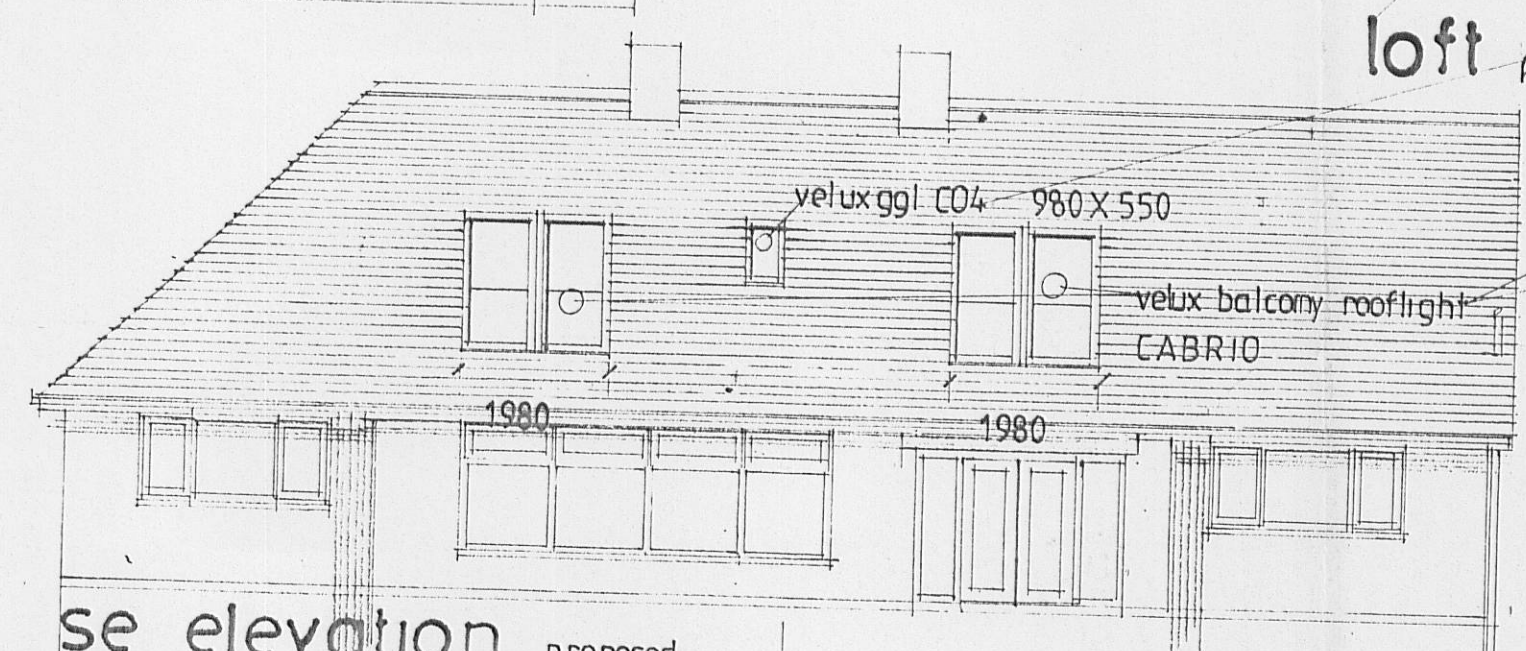

se elevation proposed

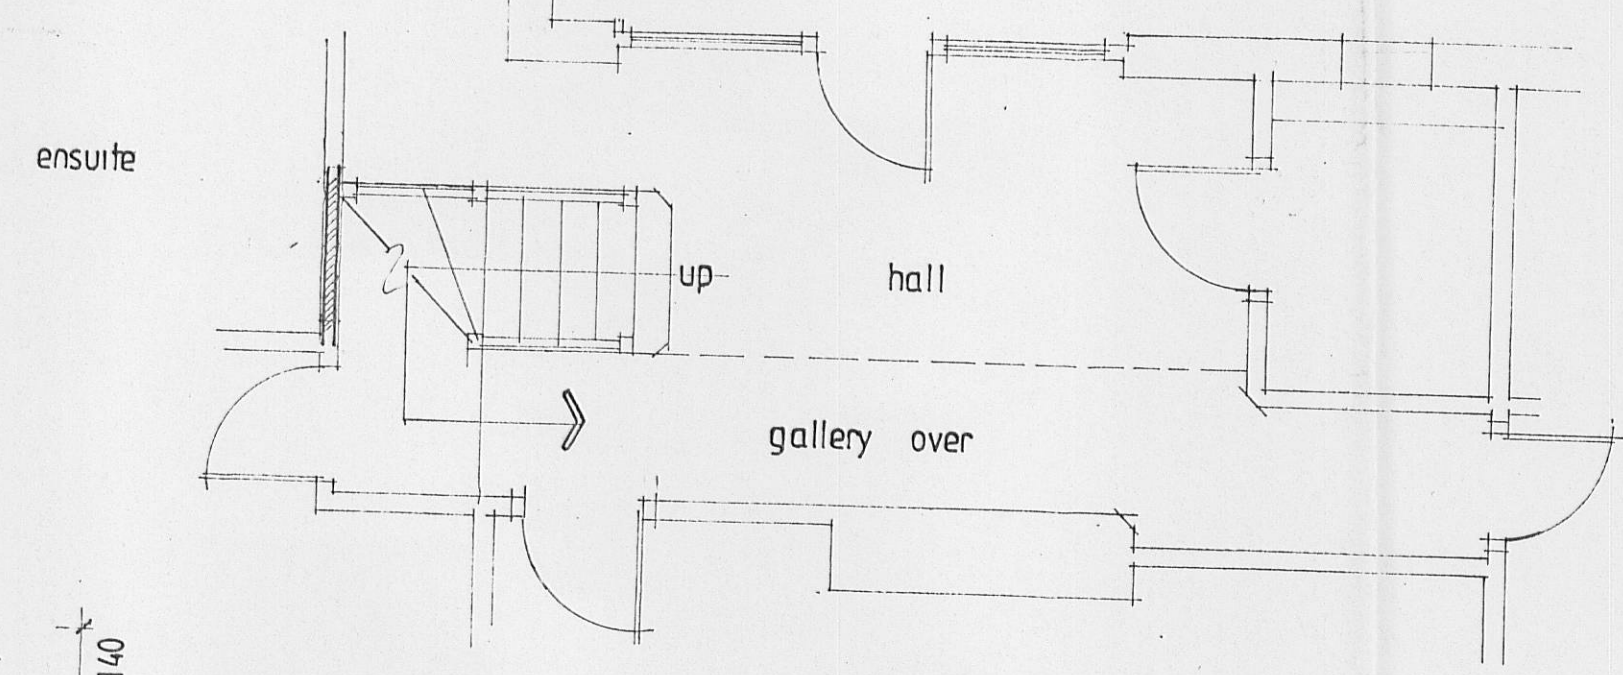

part ground floor proposed

Job Title		
proposed loft conversion		
ingelby lower lane longridge preston		
Drawing Title		
plans elevations		
as existing/proposed		
Michael Jackson HOLLY COTTAGE 223 PRESTON ROAD GRIMSARGH PRESTON LANCAS PR2 5JR		CHARTERED ARCHITECTS Tel: 01772 701777
Scale 1100 1:50	Date 11	Drawn mmj