



NOTES
This drawing is copyright and must not be reproduced without the written permission of the designer.
Contractors are to check all sizes and dimensions before setting out any site or shopwork. Any errors or discrepancies to be reported to the designer.
Do not scale off this drawing.


REVISIONS
DATE

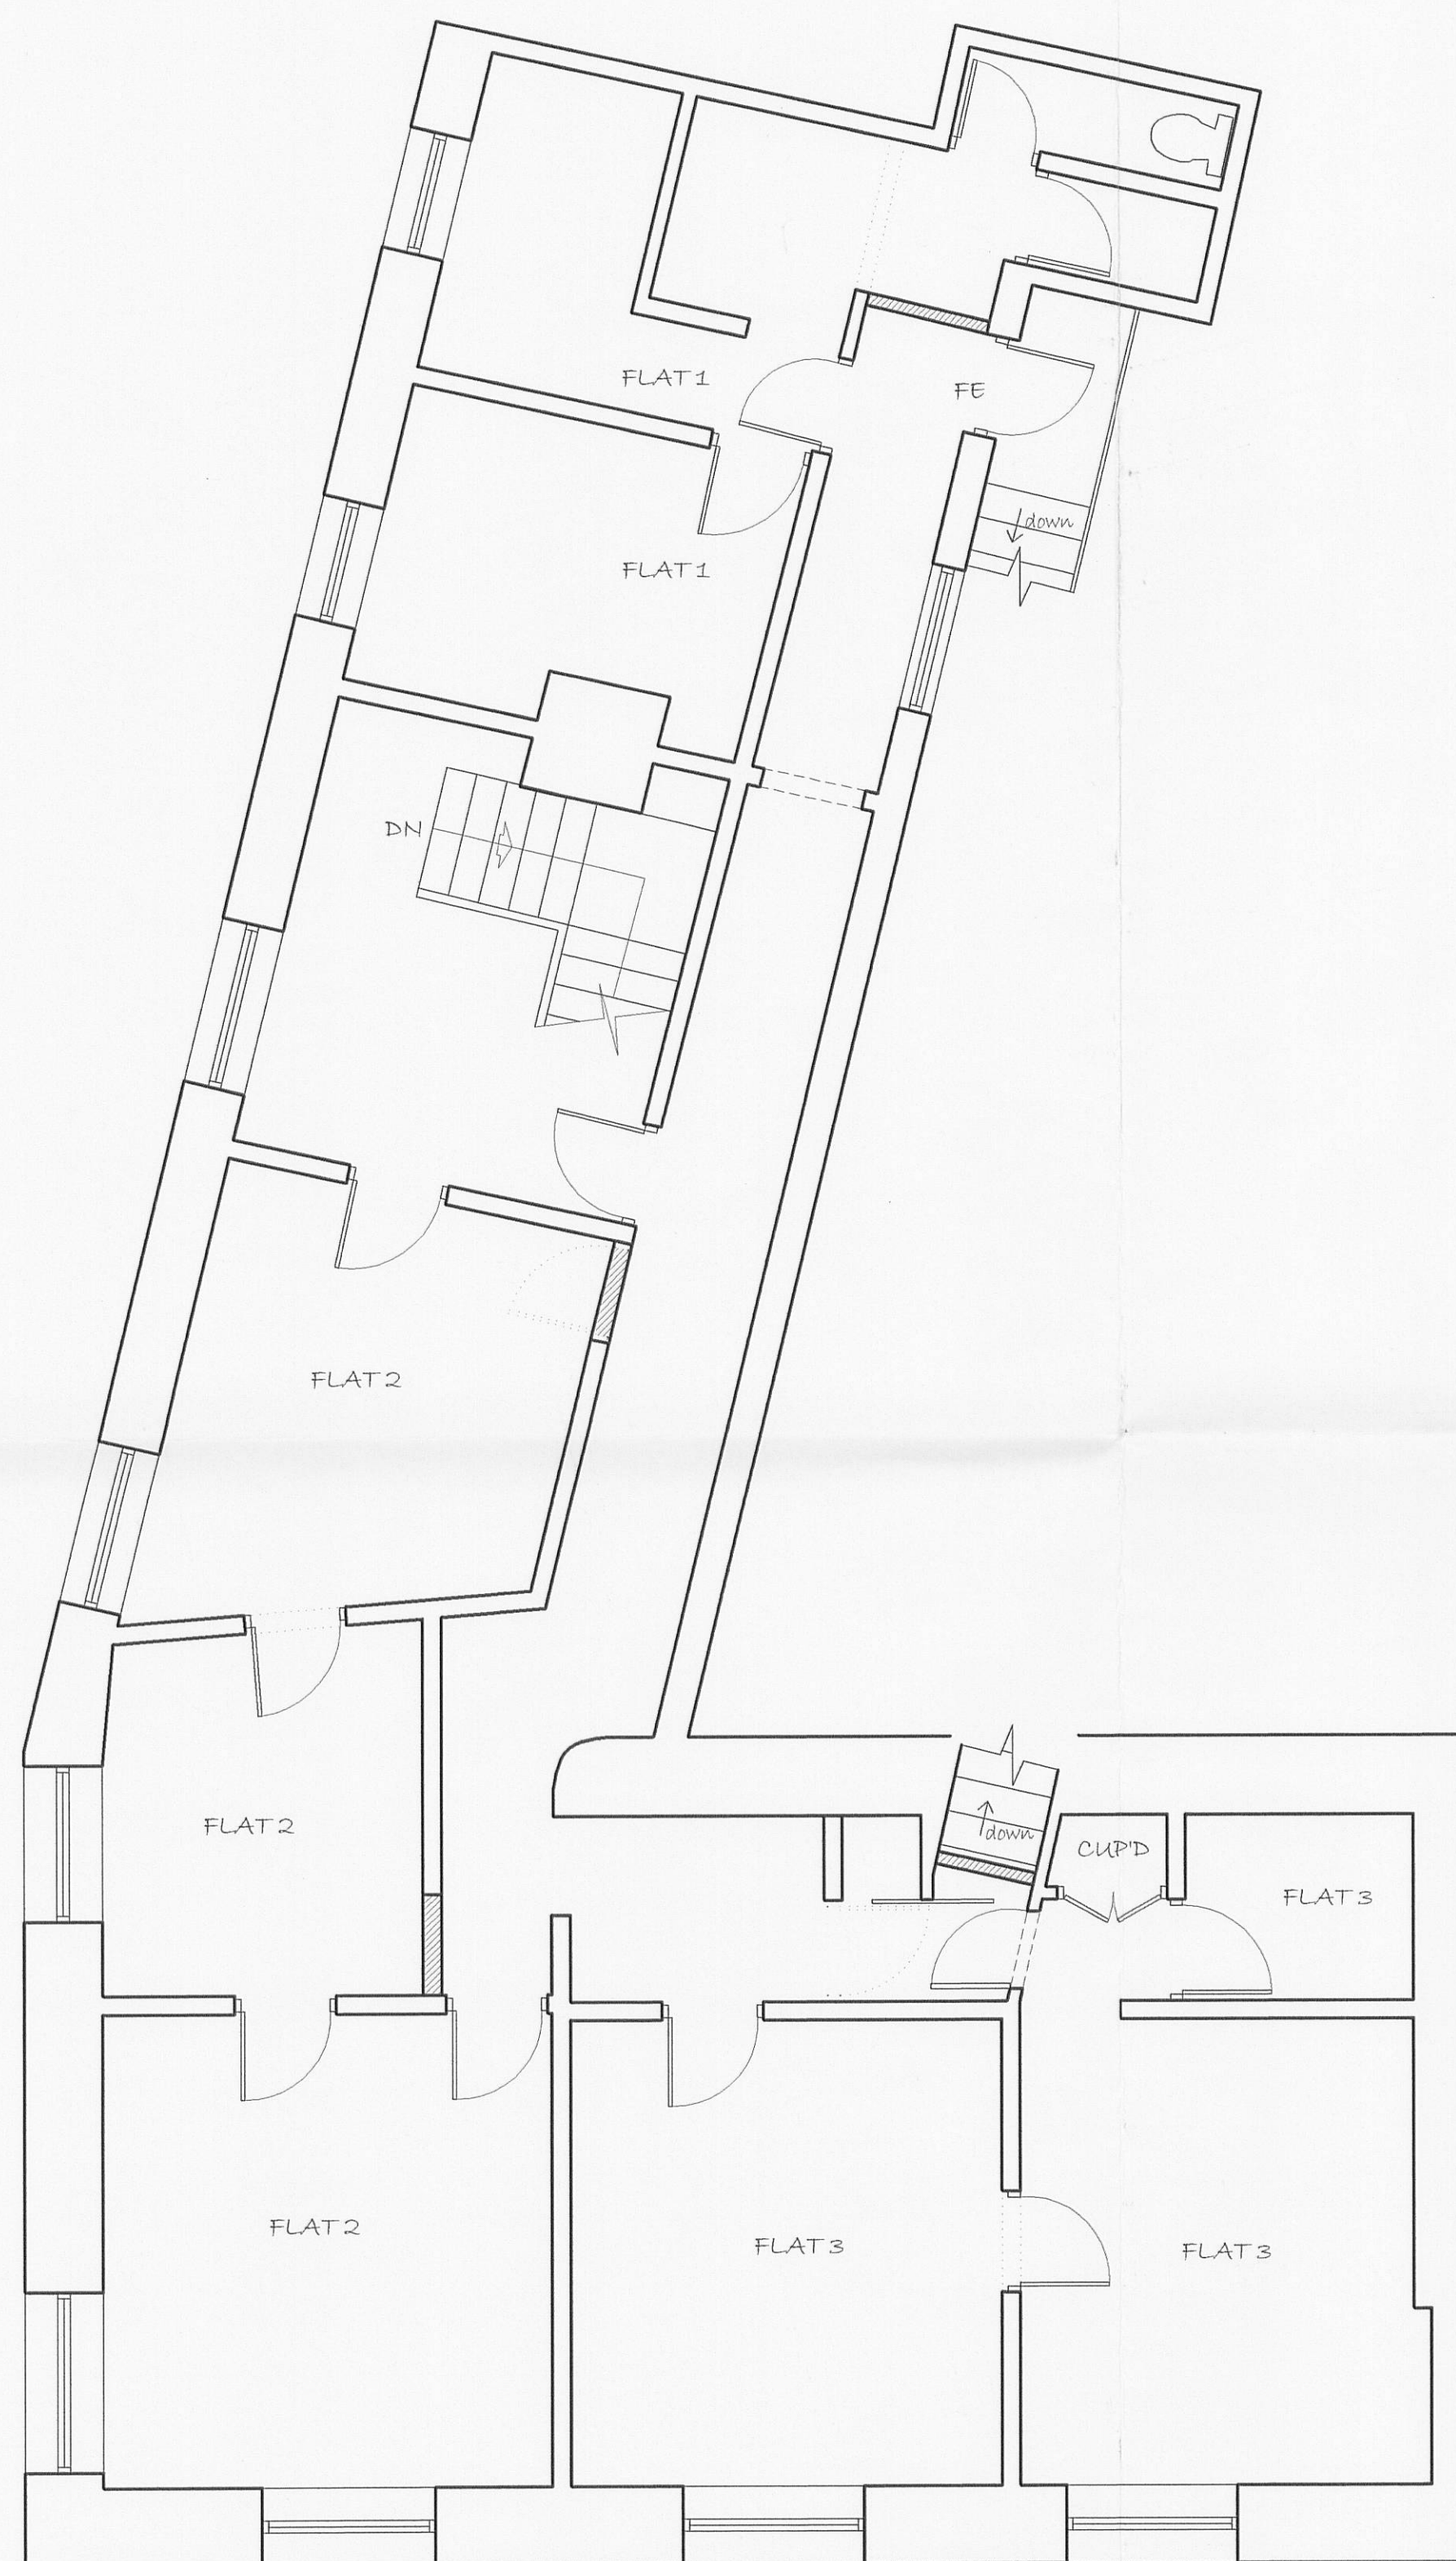

PROPOSED SECOND FLOOR PLAN

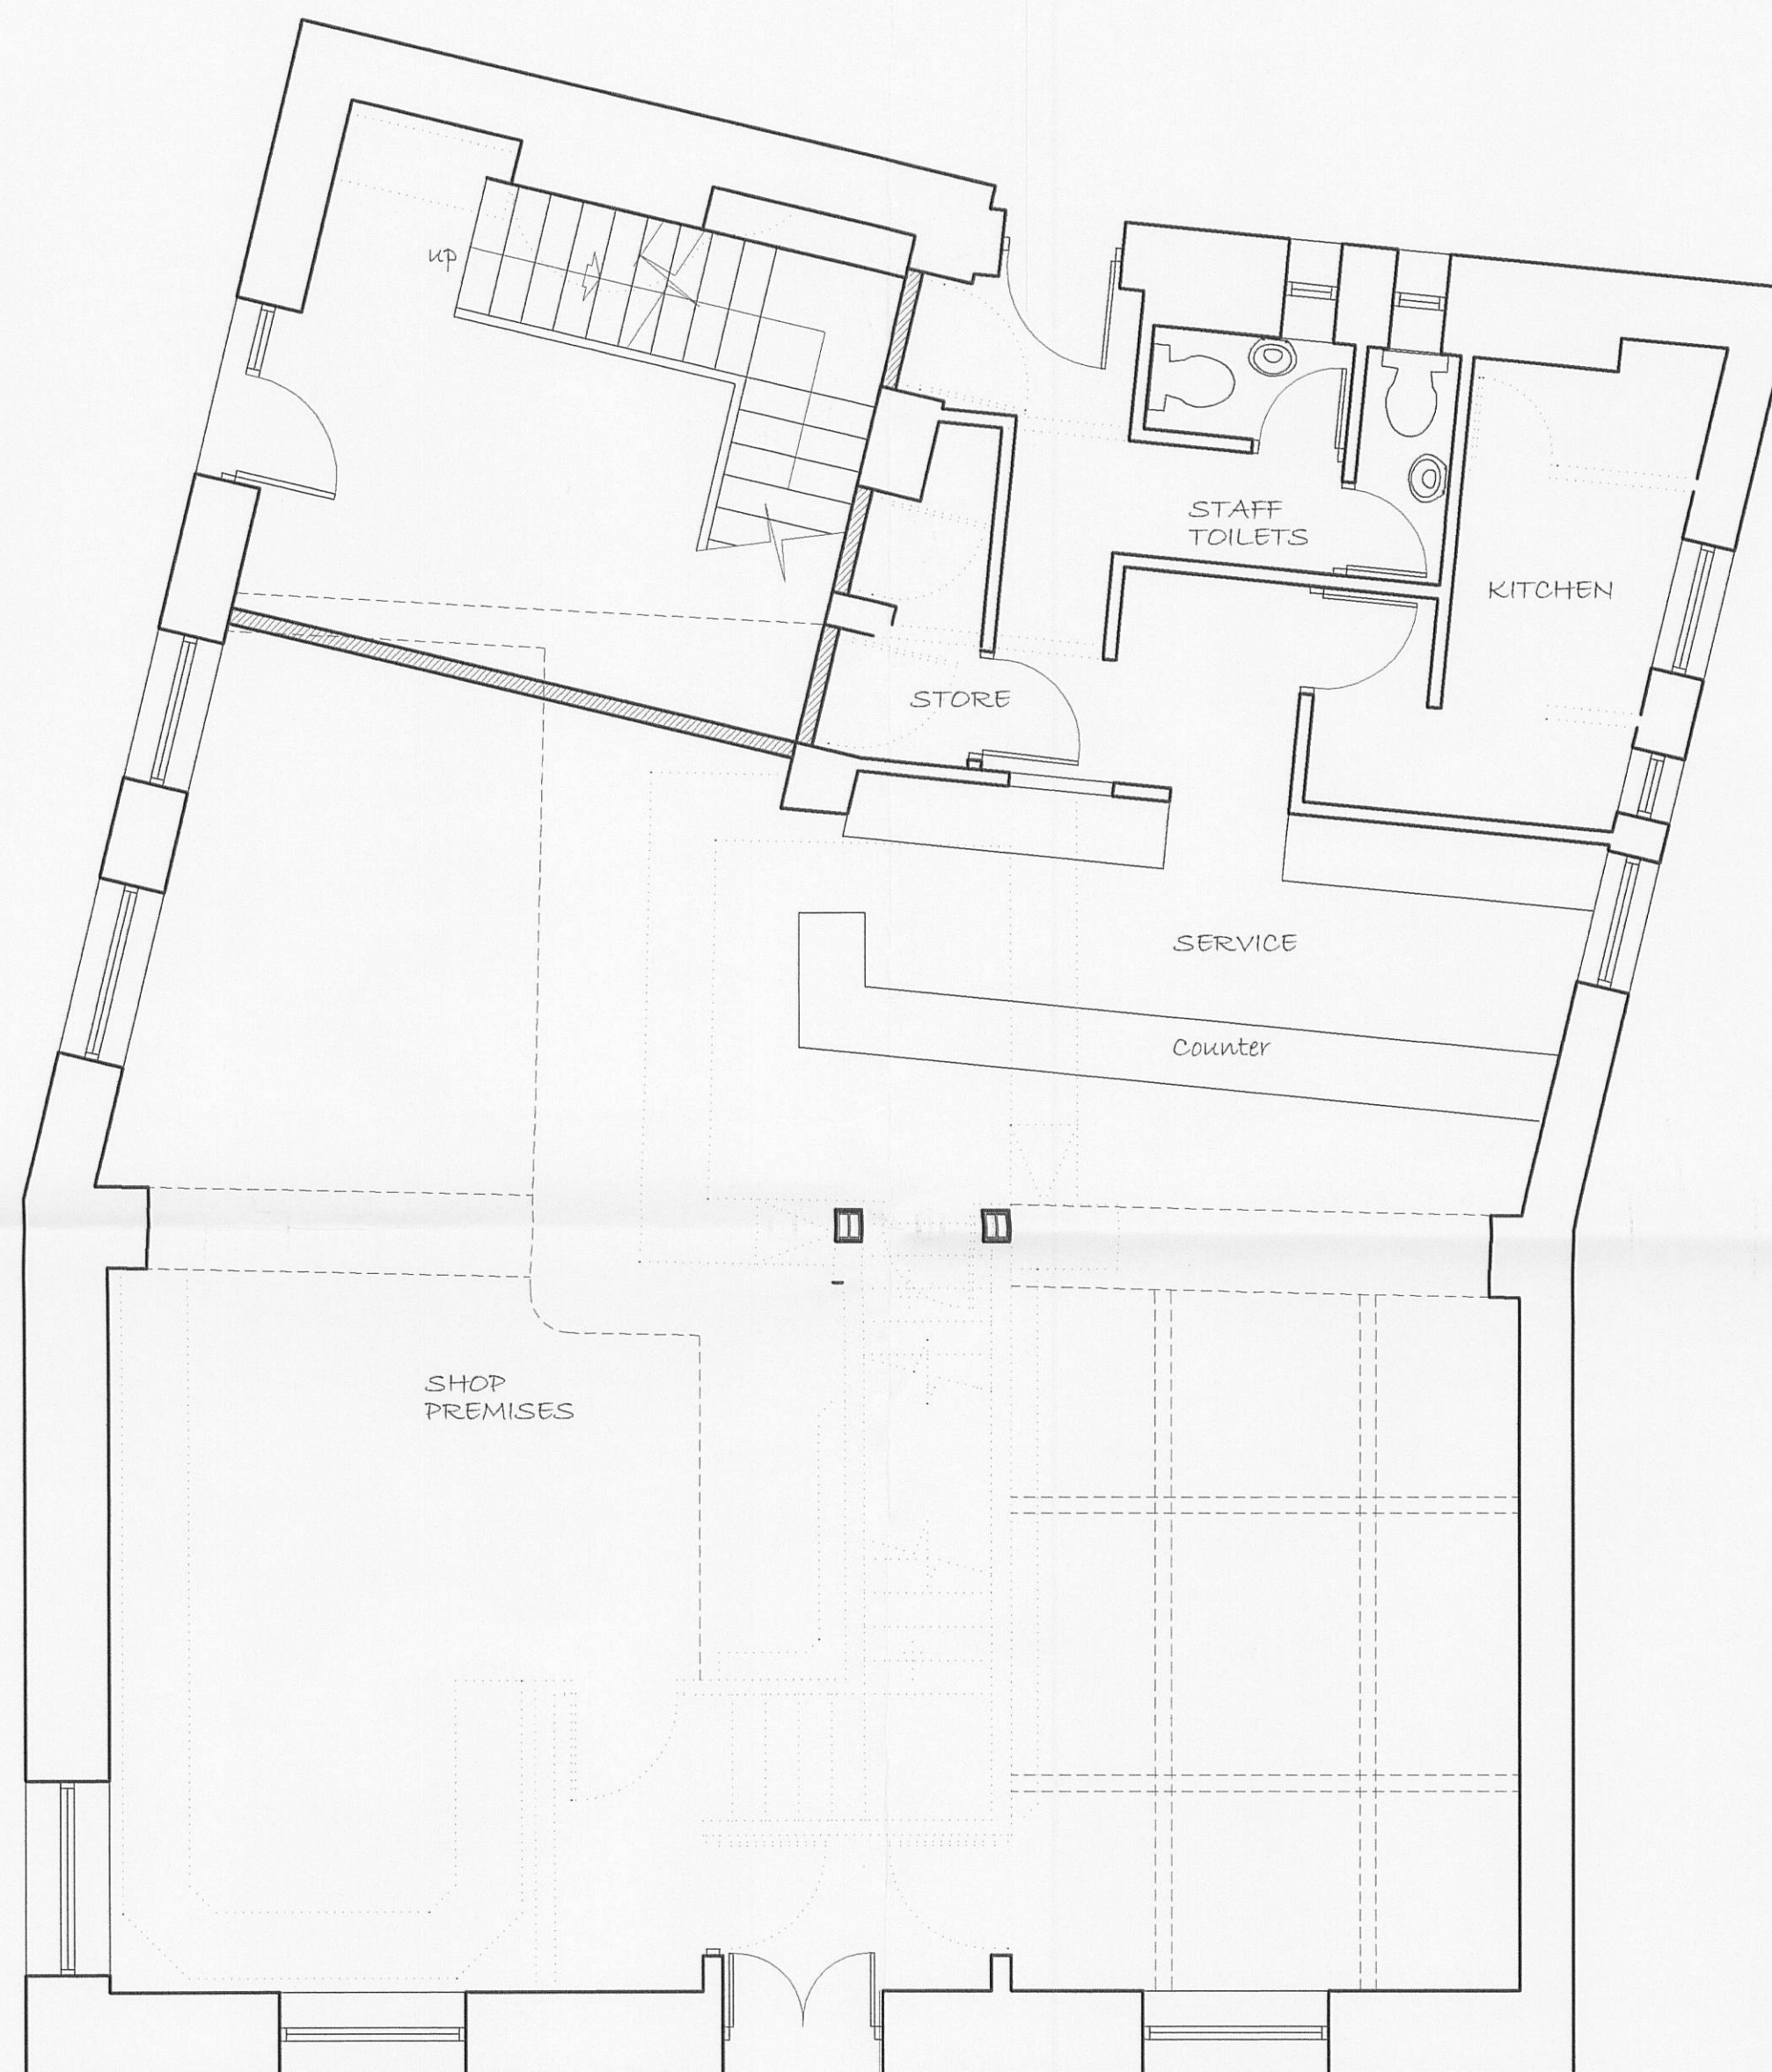

PROPOSED GROUND FLOOR PLAN

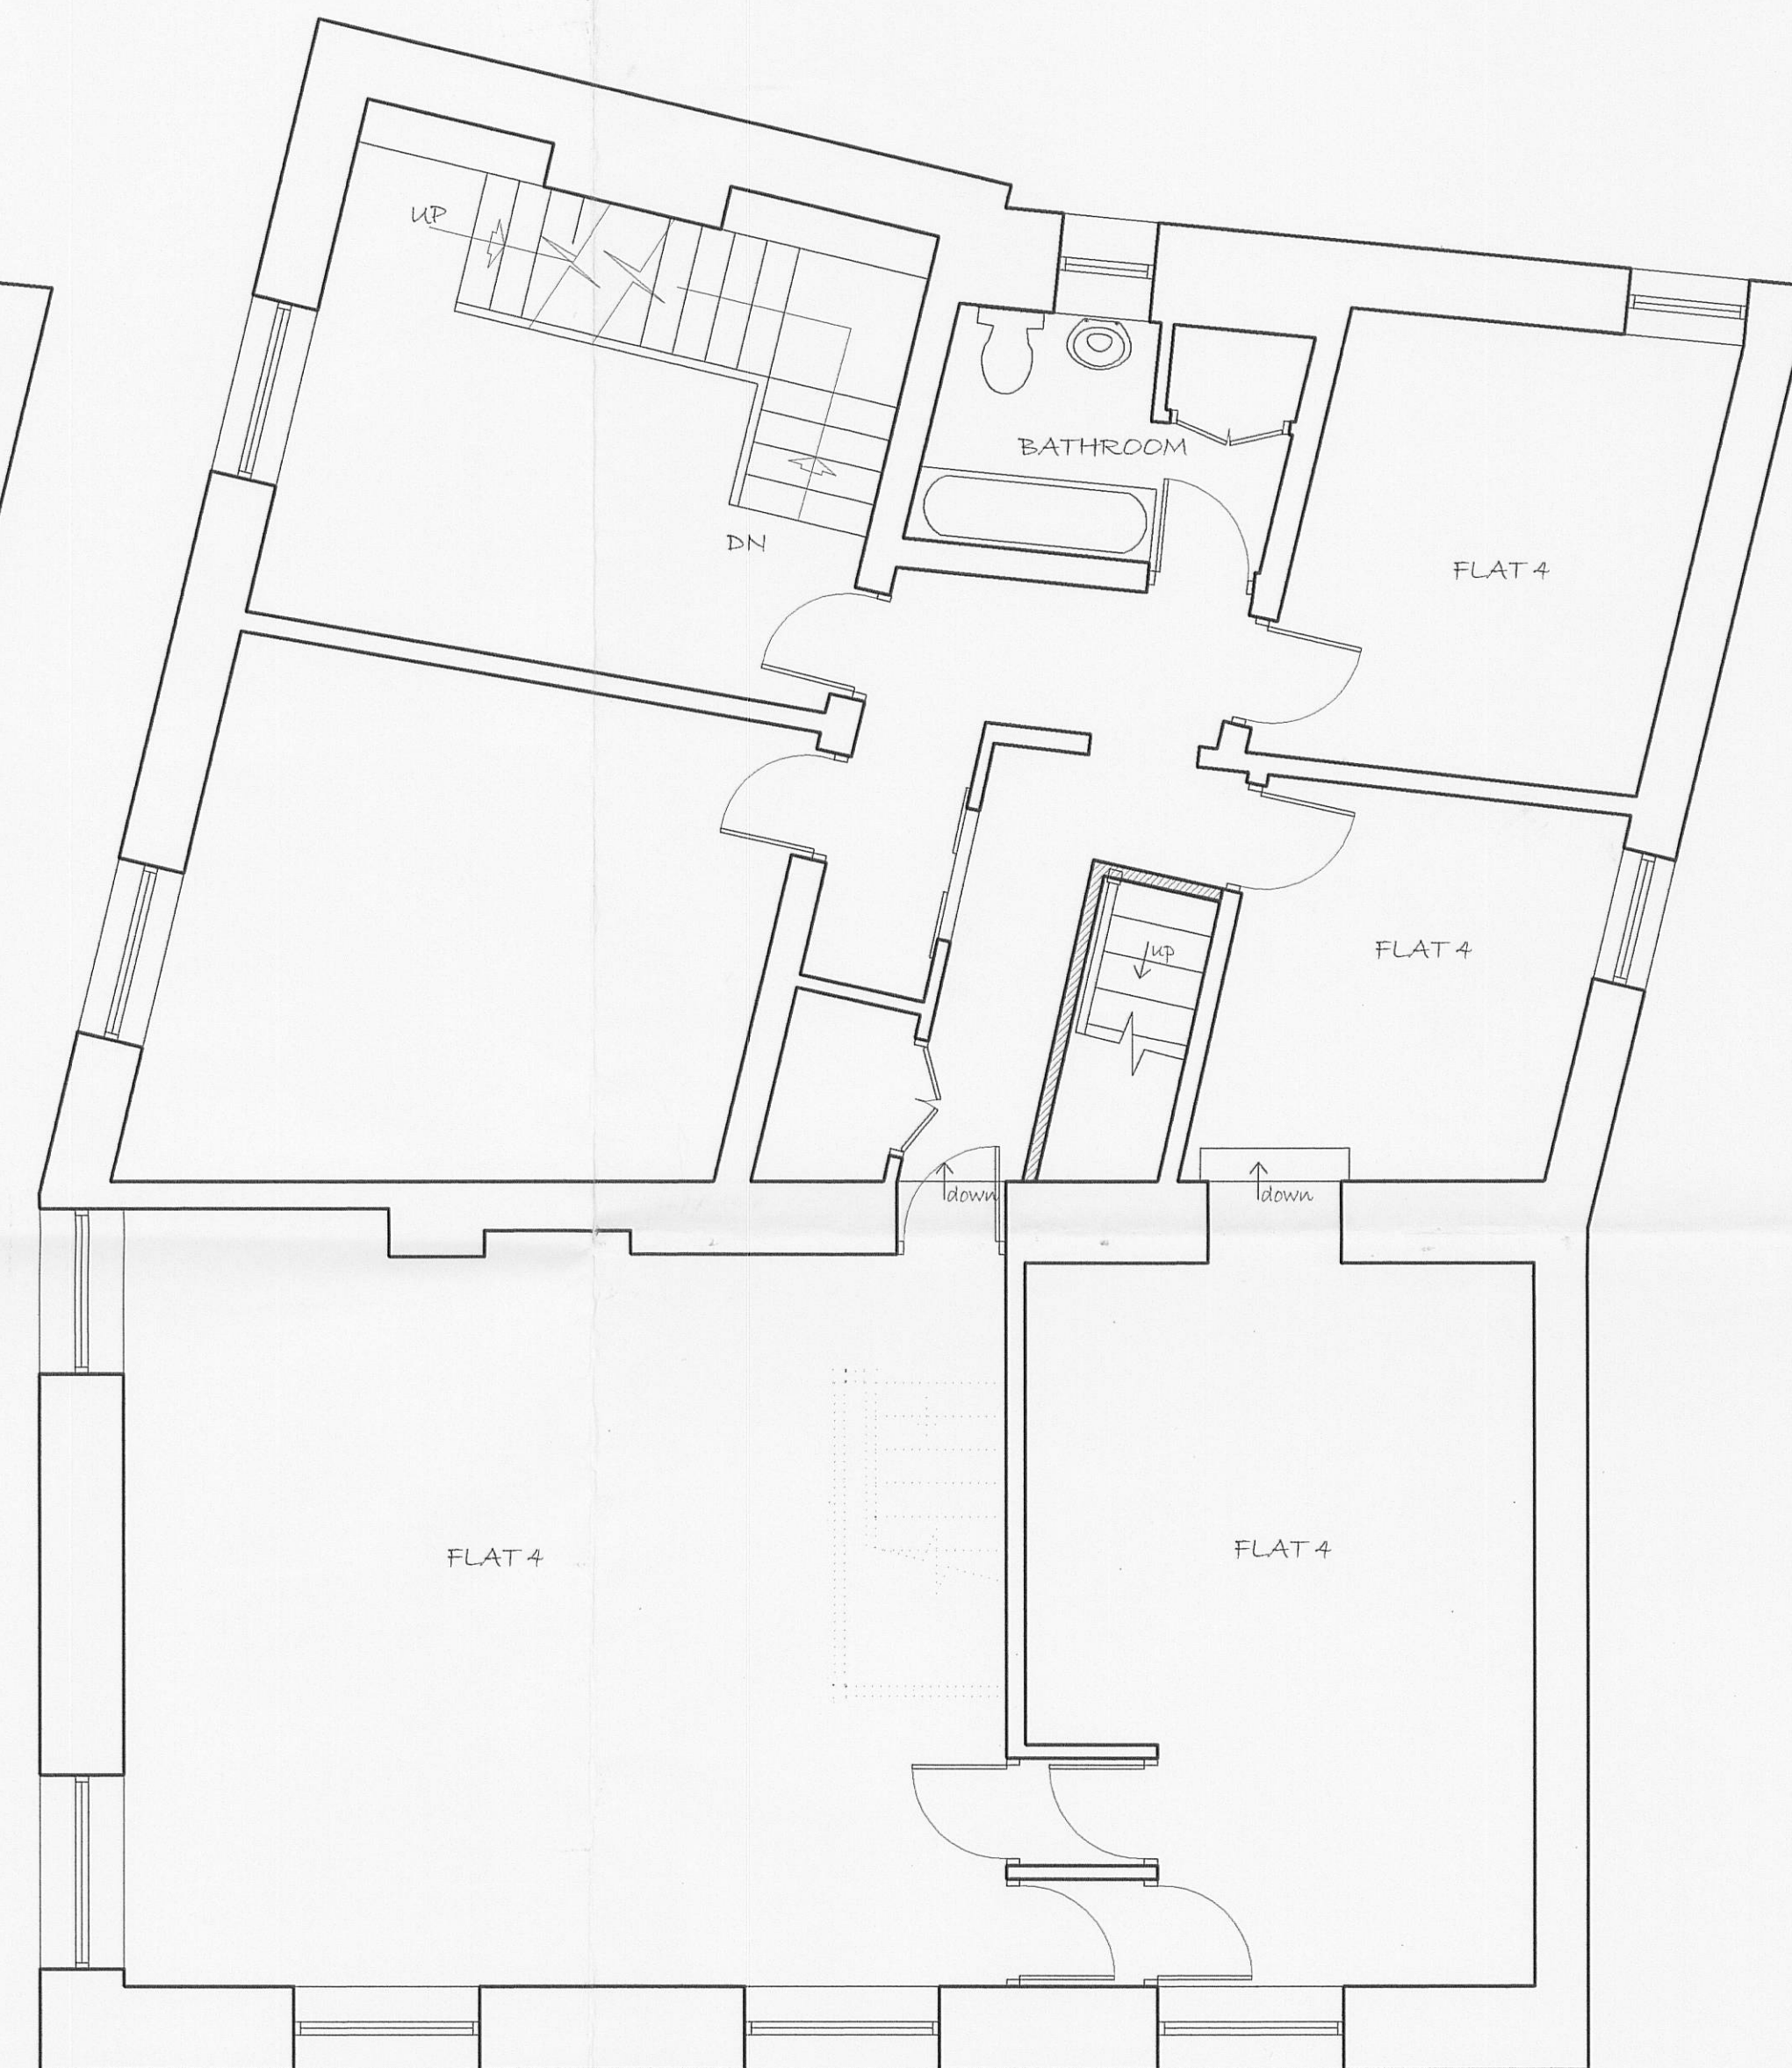

PROPOSED FIRST FLOOR PLAN

320120075P

DWG. DESCRIPTION
Proposed Floor Plans

JOB TITLE
The Victoria Hotel,
Market Place,
Clitheroe, BB7 2BZ
CLIENT
Enterprise Inns Plc

DWG. BY
DATE
Feb 2011
SCALE
1:50 @ A1
DWG. No
835.02
REV.

Imd
and Associates Ltd
1 Sentinel Court, Wilkinson Way
Off Haslingden Road
Blackburn, Lancashire
BB1 2EH

Tel: 01254 696989 Mobile: 07887542232
Fax: 01254 689880 Email: info@imd-ltd.com