

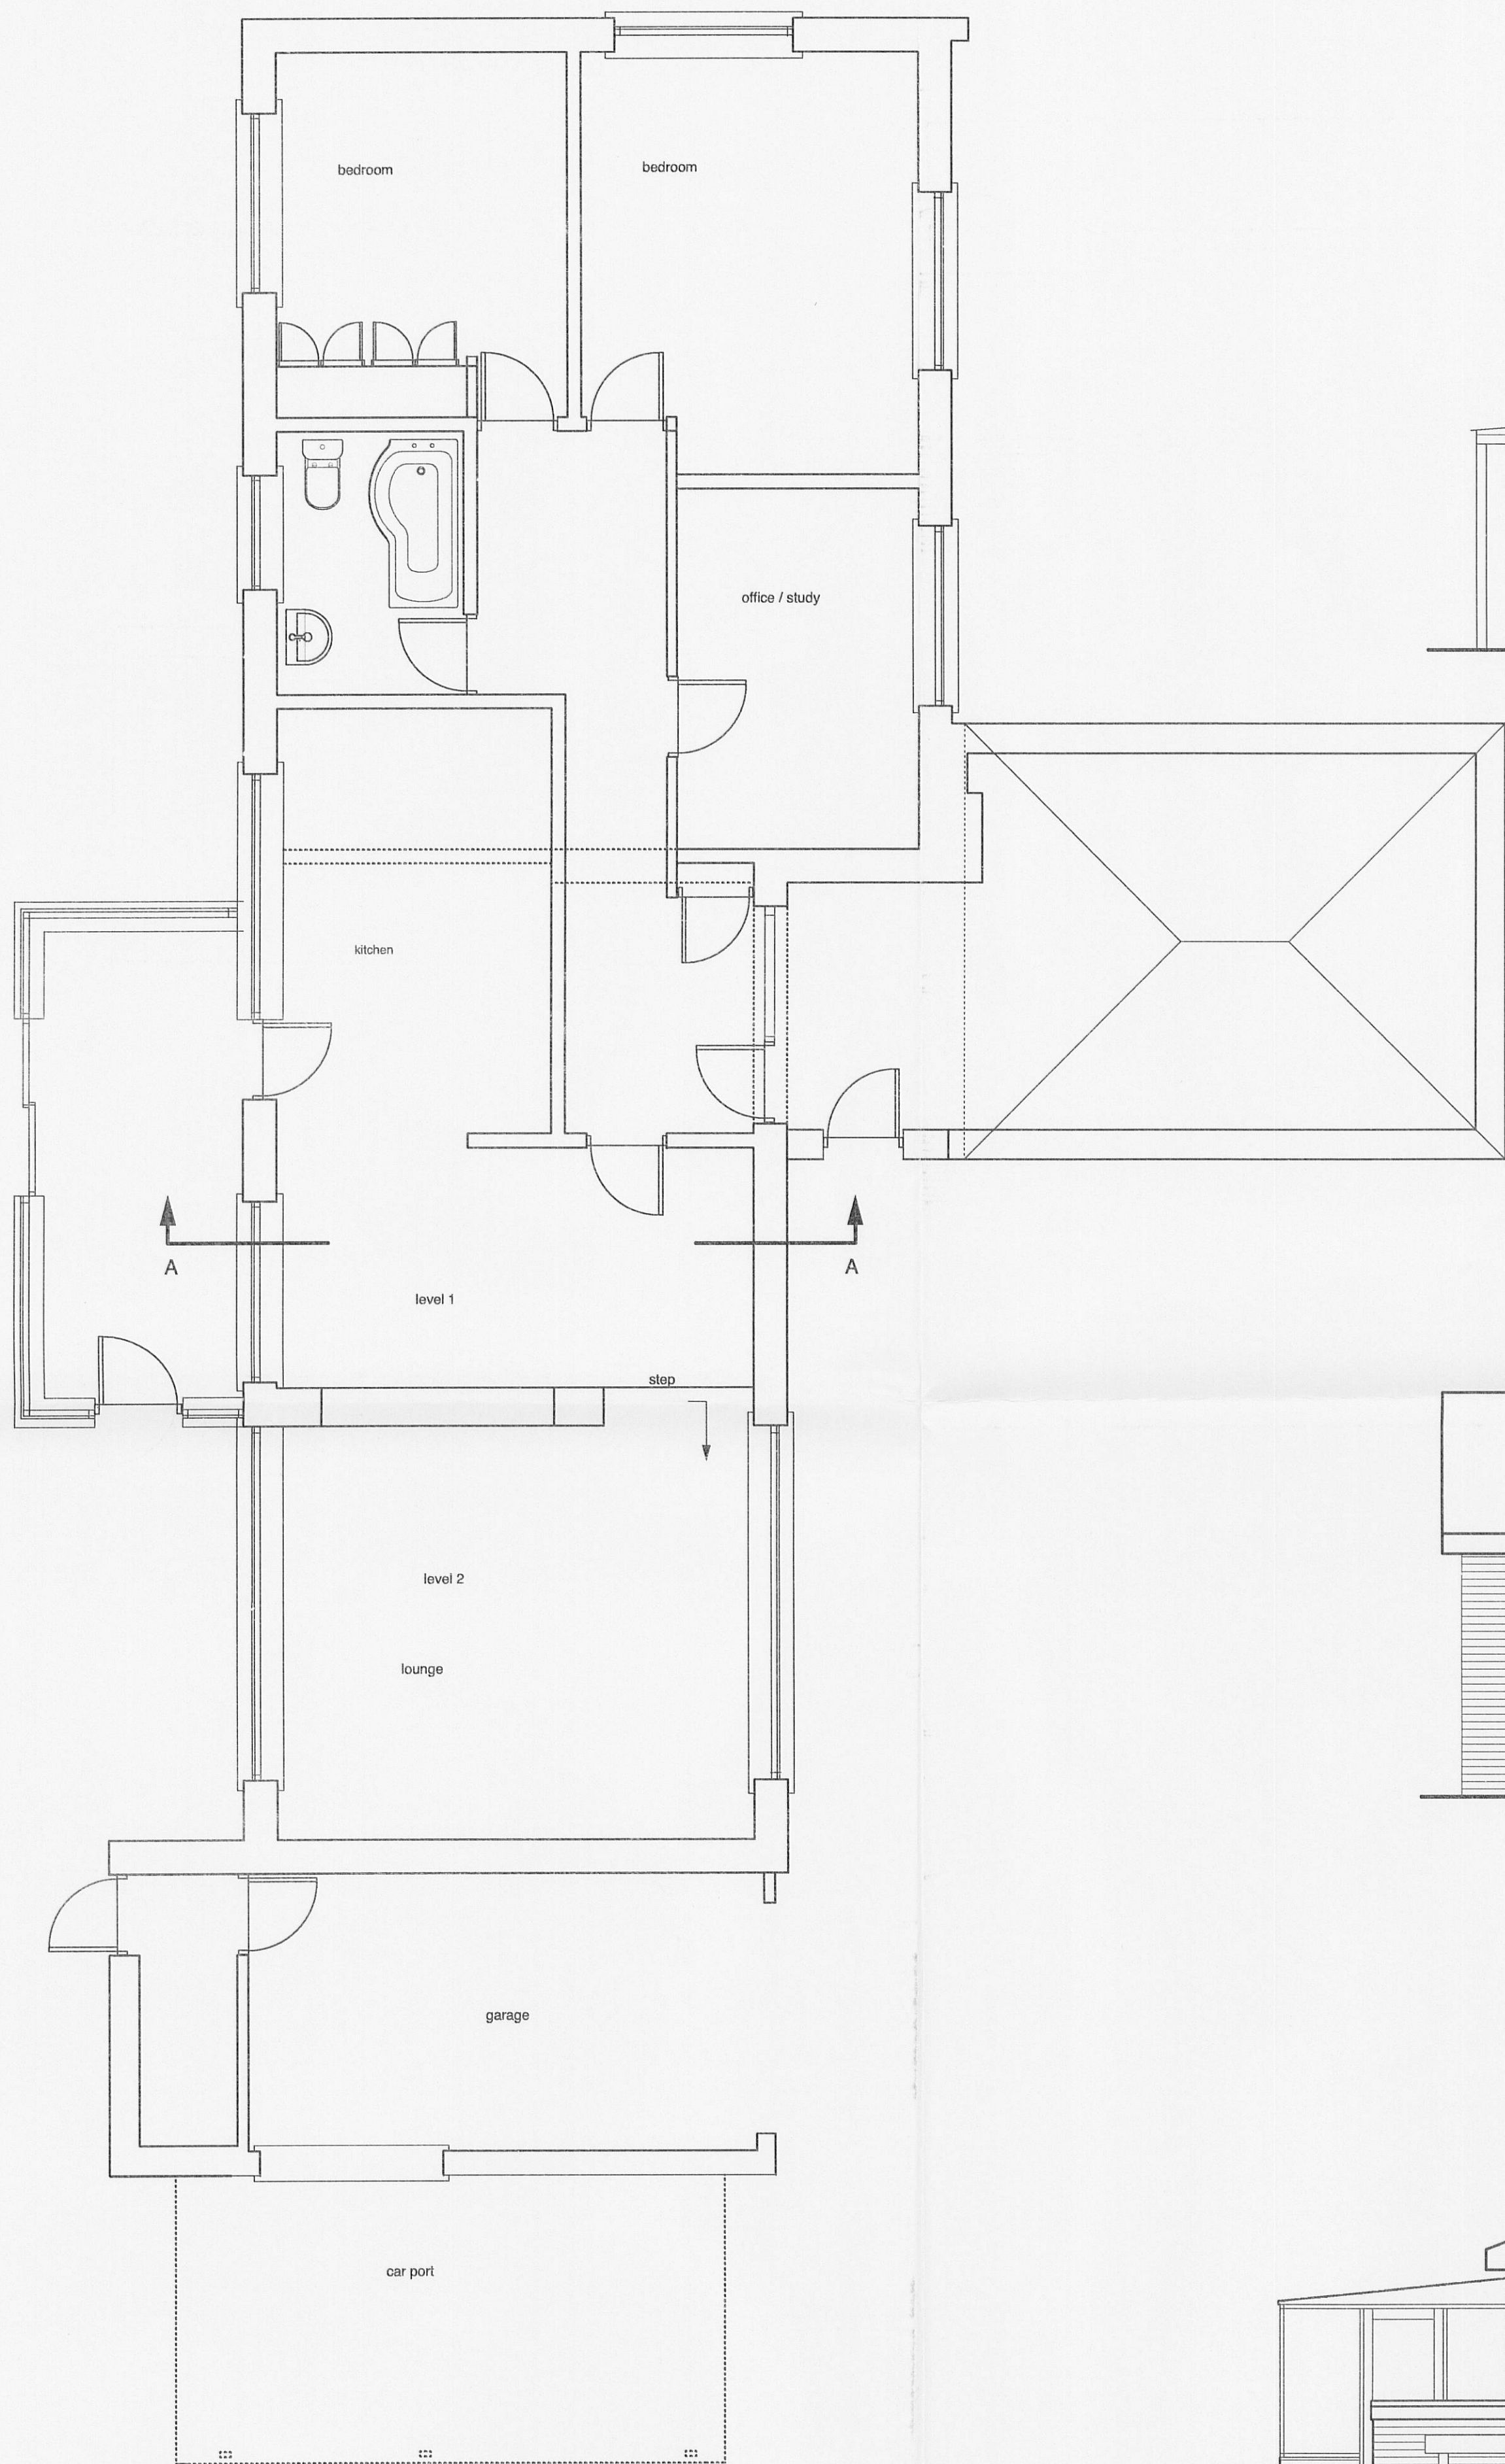
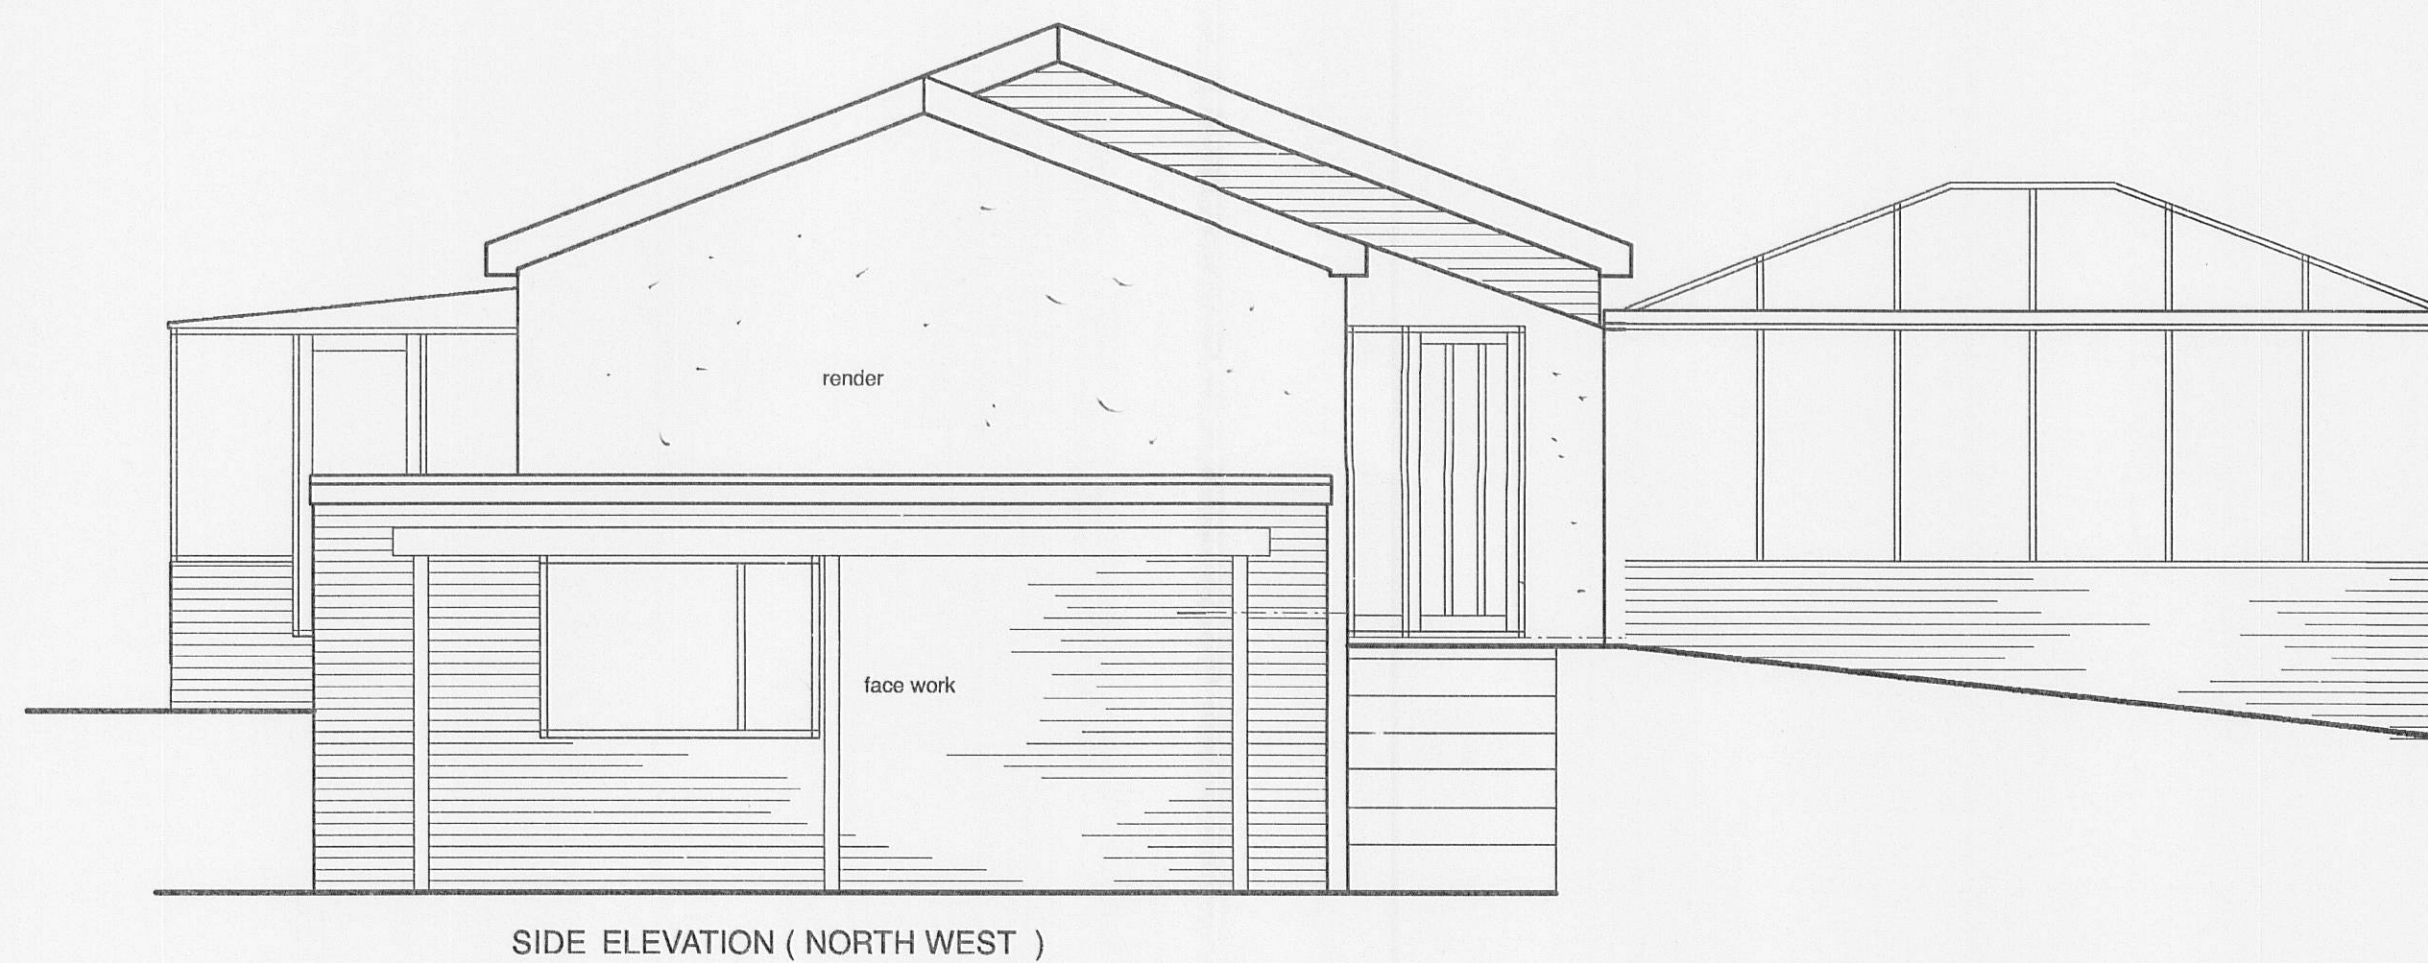


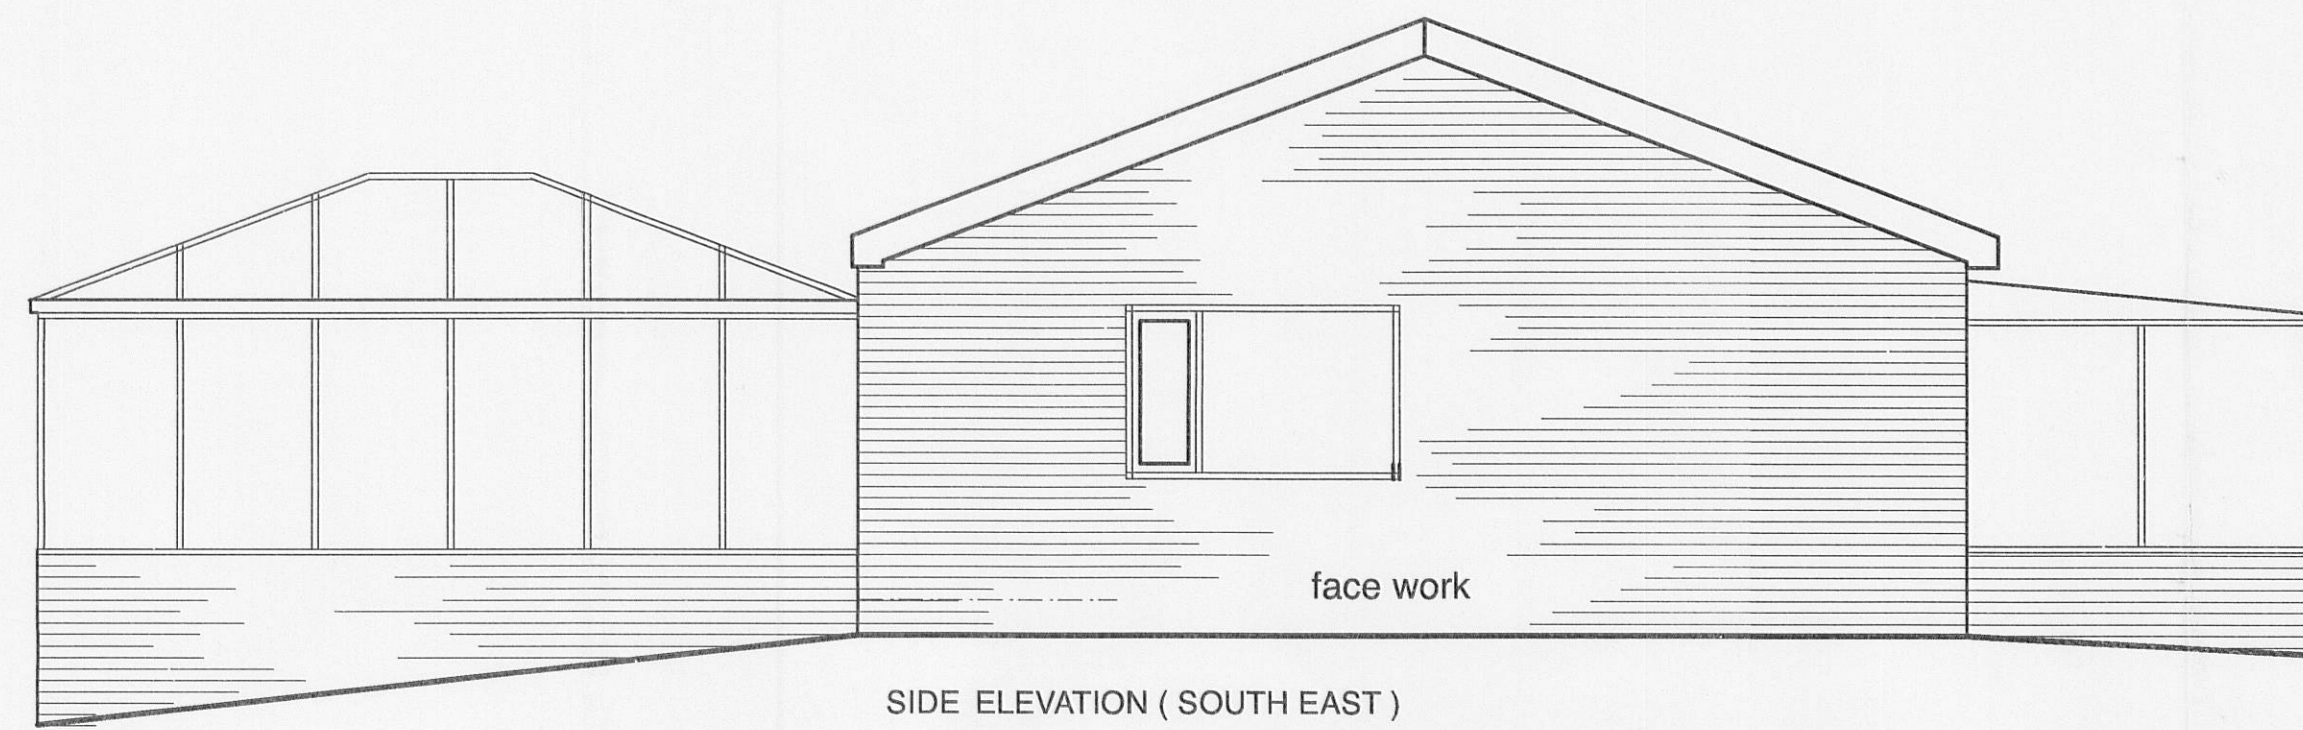

EXISTING GROUND FLOOR PLAN

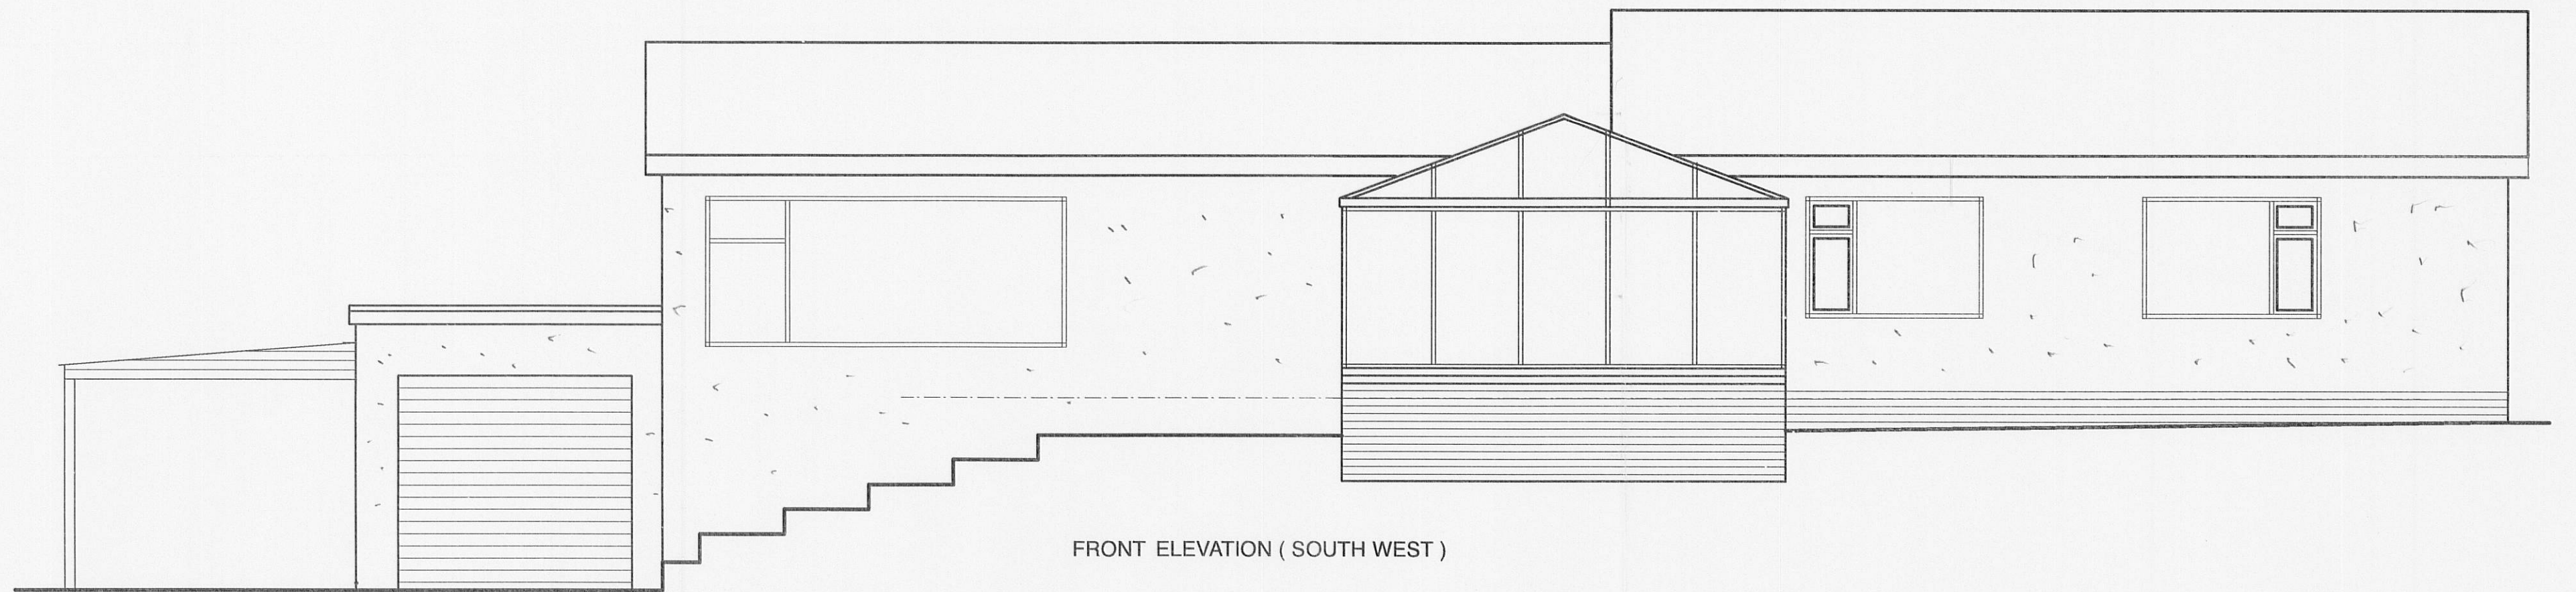

320120076P

NEWHEY LOFT CONVERSIONS
LLOYD STREET SAW MILLS
HIGHER LLOYD STREET
DARWEN
telephone 01254 706446

MR.MRS.BRAZENDALE
"INNELLAN"
MOOR LANE , WISWELL
BB7 9DG
Tel. 01254 824426 / 07854 015708

drawing number D 940 / 12 / 02

scale 1-50

issue date 16th January 2012

drawn

EXISTING DETAIL