
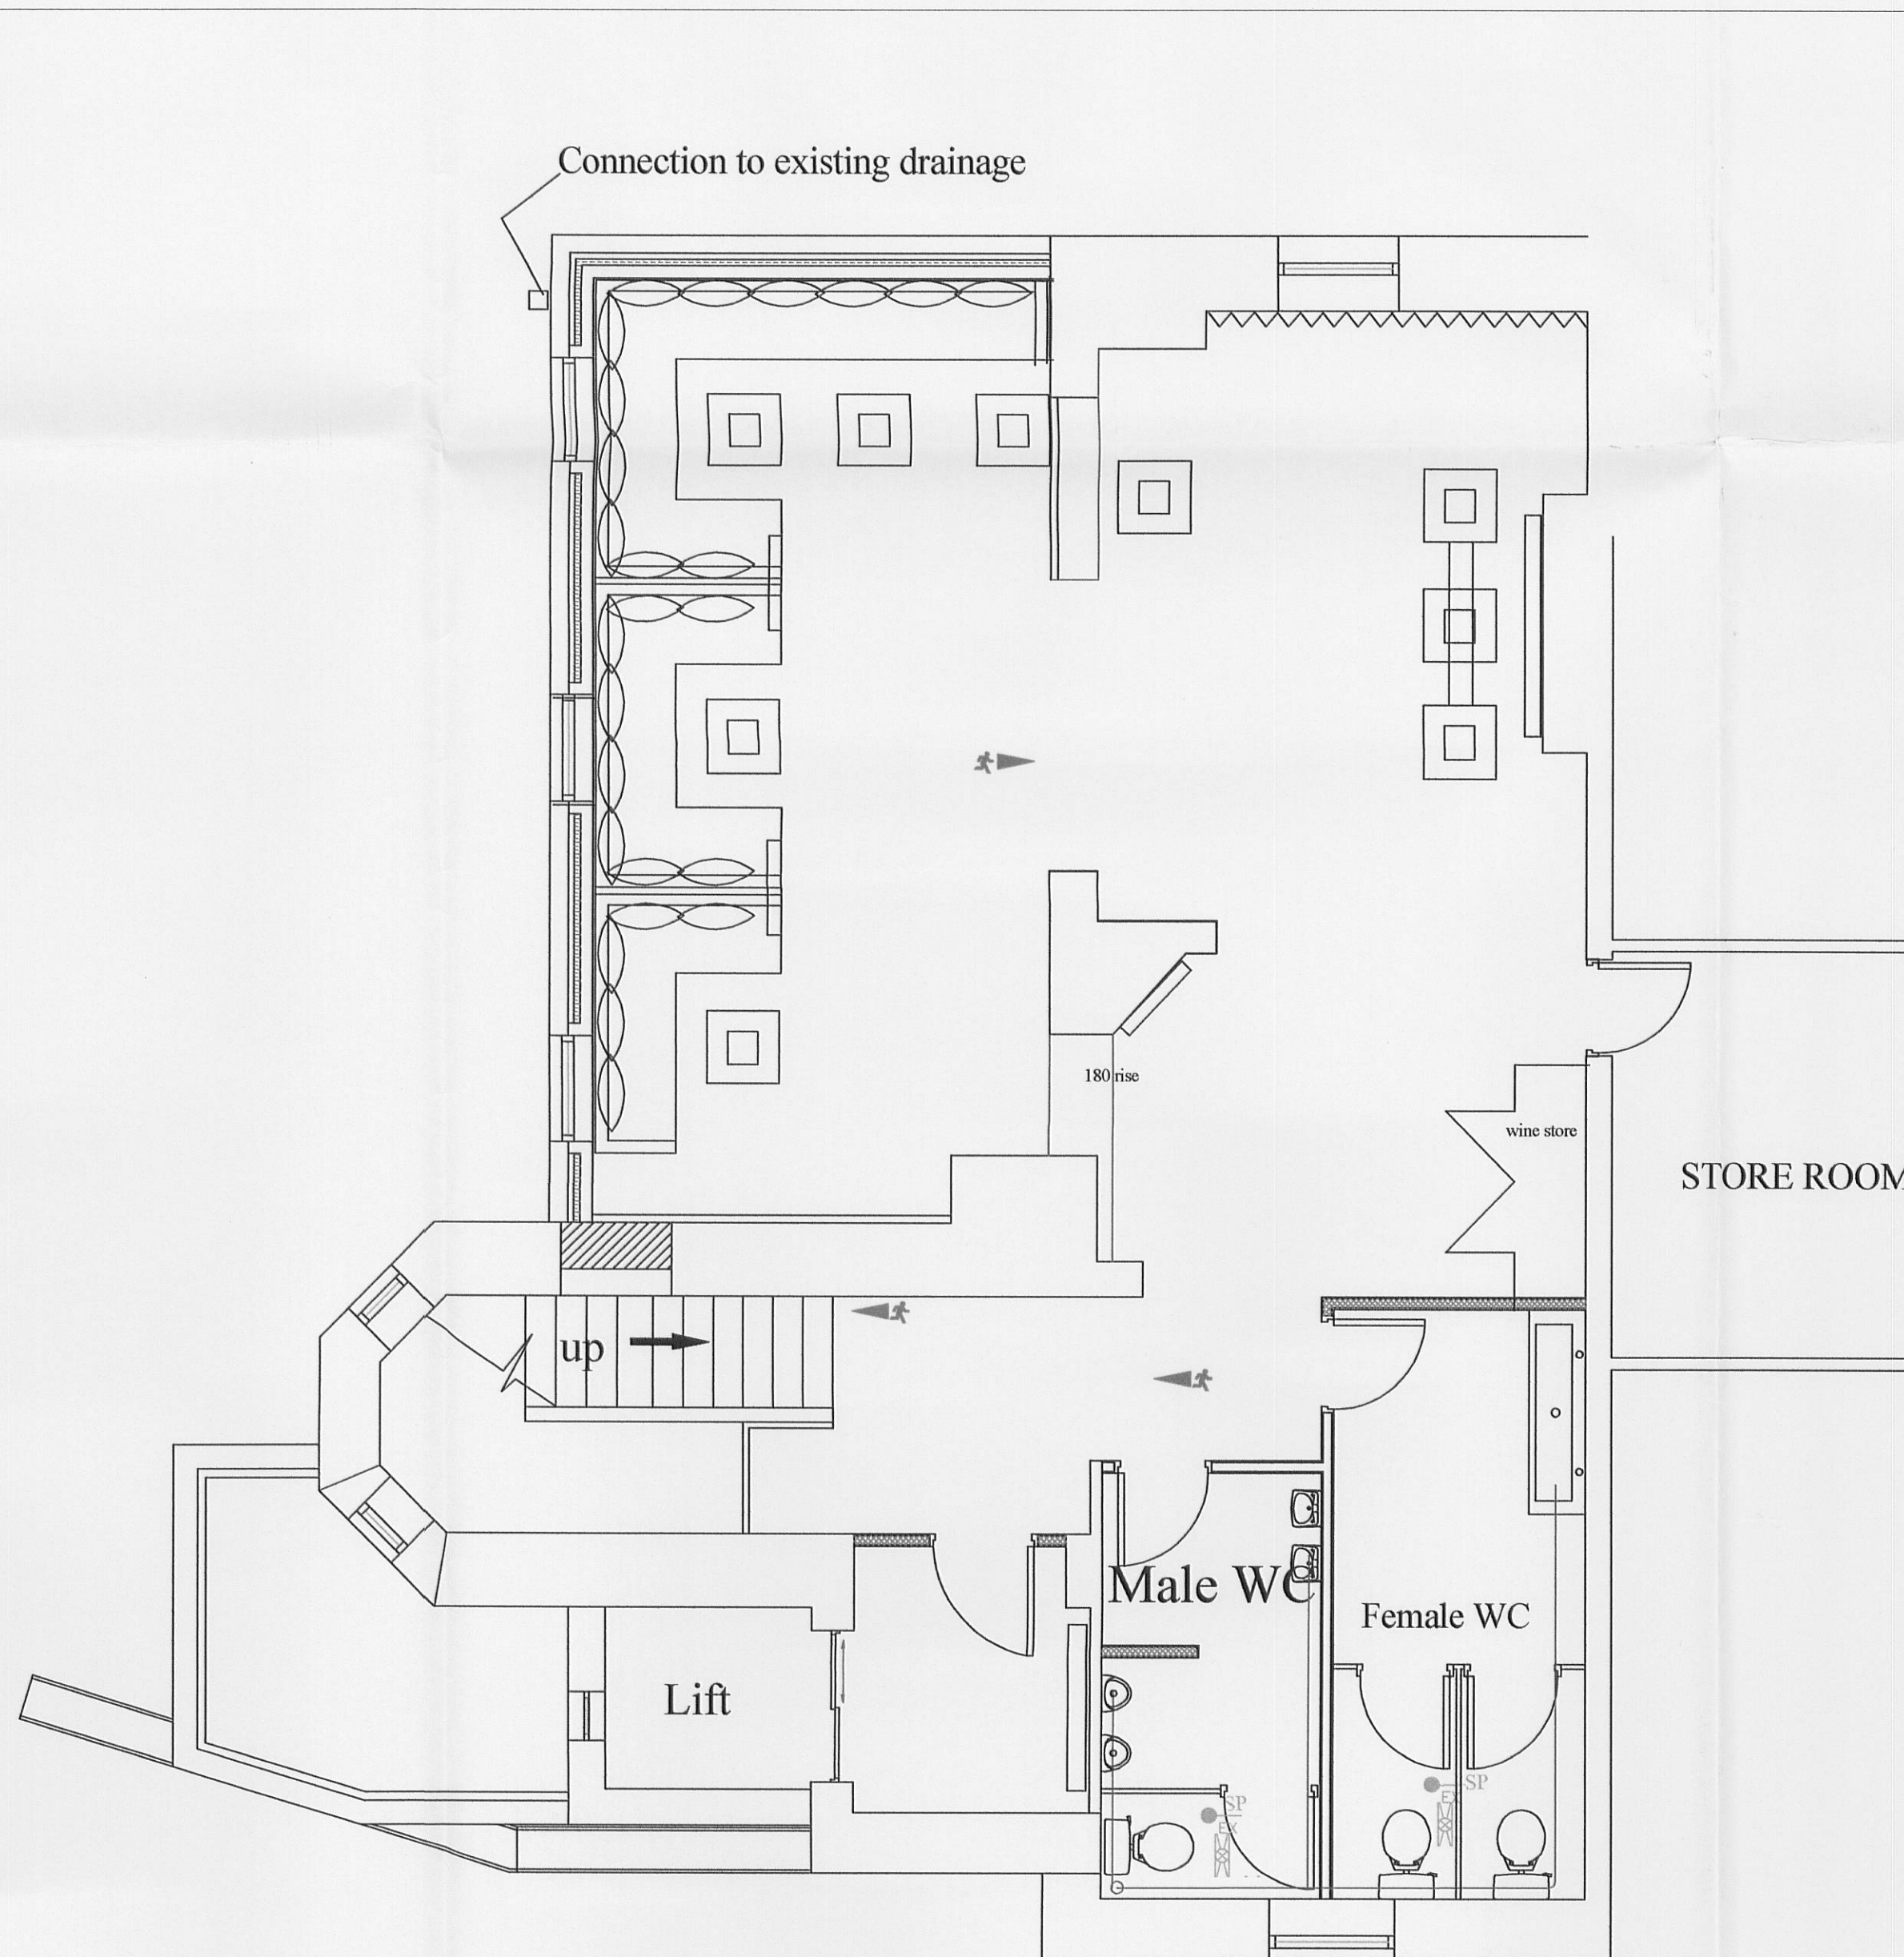
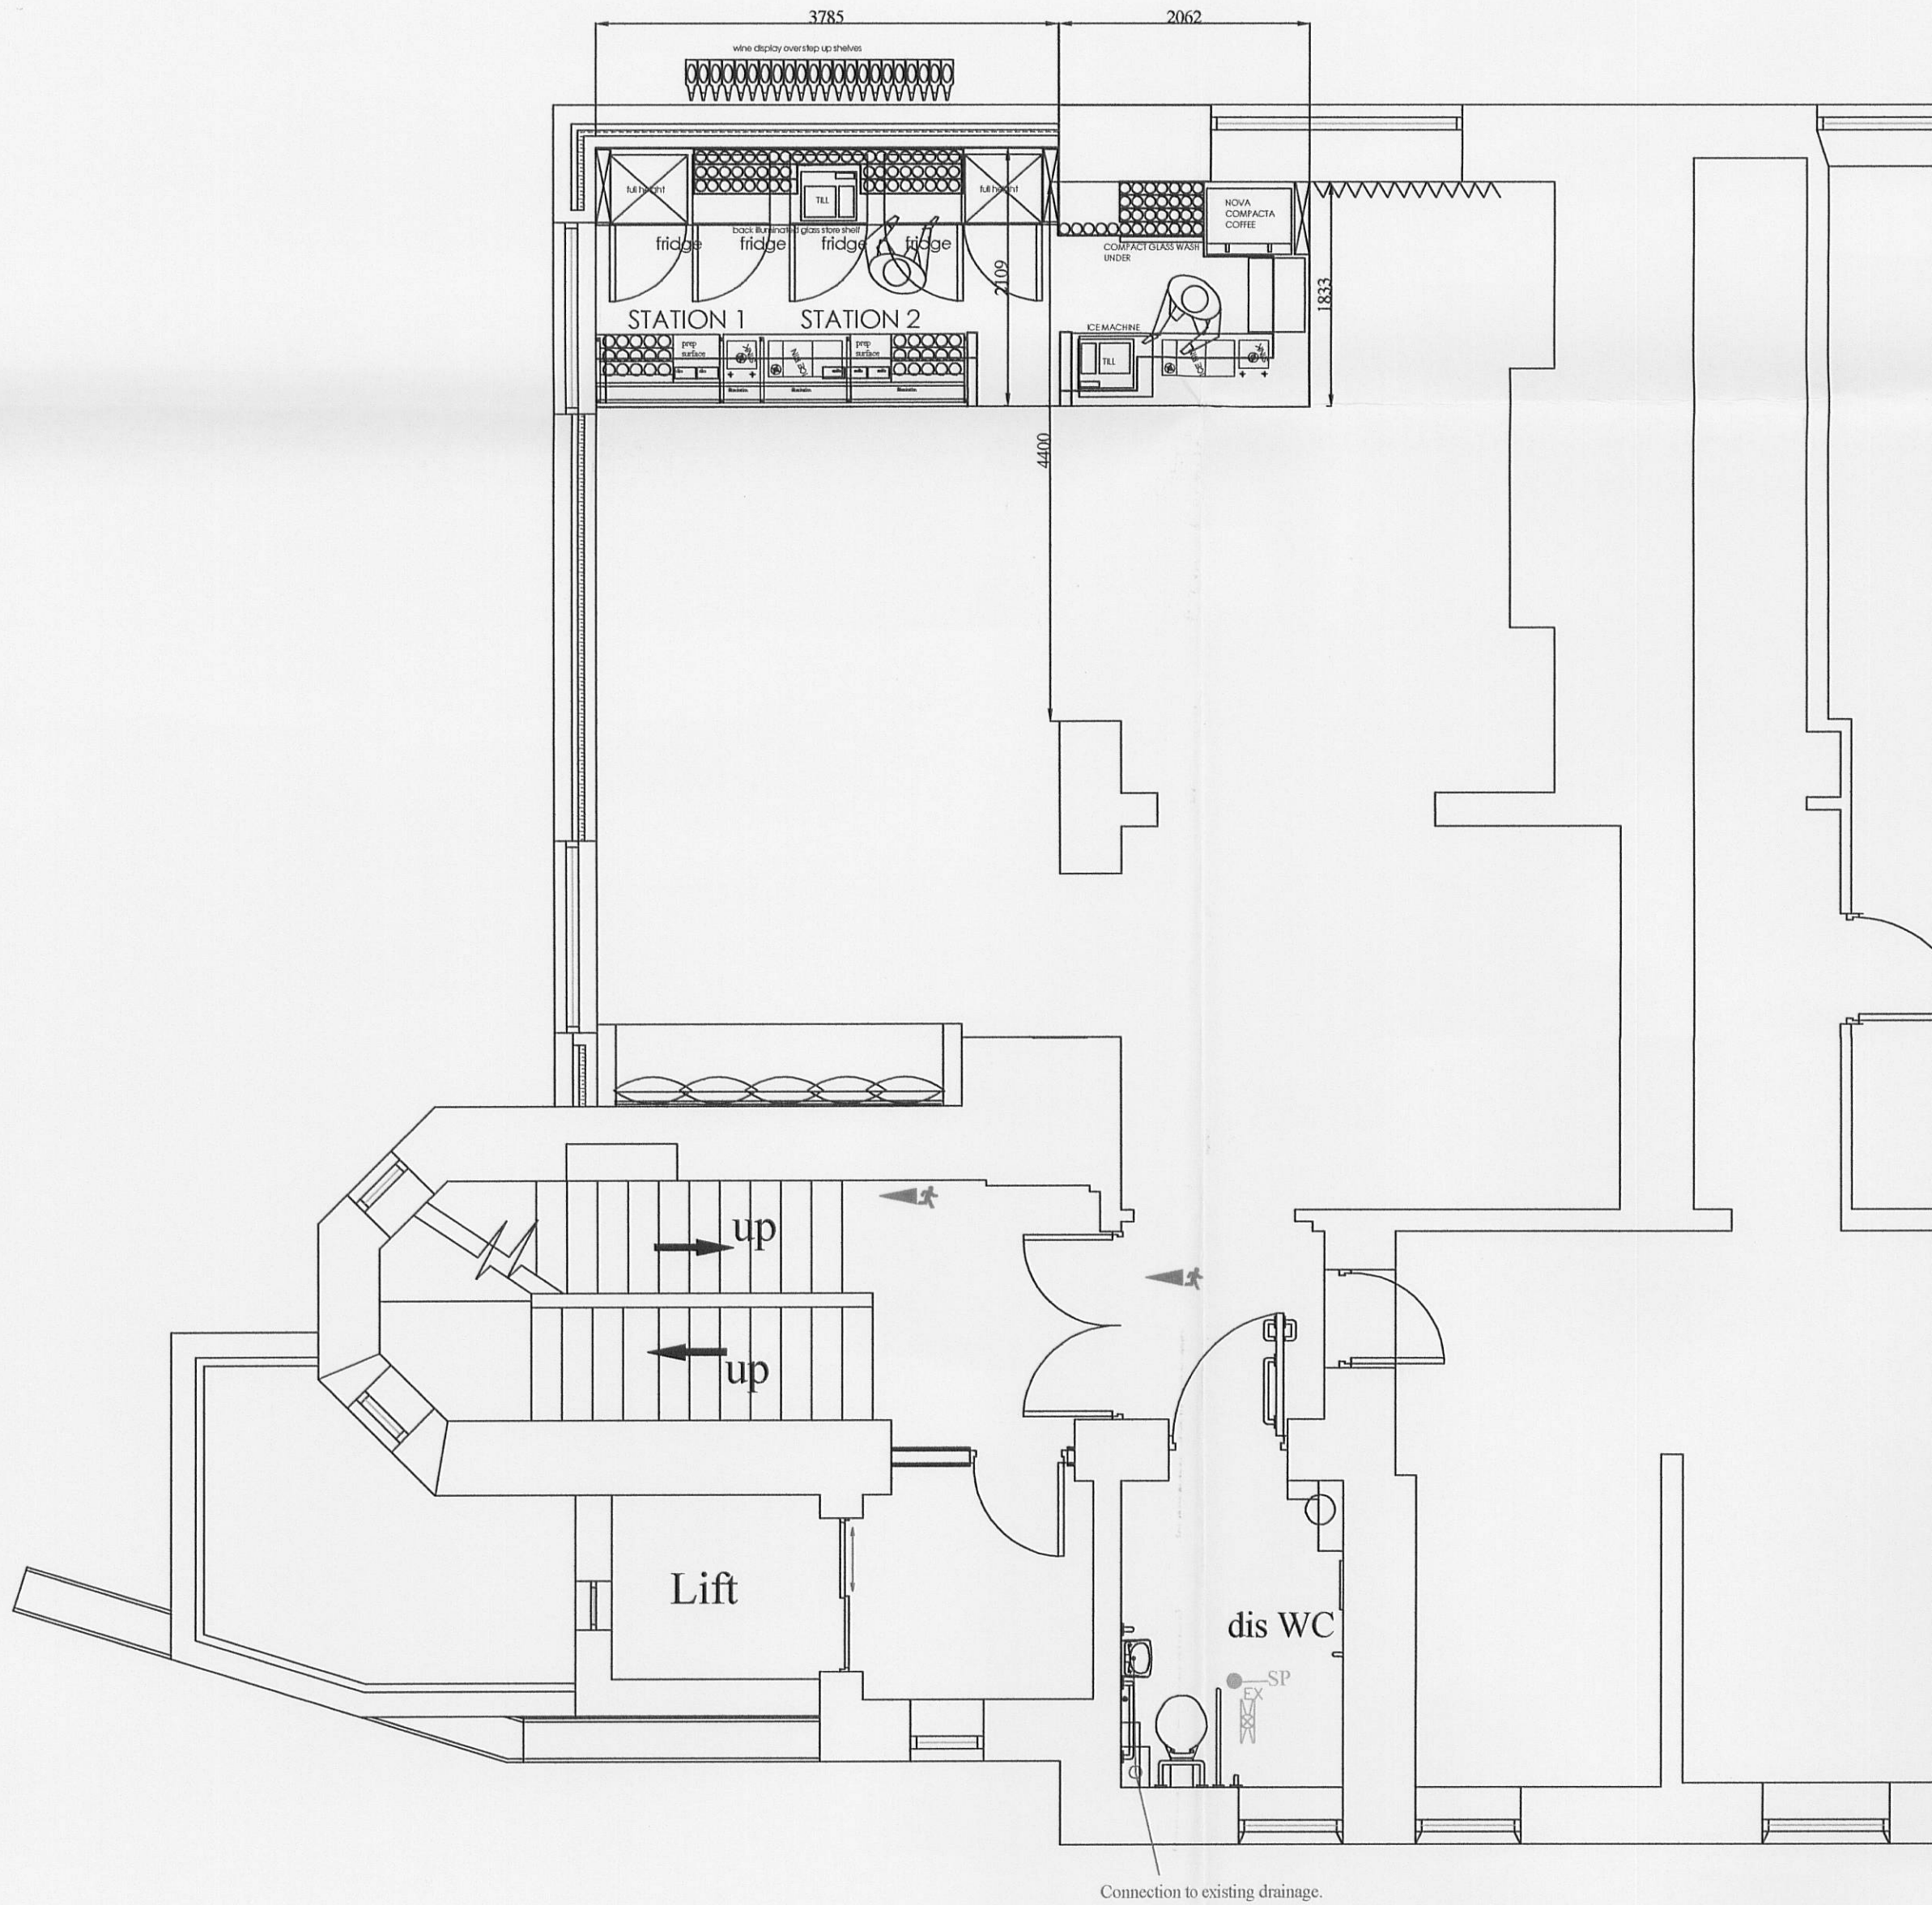
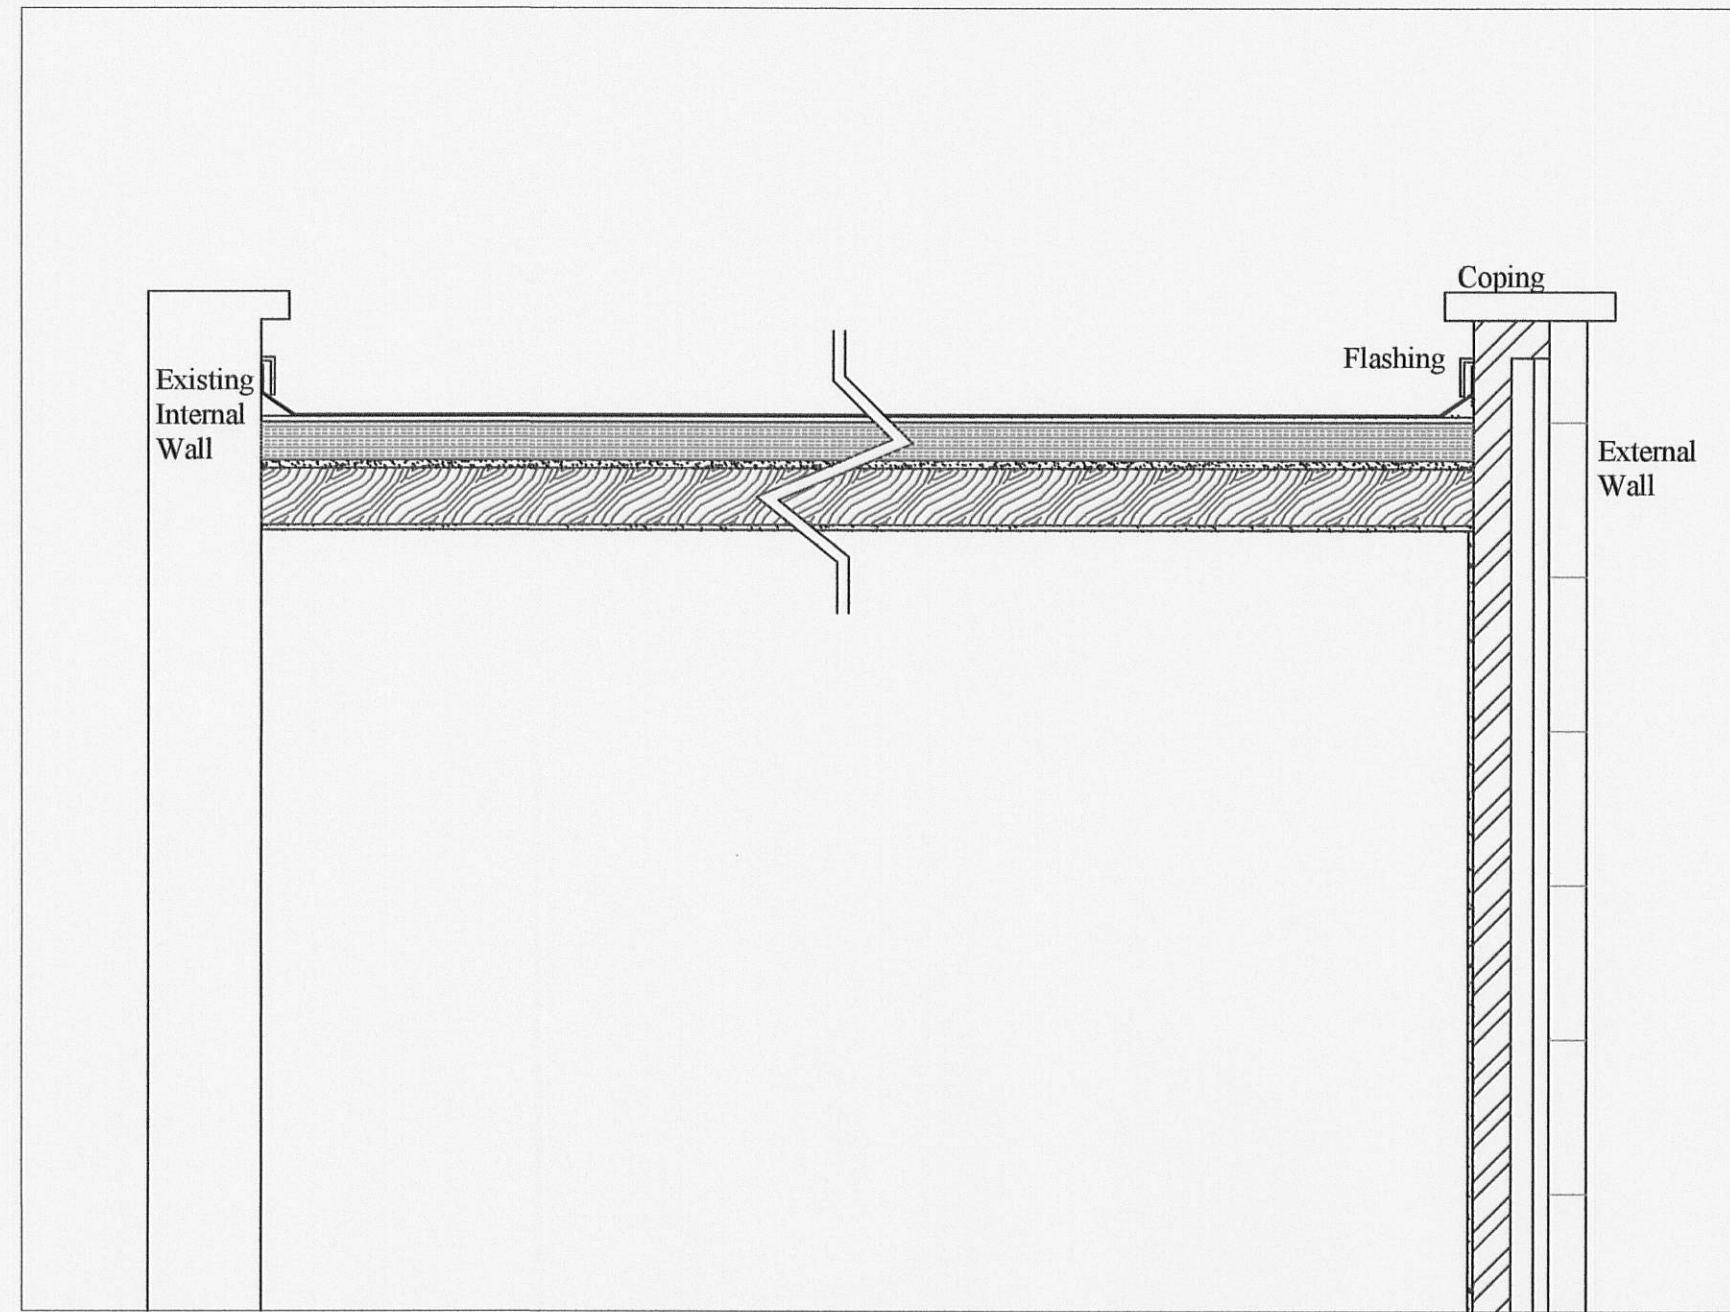


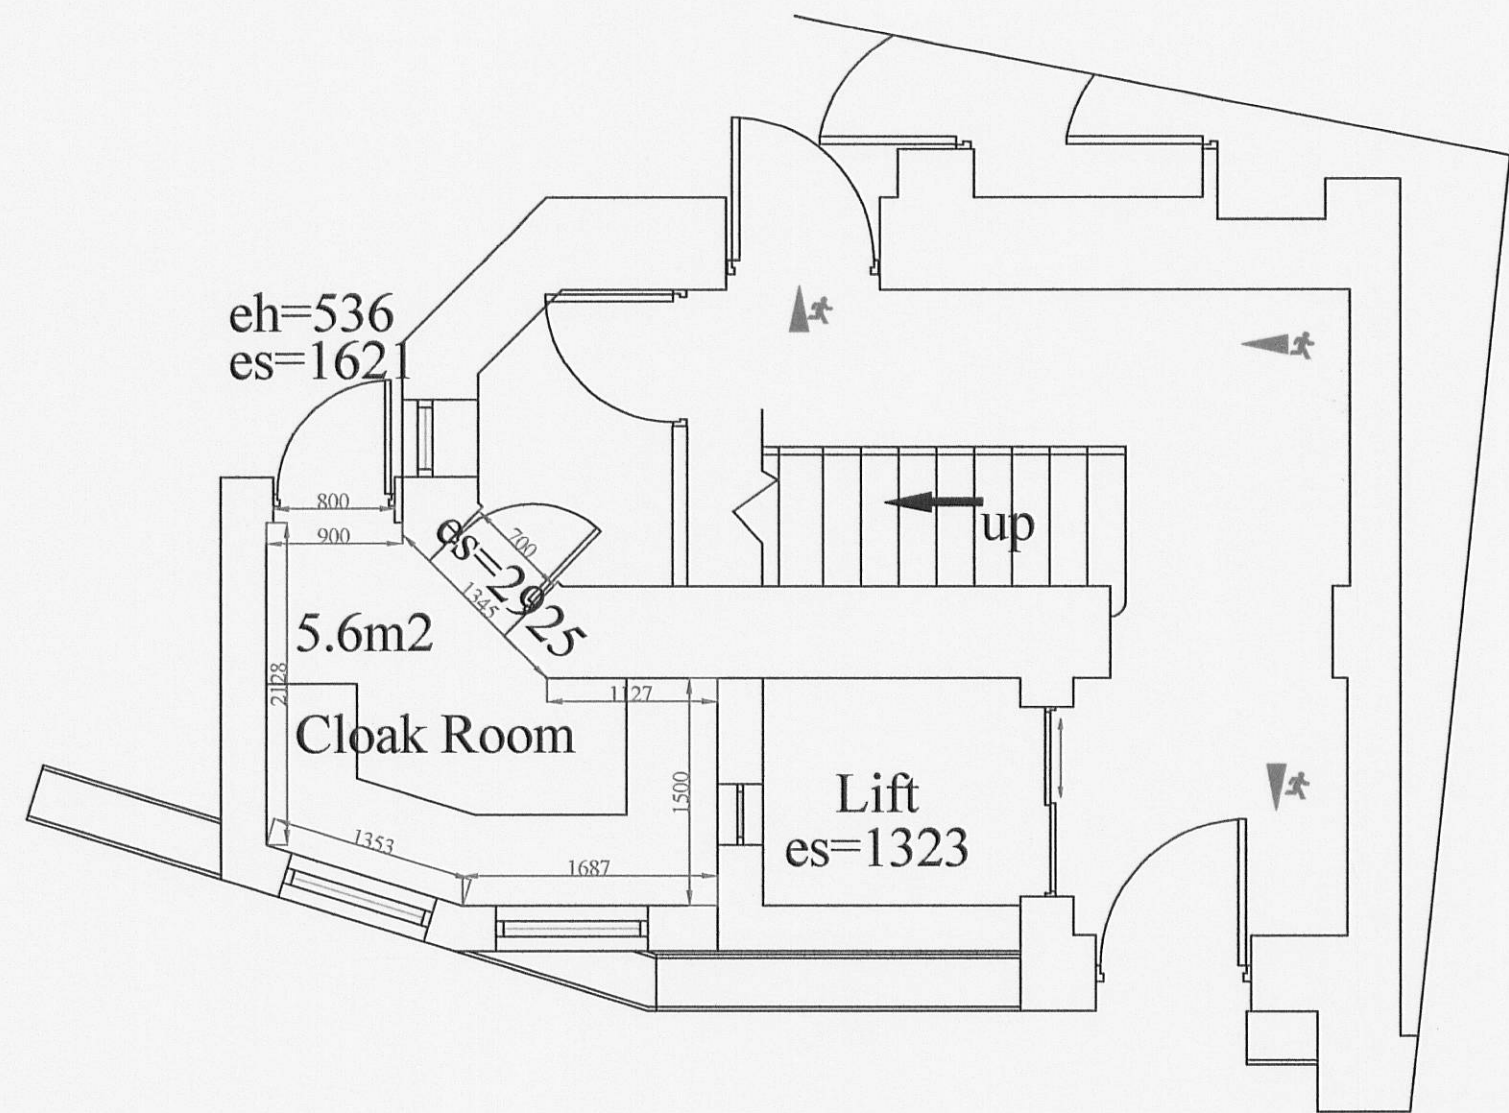

320120079P

Description	Rev	Date	By
AJH ASSOCIATES Chartered Building Surveyors 21 Deanfield Court Finliss Link Road Clitheroe Lancs BB7 1QS Tel: 01200 429867 Fax: 01200 429868 e-mail: info@ajh-associates.co.uk www.ajh-associates.co.uk			
Client	MR RICHARD WILSON		Scale 1:50, 1:20
Project	WINE BAR, YORK STREET, CLITHEROE.		Date 17/01/2012
Description	PROPOSED FLOOR PLANS AND SECTION DETAIL		By JT
DO NOT SCALE THIS DRAWING. CHECK ALL DIMENSIONS ON SITE			Checked
			No. 2849/201
THIS DRAWING IS PROTECTED BY COPYRIGHT. IT MAY NOT BE REPRODUCED IN ANY FORM OR BY ANY MEANS FOR ANY PURPOSE, WITHOUT GAINING PRIOR WRITTEN PERMISSION FROM AJH ASSOCIATES			