



THIS DRAWING TOGETHER WITH THE DESIGN IS
COPYRIGHT OF THE ARCHITECT.
FIGURED DIMENSIONS SHOULD BE FOLLOWED
AND SCALED DIMENSIONS SHOULD BE CHECKED
WITH THE ARCHITECT.
ANY DISCREPANCY MUST BE REPORTED TO THE
ARCHITECT IMMEDIATELY AND PRIOR TO
PROCEEDING.

REVISIONS


REVISION A: 06.10.2011 - DONE BETWEEN
ENTRANCE, HALL & KITCHEN
INDICATED
- HEIGHTS TO LINE & ROOF
ROOF INDICATED
REVISION B: 01.11.2011 - GARAGE ROOM
REMOVED & BARN AREA
REINTEGRATED

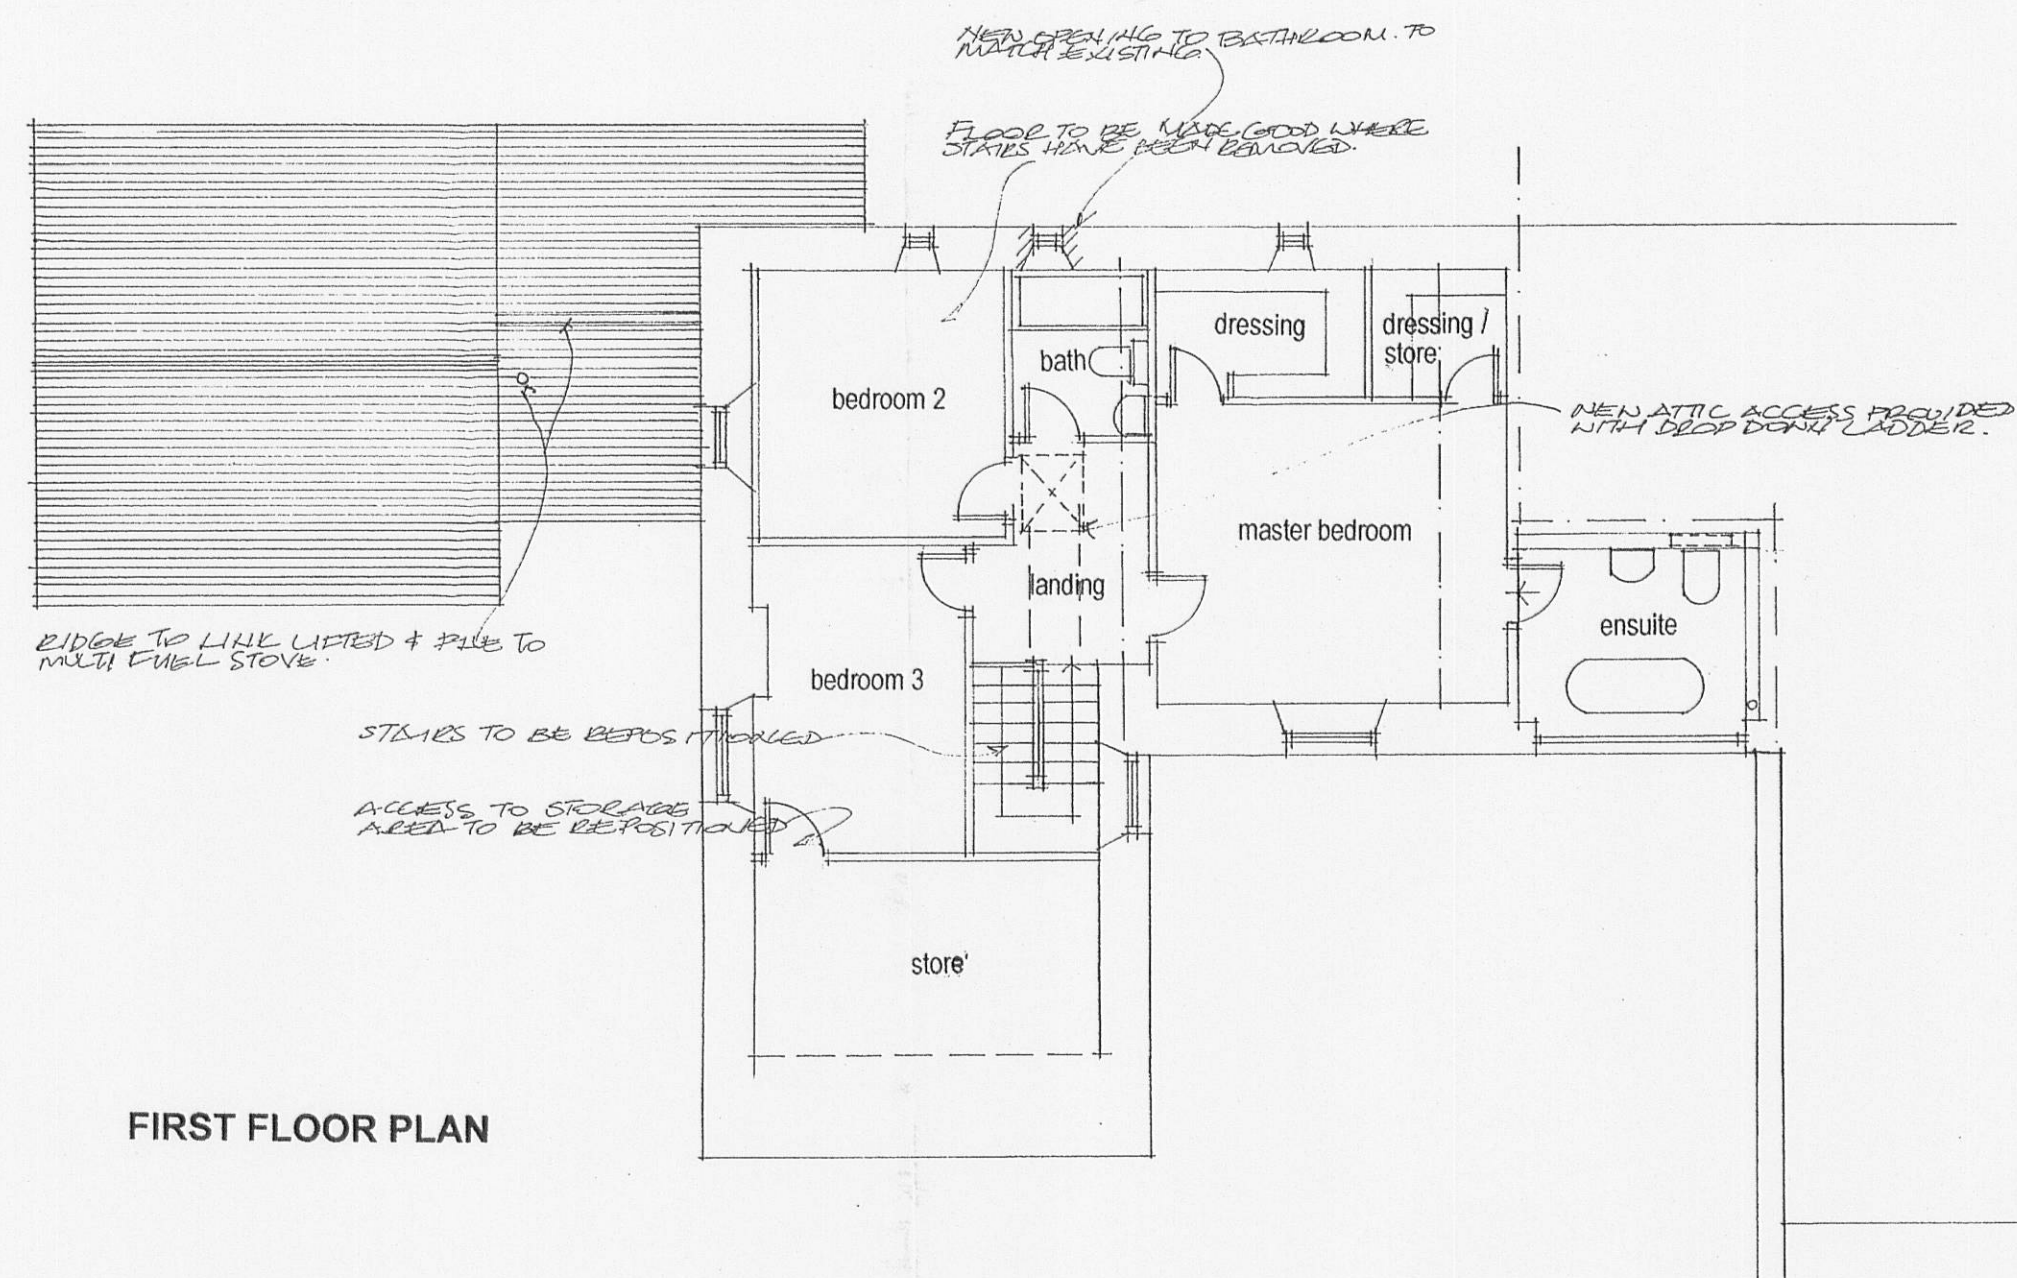


FIRST FLOOR PLAN

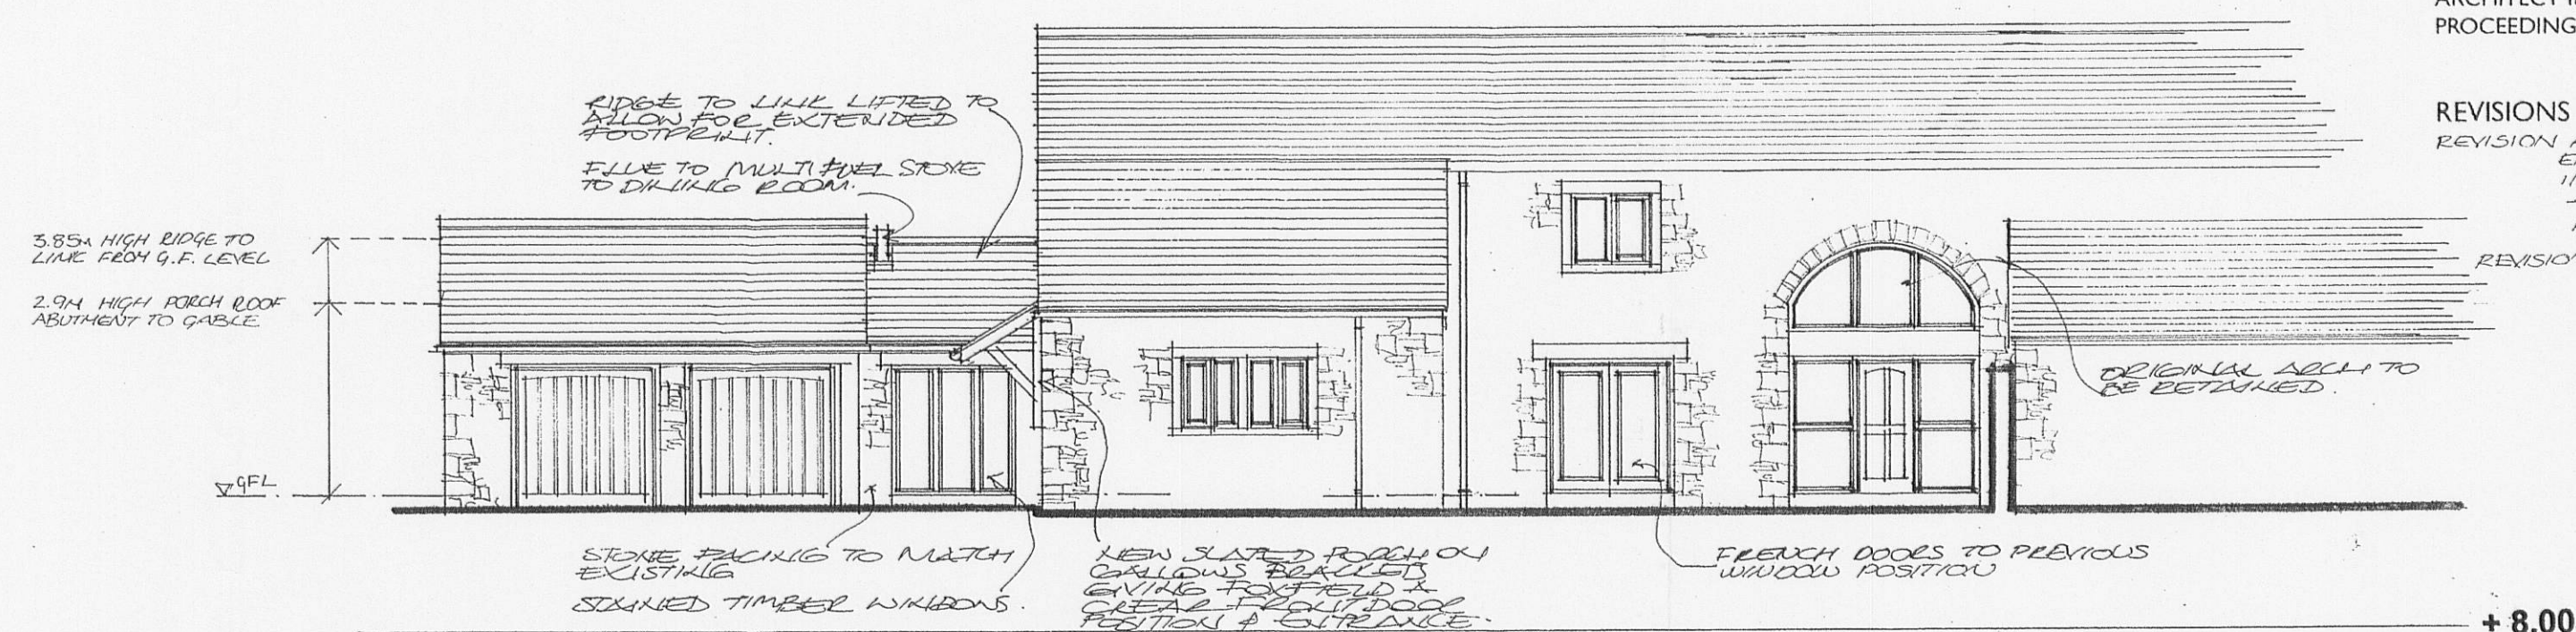

FRONT / SOUTH ELEVATION

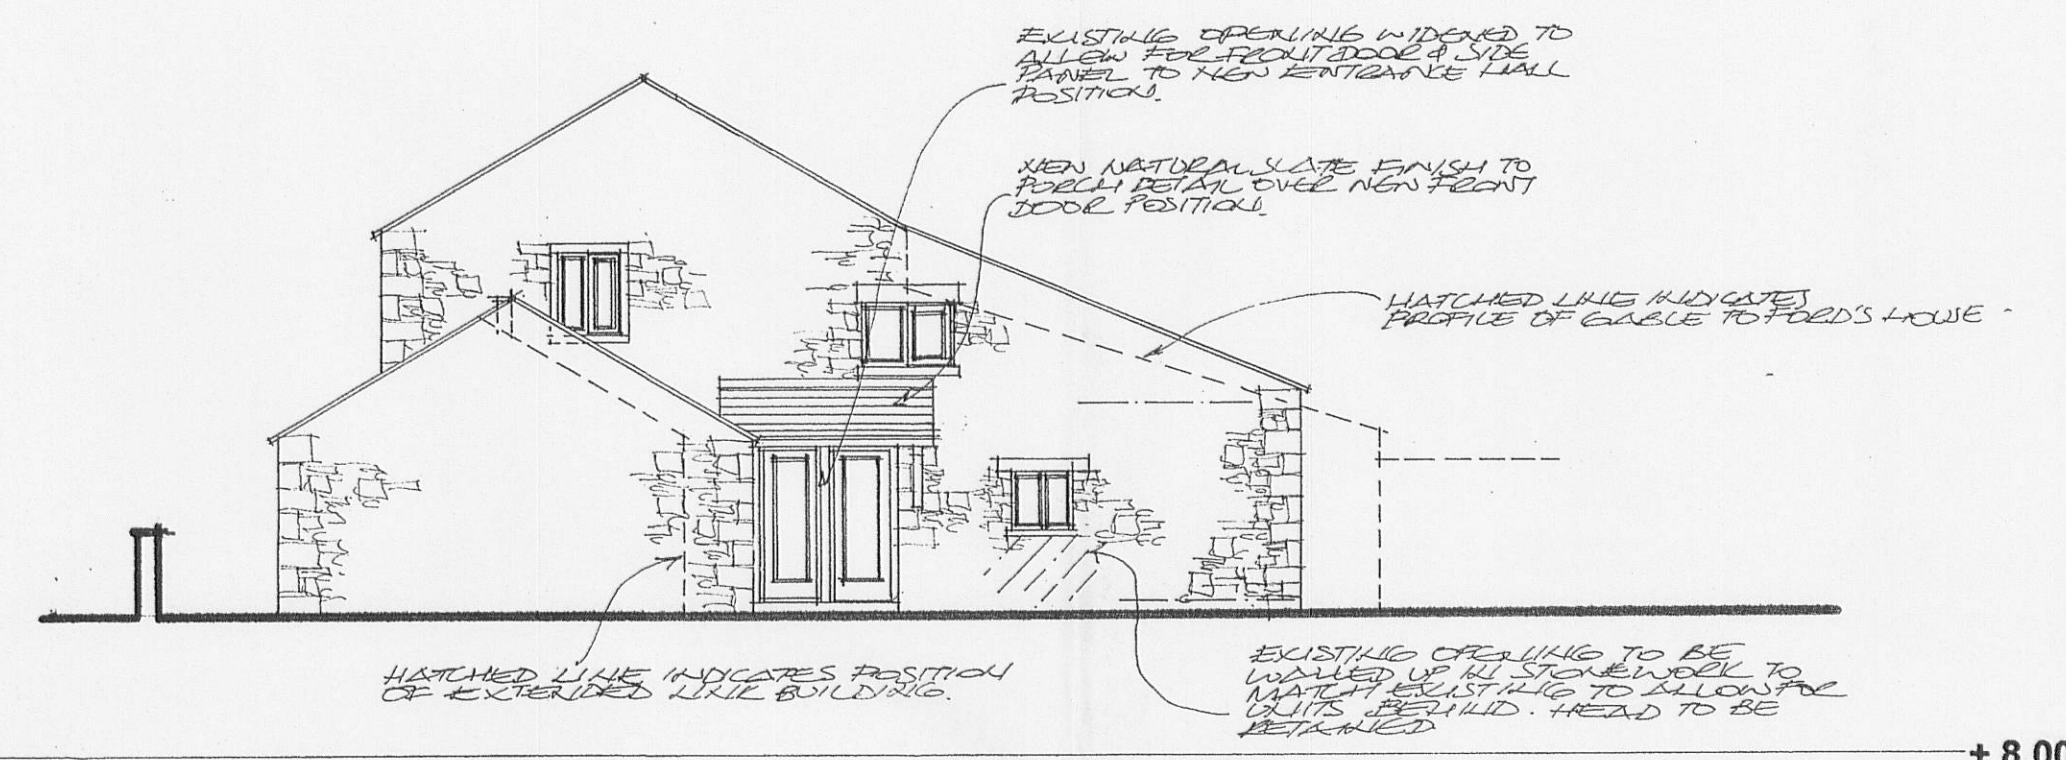

SIDE / WEST ELEVATION

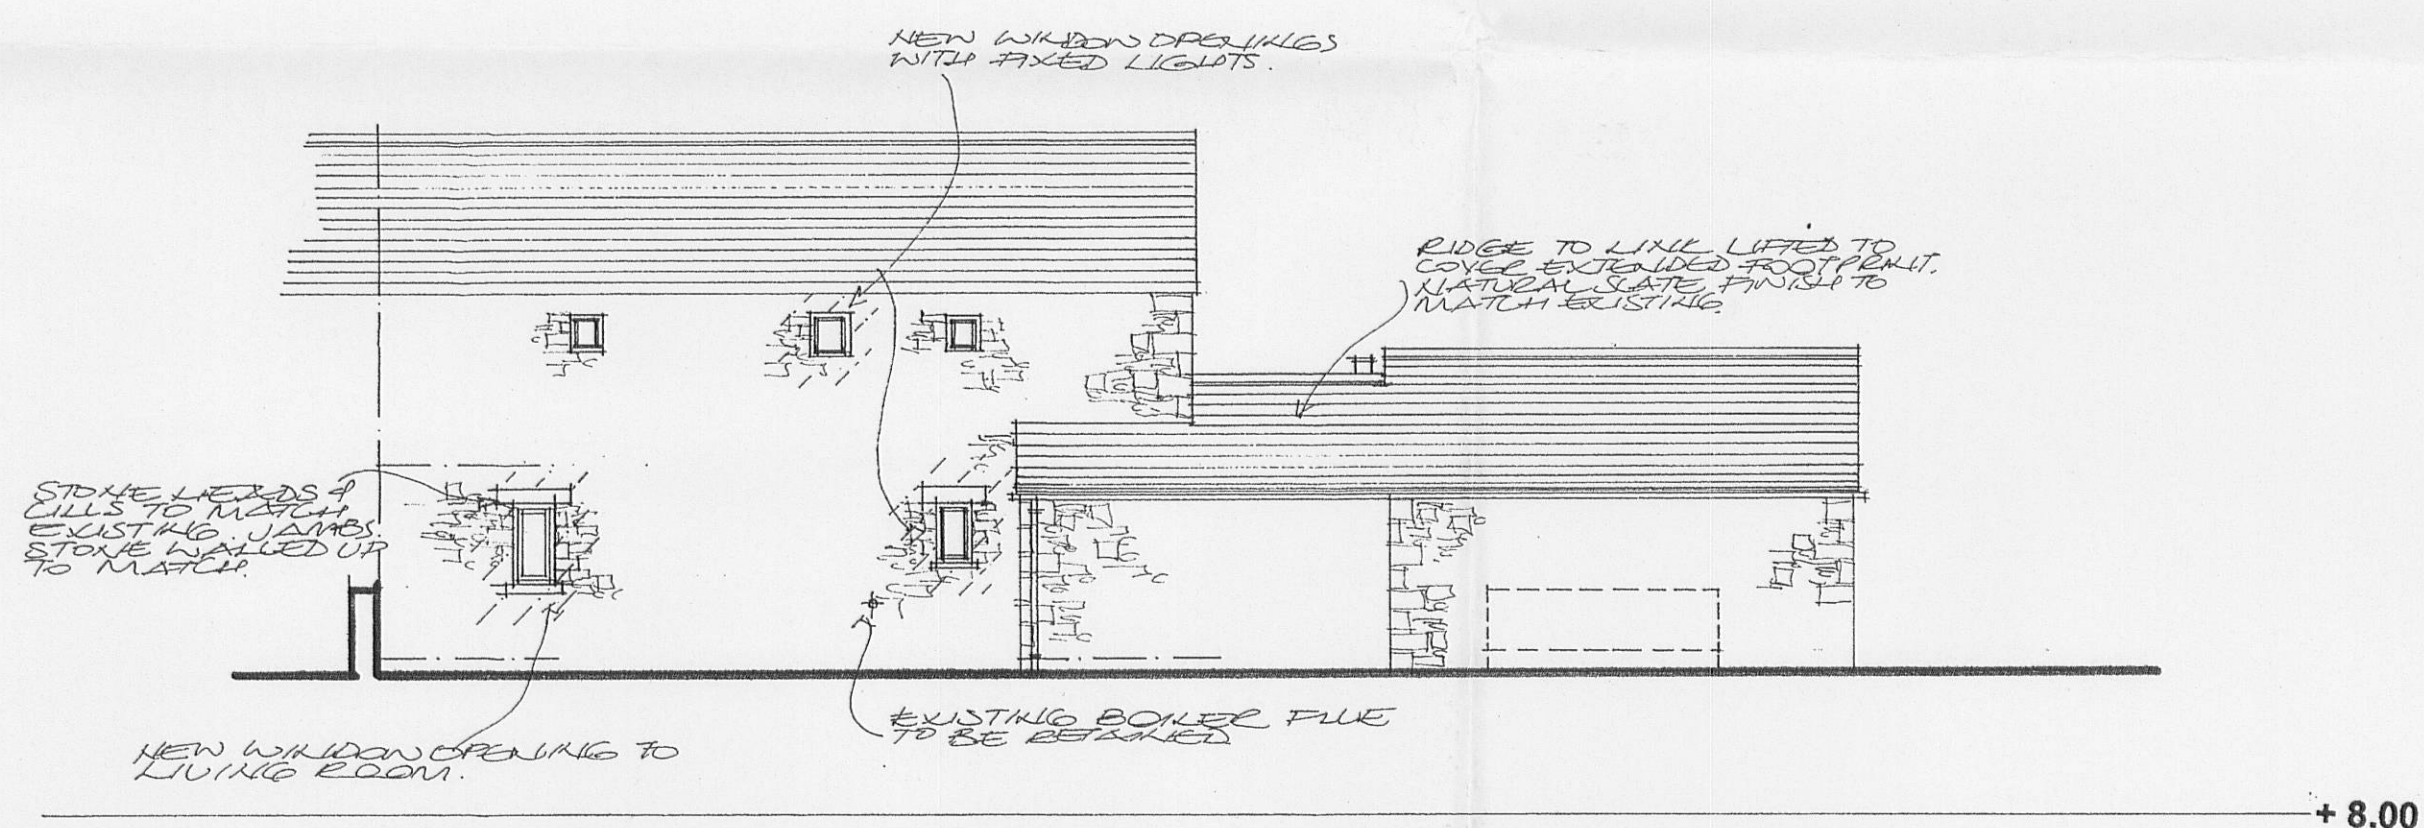

REAR / NORTH ELEVATION


320120083P

Original Drawn By	Date
EW	September 2011

wdp

wright design partnership
15 main street, kirkby insdale, cumbria LA6 2AQ
tel / 015242 71697 fax / 015242 73769
email / mail@wdparchitects.co.uk

Client	Mr. Mrs. Faux
Contract	Alterations & Extensions to Foxfield Alston
Drawing Title	EXISTING DETAILS
Scale	1:100
Job No.	KL2470
Dep. No.	04

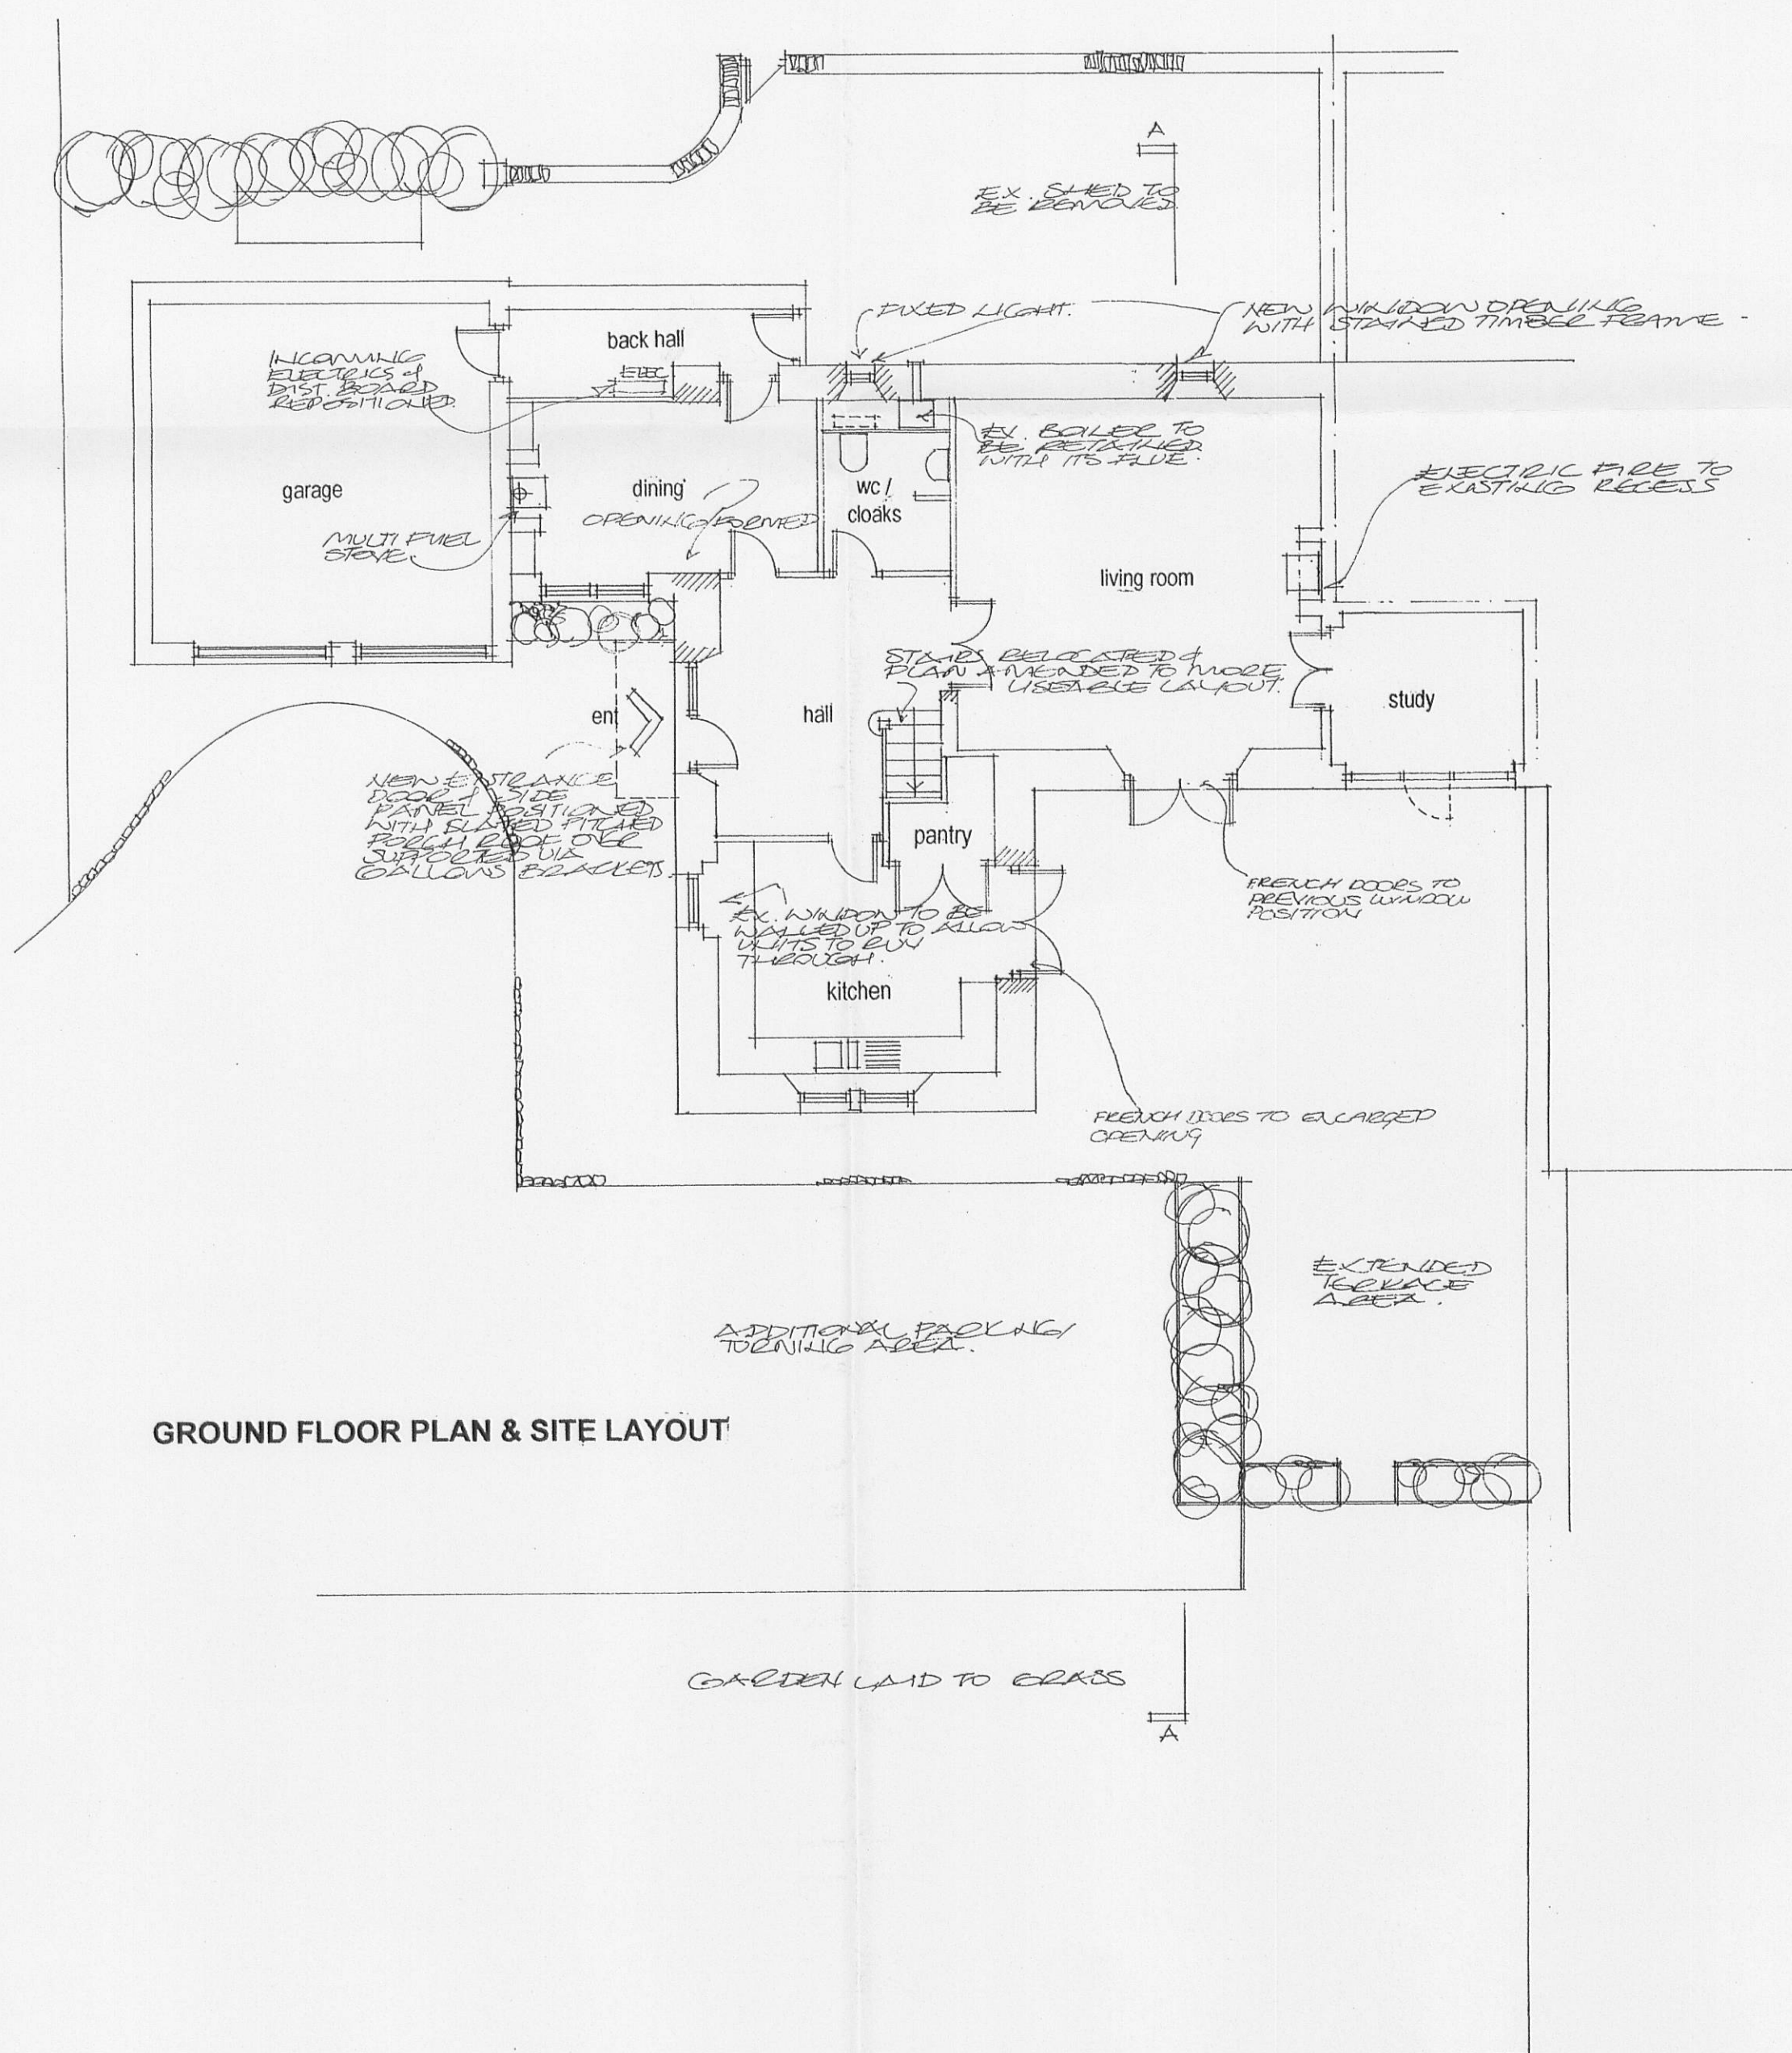

GROUND FLOOR PLAN & SITE LAYOUT



SIDE / EAST ELEVATION