




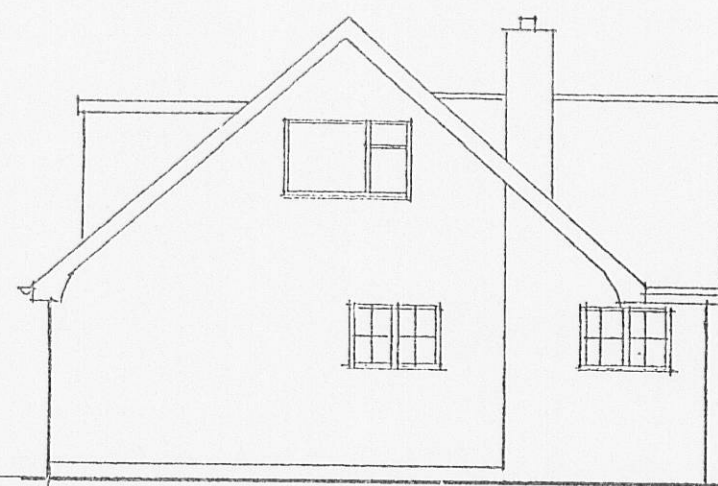


side elevation

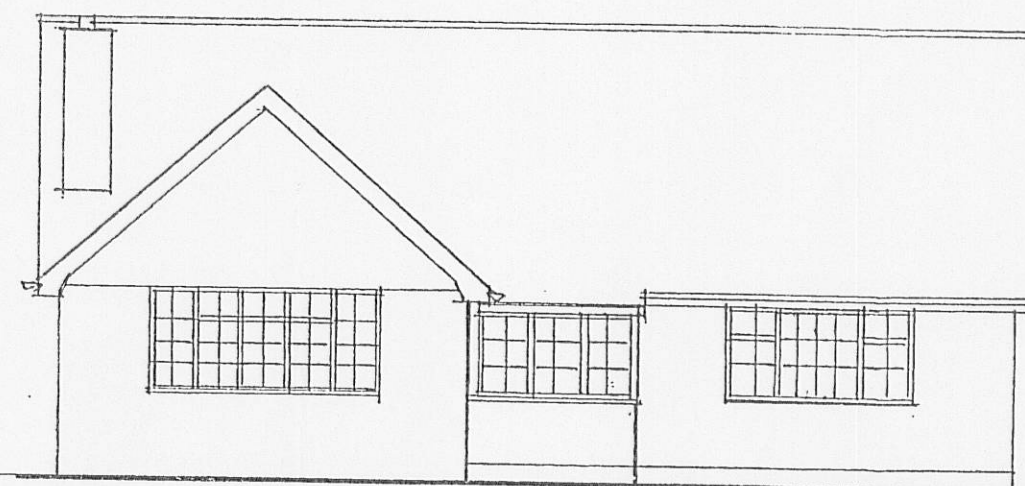

front elevation

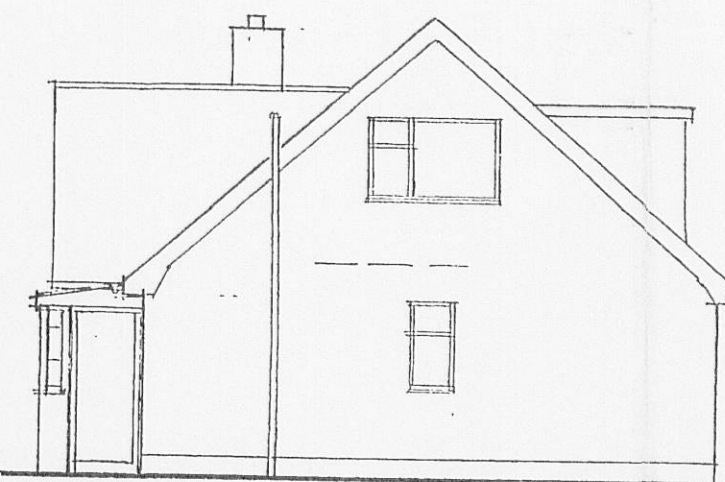


side elevation

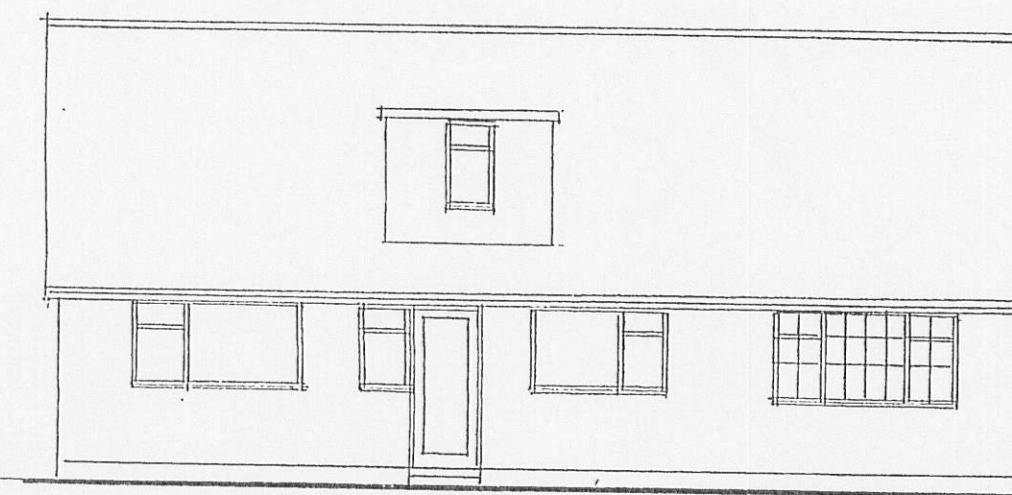

rear elevation

0 1 2 3 4 5 6 7 8 9 10  
SCALE IN METRES @ 1:100

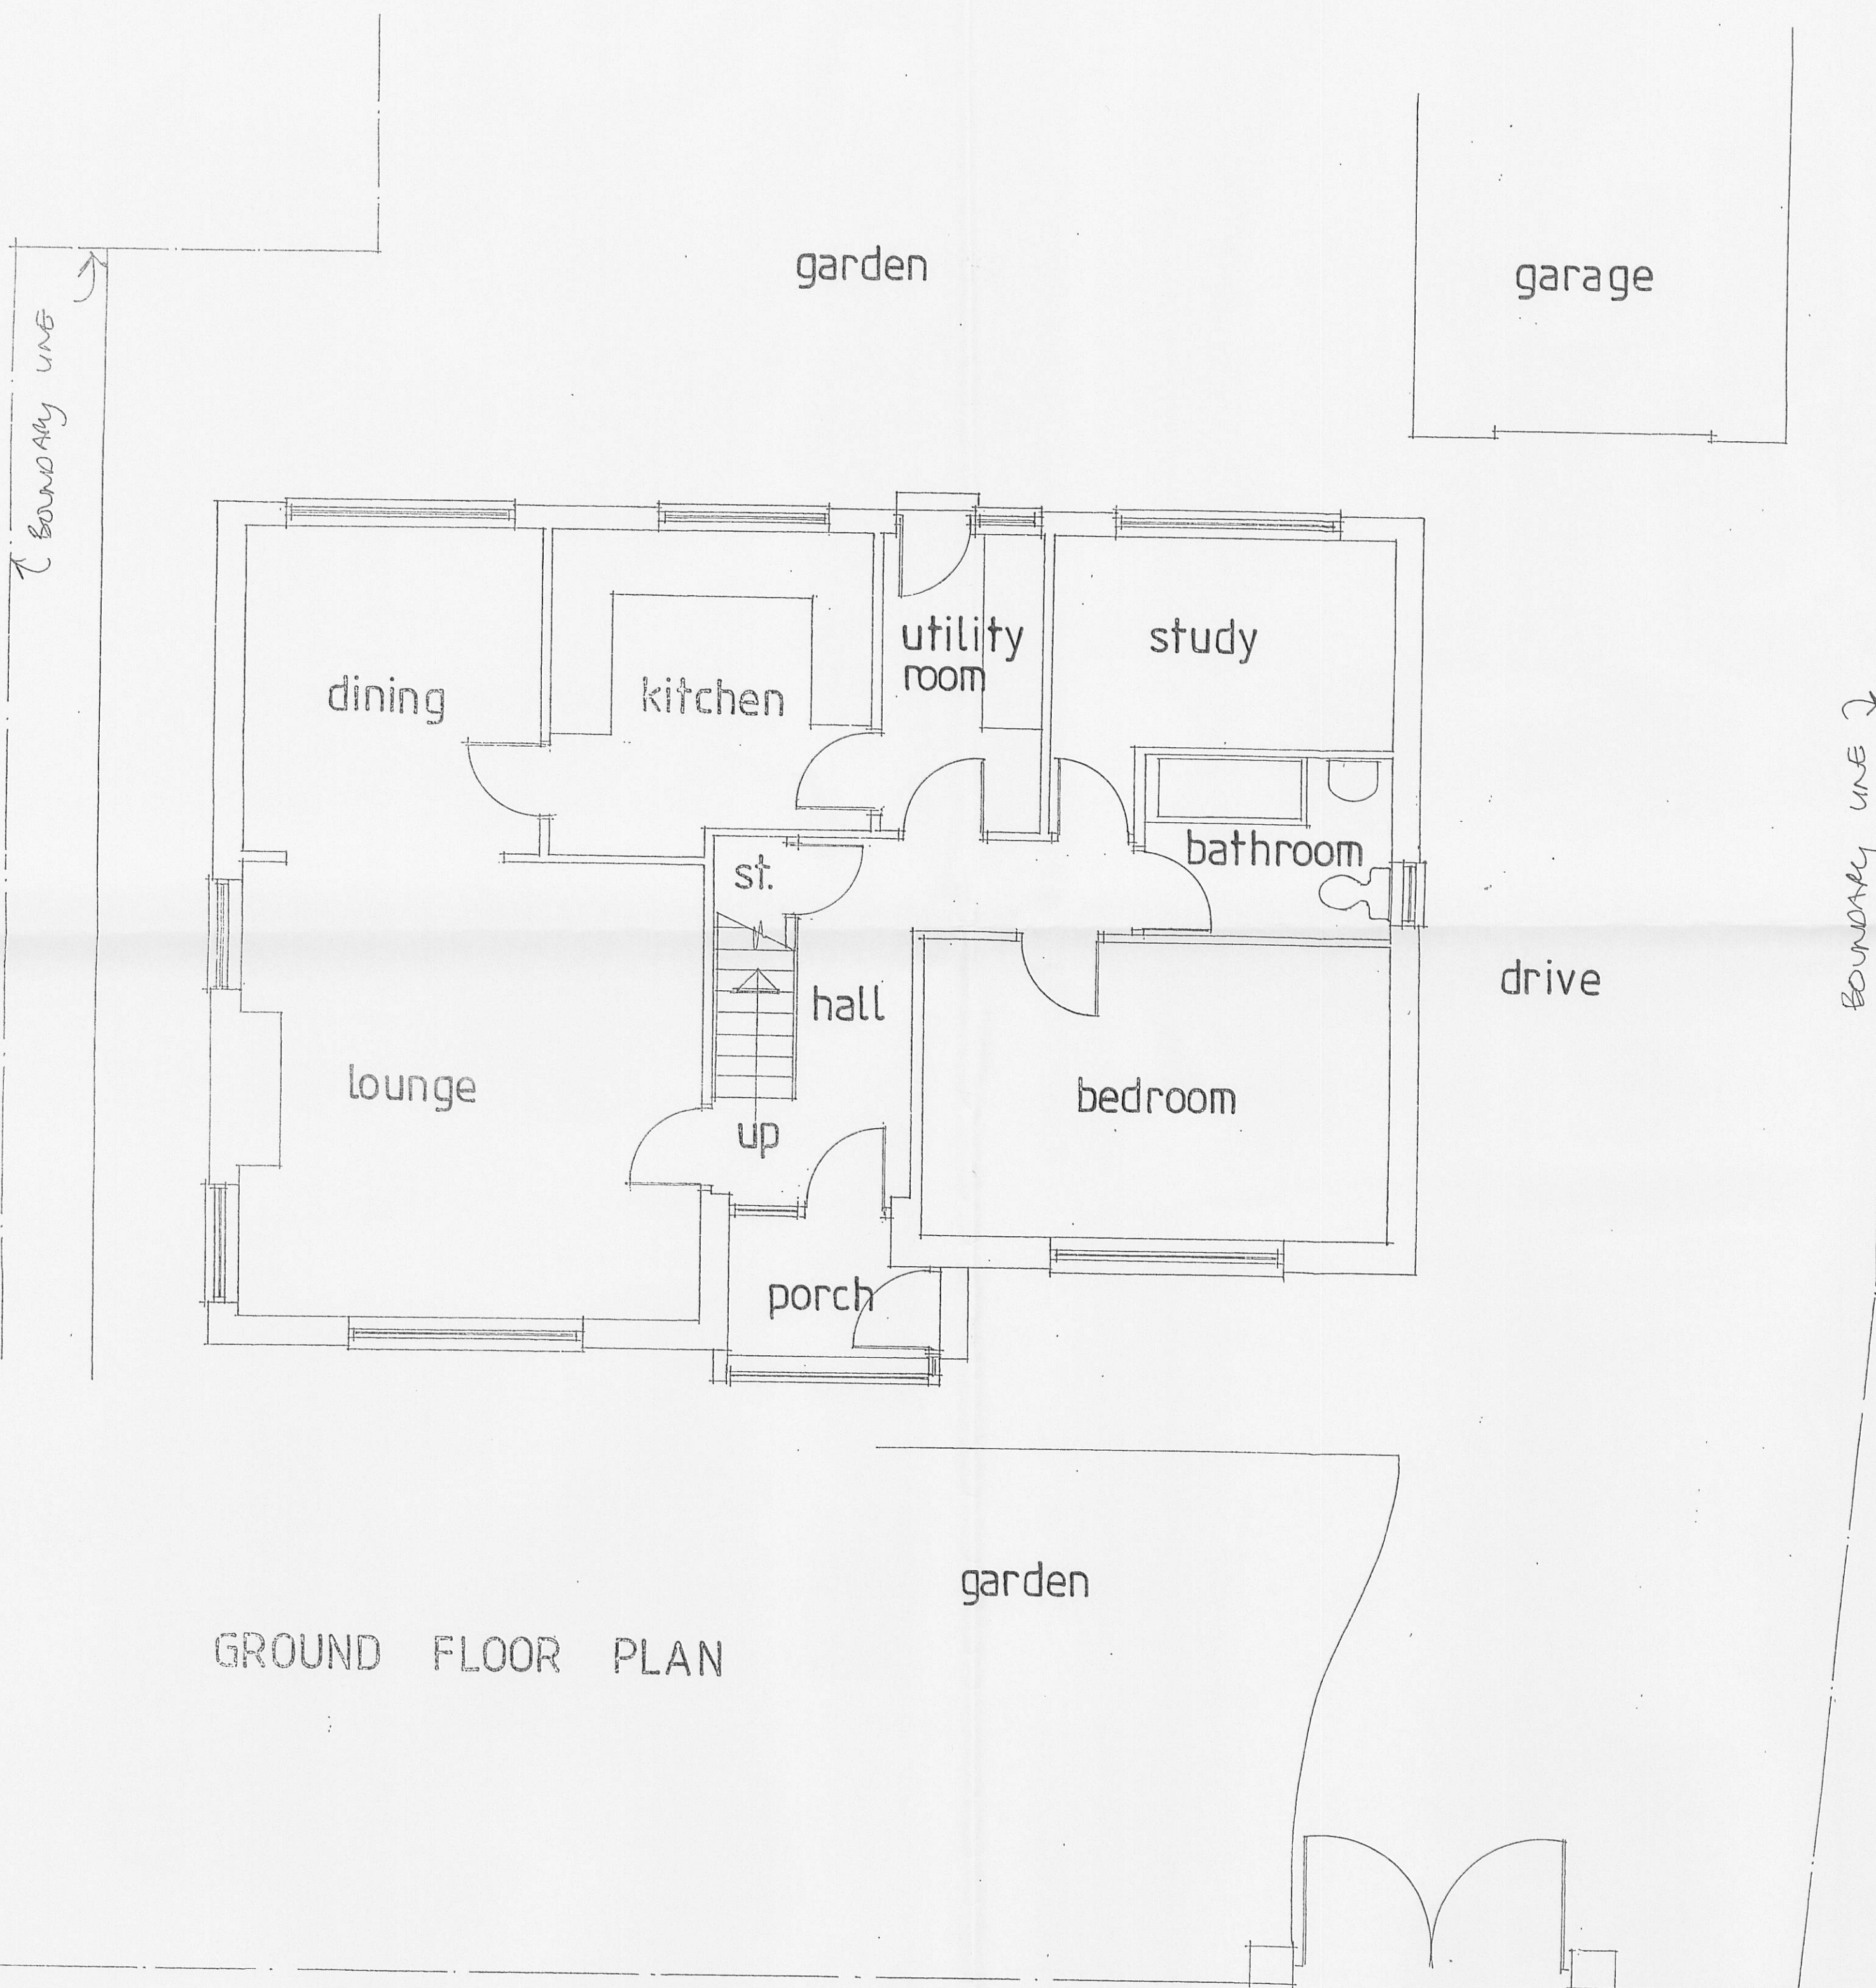

GROUND FLOOR PLAN



FIRST FLOOR PLAN

0 1 2 3 4 5 6 7 8 9 10  
SCALE IN METRES @ 1:50

320120088P

EXISTING PLANS

DRAWN BY ~ PETER J. HOLGATE.