
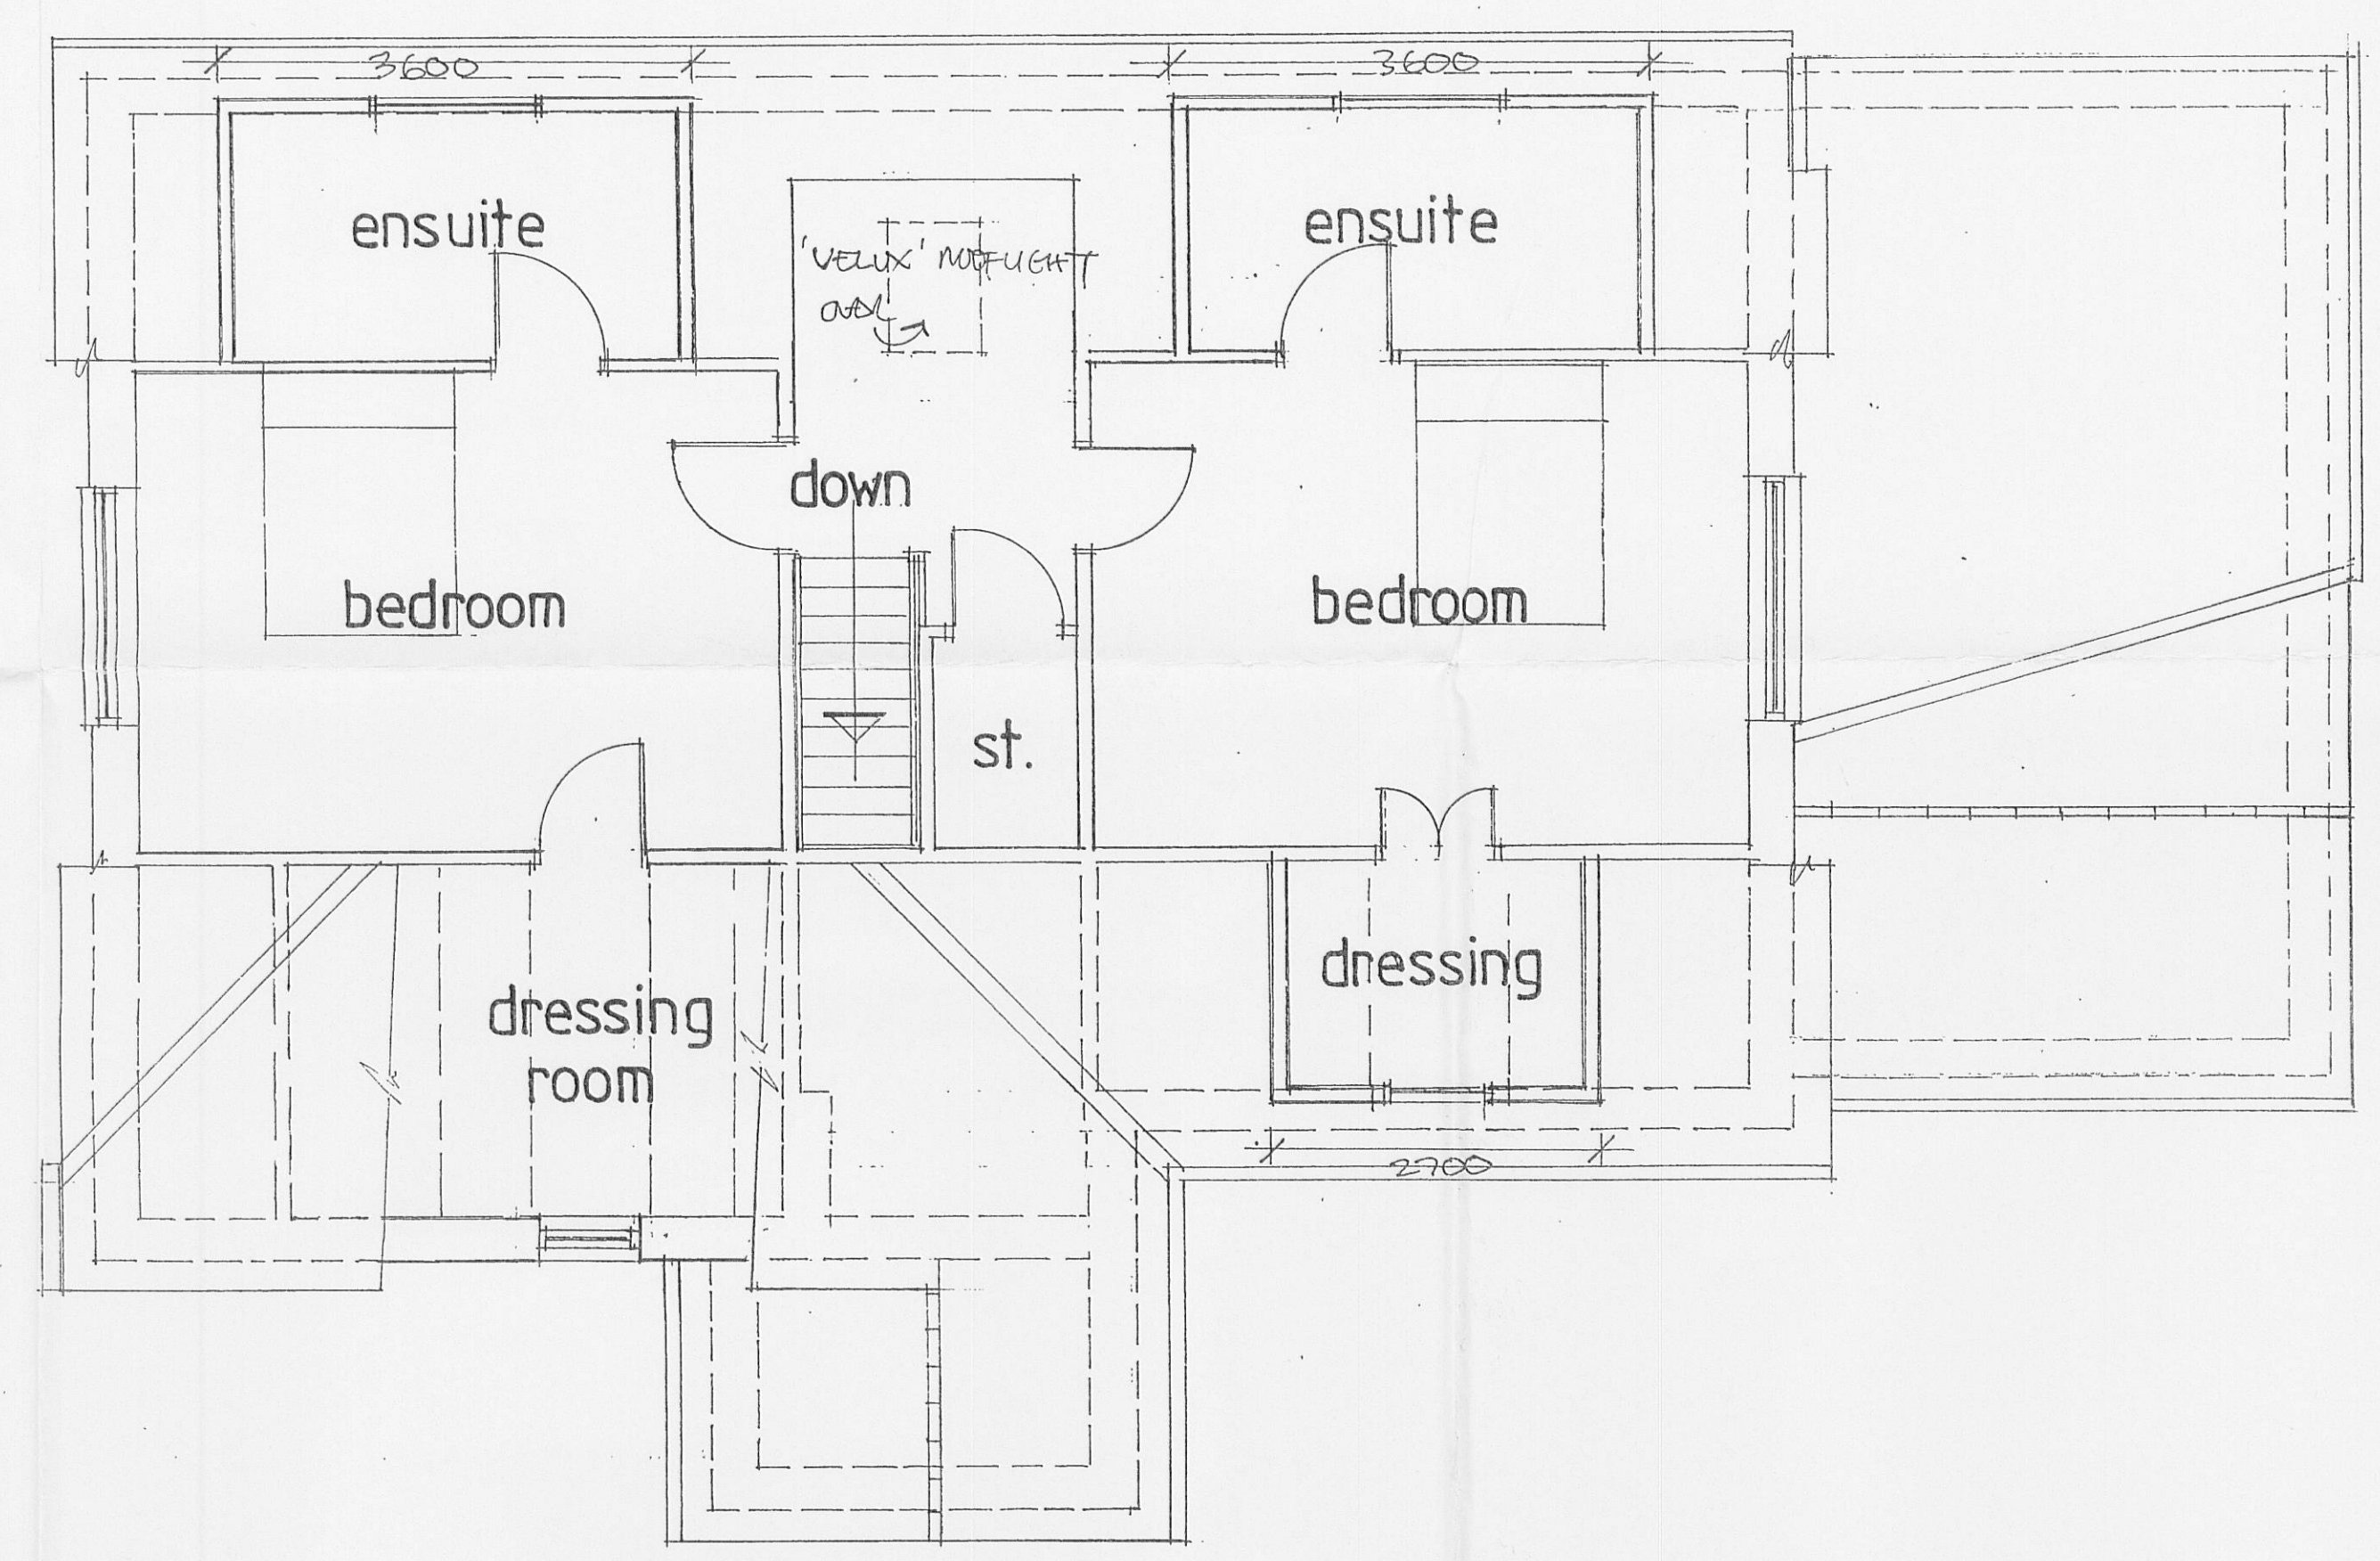


0 1 2 3 4 5 6 7 8 9 10
SCALE IN METRES @ 1:100

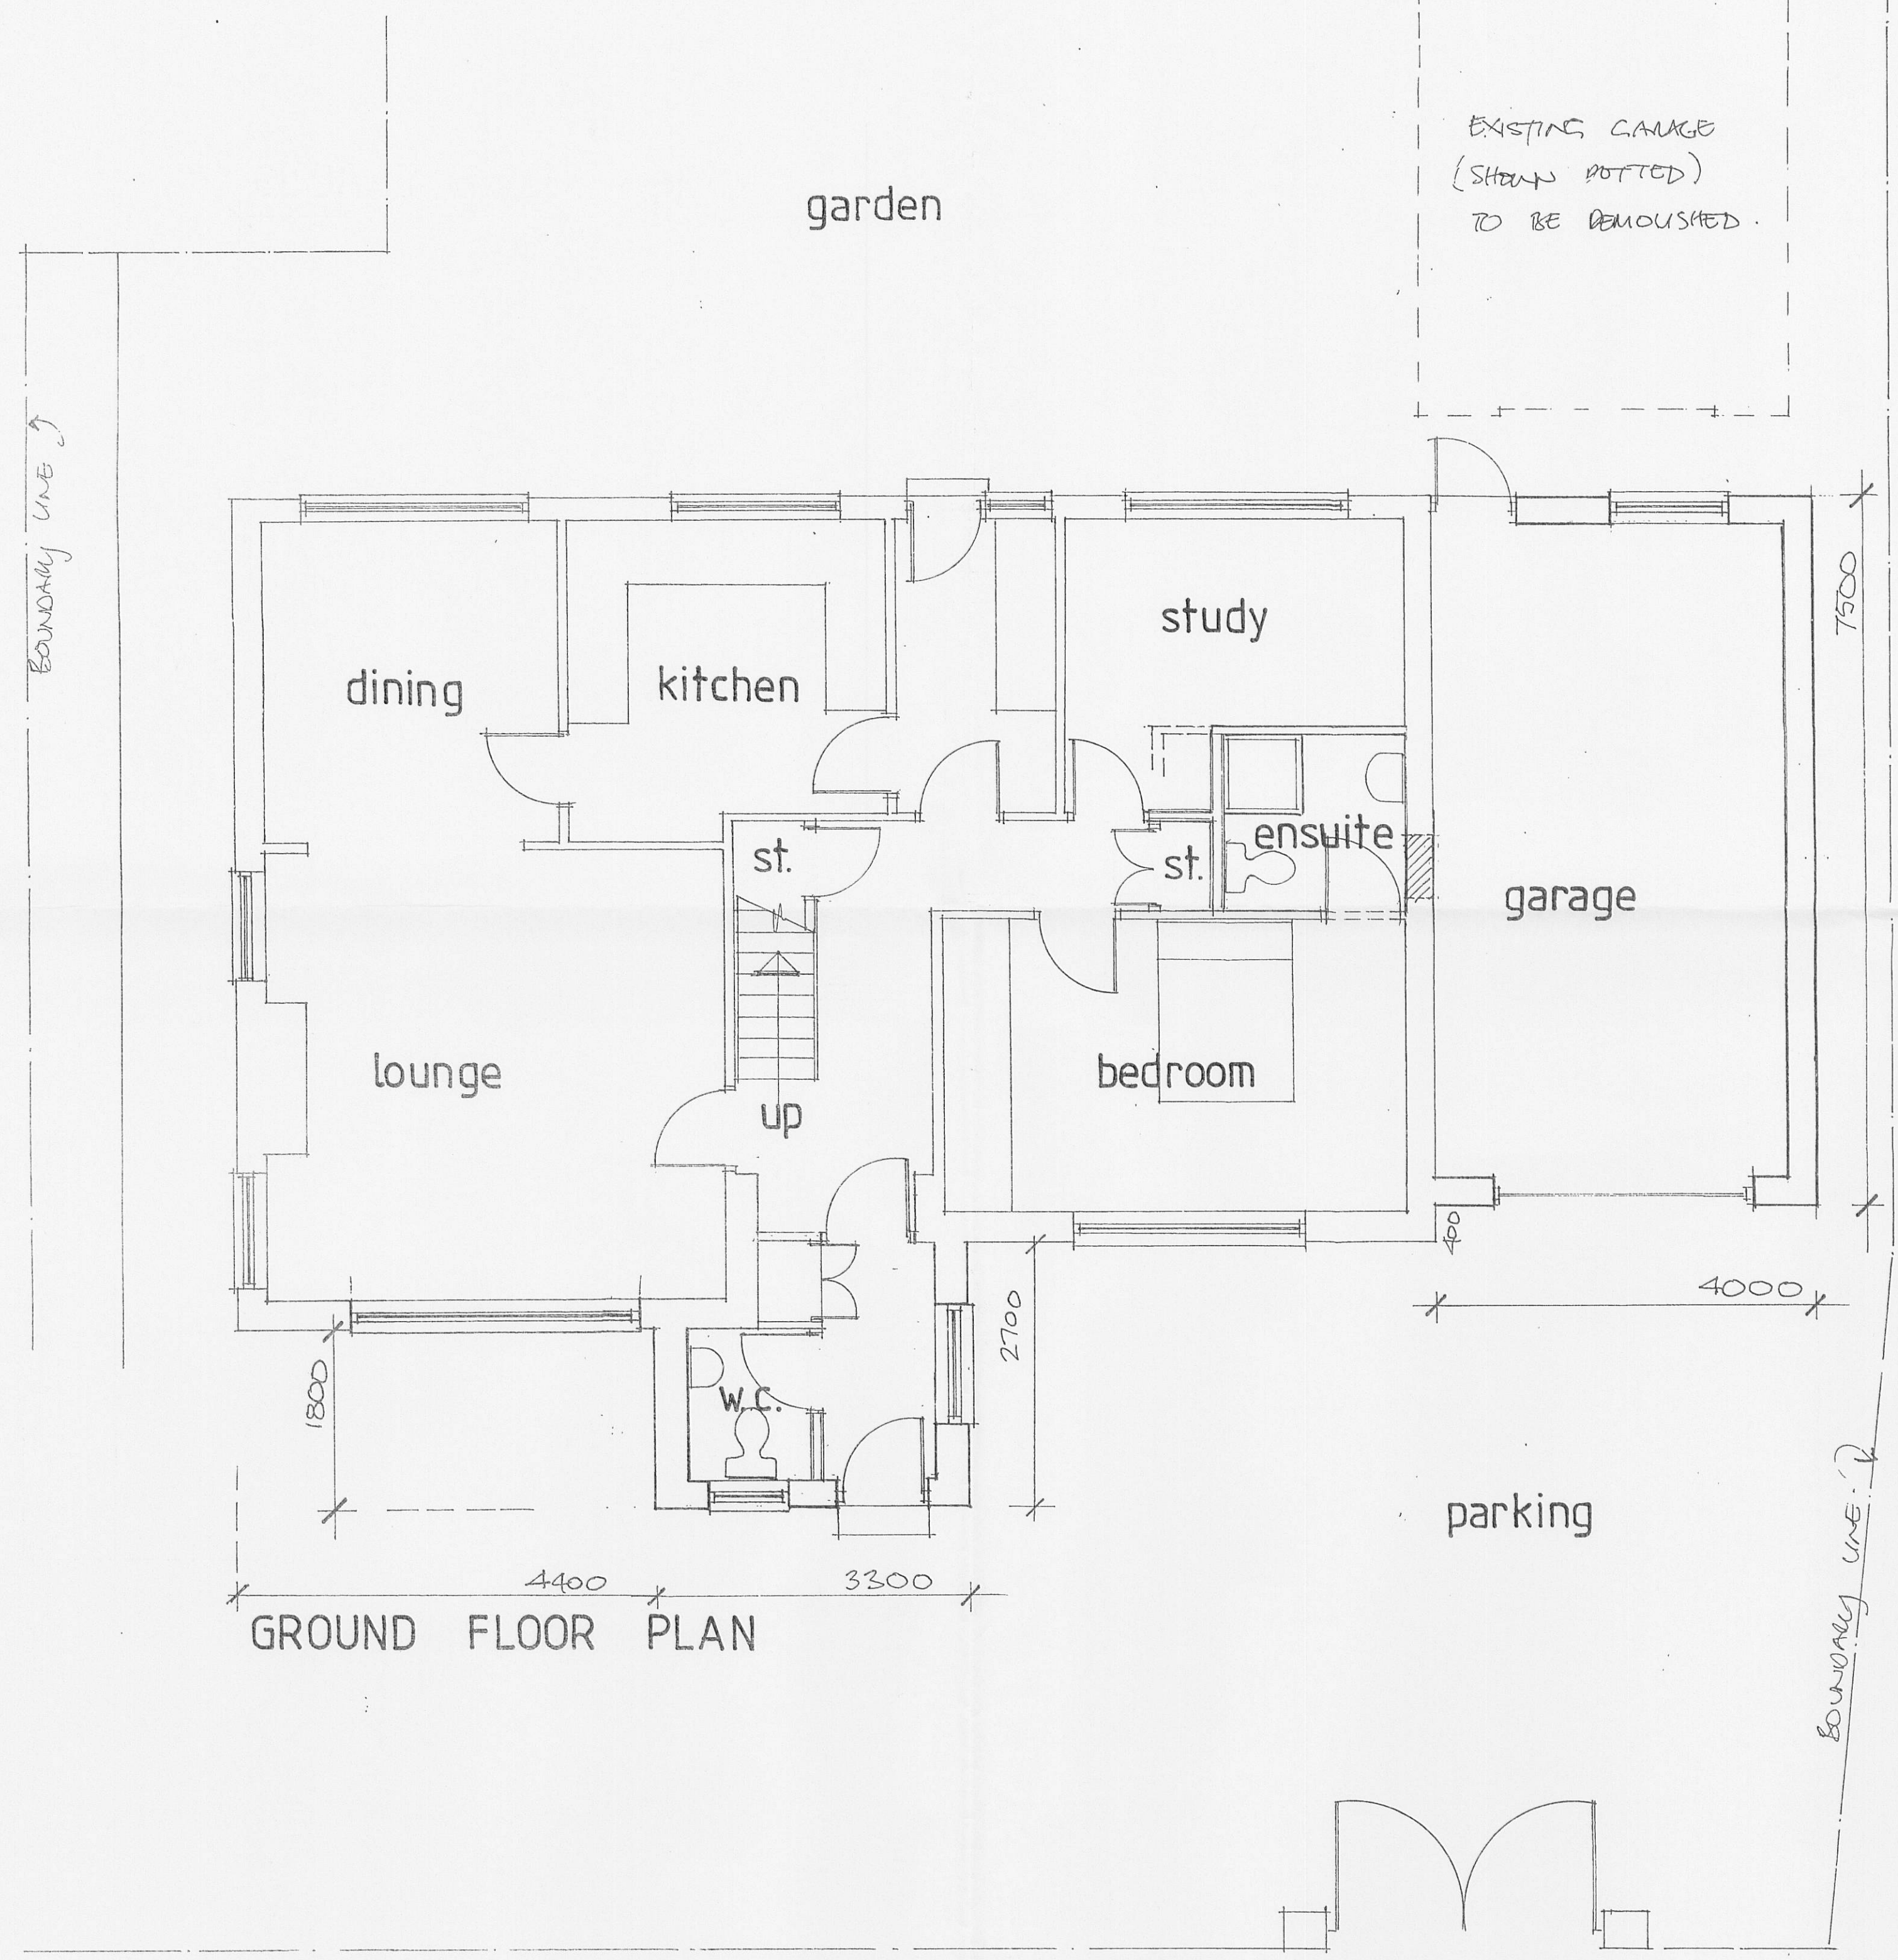

FIRST FLOOR PLAN

0 1 2 3 4 5 6 7 8 9 10
SCALE IN METRES @ 1:50

320120088P

DRAWN BY ~ PETER J. HOLGATE.