




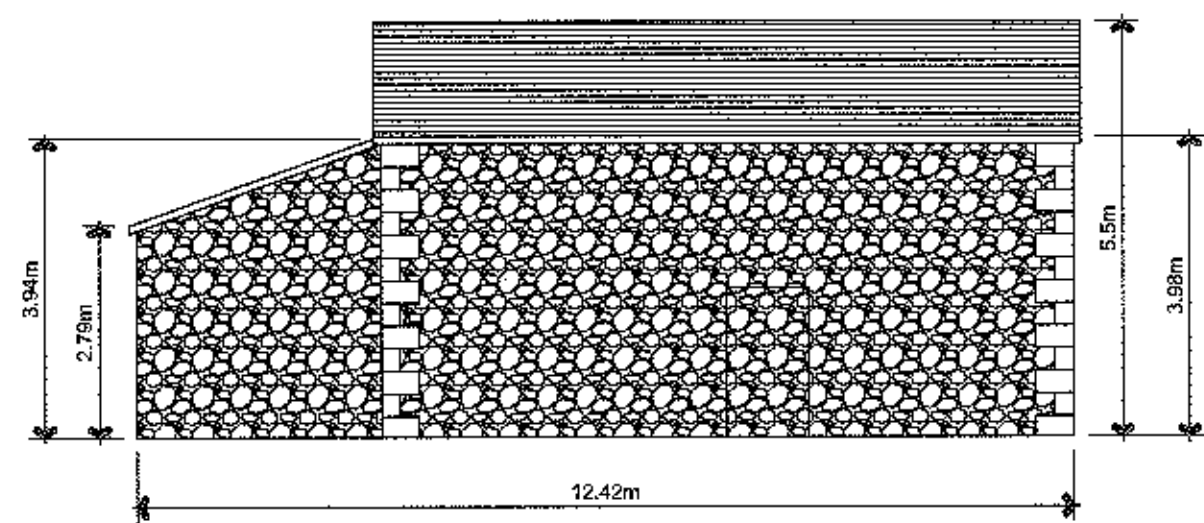


Existing West Elevation

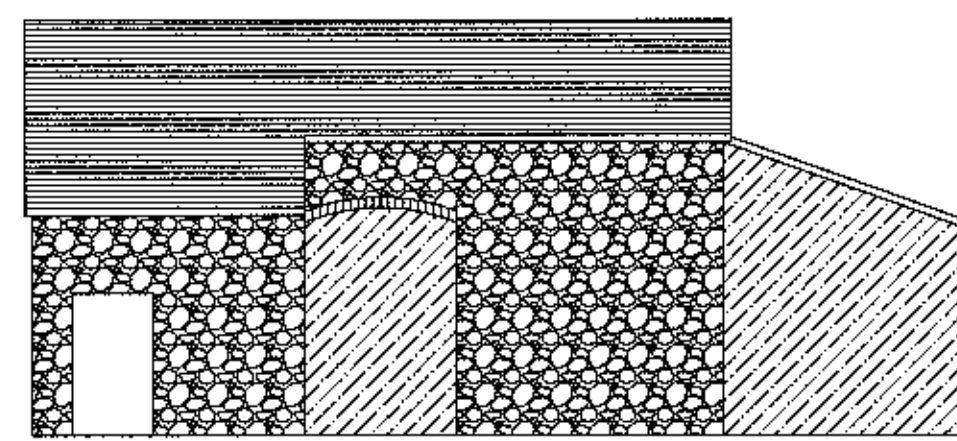

Existing East Elevation


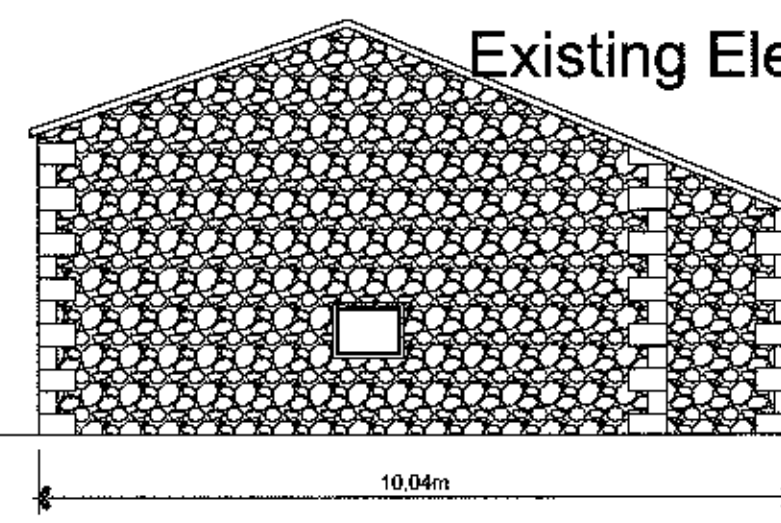


Existing South Elevation

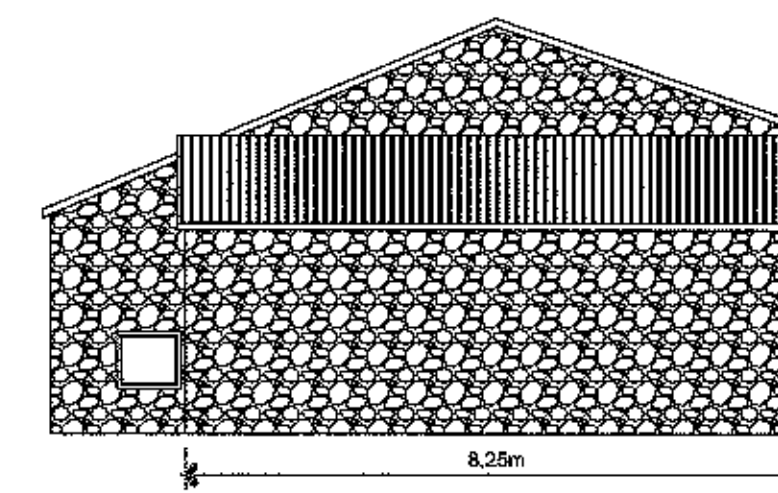


Existing North Elevation


Existing Elevations

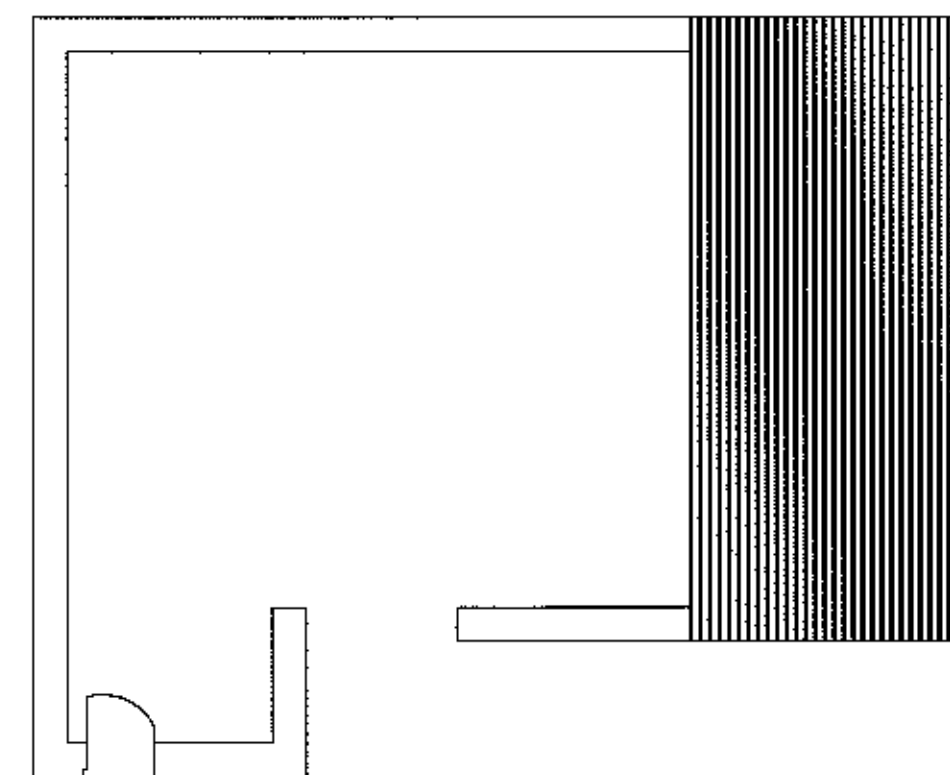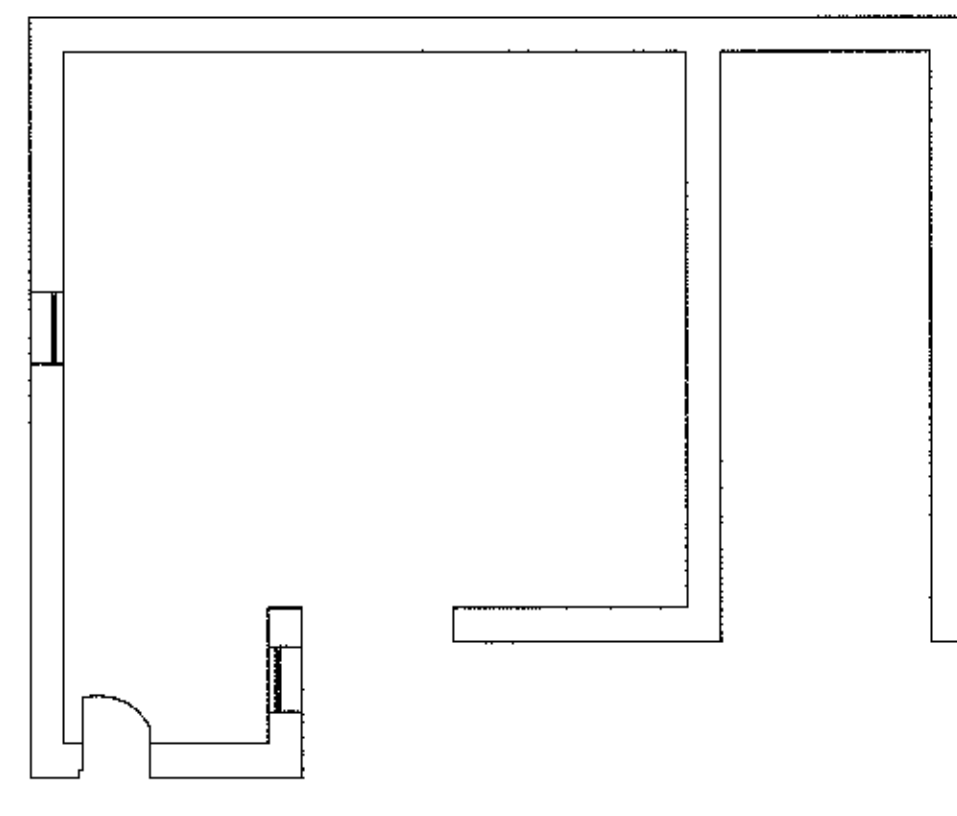


Existing Ground Plans

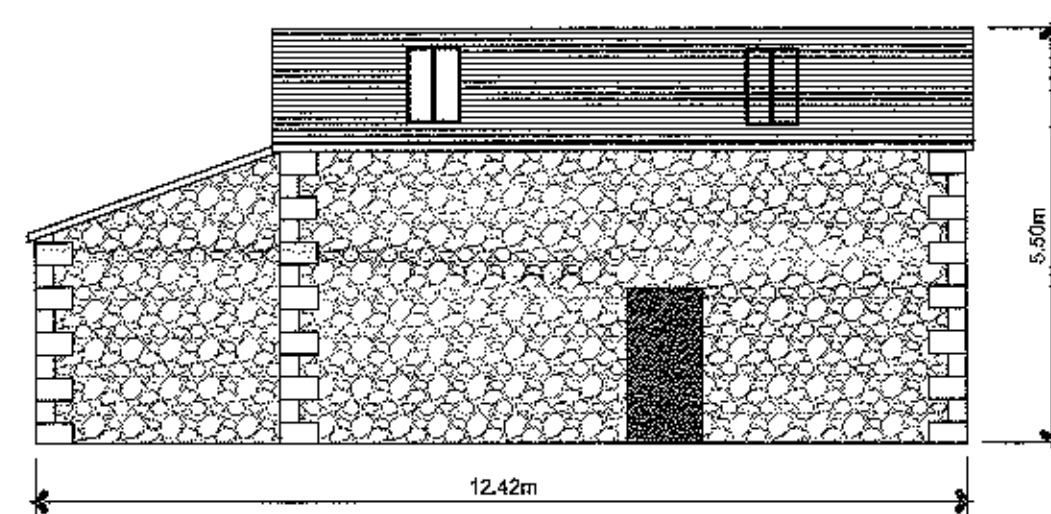


Proposed West Elevation

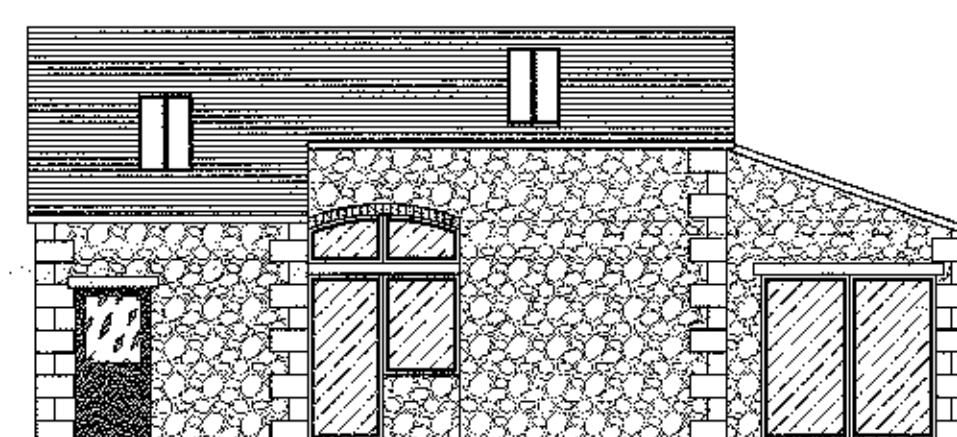



Proposed East Elevation

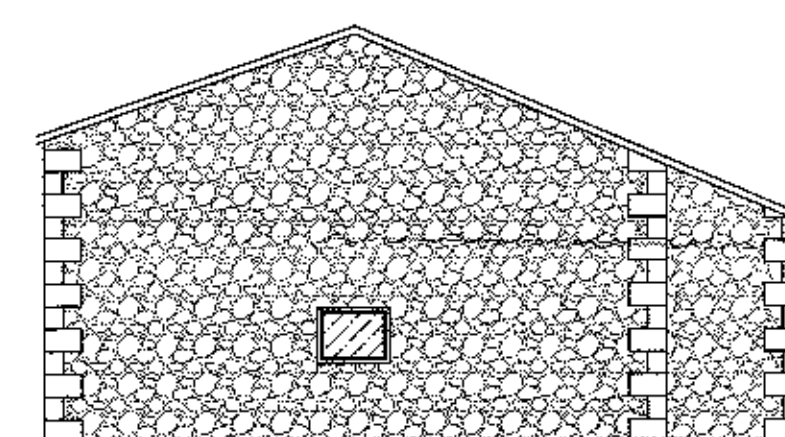


Proposed South Elevation

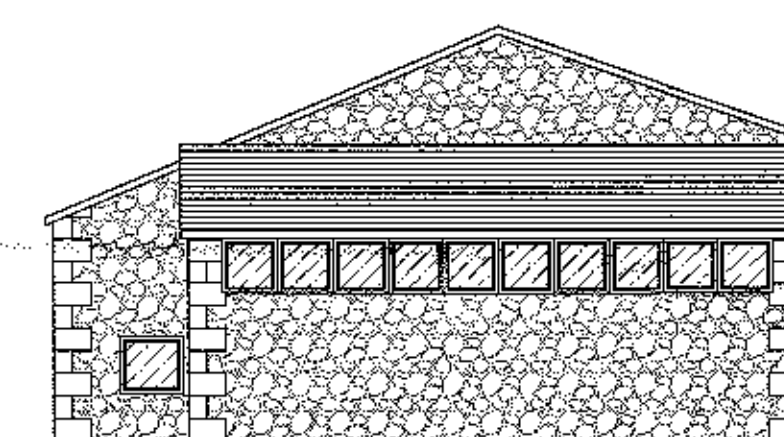

Proposed North Elevation

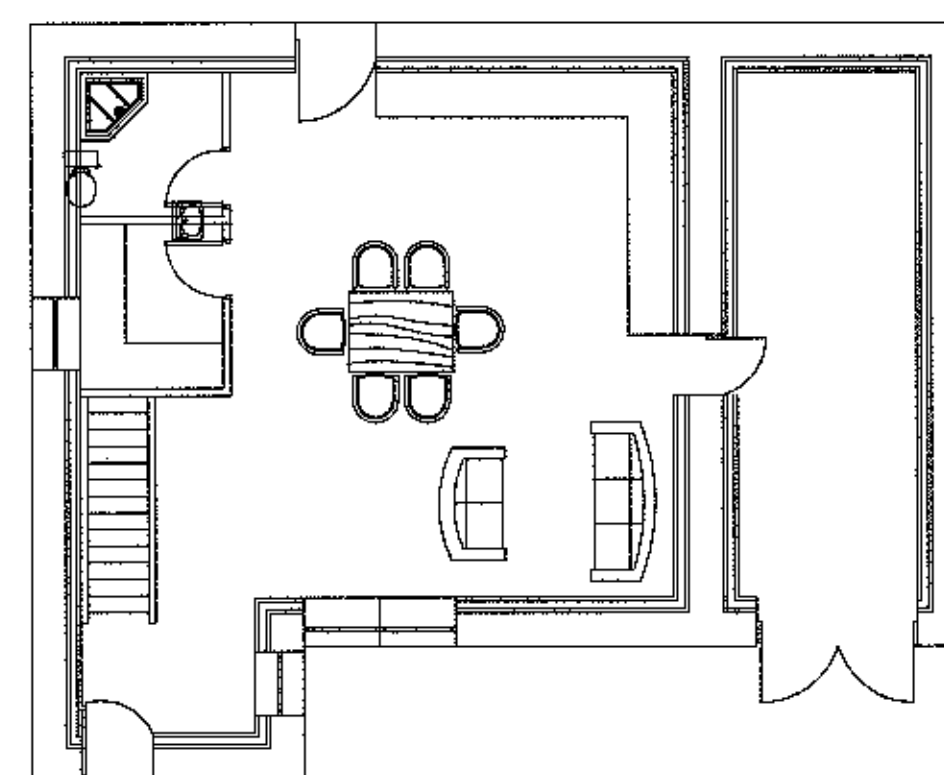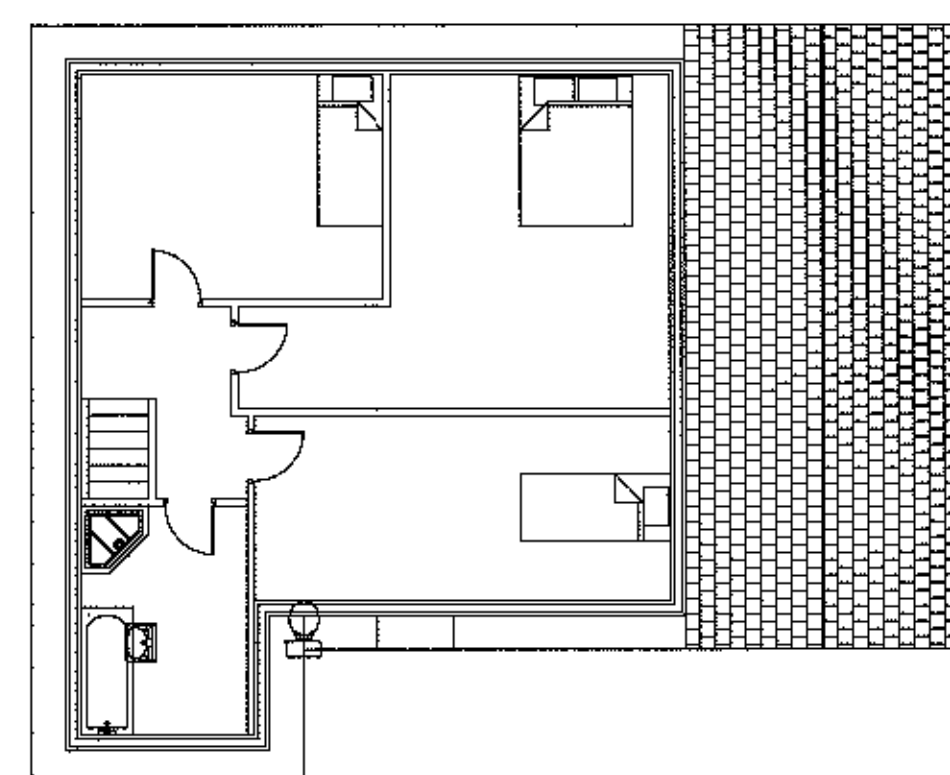

Proposed Ground Plans

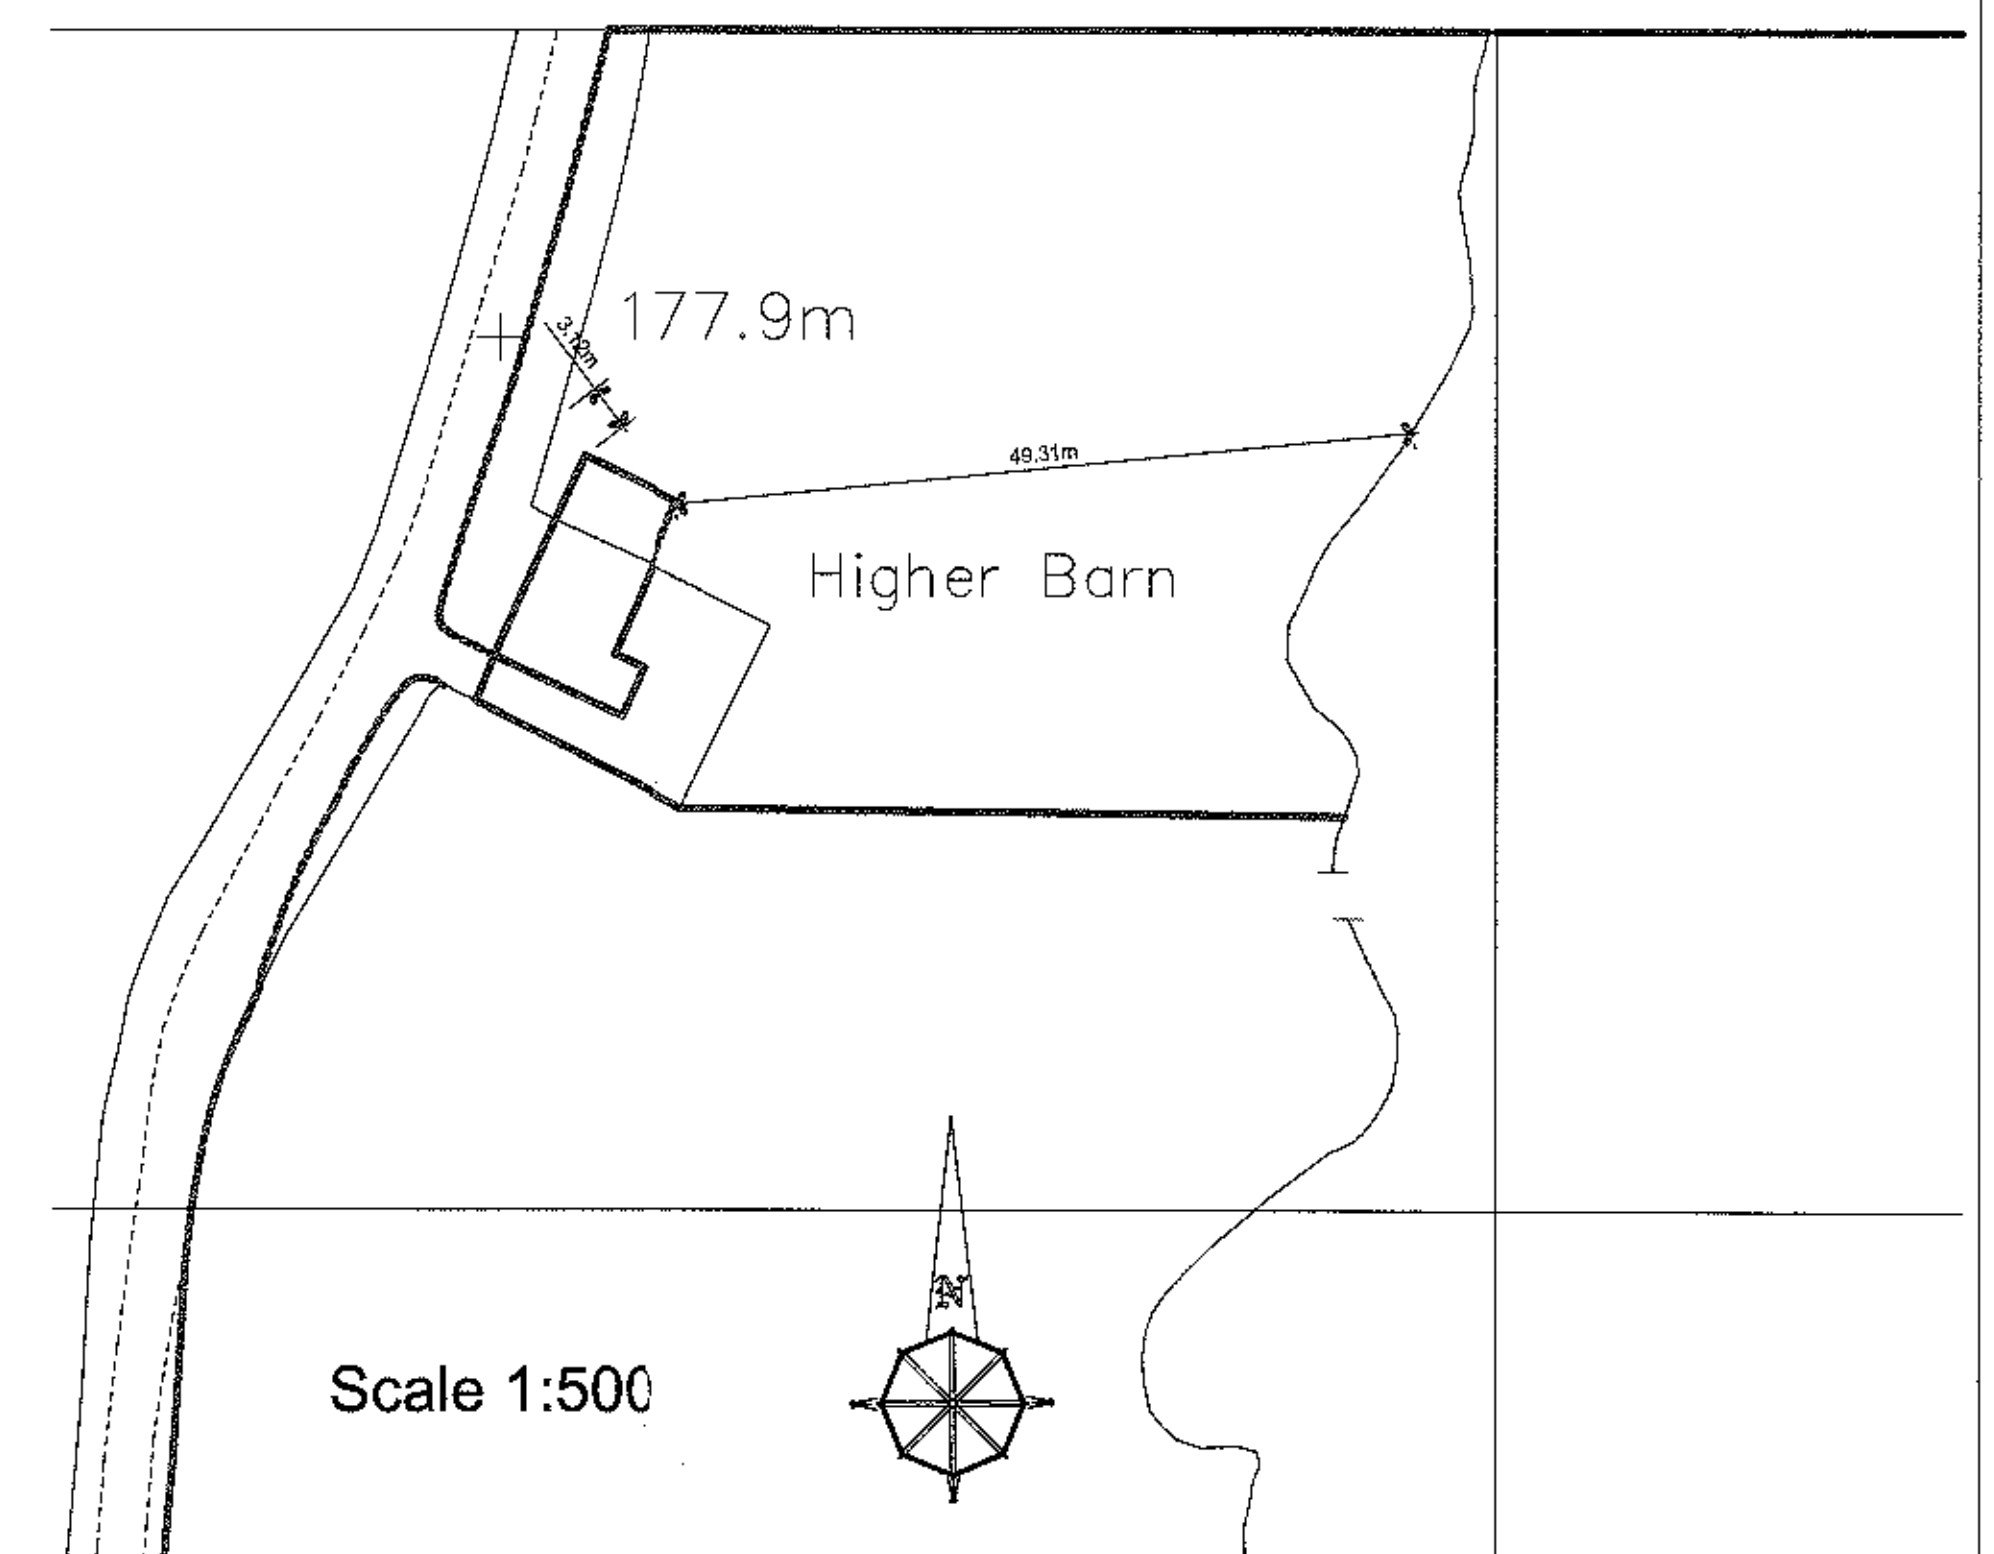

3 2012 0089P

Julia Pye

Hill Crest Farm, Startfants Lane, Chipping PR3 2NP
Tel 01995 81878 07803557019
email: jpyeplanning@gmail.com

Clients Details,

Mr W Cornall

Project Details,

New Agricultural Building
for the storage of silage phase 1 of a 2 phase application

Project Address,

Bank Farm

Strickens Lane

Barnacre

Preston

PR3 1UE

Drawing No.

WC/342616

Date

June 2012

Scale

1:100

Drawn By


Julia Pye

DO NOT SCALE THIS DRAWING. CHECK ALL DIMENSIONS ON SITE

THIS DRAWING IS PROTECTED BY COPYRIGHT. IT MAY NOT BE REPRODUCED IN ANY FORM OR BY ANY MEANS FOR ANY PURPOSE, WITHOUT GAINING PRIOR WRITTEN PERMISSION FROM JULIA PYE

SCALE IN METRES

1:100

 

Plot Sheet @ A1 1:100