


320120096P

NE

SITE PLAN

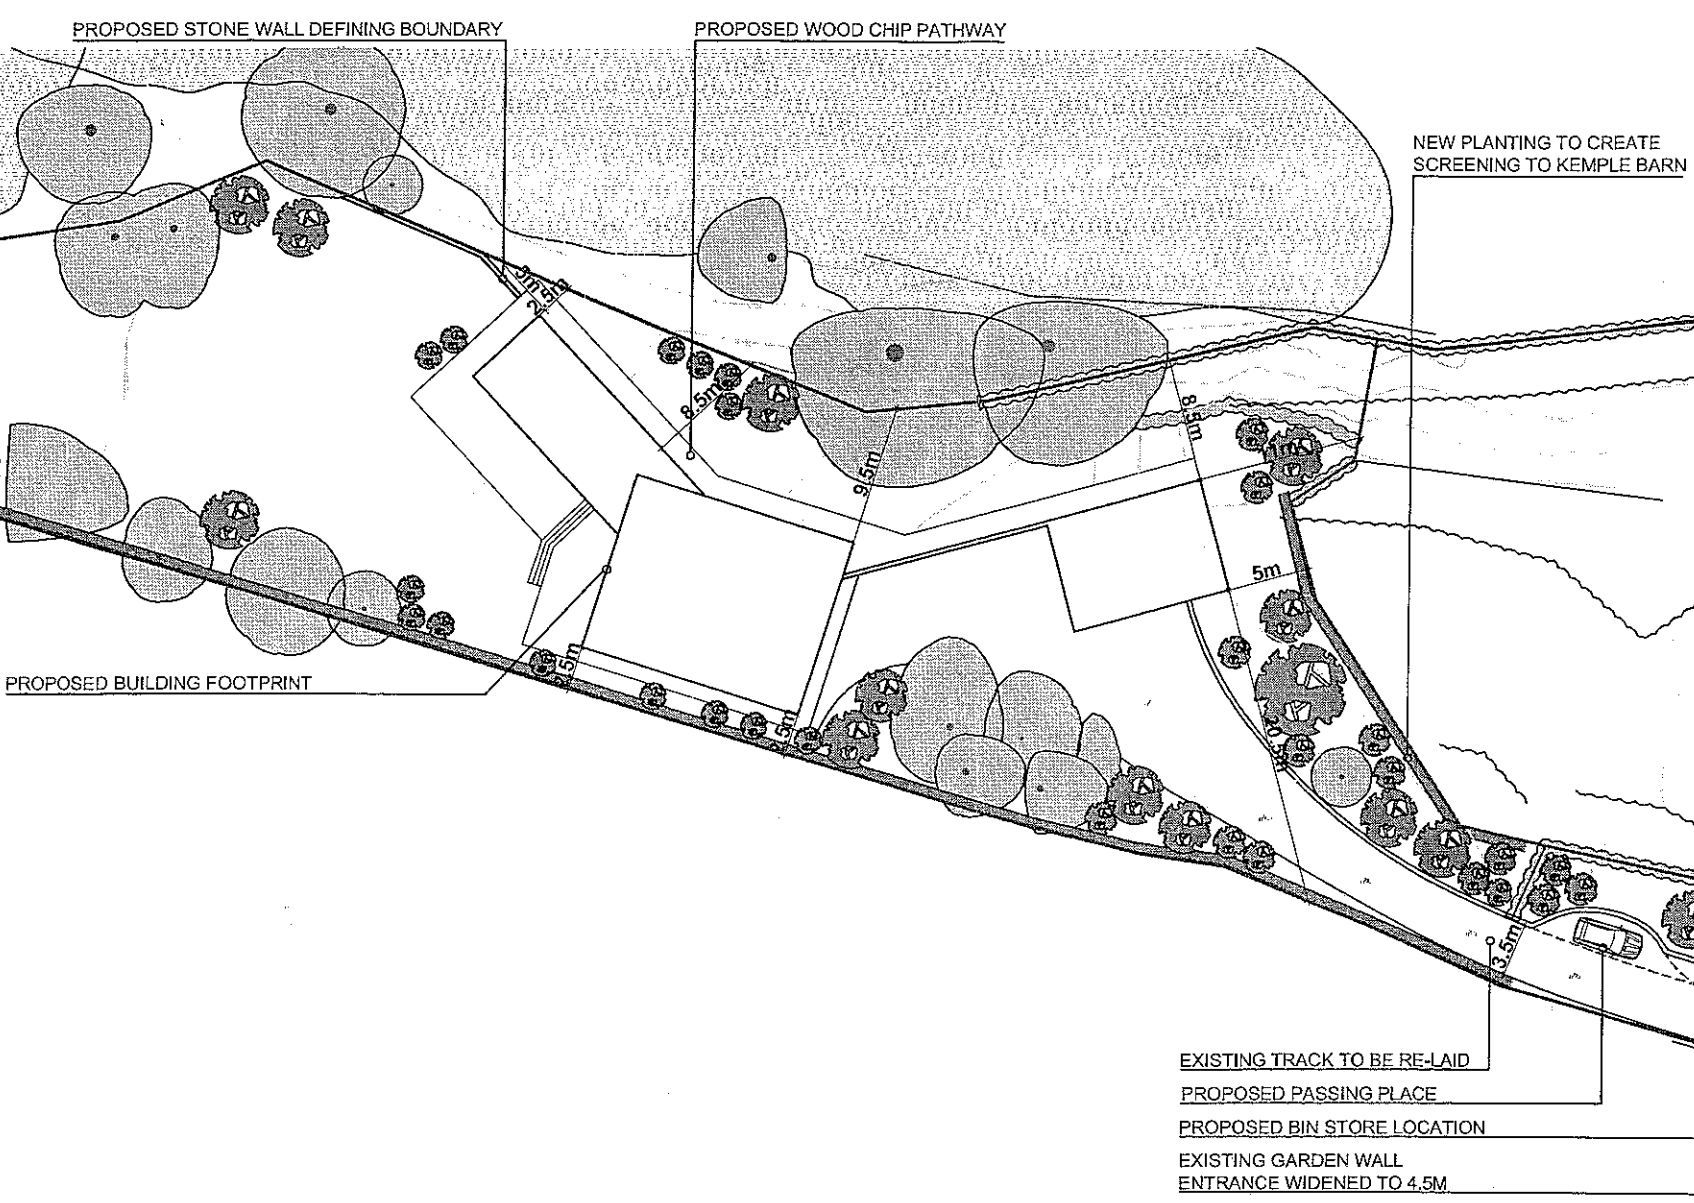

- KEY
- EXISTING TREES
 - EXISTING HEDGE
 - PROPOSED NATIVE HEDGE
 - PROPOSED NATIVE TREE

B	RM	Building footprint amended 0.5m south.	06.07.2012
A	RM	Update following client comments	09.01.2012
no.	by	revision	date

Client
Dr and Mrs Hancox

Job Title
Proposed Dwelling at
Kemple Barn
Whalley Road
Clitheroe

Drawing Title
Proposed Site Layout

Scale 1:500 @ A3	Date 22.12.2011	Drawn RM
---------------------	--------------------	-------------


spa
SUNDERLAND PEACOCK ARCHITECTS

SUNDERLAND PEACOCK & ASSOCIATES LTD.
HAZELMERE, PIMLICO ROAD CLITHEROE
LANCASHIRE, BB7 2AG
T 01200 423178 F 01200 427328
E info@sunderlandpeacock.com
www.sunderlandpeacock.com




AMENDED PLANS RECEIVED
DATE 6 July 2012

4172-10 B

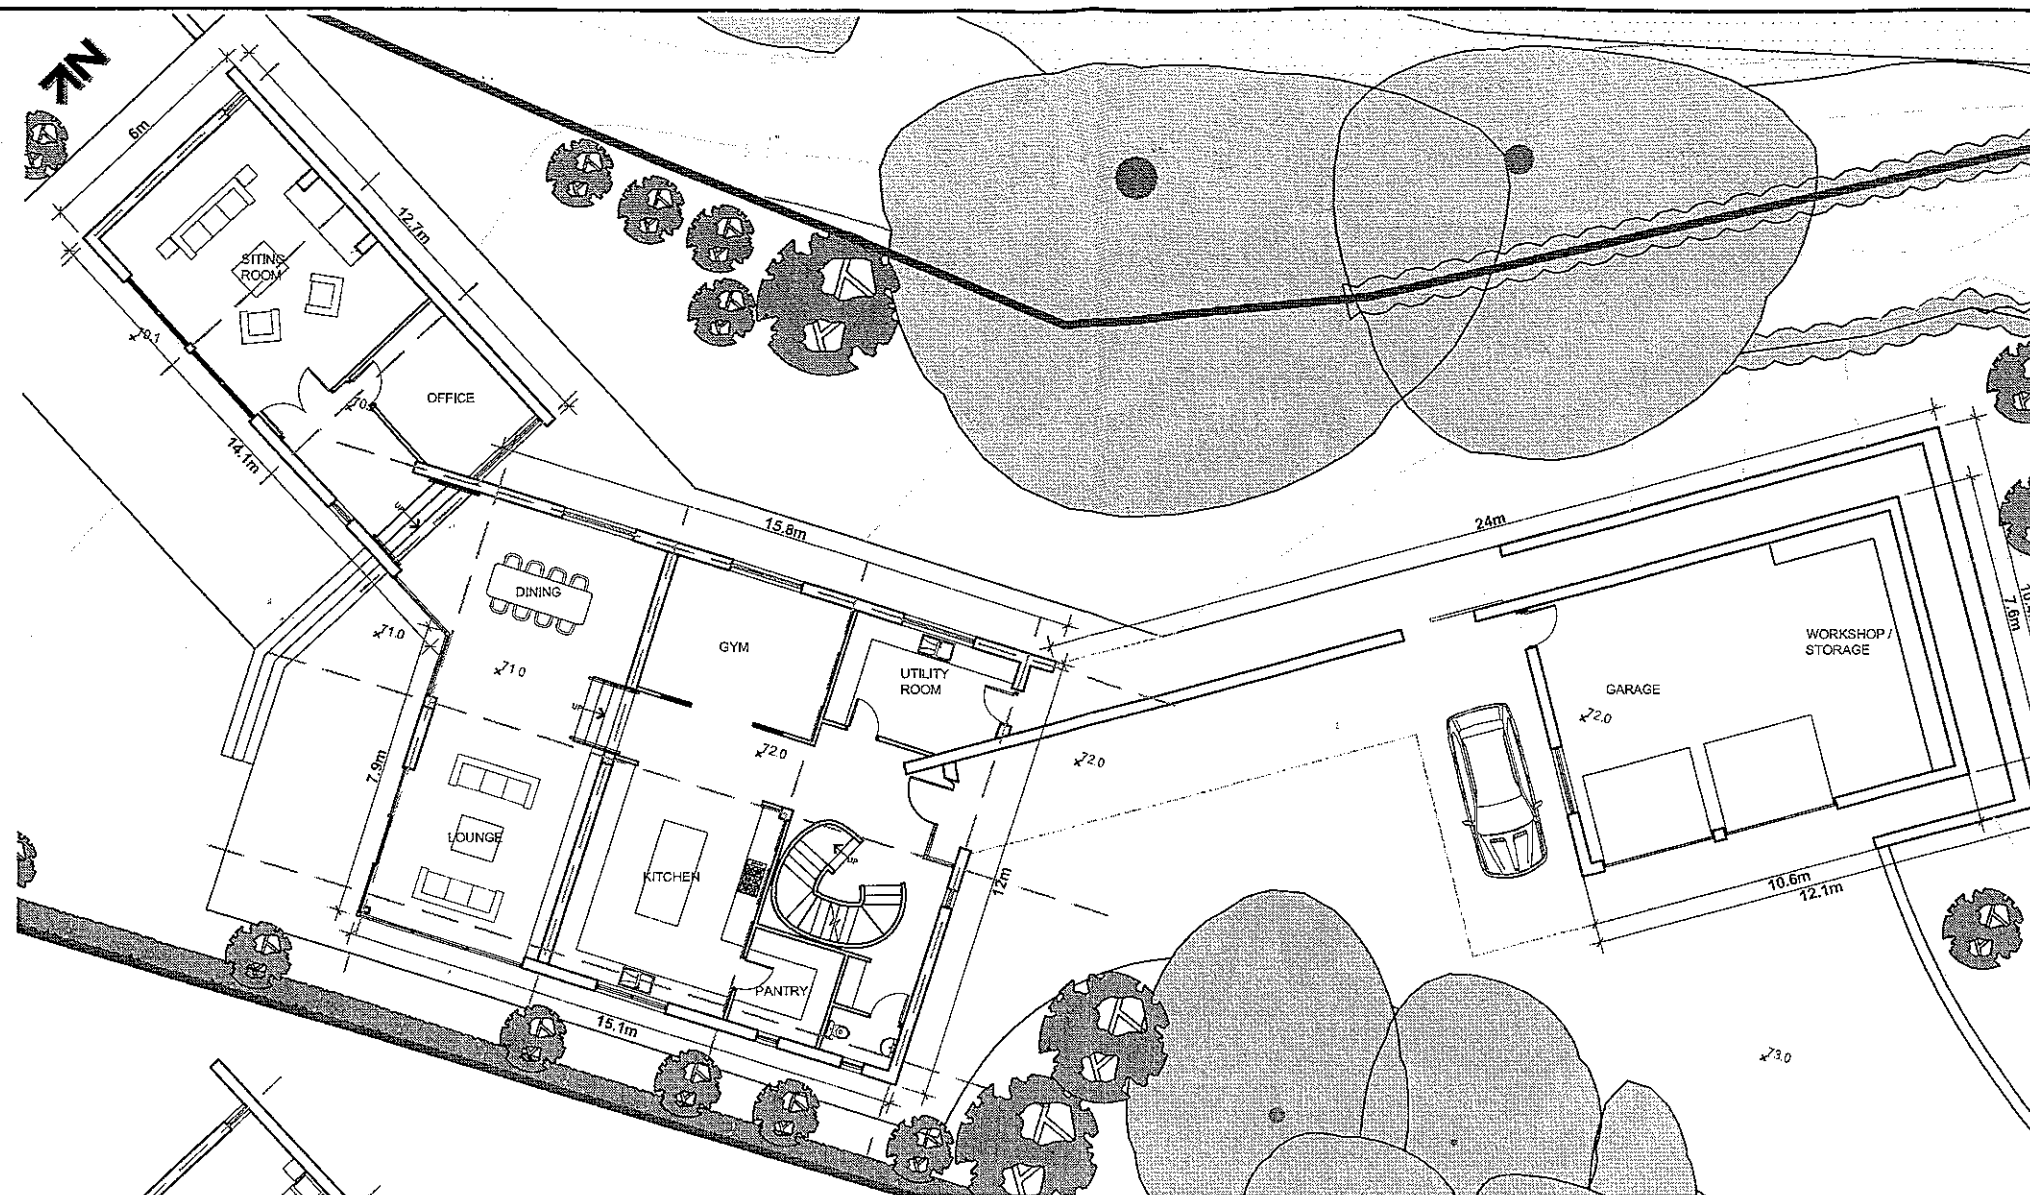

GROUND FLOOR PLAN

SCALE 1:200

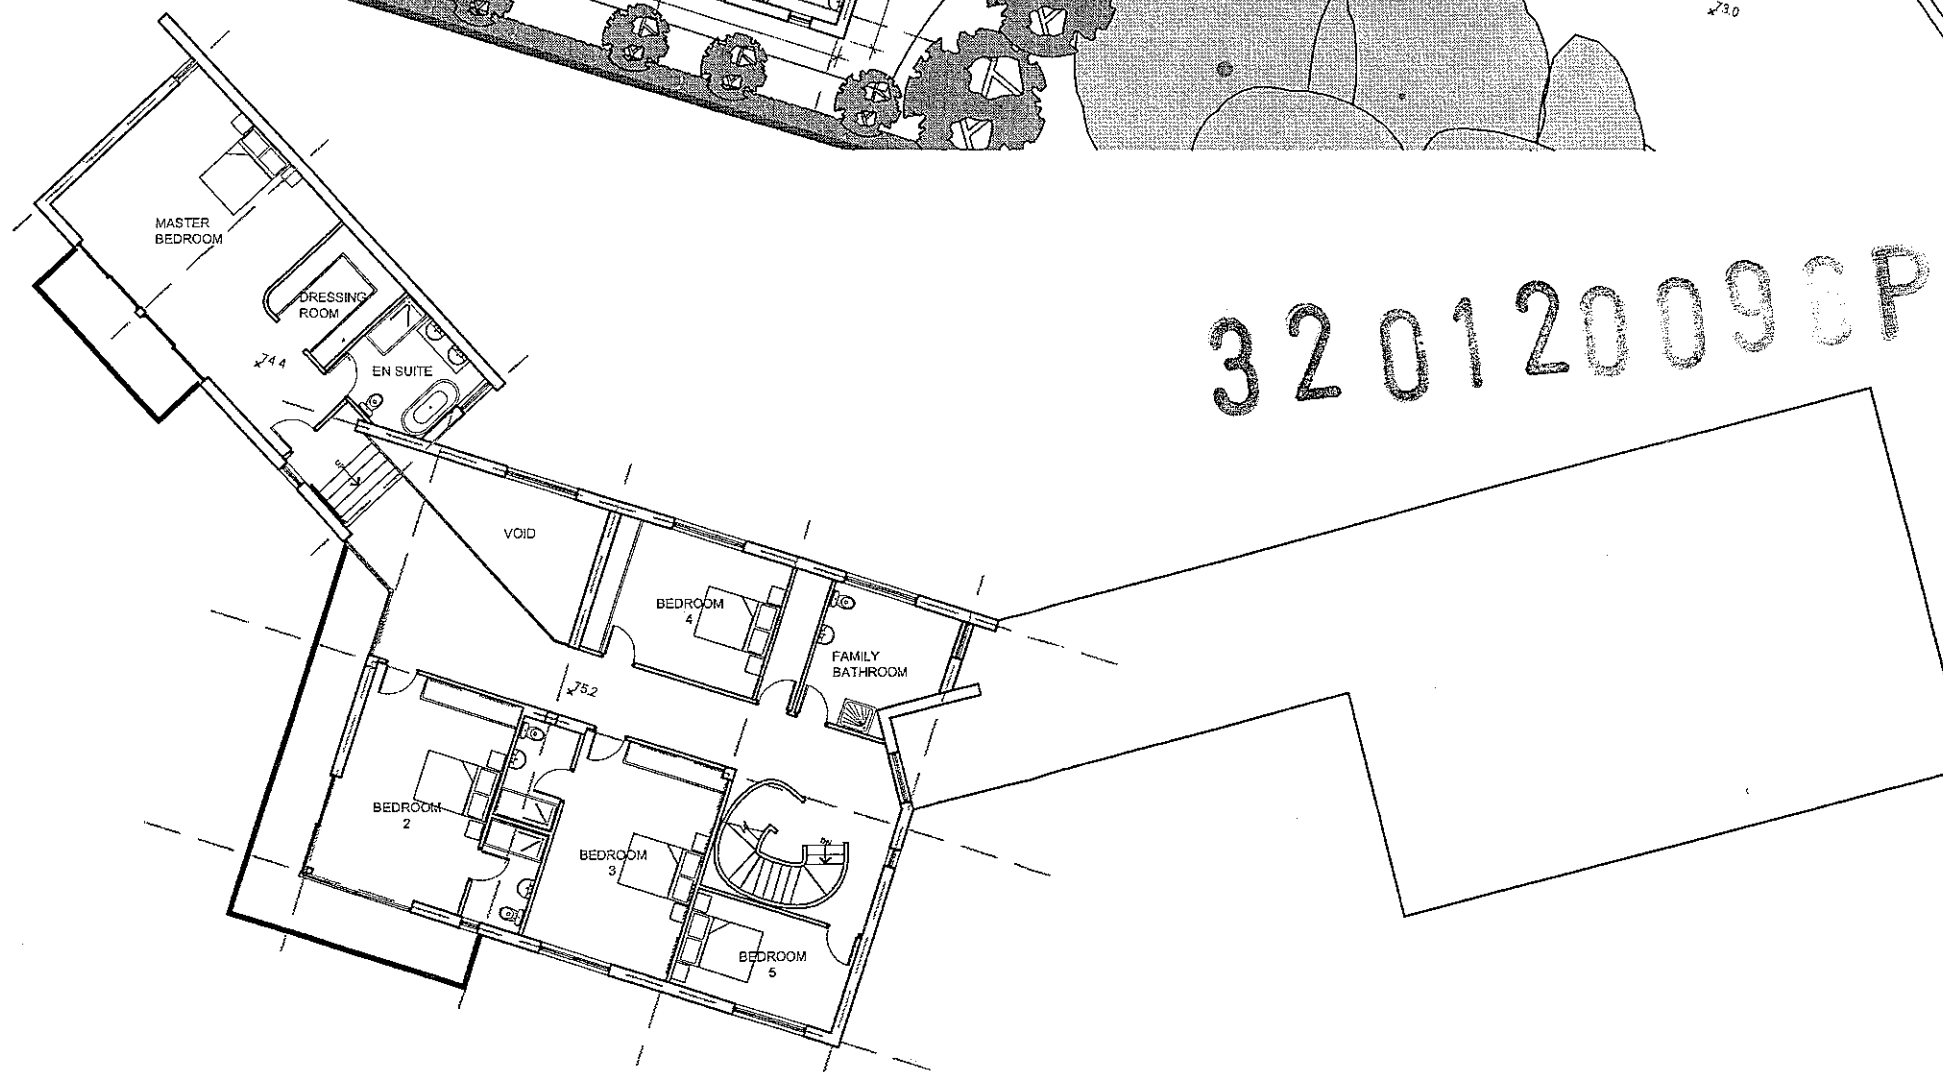

FIRST FLOOR PLAN

SCALE 1:200

AMENDED PLANS RECEIVED

DATE 6 July 2012

B	RM	Building footprint amended 0.5m south.	06/07/2012
A	RM	Update following client comments.	11/01/2012
no.	by	chk	revision
			date

Client

Dr and Mrs Hancox

Job Title

Proposed Dwelling at
Kemple Barn
Whalley Road
Clitheroe

Drawing Title

Proposed Floor Plans

Scale	Date	Drawn
VAR @ A3	22.12.2011	RM

The logo for 'Spa' is rendered in a large, bold, serif font. The letters are filled with a dense, repeating pattern of small, light-colored text, creating a textured, mosaic-like effect. The word 'Spa' is centered at the top of the page.

SUNDERLAND PEACOCK ARCHITECTS

SUNDERLAND PEACOCK & ASSOCIATES LTD.
HAZELMERE, PIMLICO ROAD, CLITHEROE
LANCASHIRE, BB7 2AG
T 01200 423178 F 01200 427328
E info@sunderlandpeacock.com
www.sunderlandpeacock.com



4172 -11 B