




THIS DRAWING IS TO BE USED IN CONJUNCTION WITH ALL OTHER DRAWINGS FOR THIS PROJECT.  
ALL LEVELS AND DIMENSIONS ARE TO BE CHECKED ON SITE BY THE CONTRACTOR PRIOR TO  
PLACING ORDER OR COMMENCING ANY OF THE BUILDING WORKS.  
ALL DIMENSIONS ARE IN MILLIMETRES UNLESS STATED OTHERWISE.  
ANY DISCREPANCIES BETWEEN THE INFORMATION SHOWN ON THE PLAN AND THAT FOUND ON  
SITE ARE TO BE REPORTED TO THE DESIGNER IMMEDIATELY.

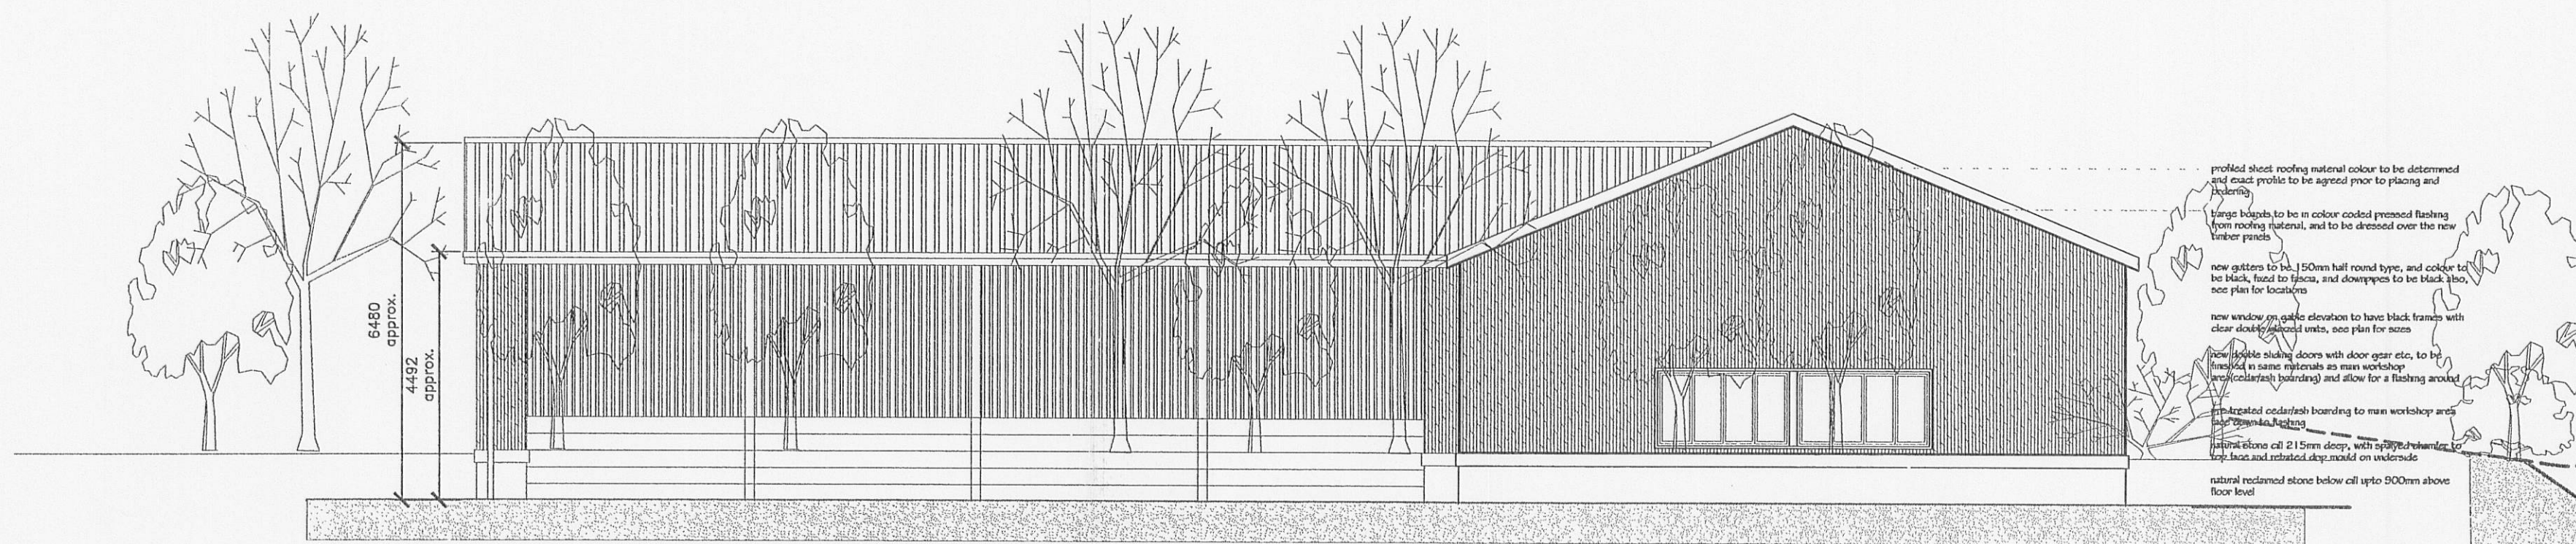


NORTH - WEST ELEVATION

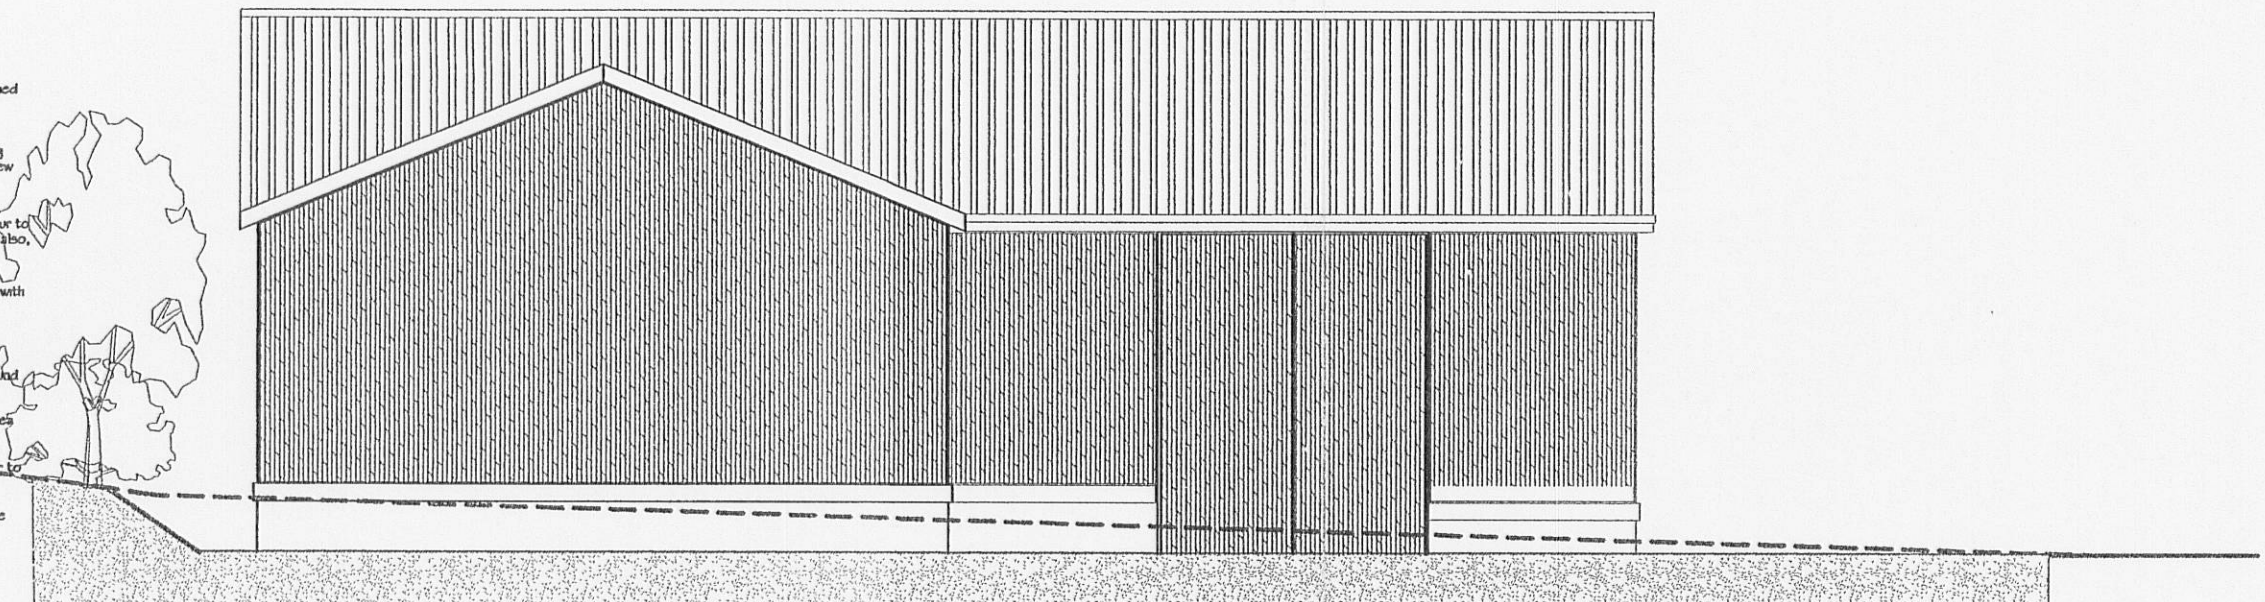


NORTH - EAST ELEVATION

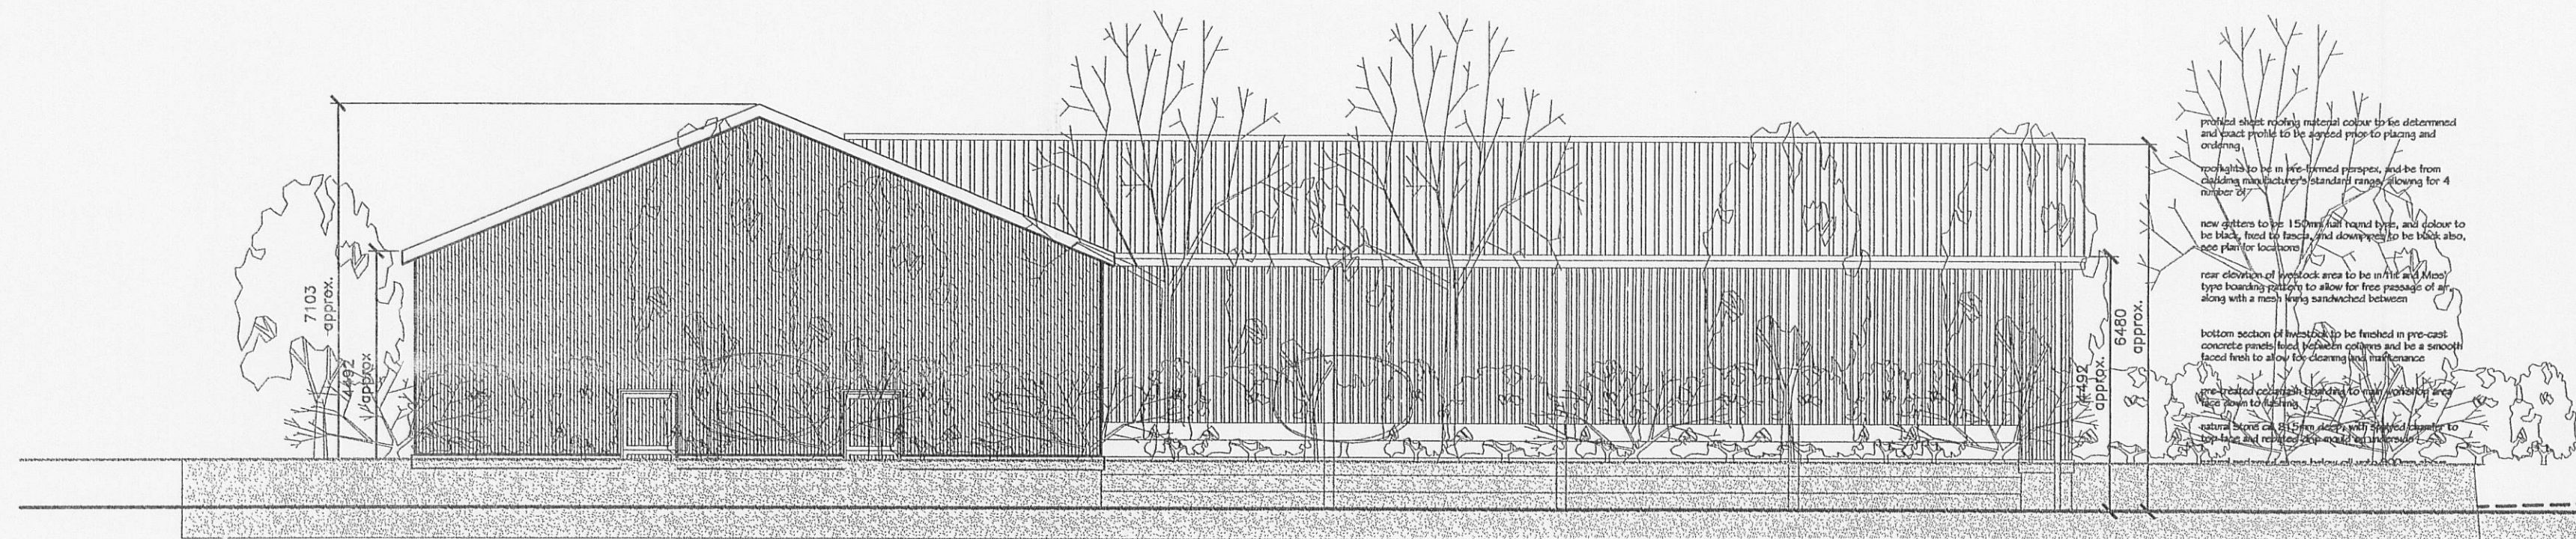

SOUTH - EAST ELEVATION

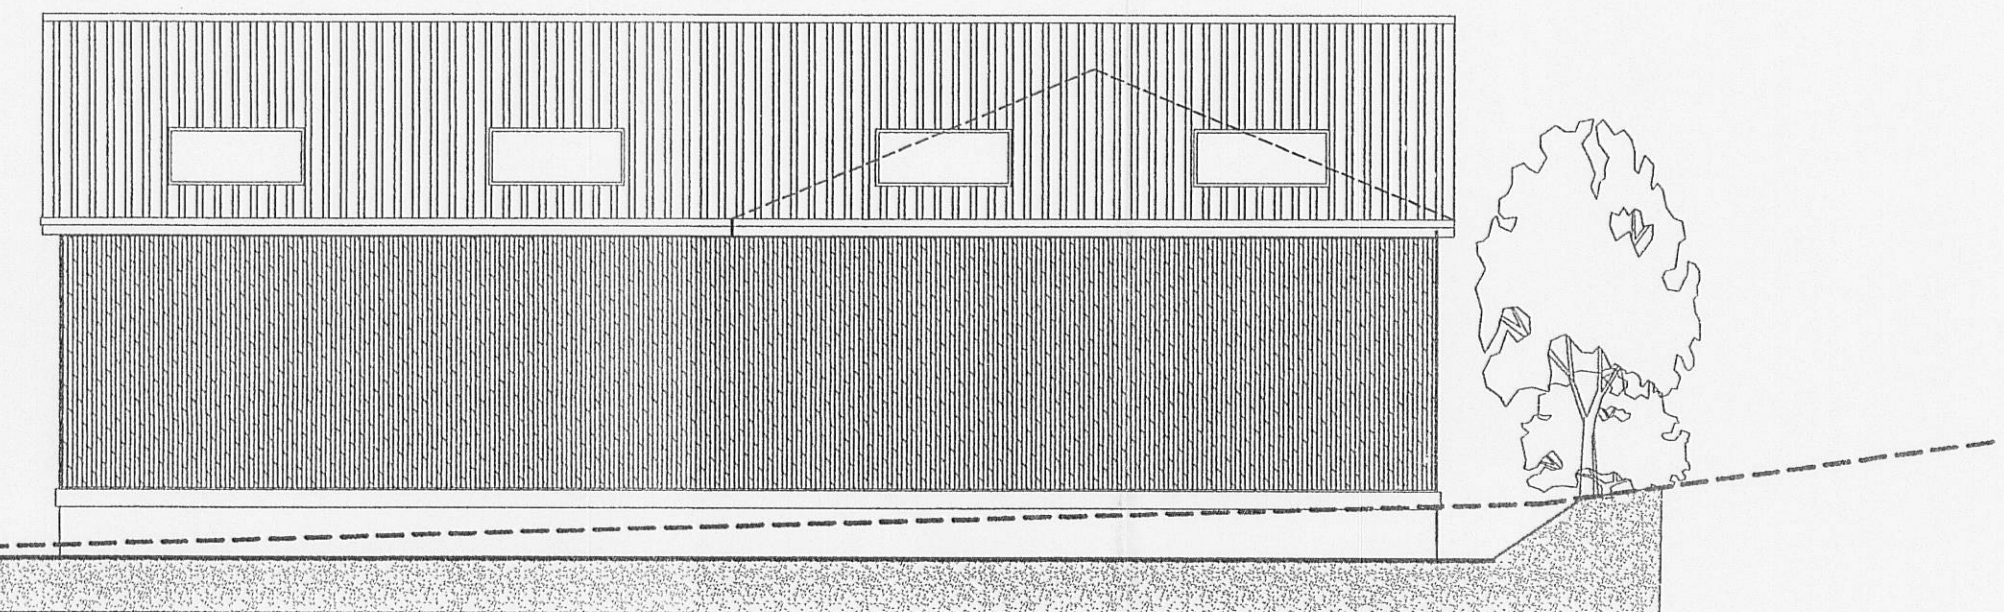

SOUTH - WEST ELEVATION

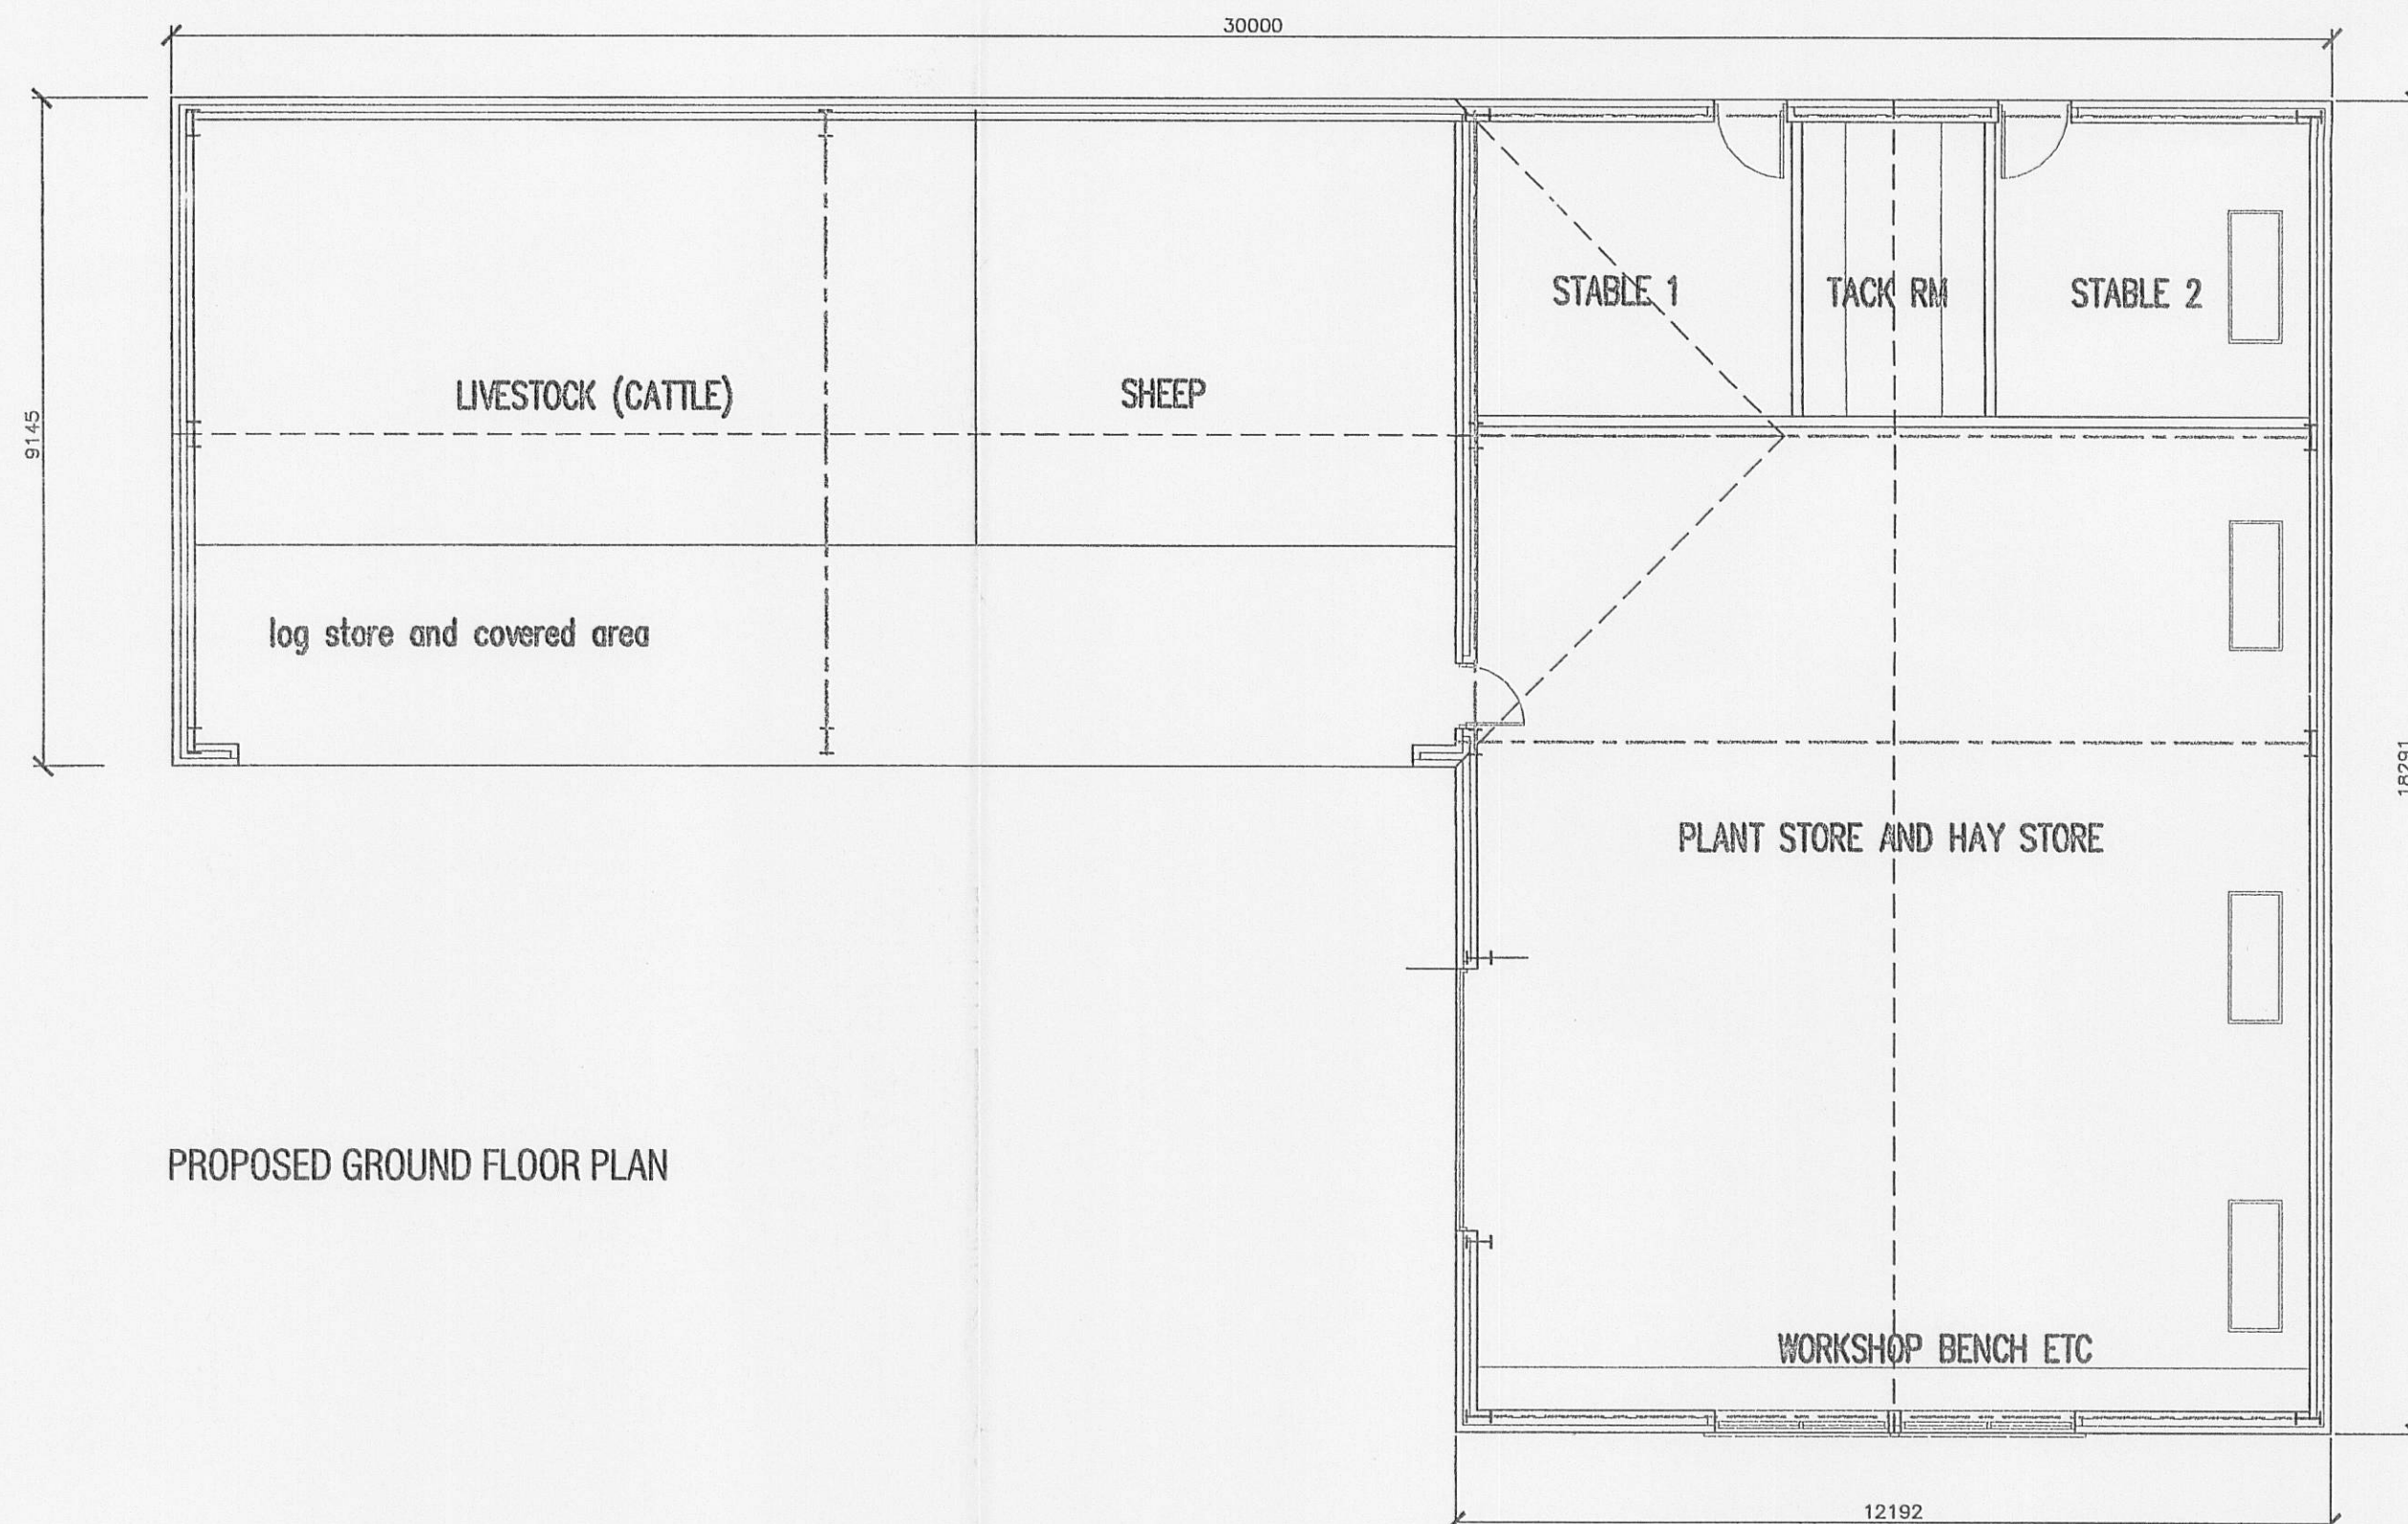

PROPOSED GROUND FLOOR PLAN



PROPOSED ROOF PLAN

320120099P

B 13.01.12 aits to suit client amendments  
A 08.01.12 aits to suit client amendments

| Rev | Date | Description |
|-----|------|-------------|
|-----|------|-------------|

A.L.H. Design Services  
Barley Cottage, Brewery Street, Loneridge, Lancs  
PR3 3NB, Tel & Fax : (01772) 785719

Client

Mr R. Brown,  
Moor House Farm,  
Clitheroe Road,  
Knowle Green  
Nr Preston, Lancs. PR3 2YS

Job/Scheme Title

ANCILLARY BUILDING AND  
WORKSHOP

Drawing Title

PROPOSED ANCILLARY BUILDING

| Job/Scheme Number | Drawing Number |
|-------------------|----------------|
|-------------------|----------------|

0382 / 93 Drawing No 110 B

| Scale | Date | Drawn | Checked |
|-------|------|-------|---------|
|-------|------|-------|---------|

1/100th Dec 11 a.t.l.h.