



Existing plans, section and elevations




front elevation

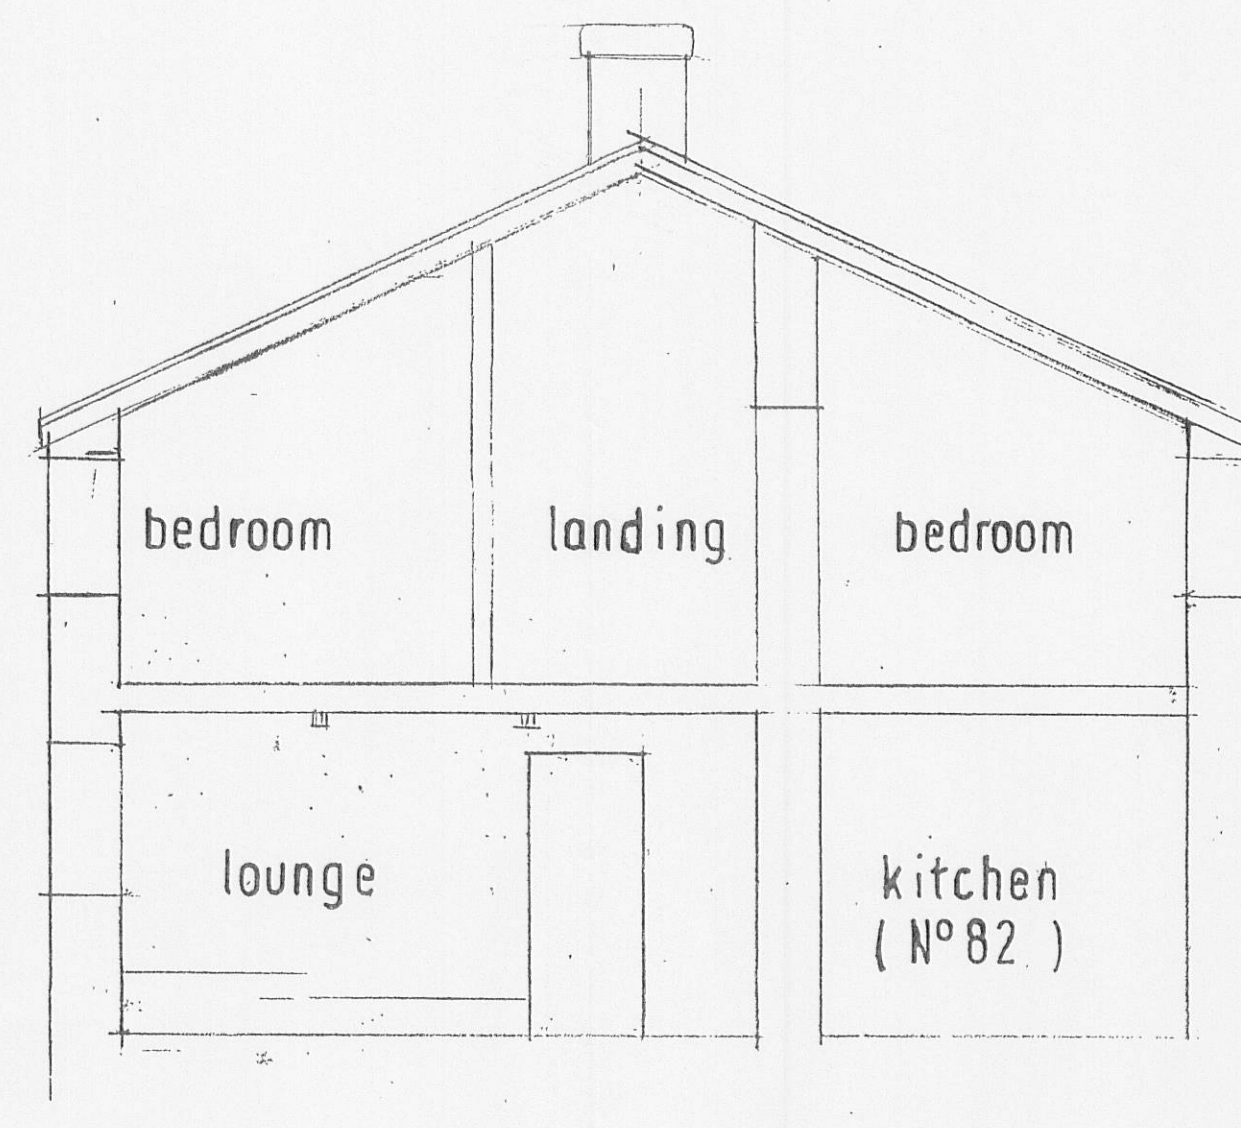

section A — A

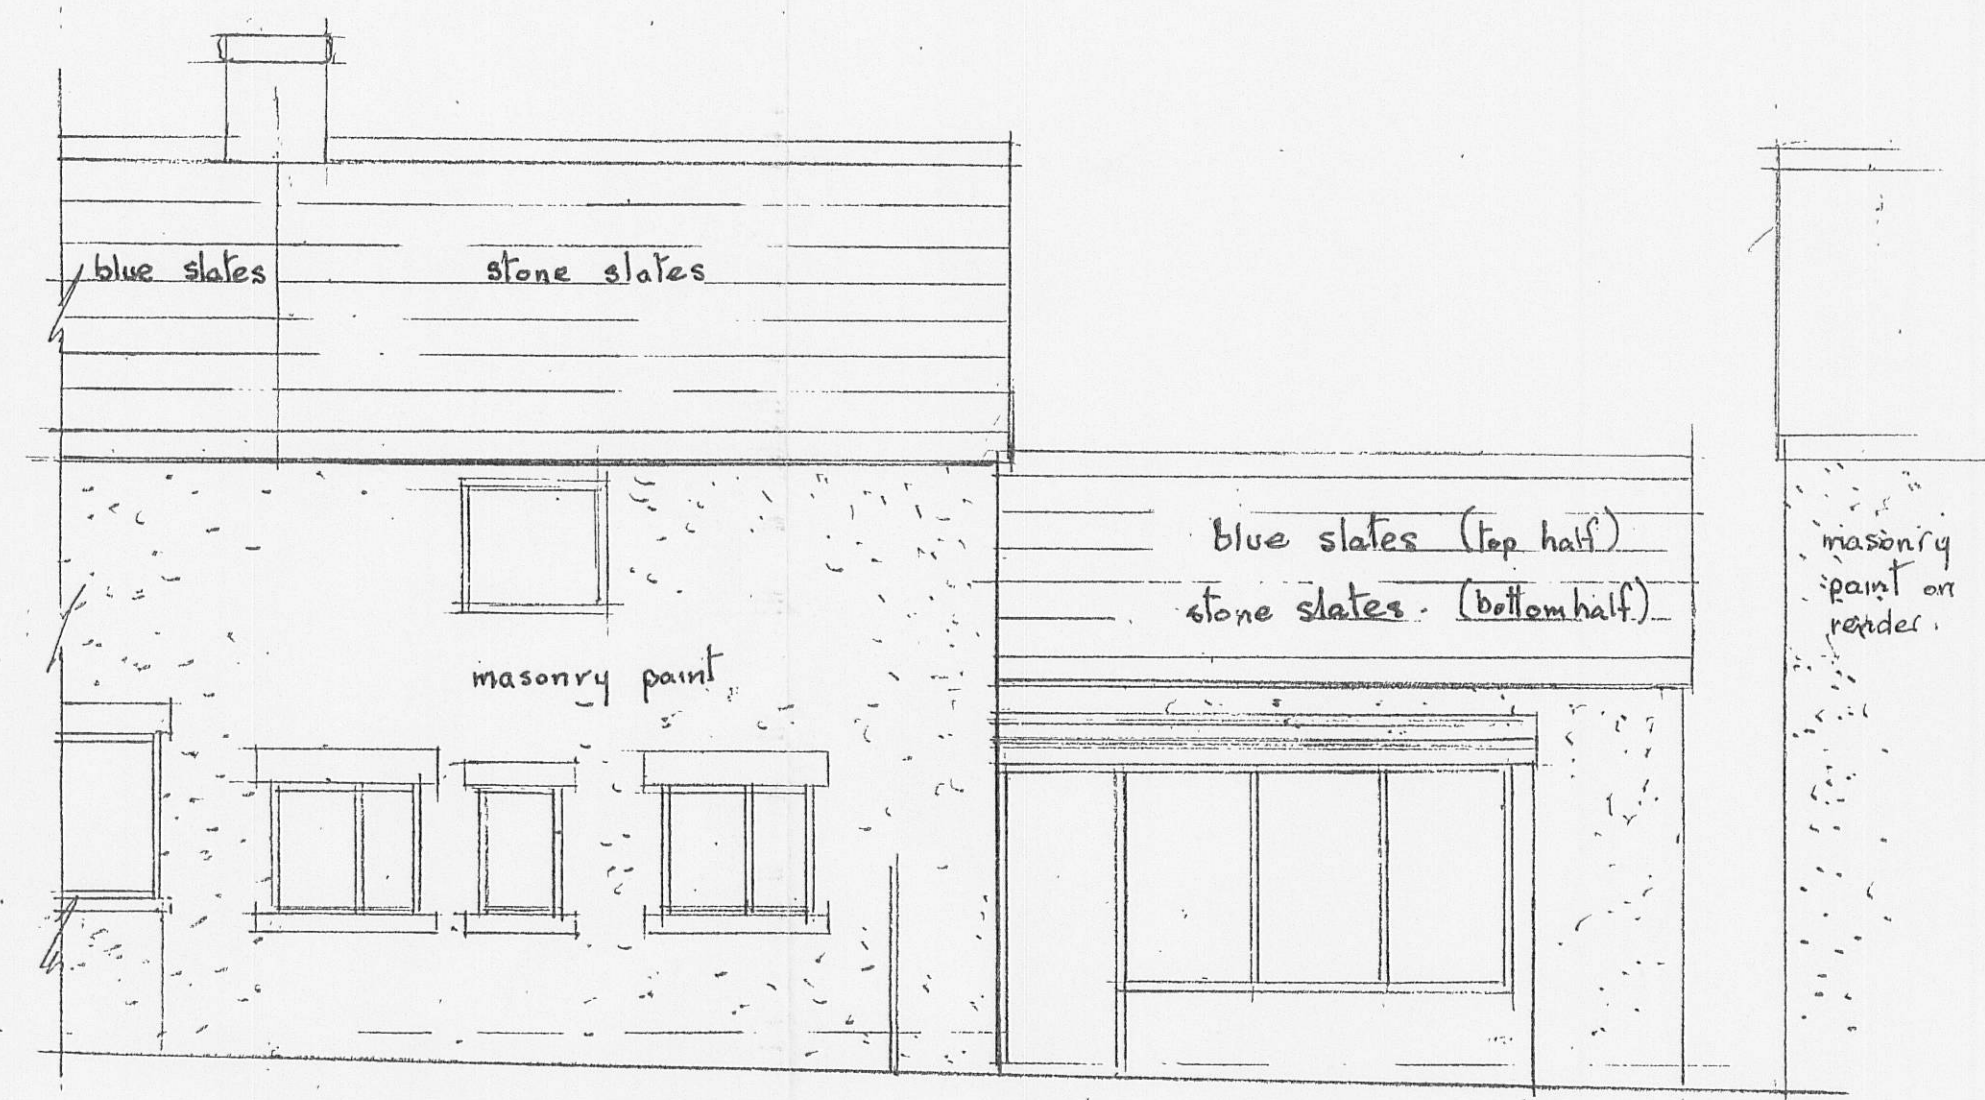


rear elevation

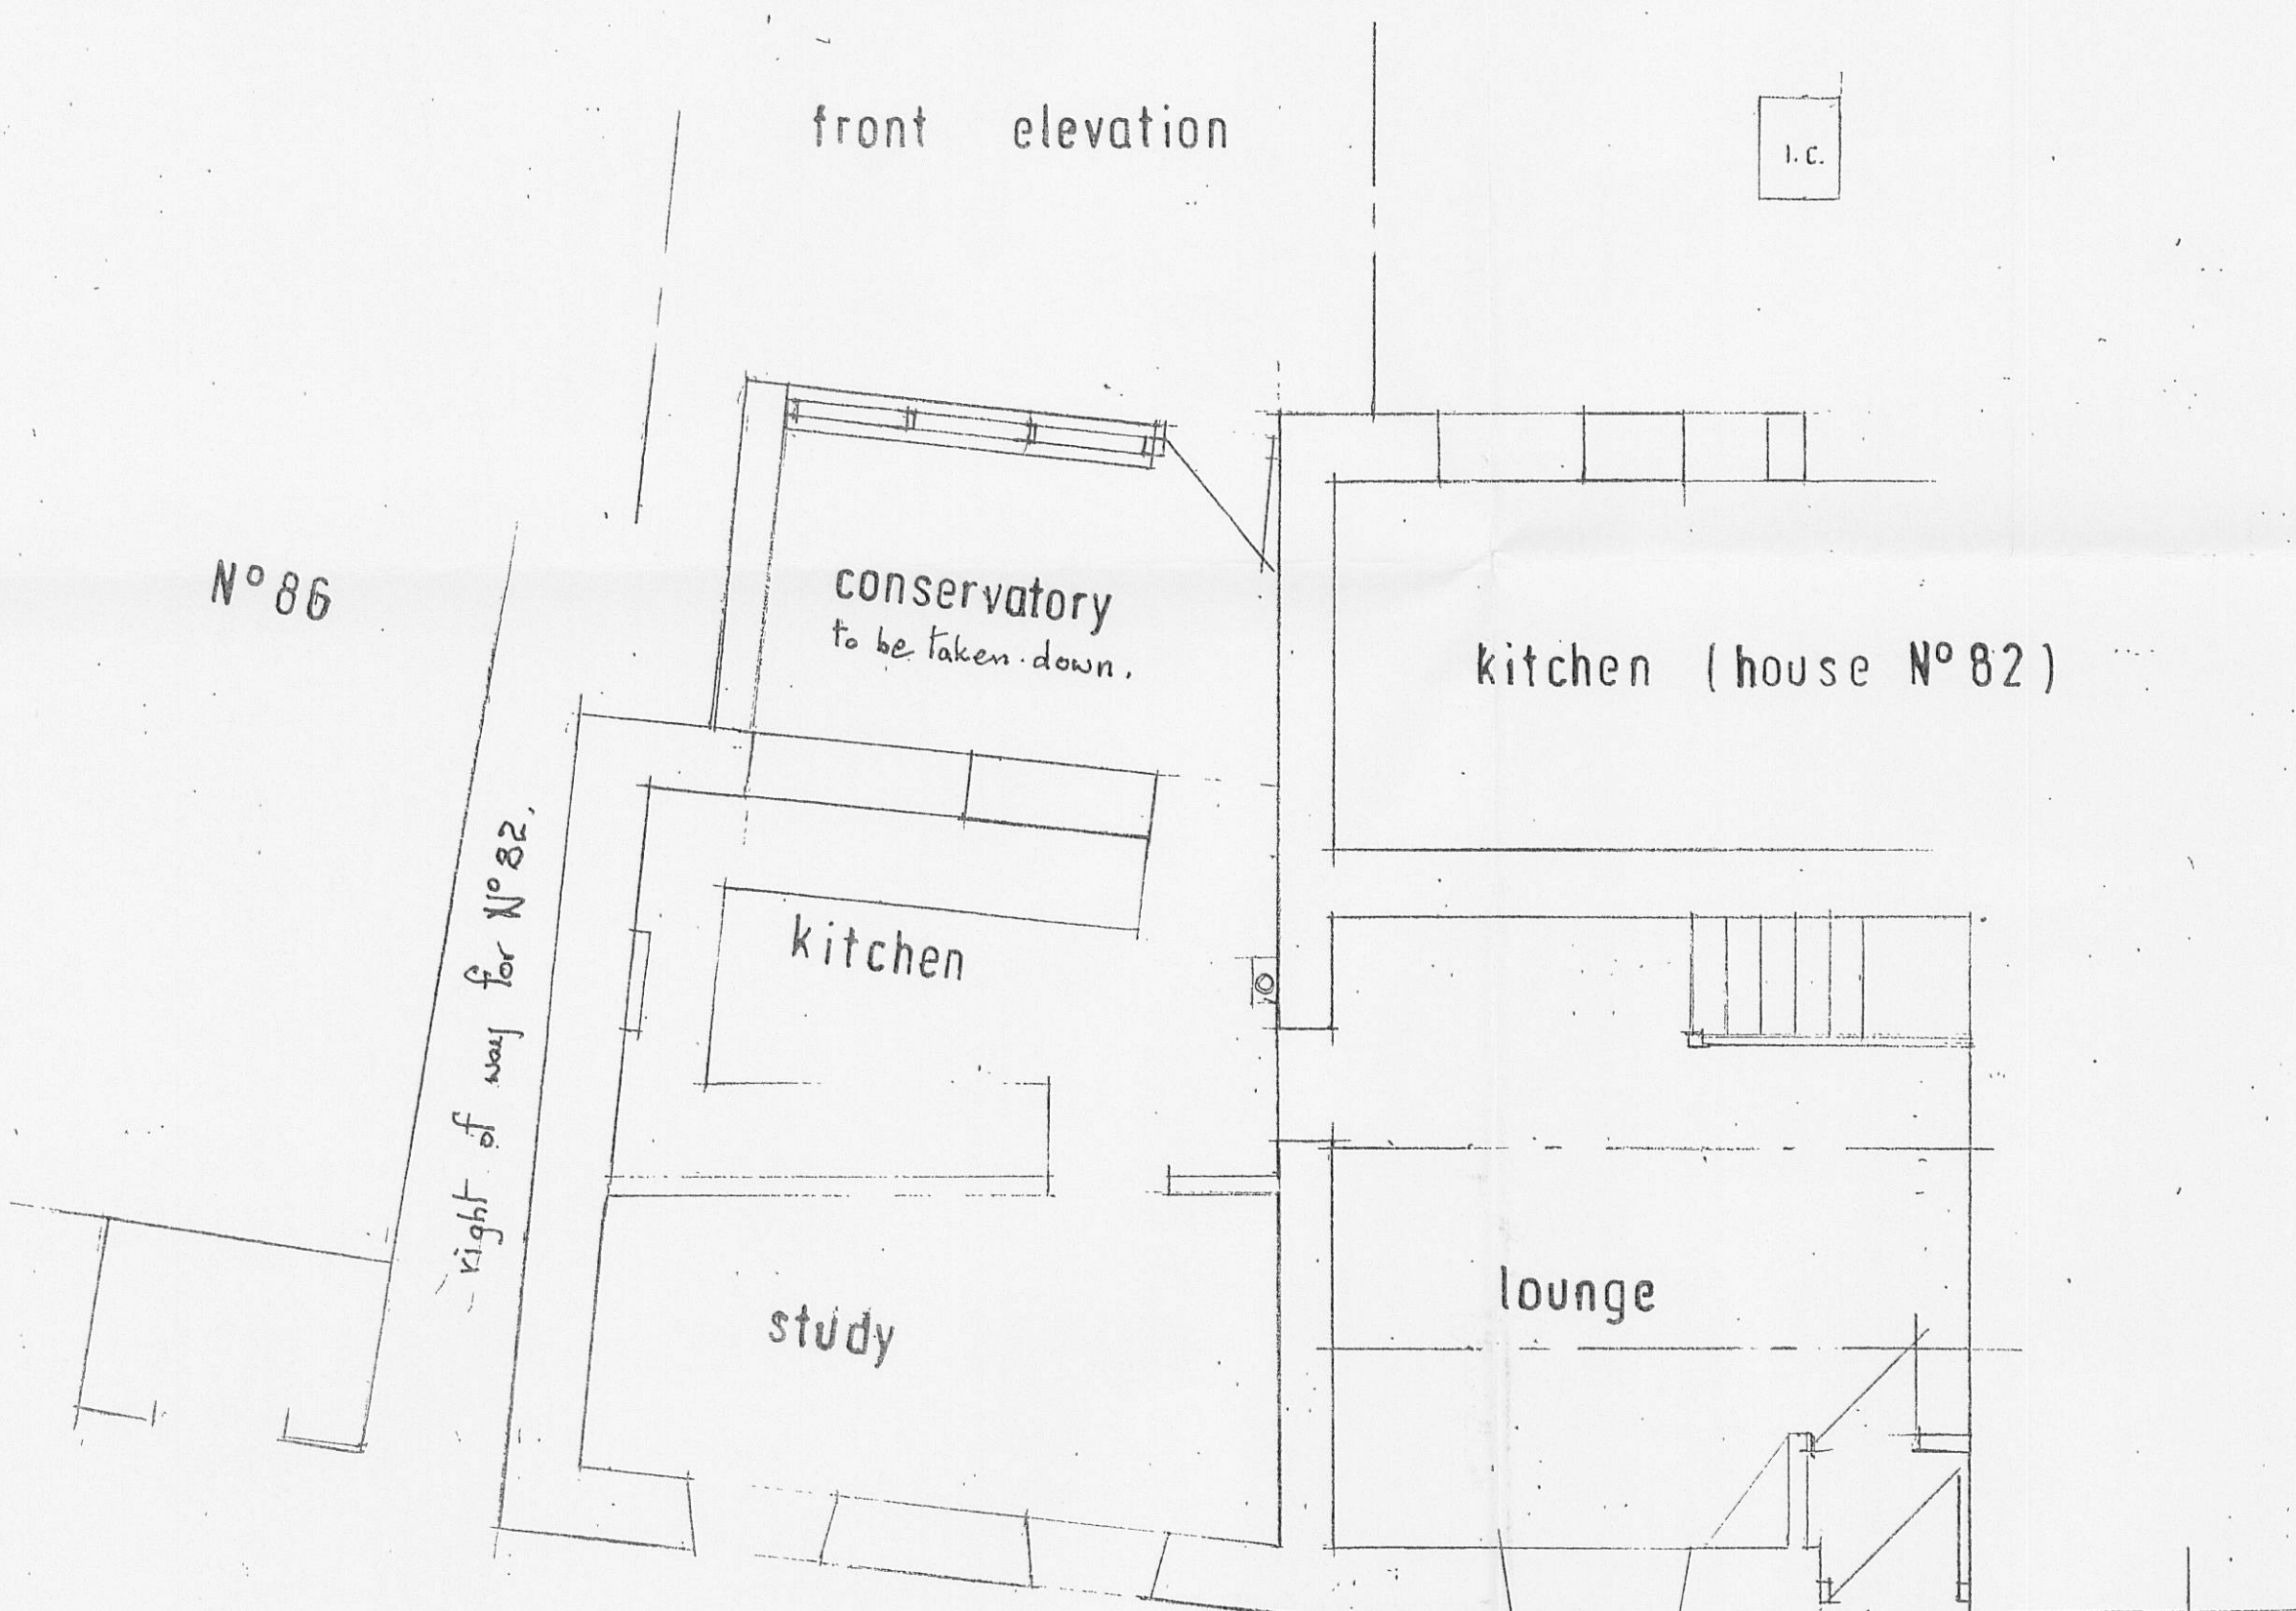


ground floor plan

specification for Building Control

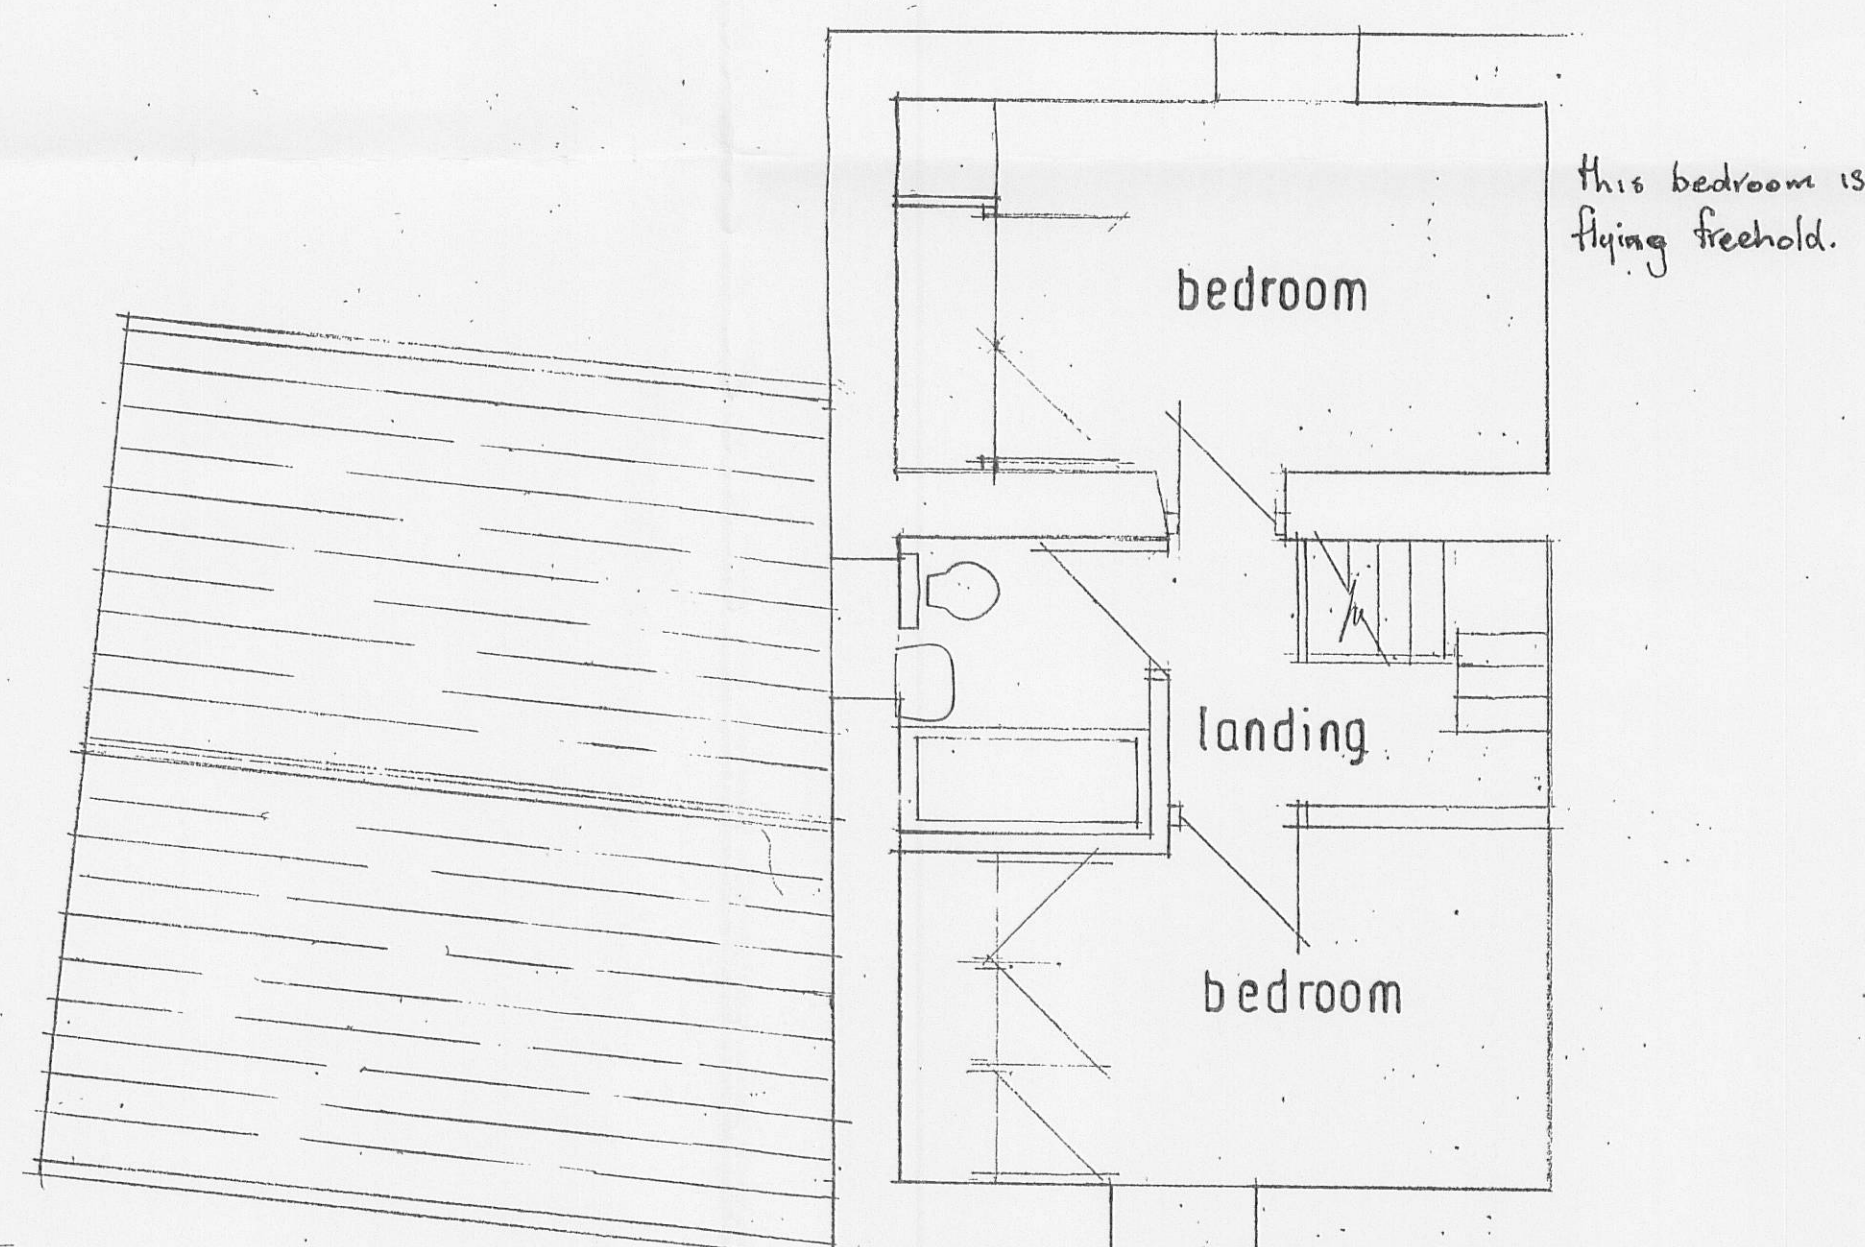

first floor plan

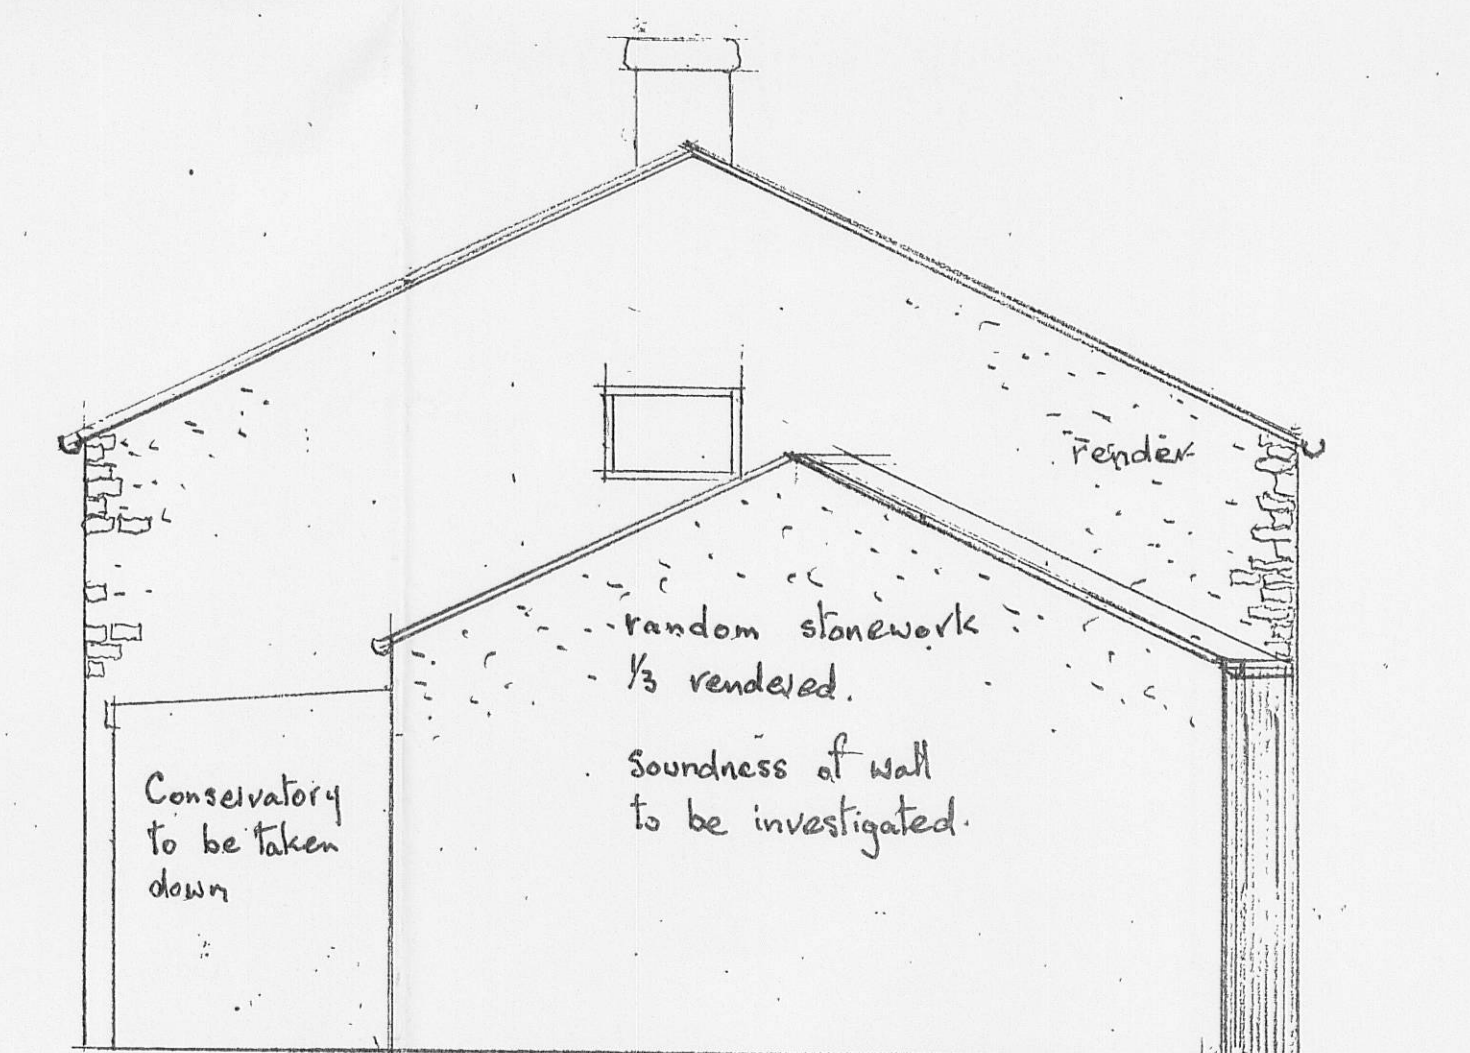

side elevation

Proposed extension to provide dining room at ground floor and bedroom with walk-in wardrobe and bathroom at first floor at N°84, Ribchester Road,

Drawing N° 1.
scale 1:50 25-1-12

320120101P