




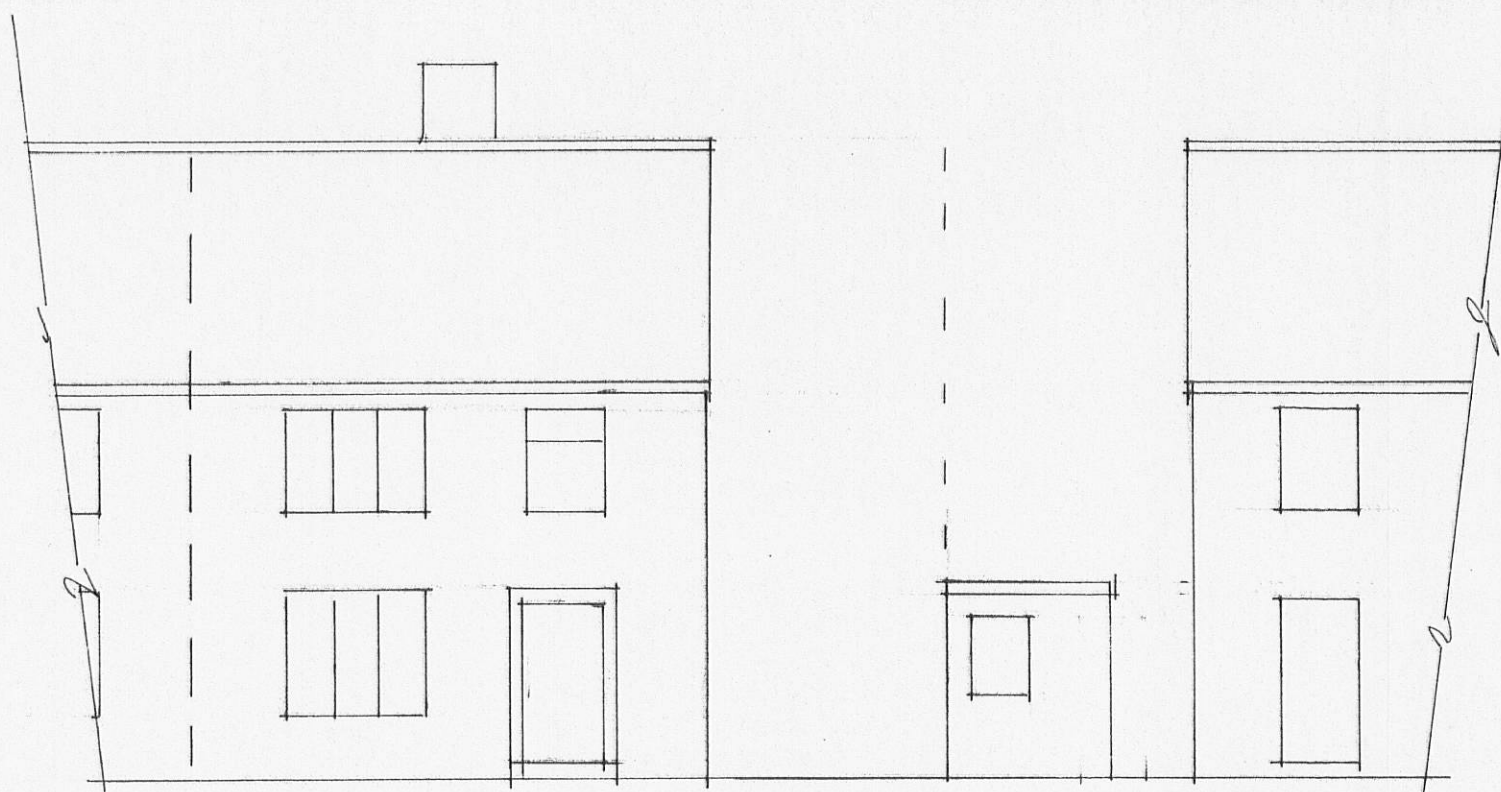

existing front south

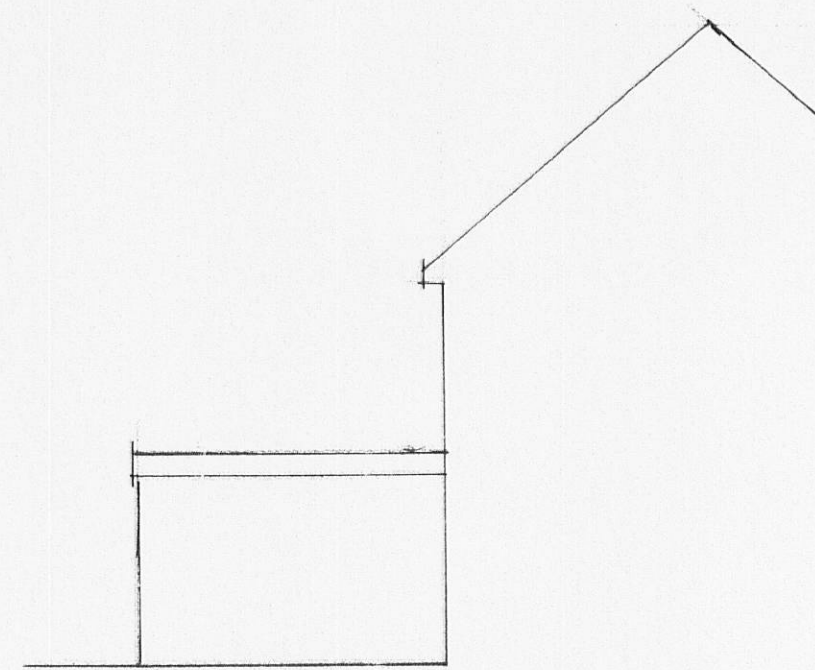


existing west

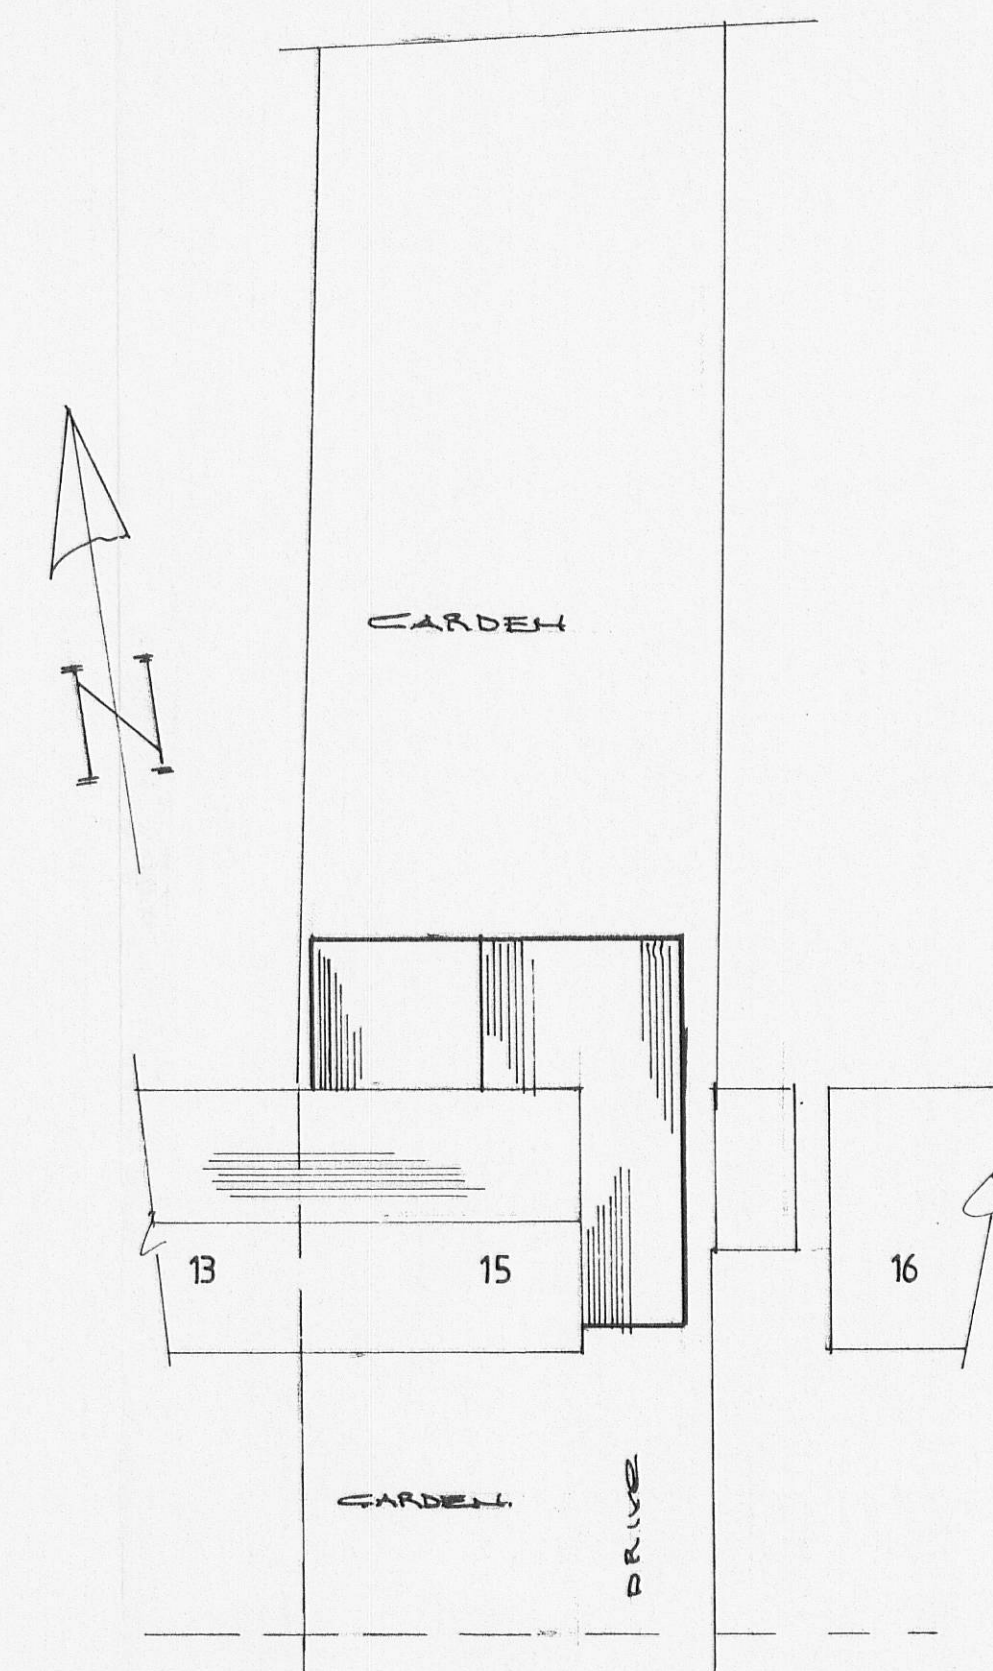


Site Plan




existing side east

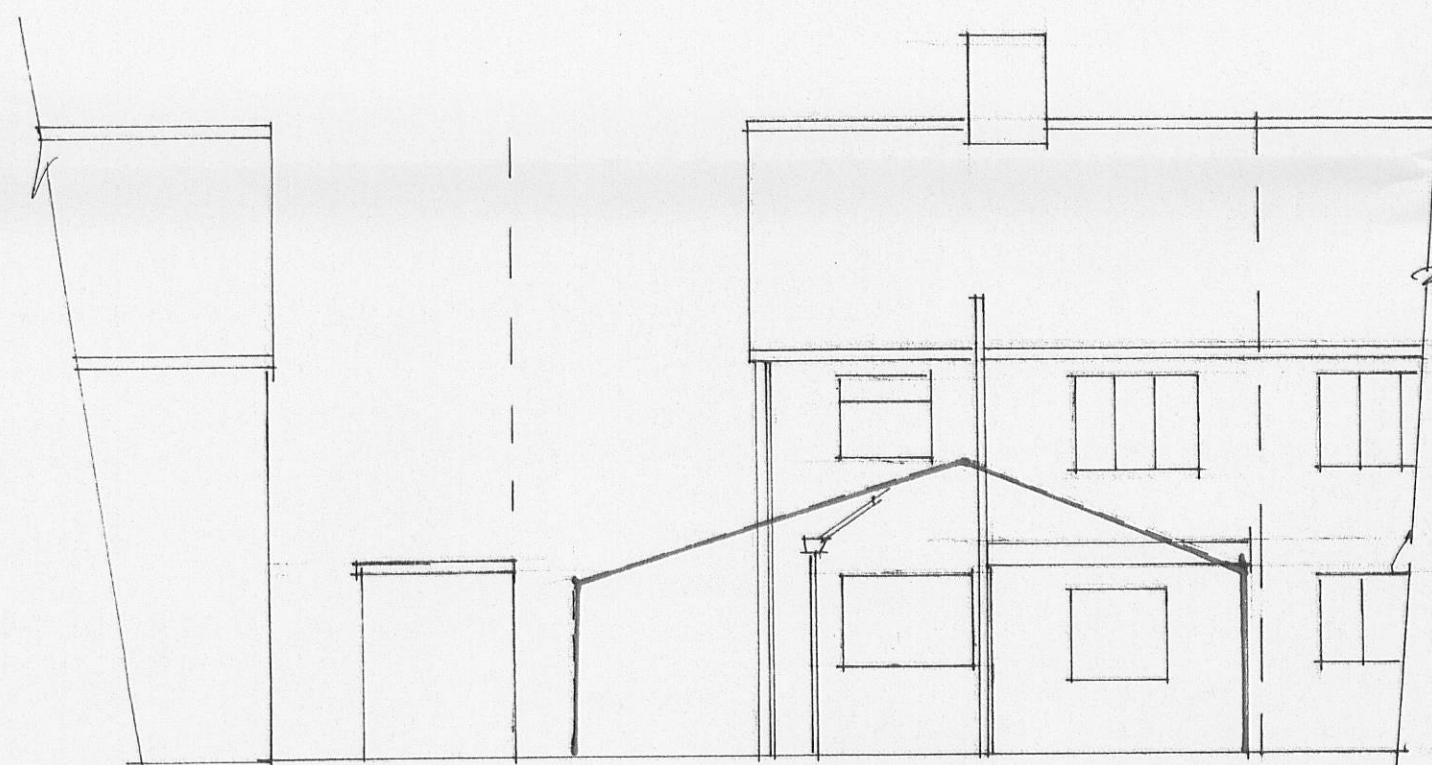

existing rear north

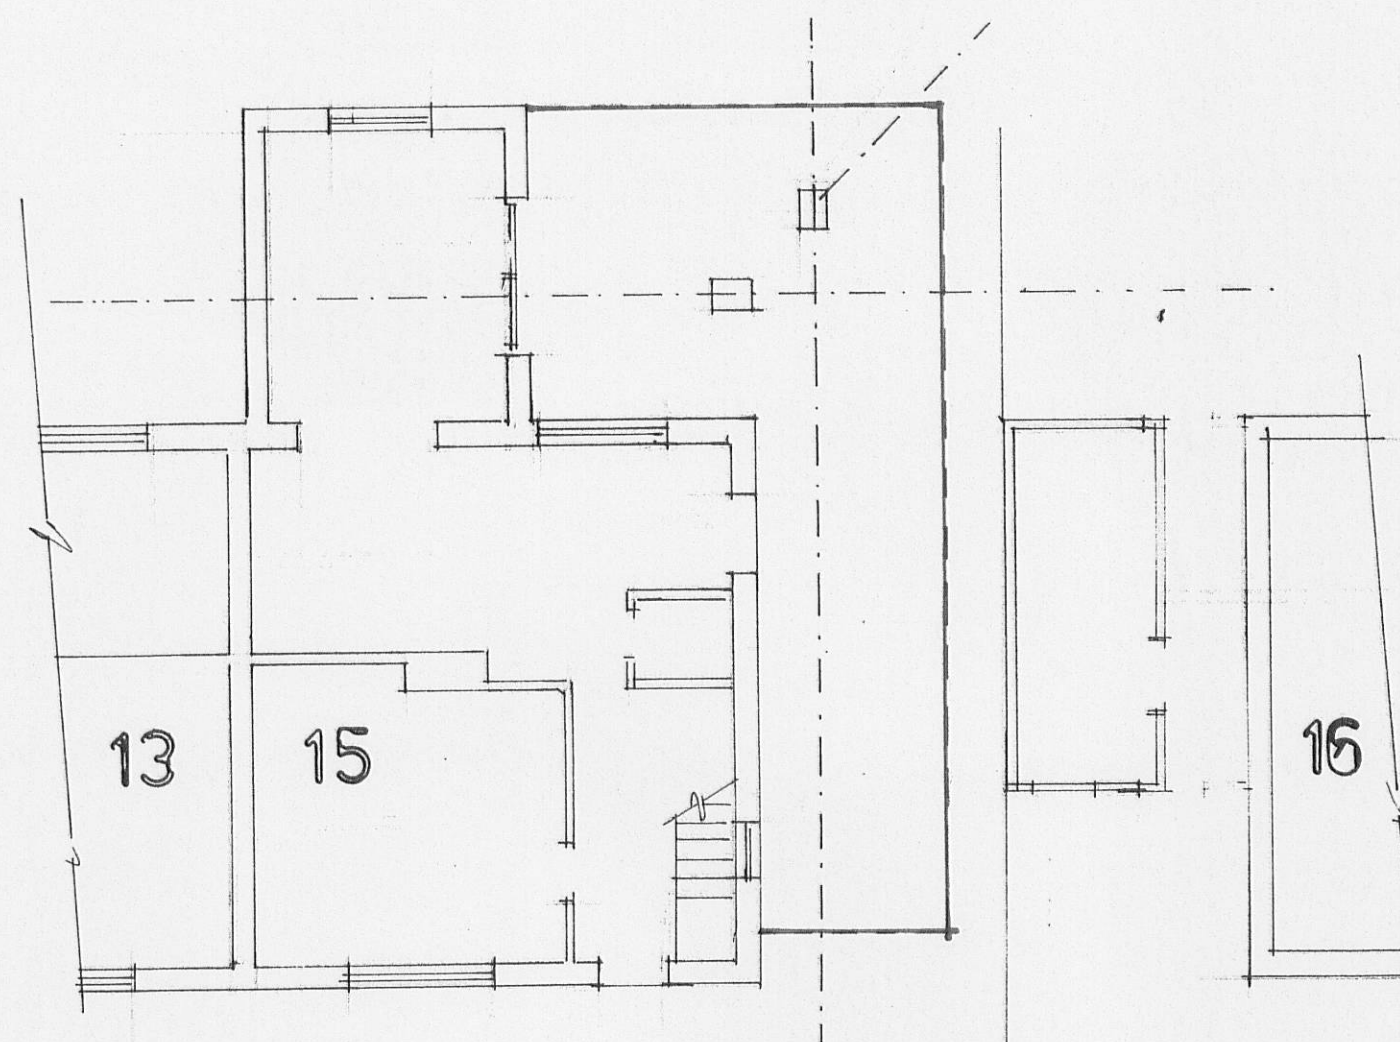

existing ground floor

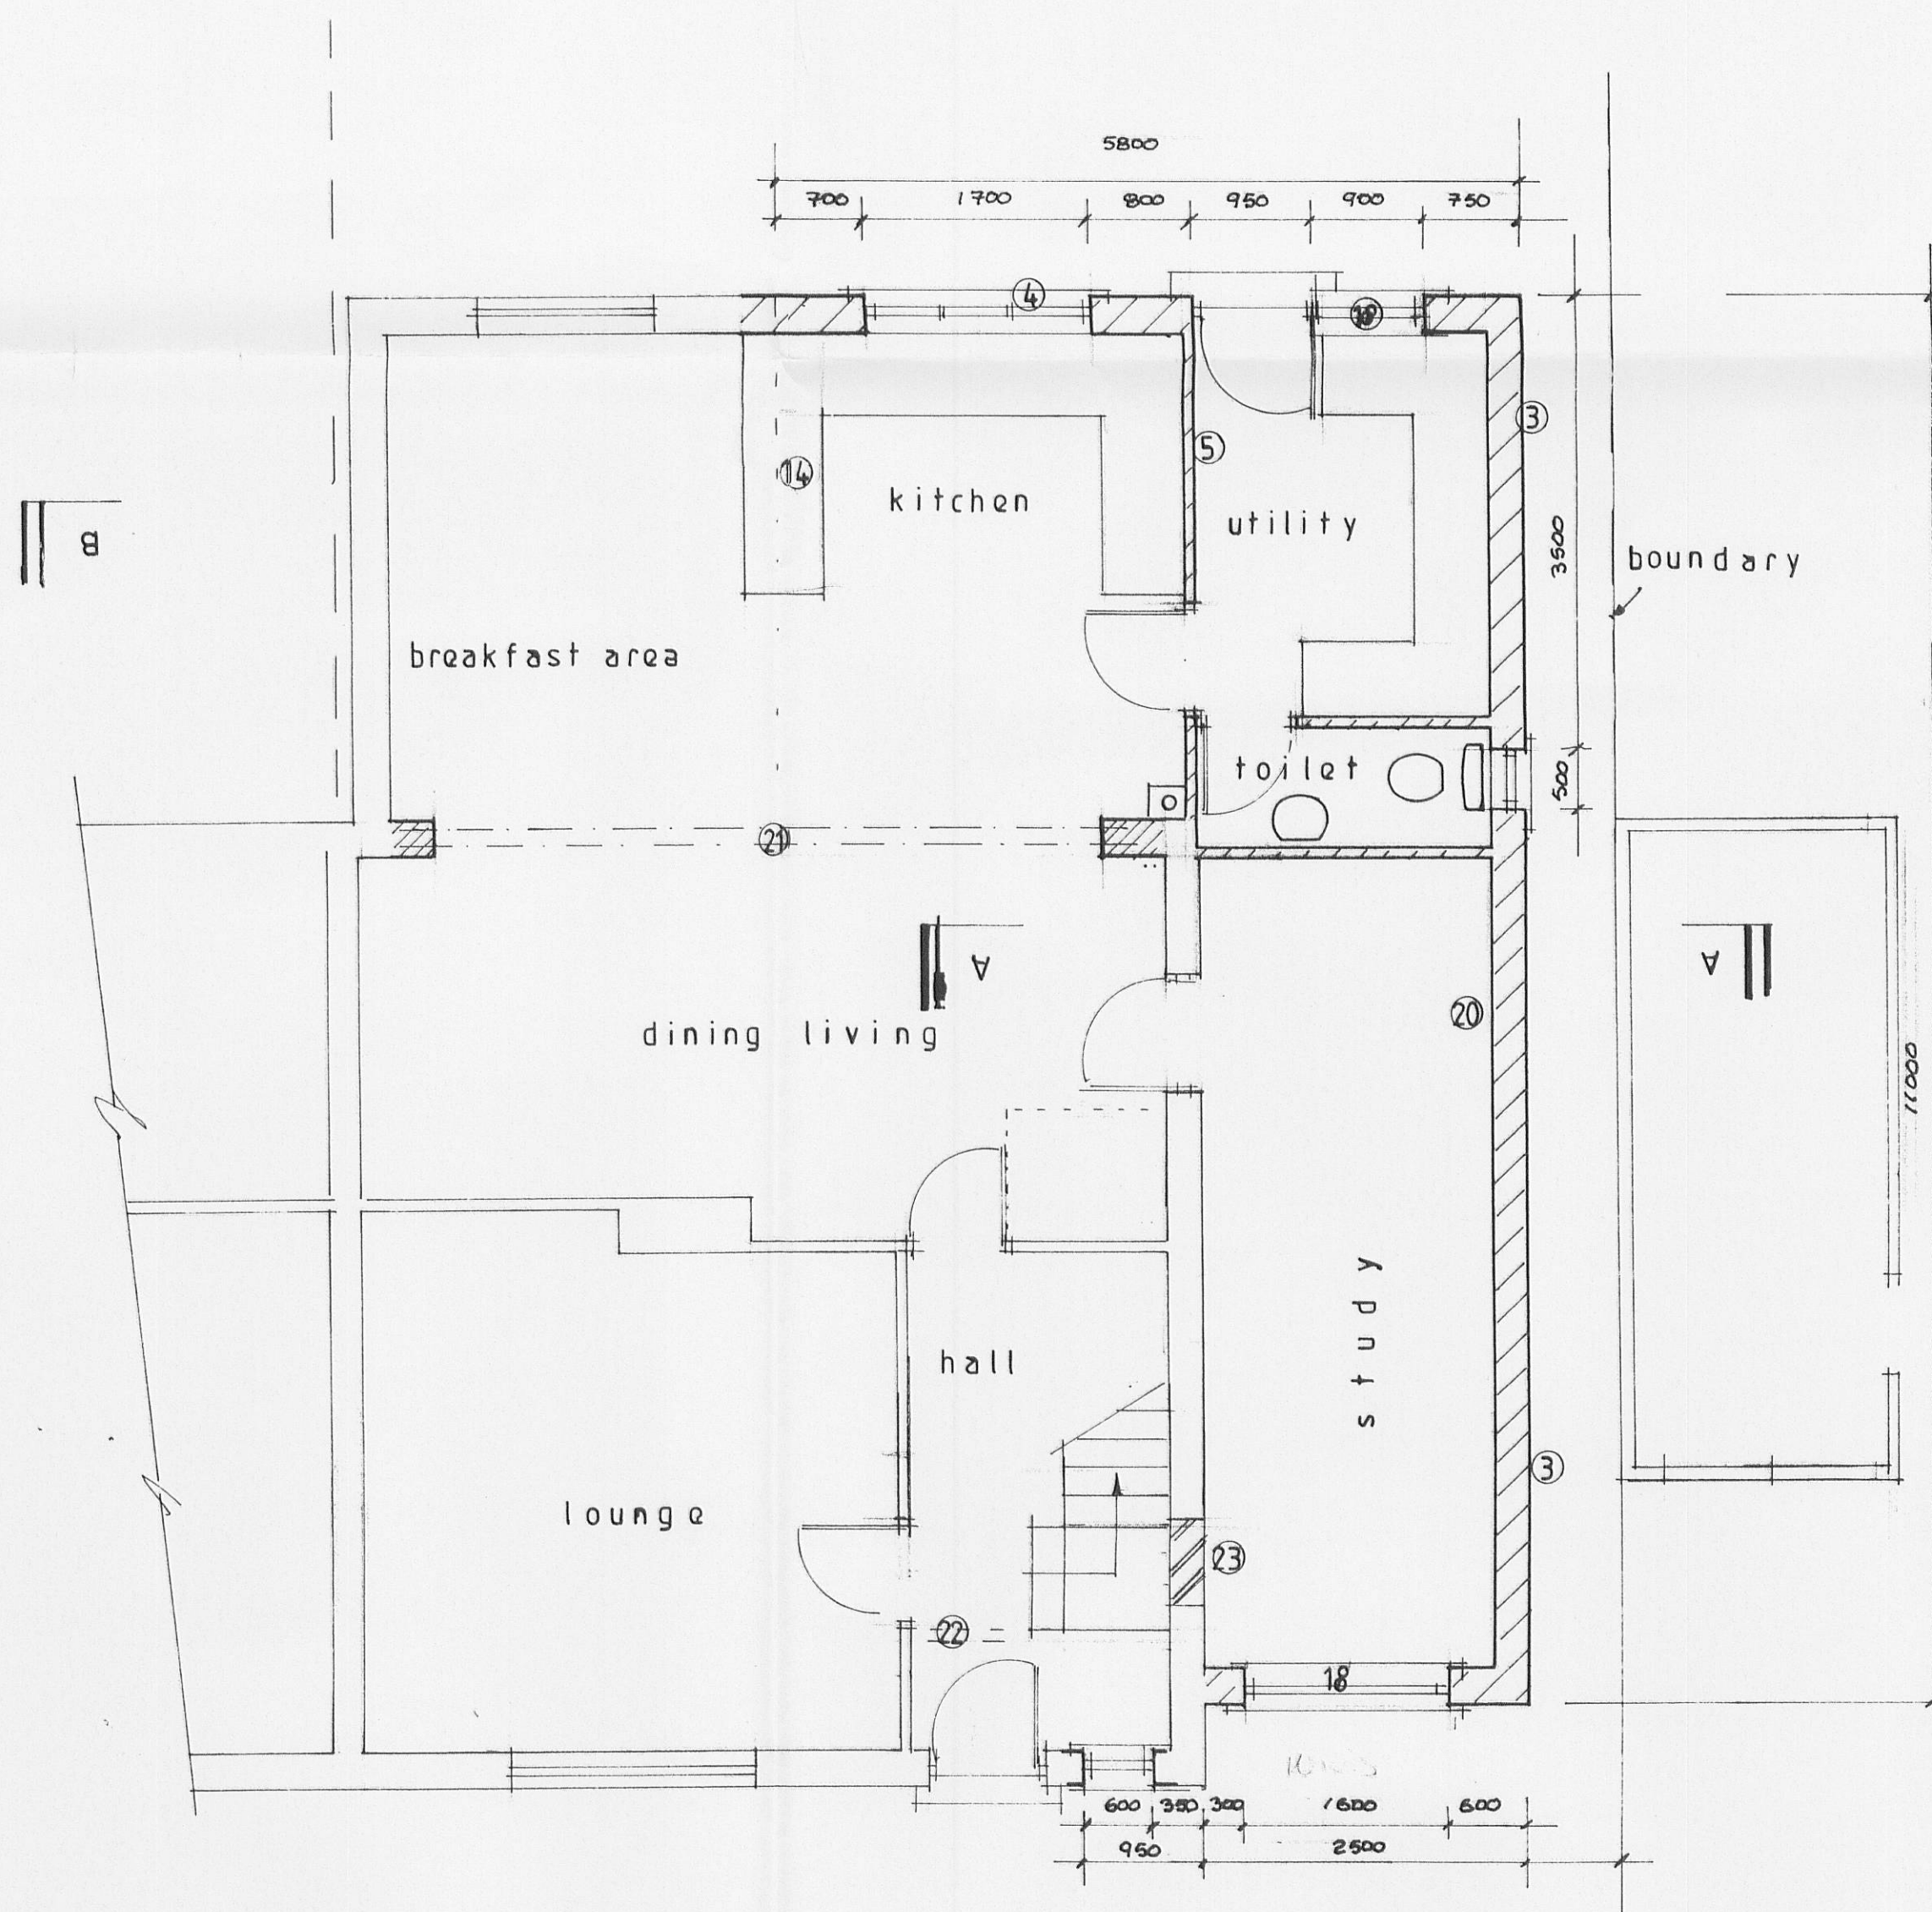

Proposed Plan

320120106P

S.J. Bialecki Limited
Building Surveyors

Drawing no 7005

Scale 1:50-20:100

Proposed
Single Storey Extension
At
15 Green Park
Whalley