



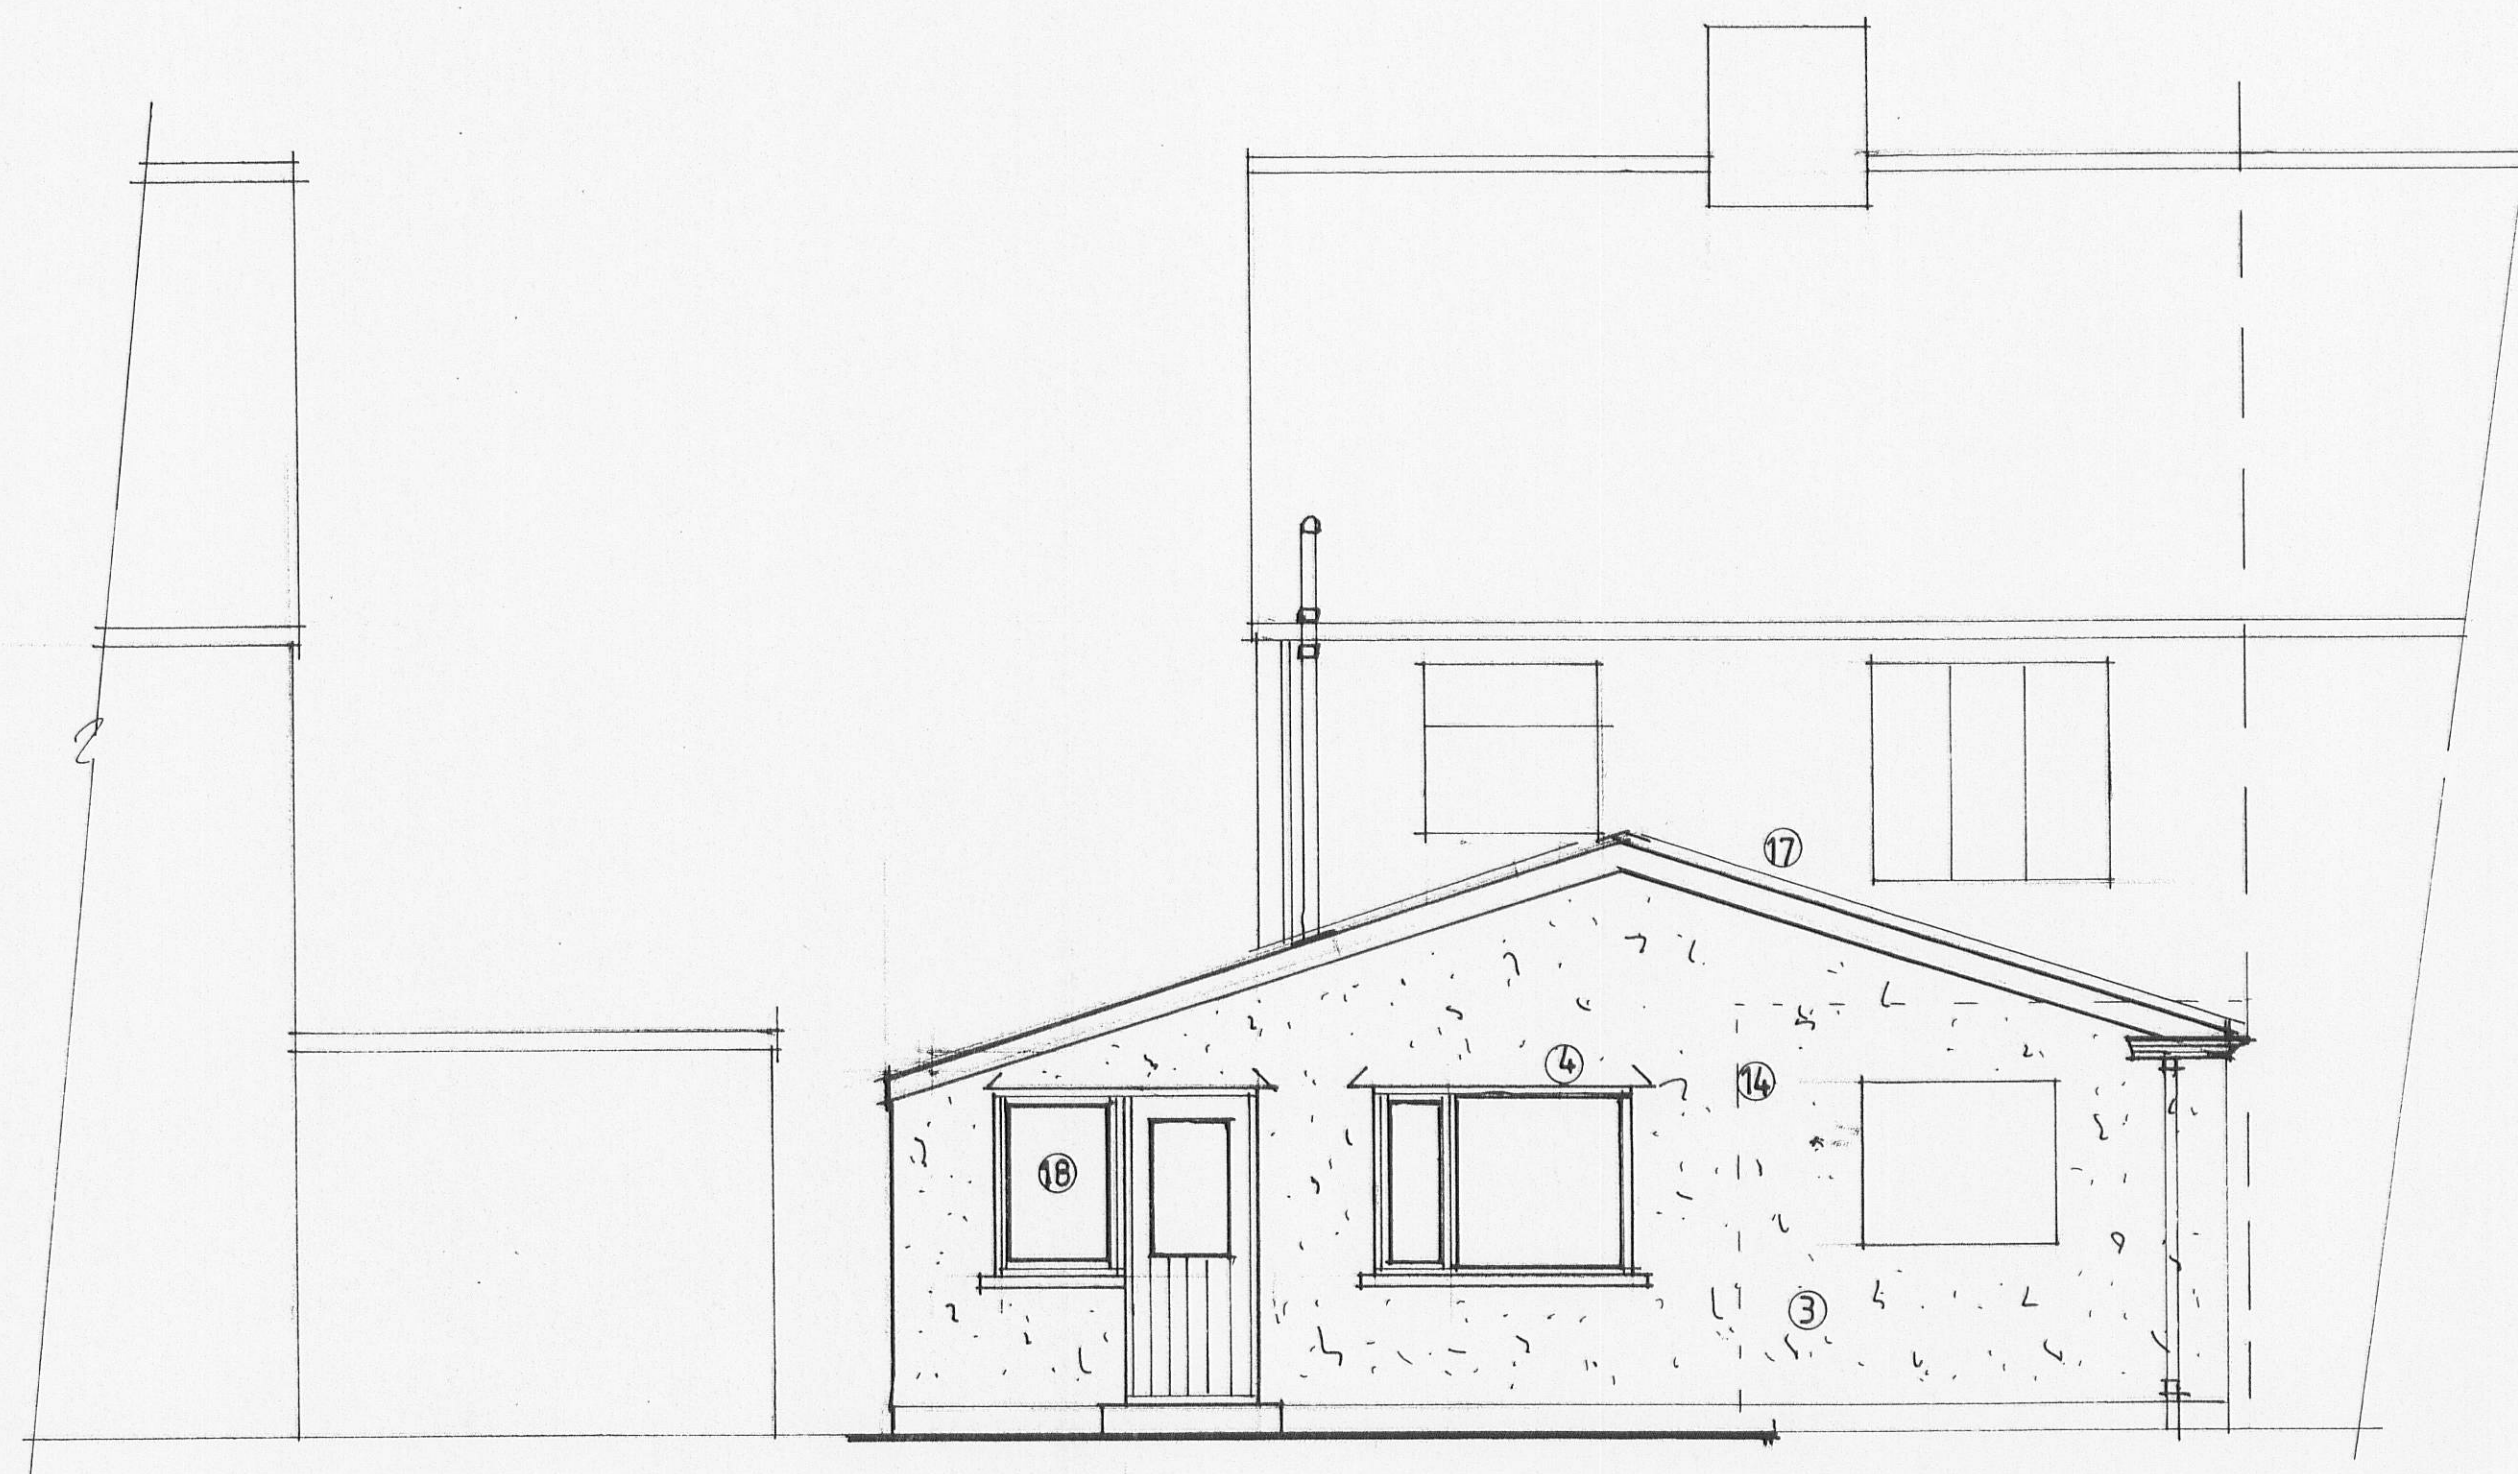


Proposed Rear Elevation (north)

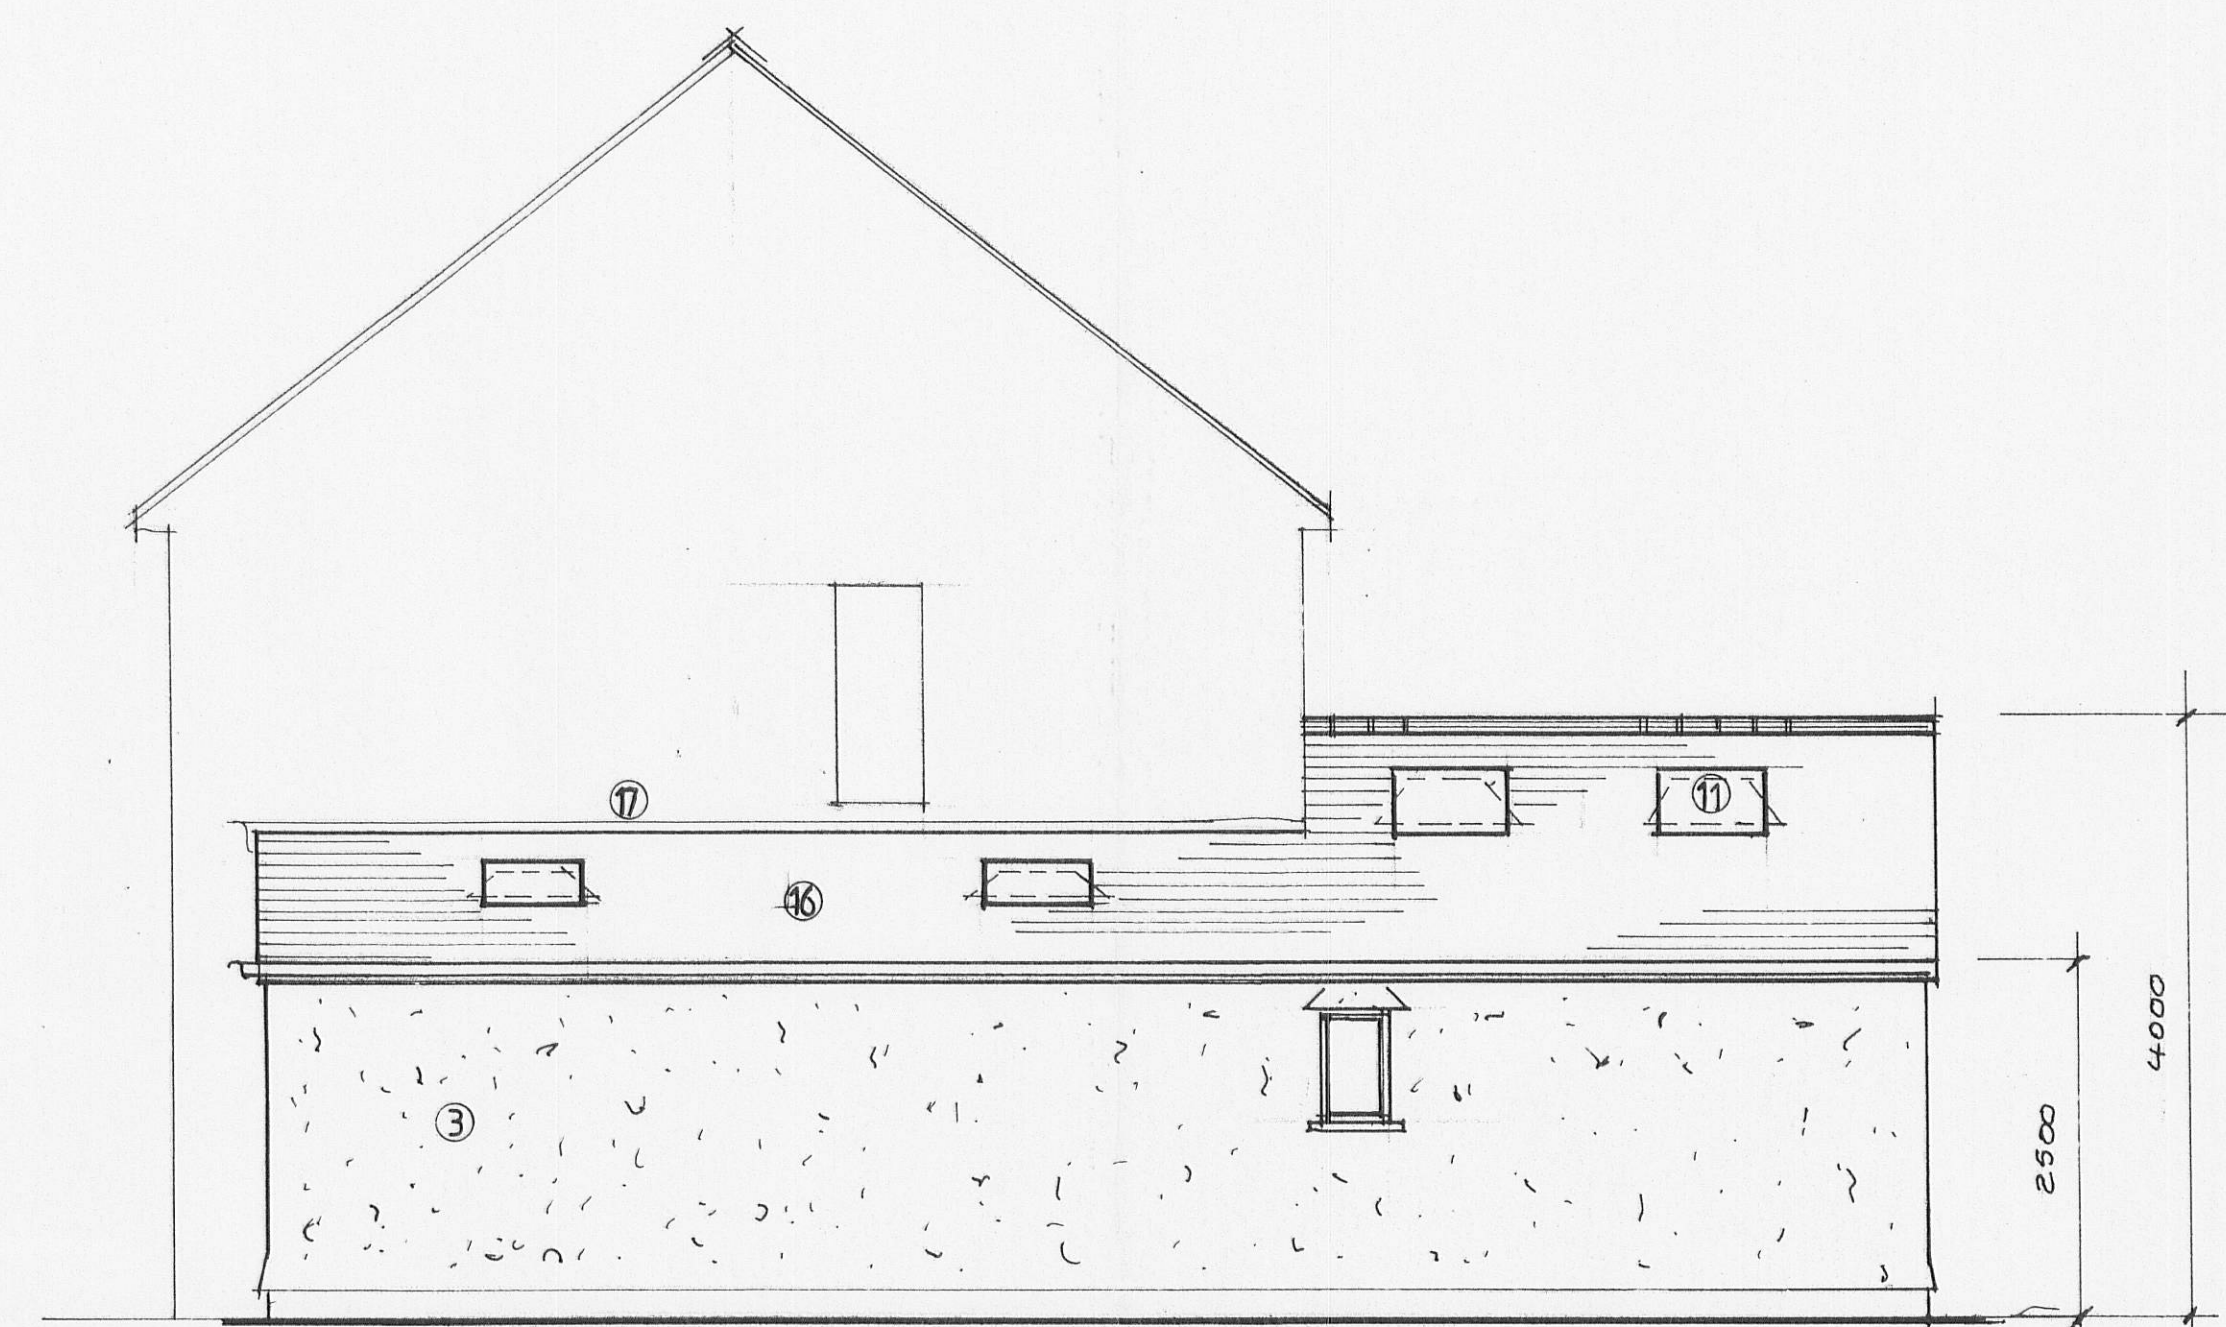

Proposed Side Elevation (east)



Proposed Front Elevation (south)

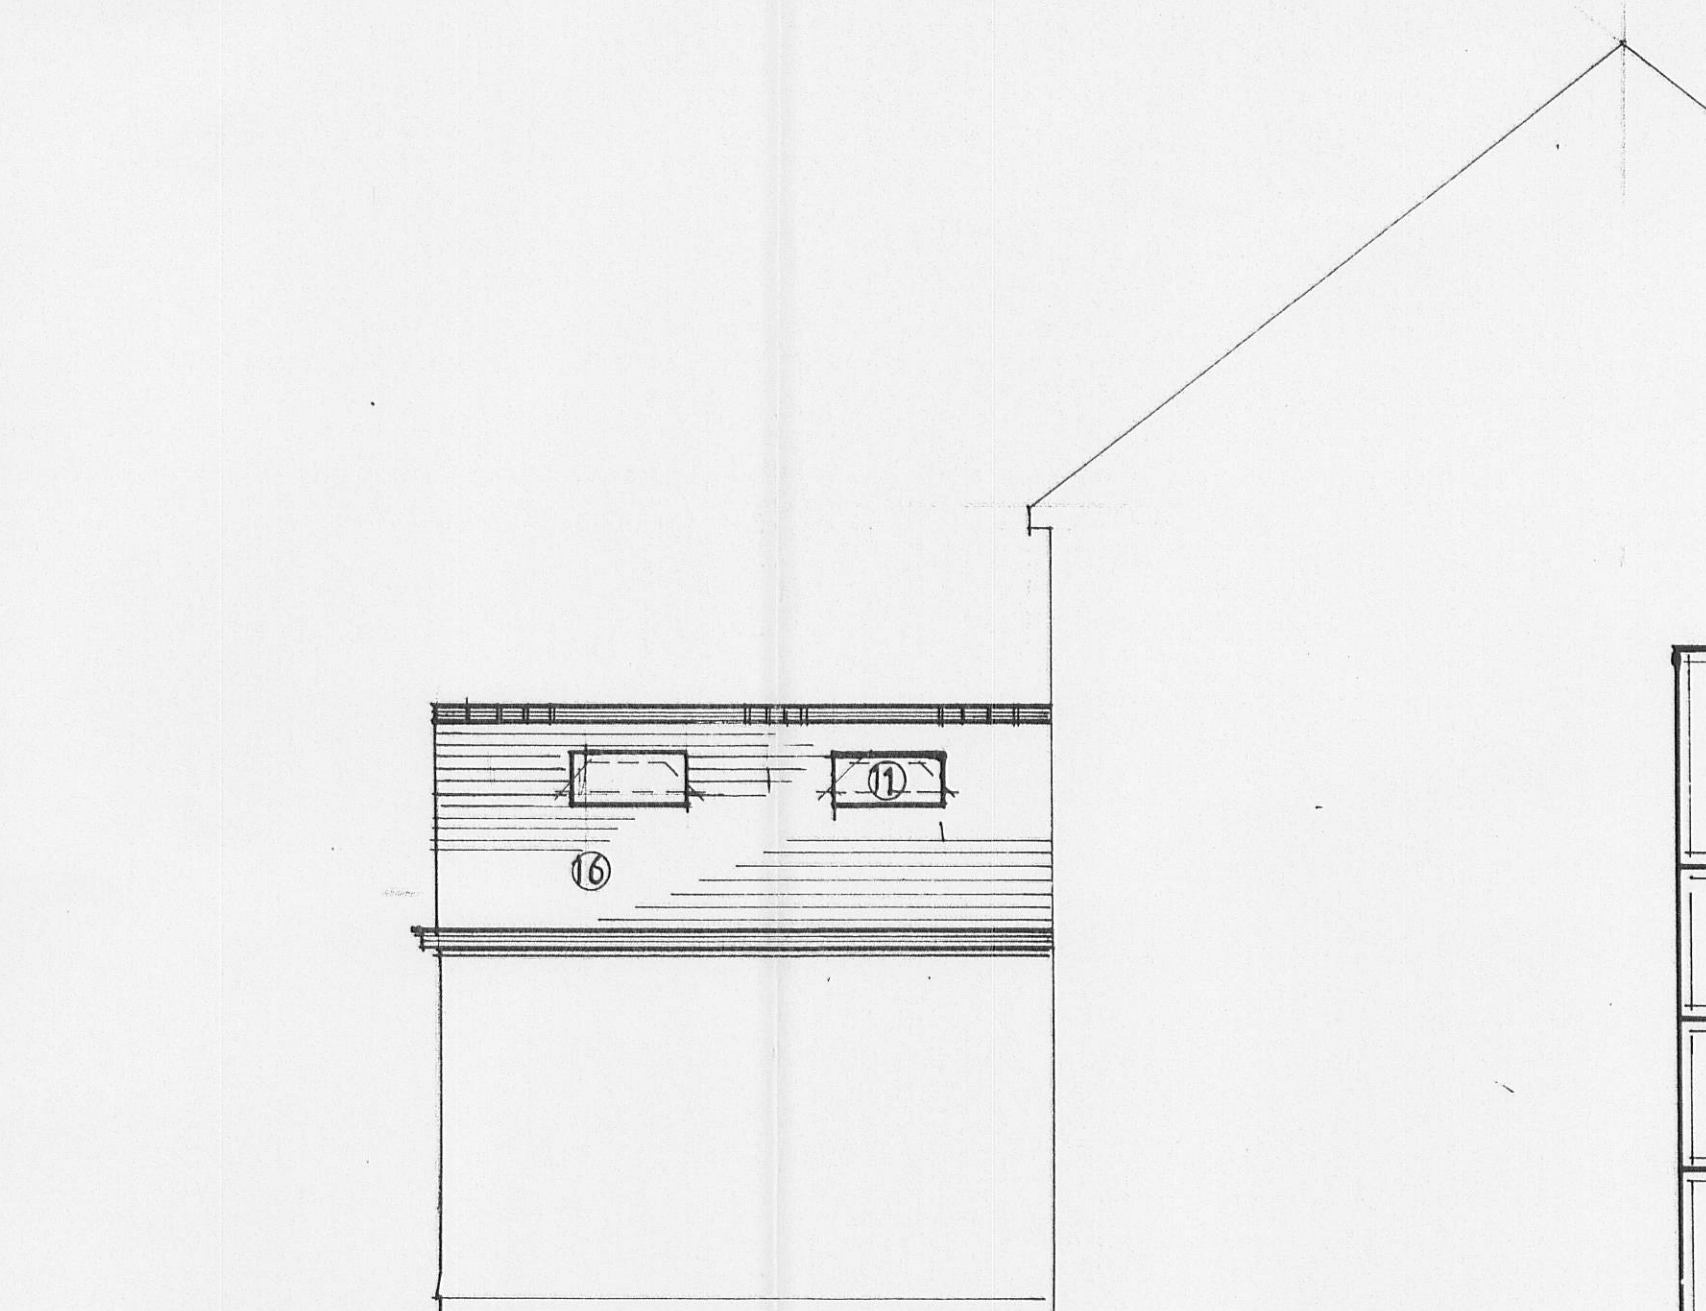

Proposed West Elevation

320120106P

S.J. Bialecki Limited
Building Surveyors

Drawing no 7006

Scale 1:50

Proposed
Single Storey Extension
At
15 Green Park
Whalley