



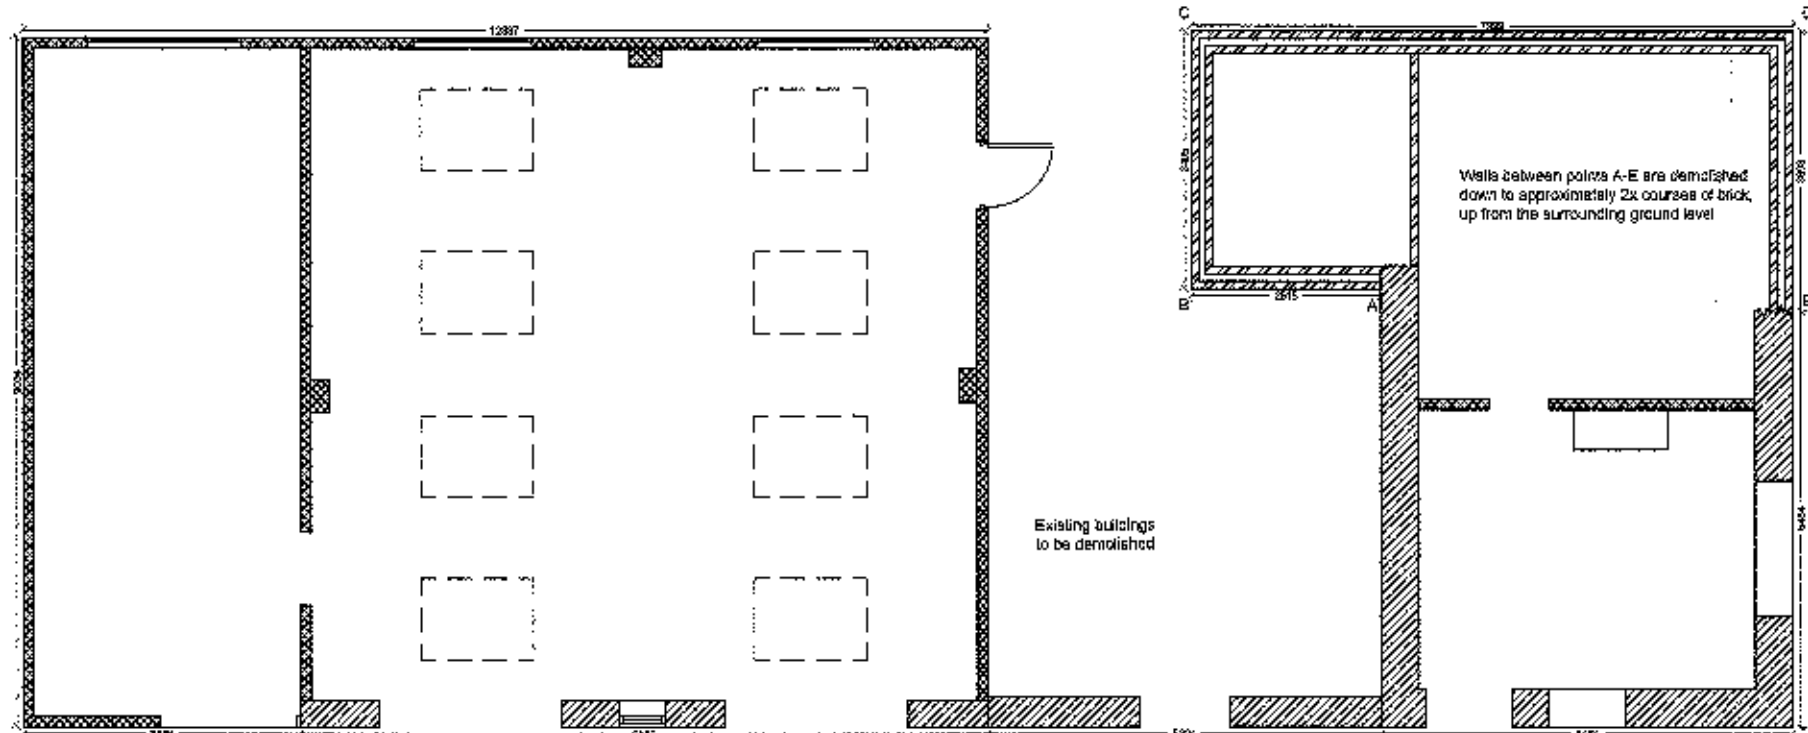

Existing Ground Floor Plan 1:100

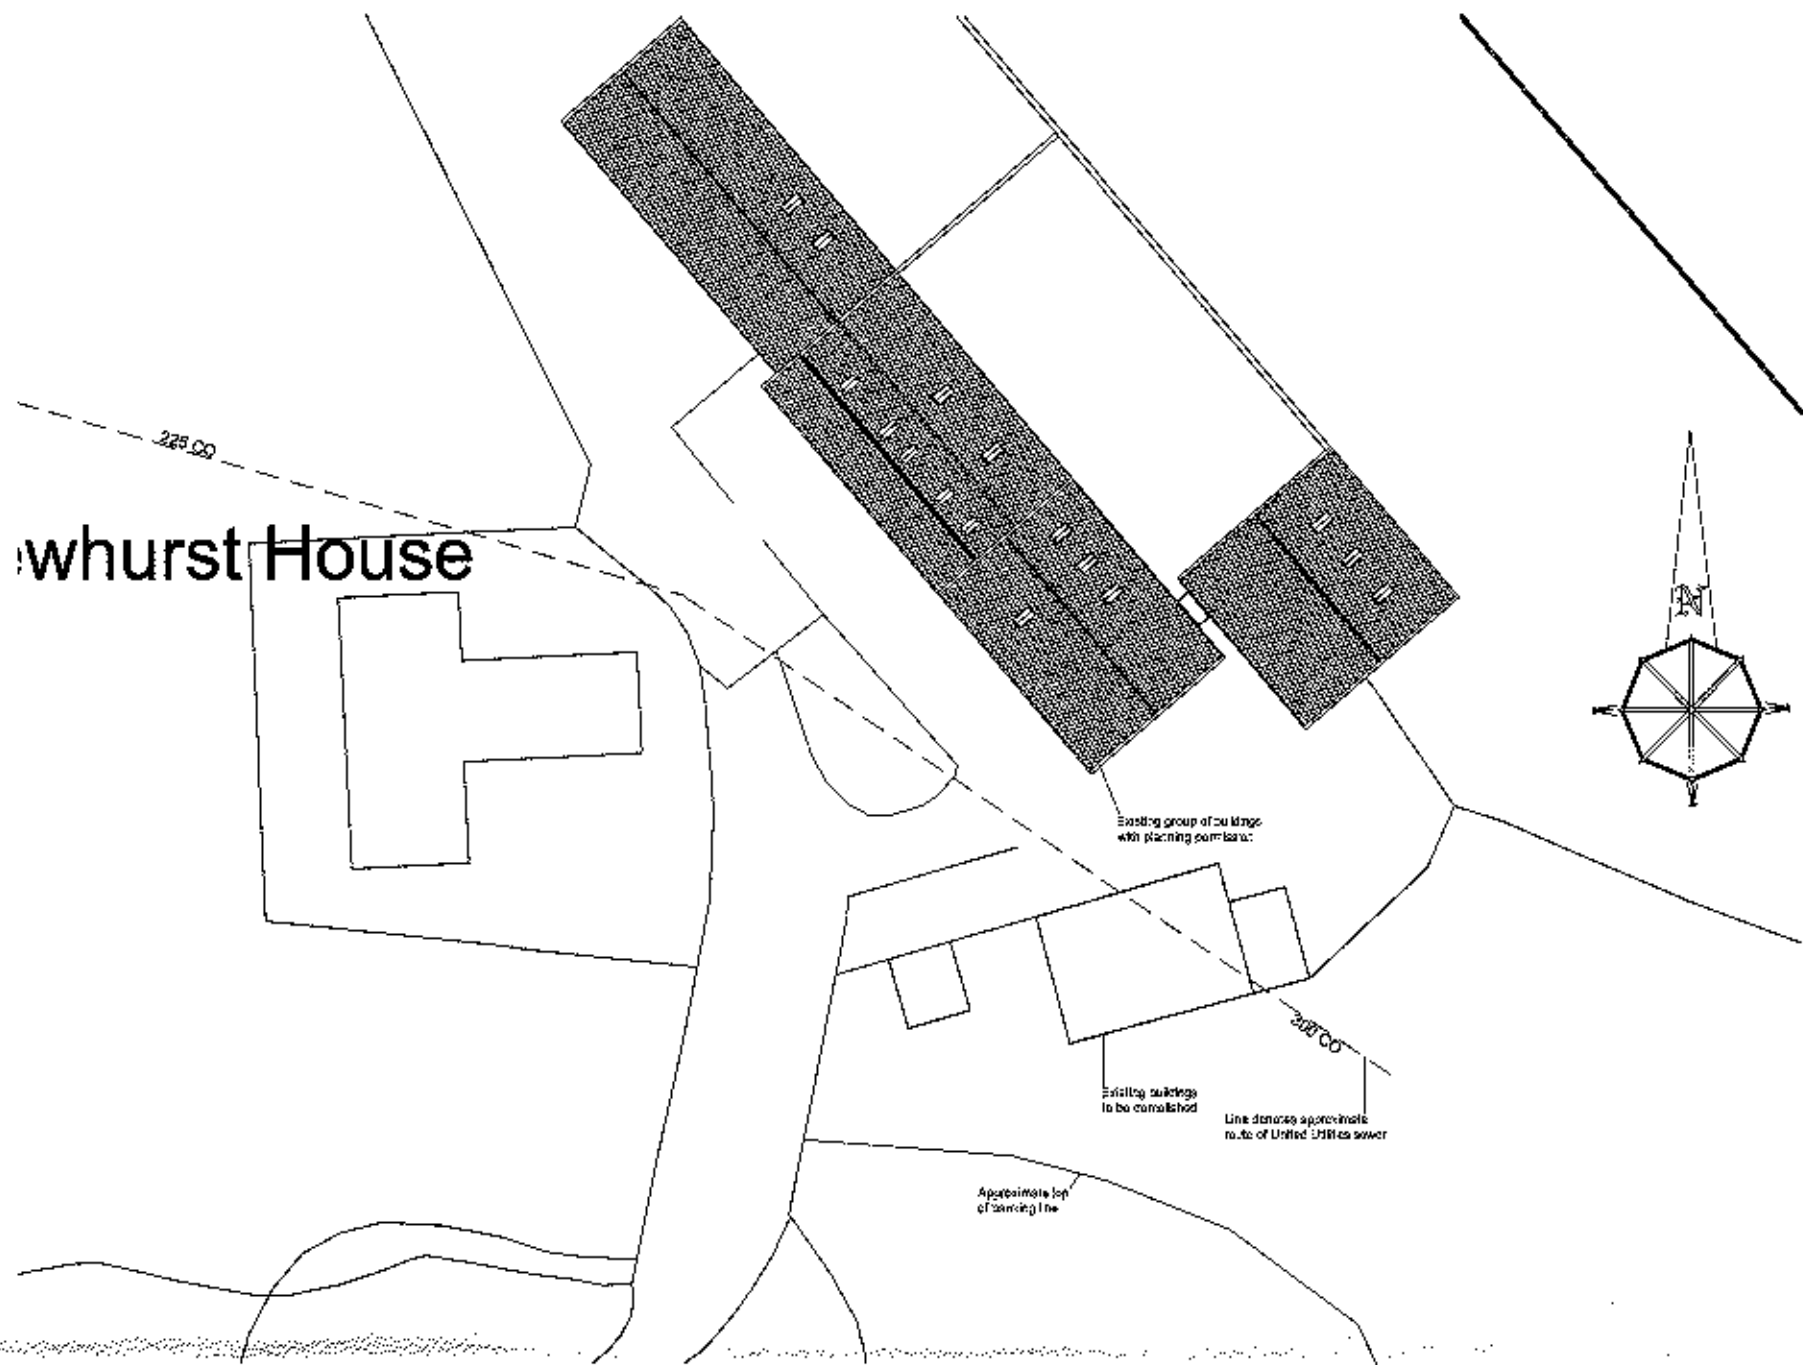

Existing Site Plan 1:500

Notes:


All work is to be carried out to the latest current British standards Code of Practice and recognised working practices.

All work and materials should comply with Health and Safety legislation.


All dimensions are in millimetres where explicitly shown otherwise.

The contractor should check and certify all dimensions as work proceeds and notify the architect of any discrepancies.


Do not scale off the drawings, if in doubt ask.

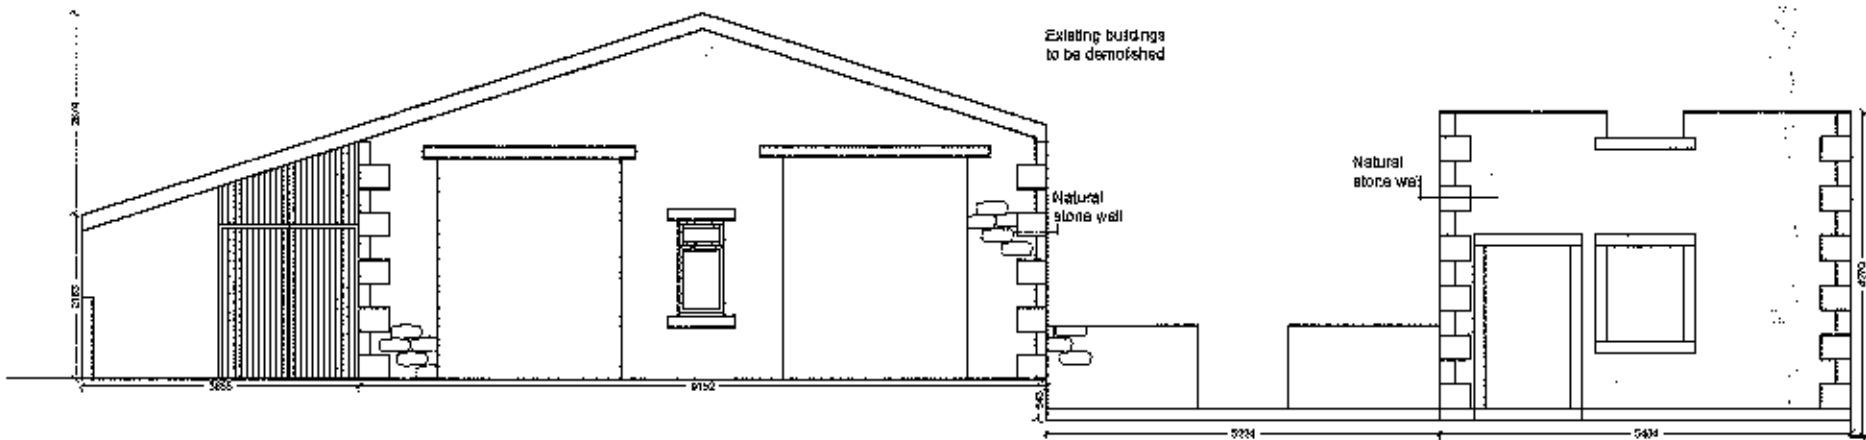


Existing Northerly Facing Elevation 1:100

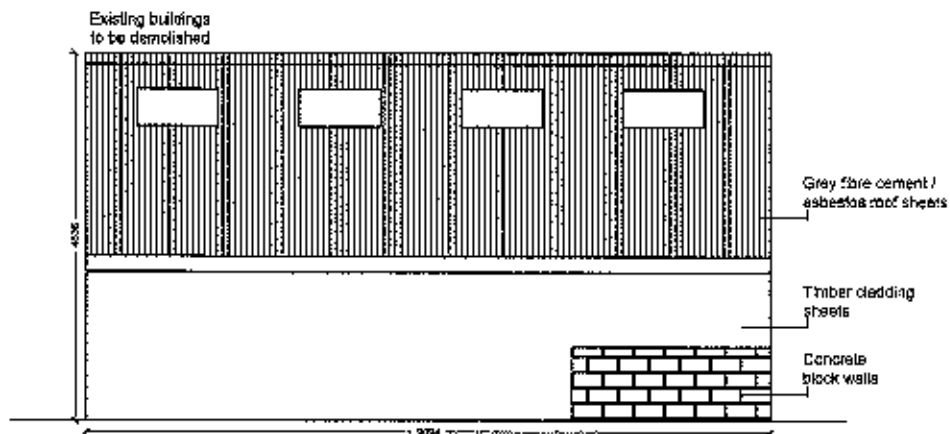

Existing Easterly Facing Elevation 1:100

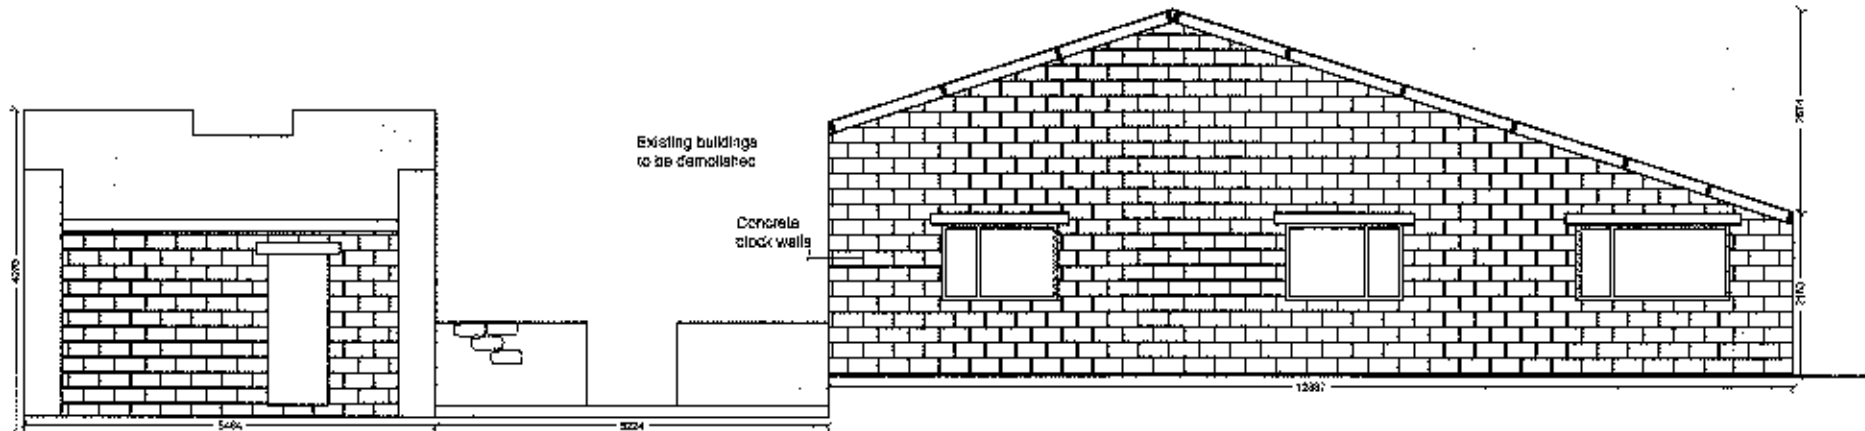

Existing Southerly Facing Elevation 1:100

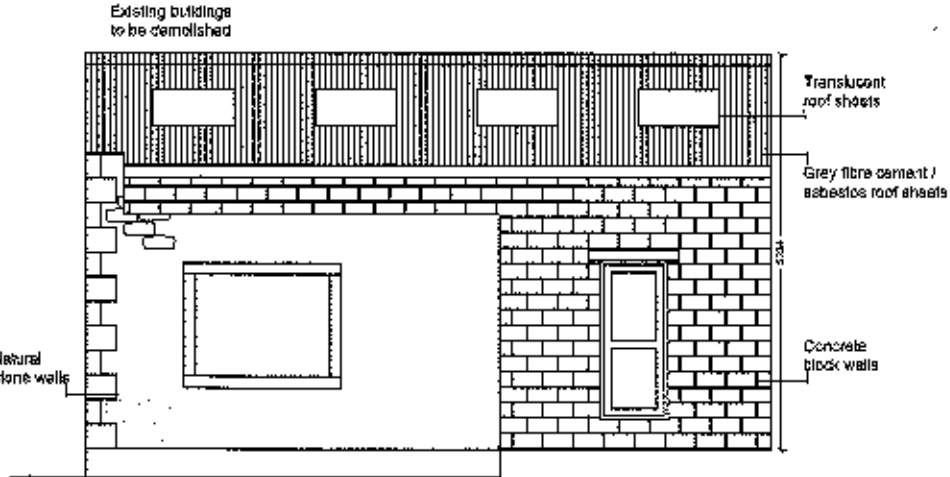

Existing Westerly Facing Elevation 1:100

AMENDED PLANS RECEIVED

DATE 26 APRIL 2012

320120127P

Amendments: Amend A - 25.4.12: Amend site layout further to public consultation & locating of public sewer. Submit plans to LPA for approval. AJM



Chartered Surveyors
8 - 8 Church Street
Clitheroe
Lancashire BB7 2DG
T: 01200 442301
F: 01200 442976
Email: info@ghaonline.co.uk

Project: (No: 155/1376)
Proposed holiday cottages at
Dewhurst Farm
Longsight Road
Langho
Blackburn
BB6 8AD

Title: Existing floor plans, elevations & site plan

Drawing No: Tur/155/1376/01

Drawn: AJM

Client: Mr J. Turner

Date: 09.01.12

Scale: 1:100/500

Amendments:

A