

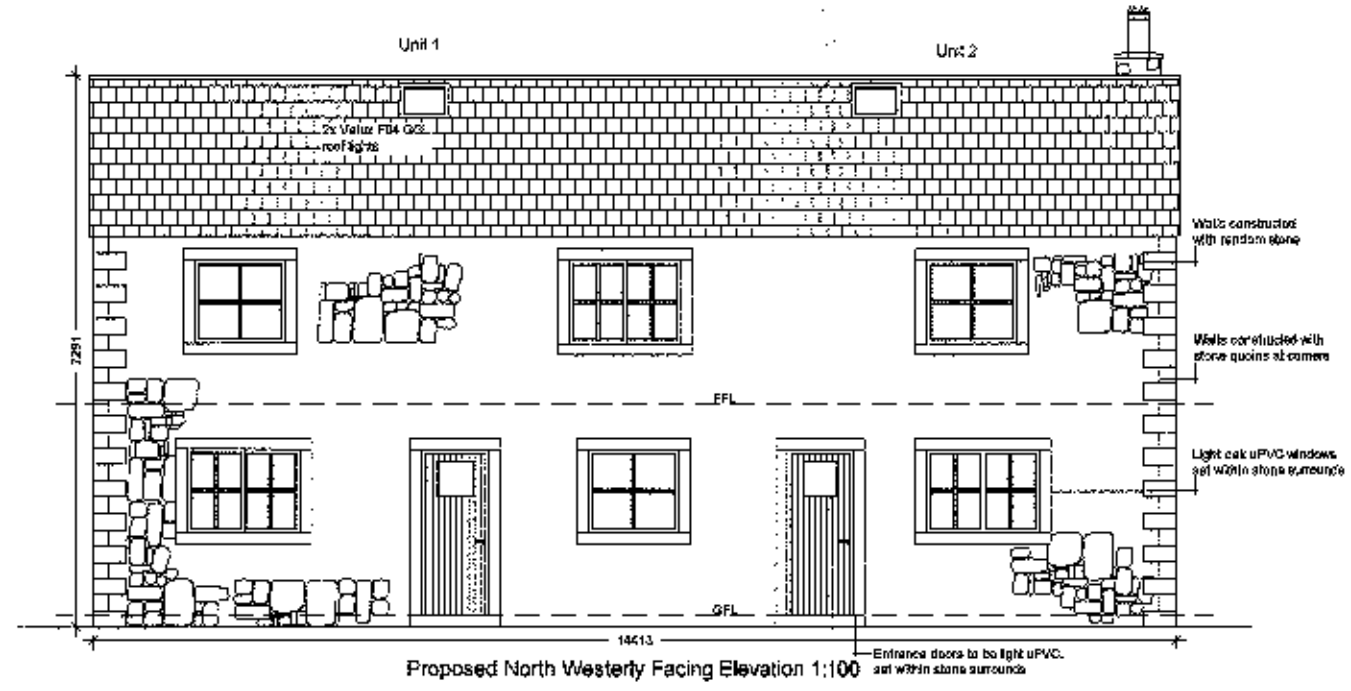
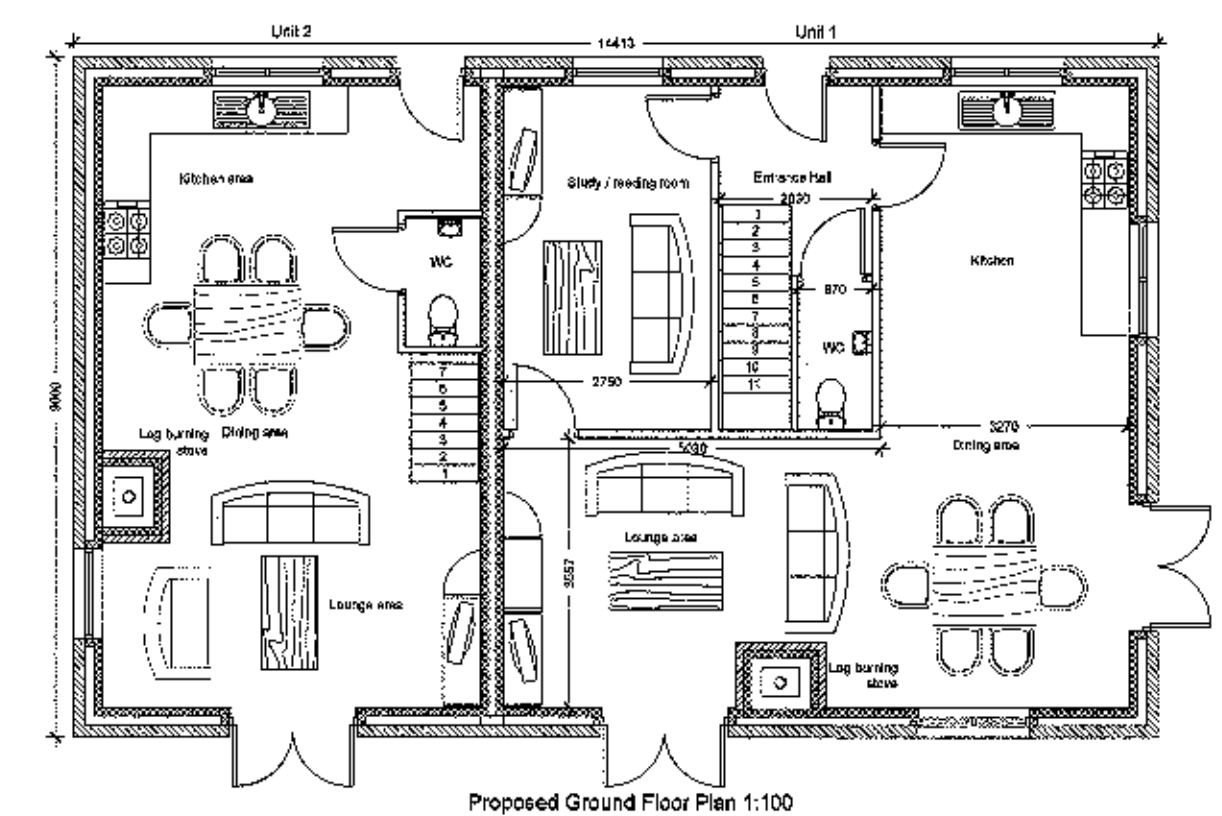
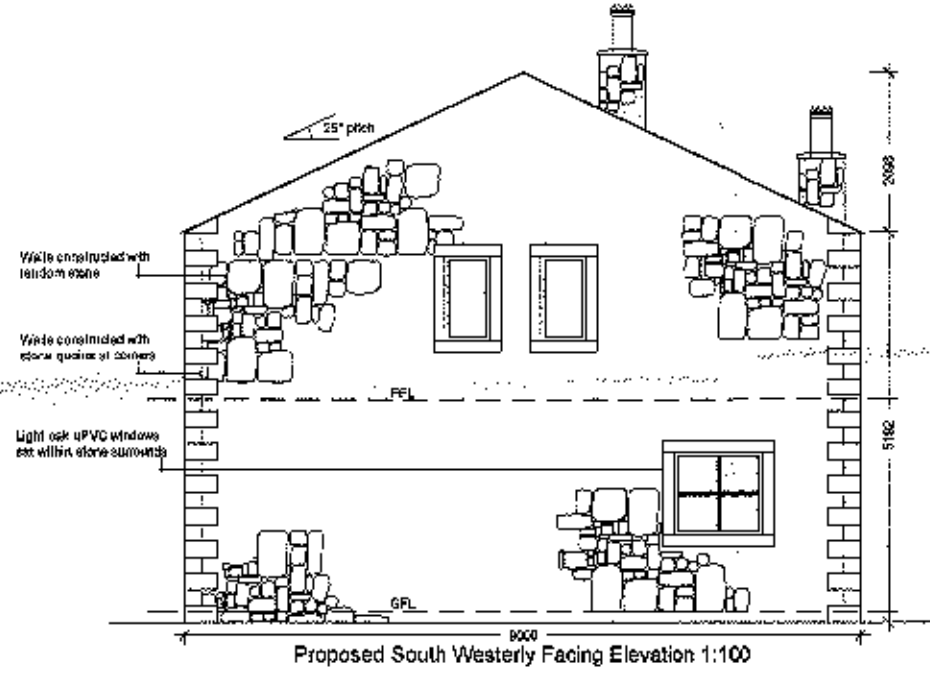
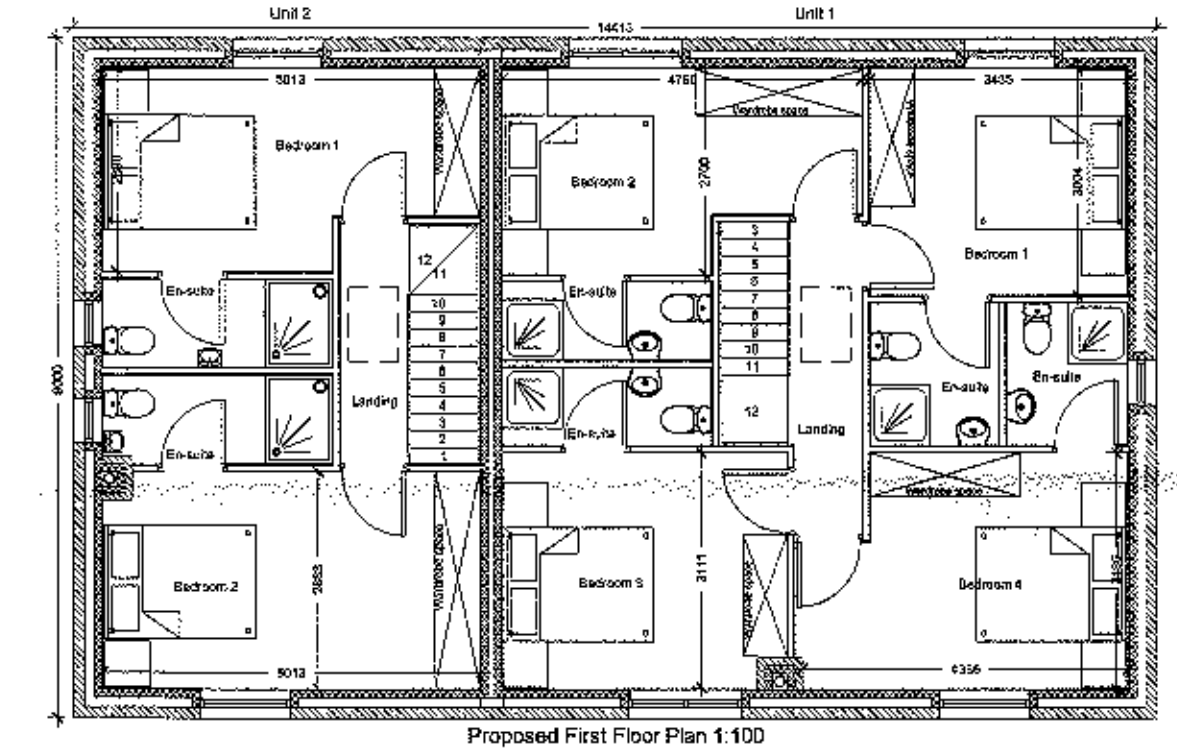
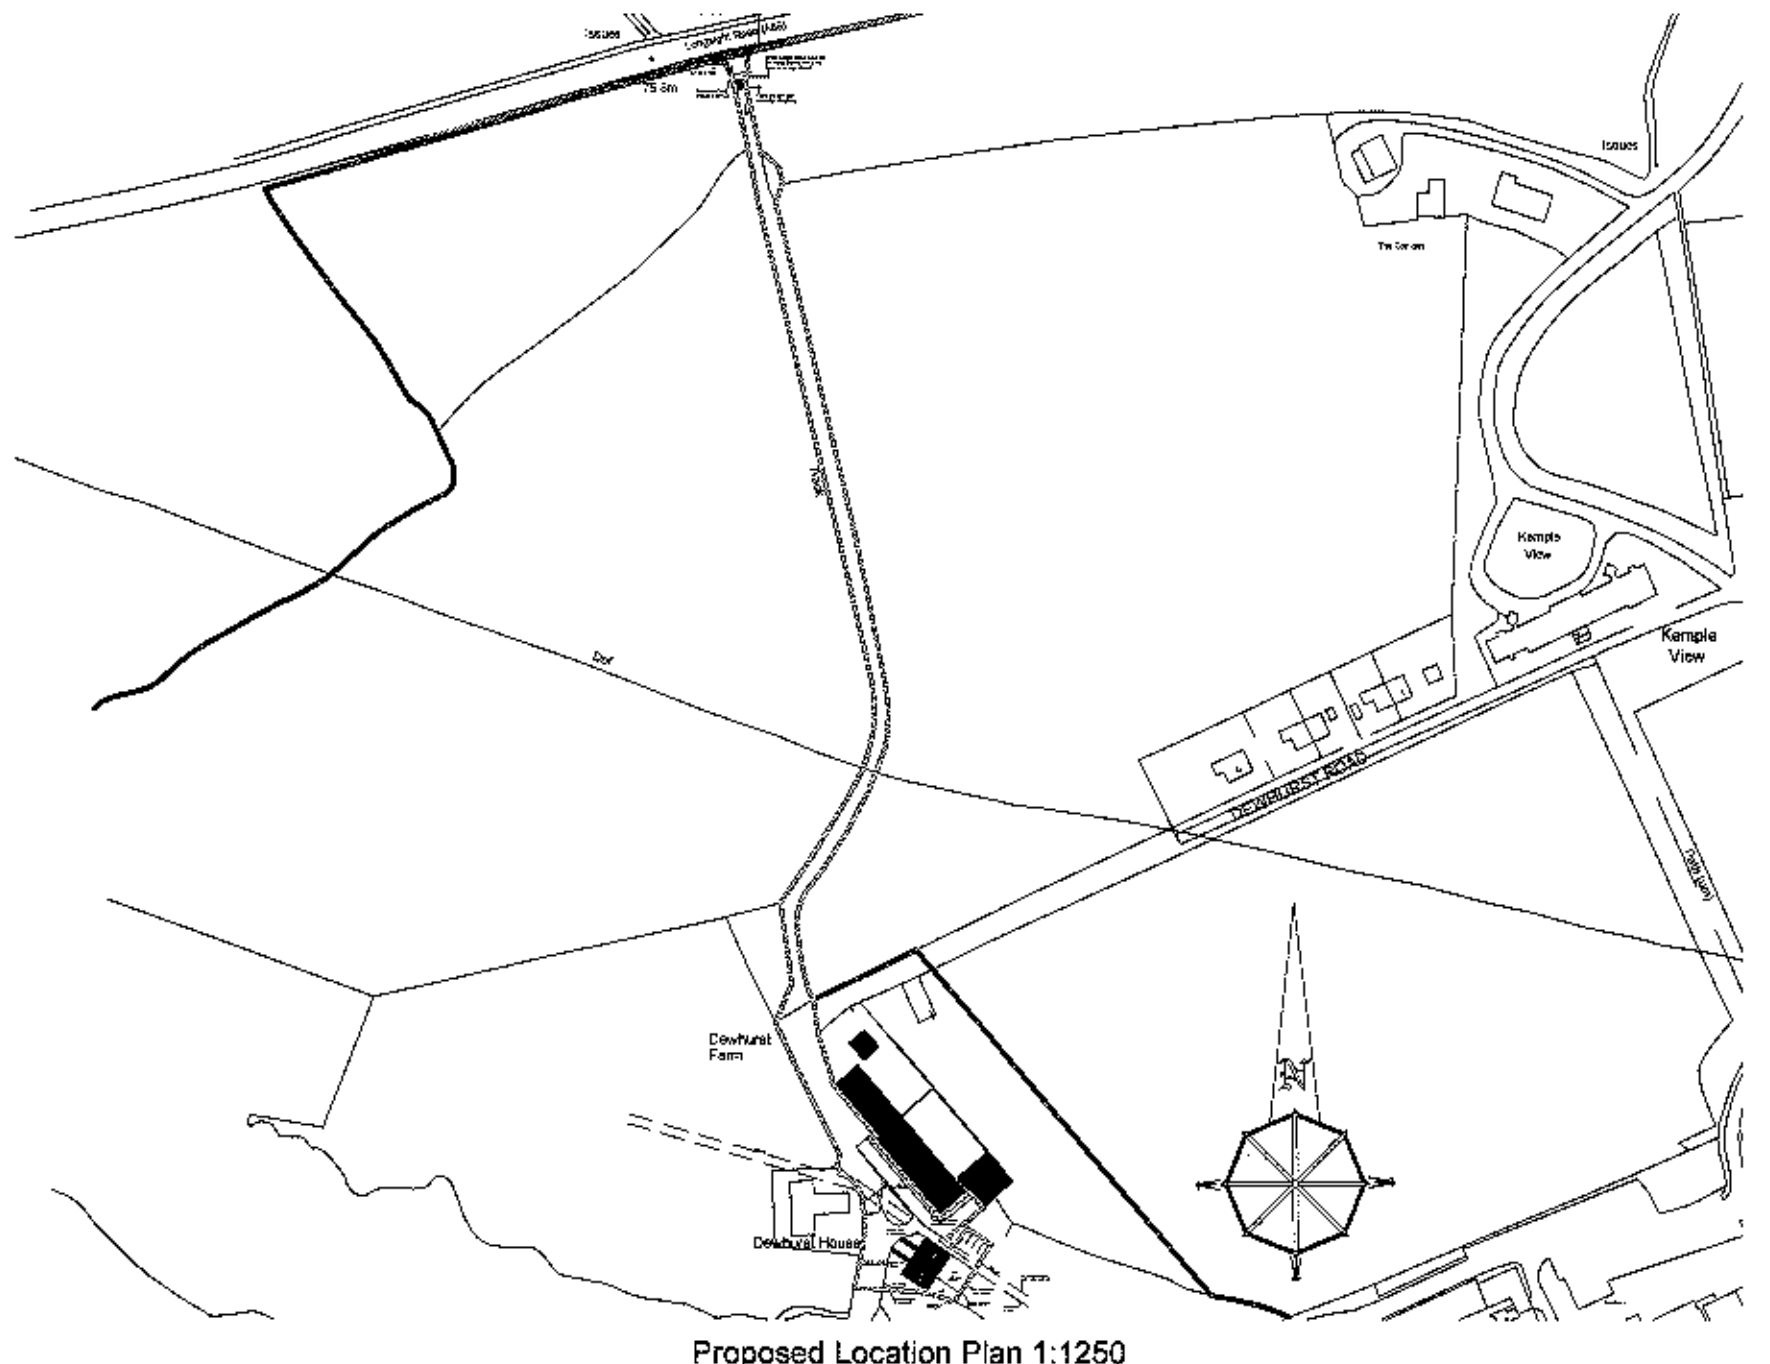
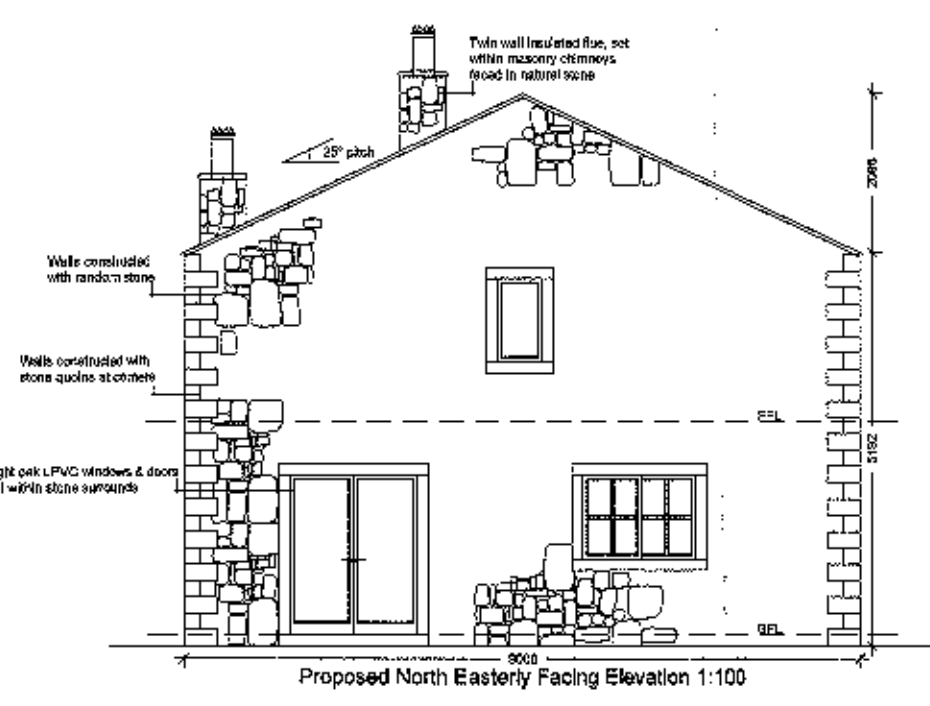


Proposed holiday cottages at Dewhurst Farm,
Longsight Road, Langho, Blackburn, BB6 8AD~

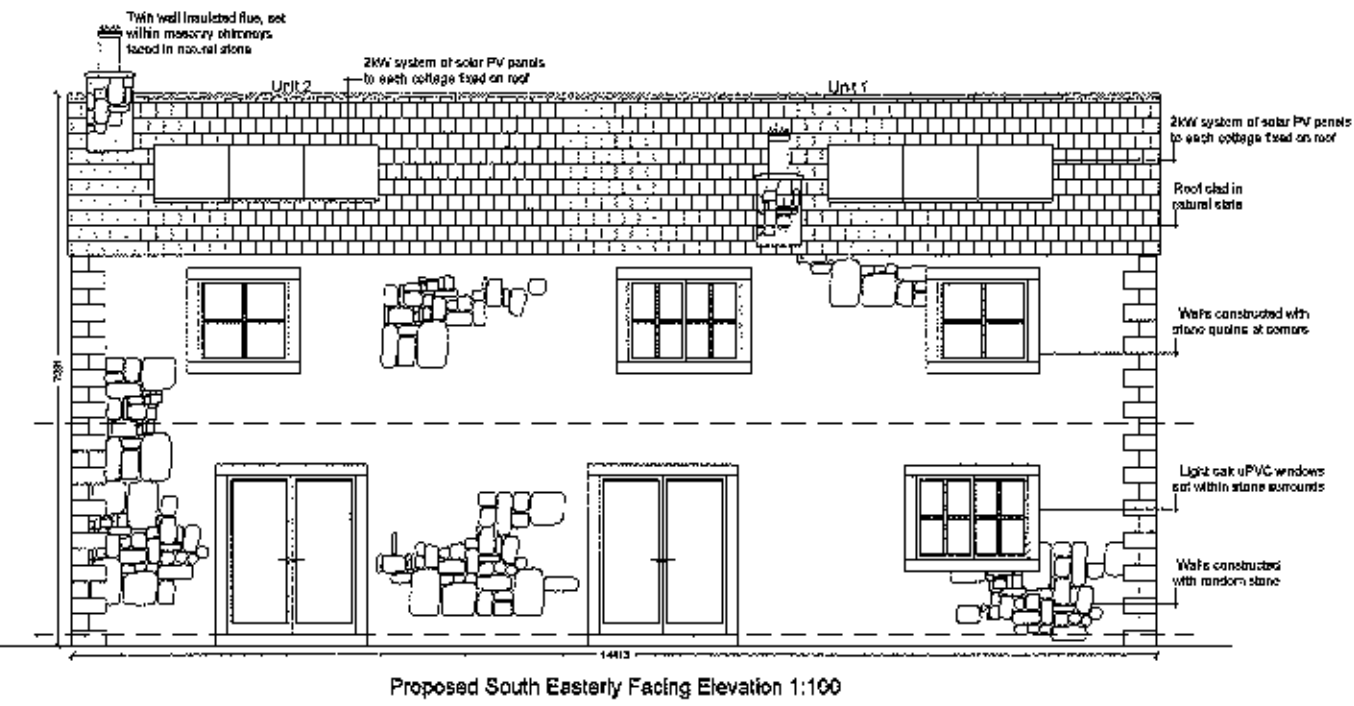

AMENDED PLANS RECEIVED
DATE 26 APRIL 2012

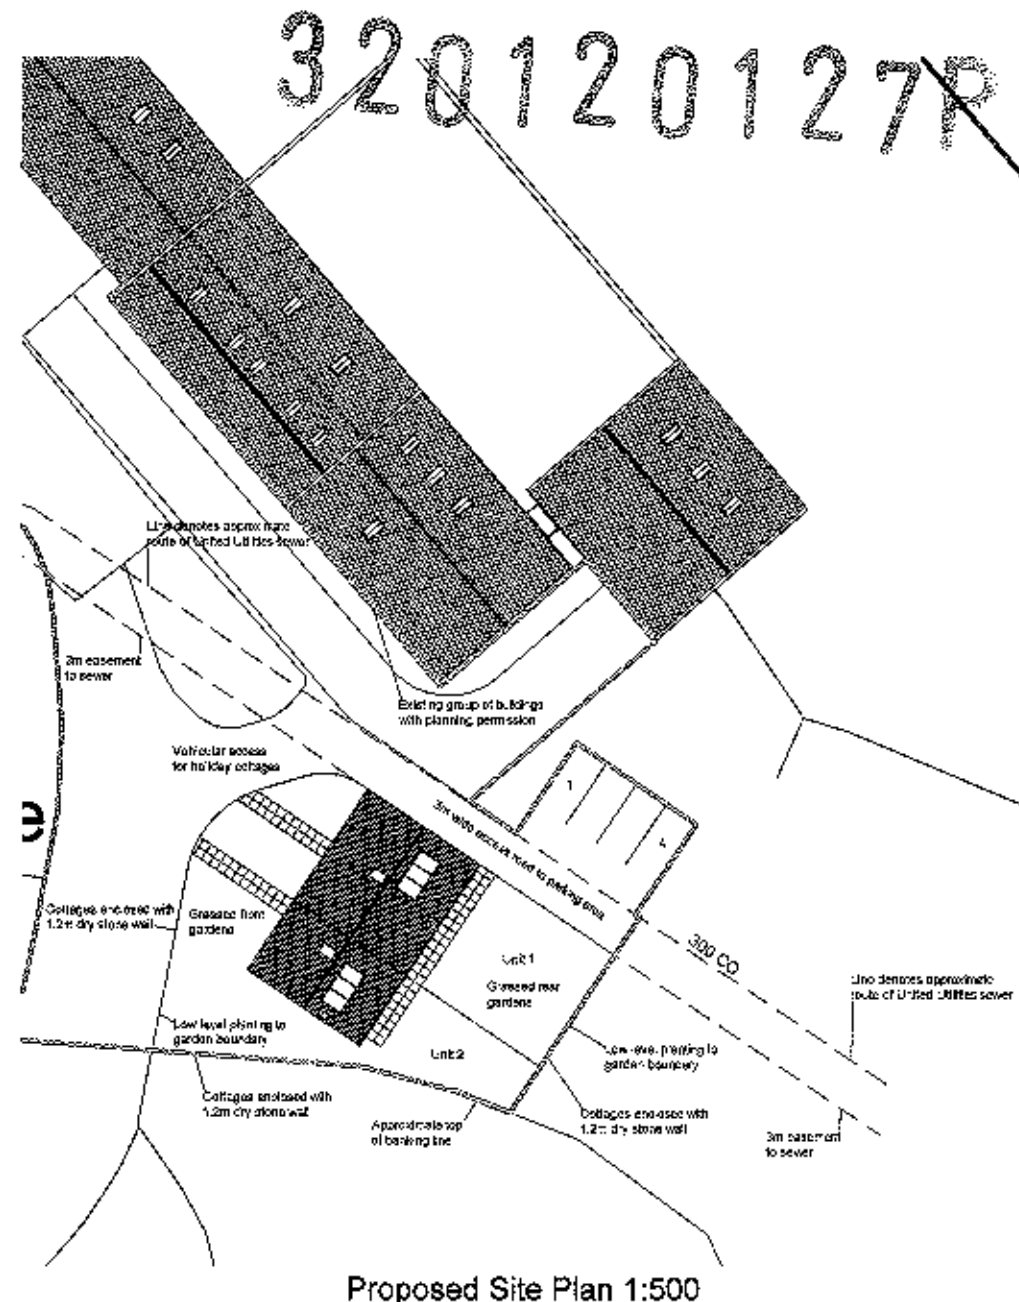

Notes:
All work is to be carried out to the latest current British standards Codes of Practice and recognised working practices.
All work and materials should comply with Health and Safety legislation.
All dimensions are in millimetres where explicitly shown otherwise.
The contractor should check and certify all dimensions as work proceeds and notify the architect of any discrepancies.
Do not scale off the drawings, if in doubt ask.
Amendments: Amend A - 25.4.12: Amend site layout further to public consultation & location of public sewer. Submit plans to LPA for approval. AJM

GHA Garry Hearty Associates Chartered Surveyors 8 - 8 Church Street Clitheroe Lancashire BB7 2DG T: 01200 442301 F: 01200 442976 Email: info@ghaonline.co.uk	
Project: (No: 155/1376) Proposed holiday cottages at Dewhurst Farm Longsight Road Langho Blackburn BB6 8AD	
Title: Proposed floor plans, elevations & site plan	
Drawing No: Tur/155/1376/02	Drawn: AJM
Client: Mr J. Turner	
Date: 09.01.12	Scale: 1:100/500/2500
Amendments:	A