



Proposed holiday cottages at Dewhurst Farm,
Longsight Road, Langho, Blackburn, BB6 8AD~

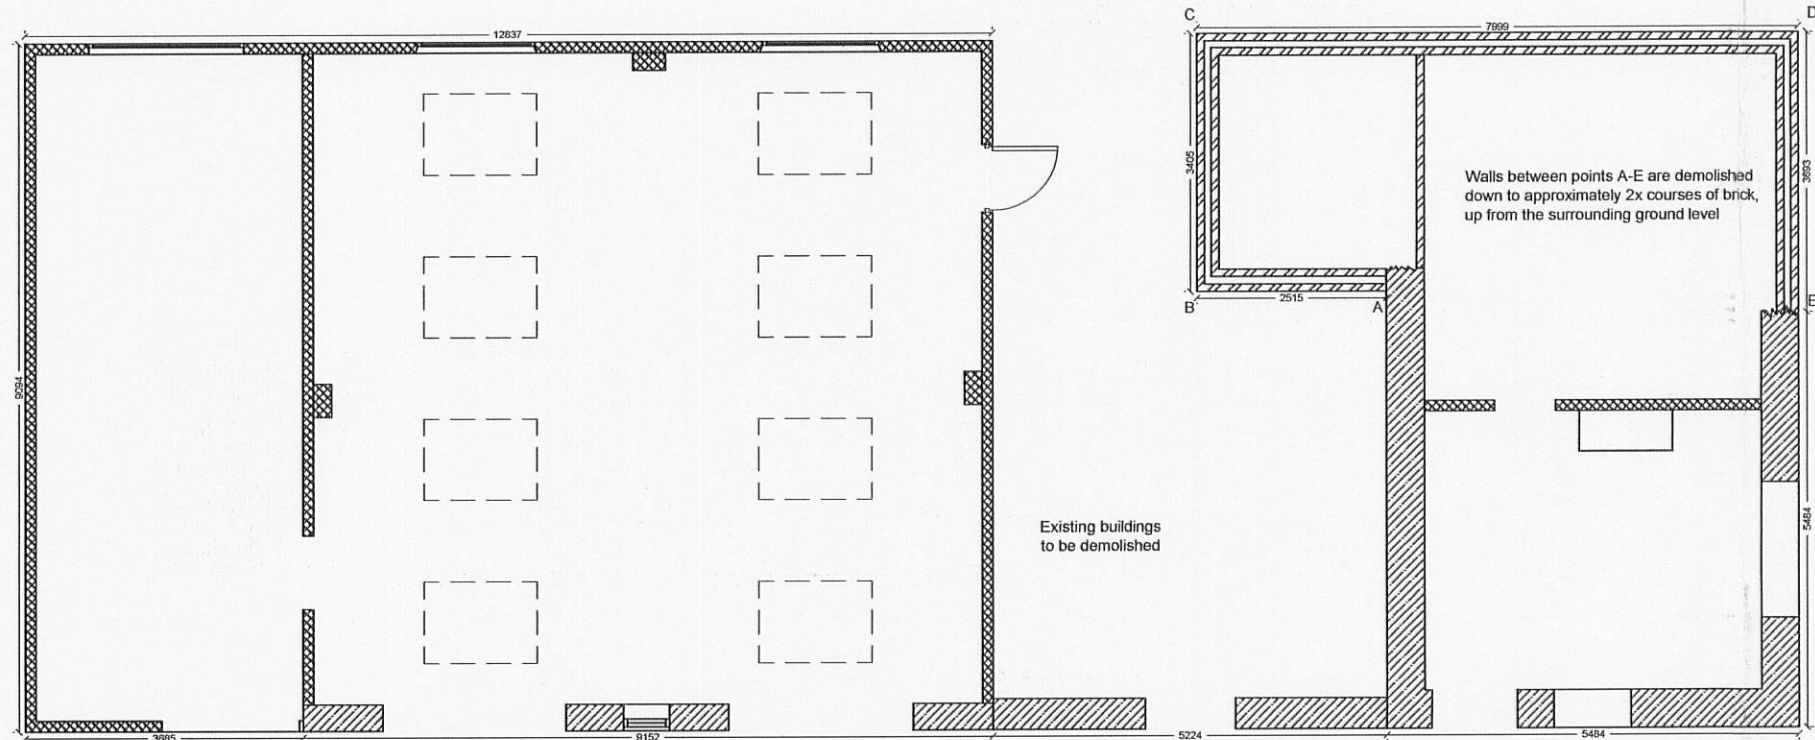


Existing Ground Floor Plan 1:100


Dewhurst House

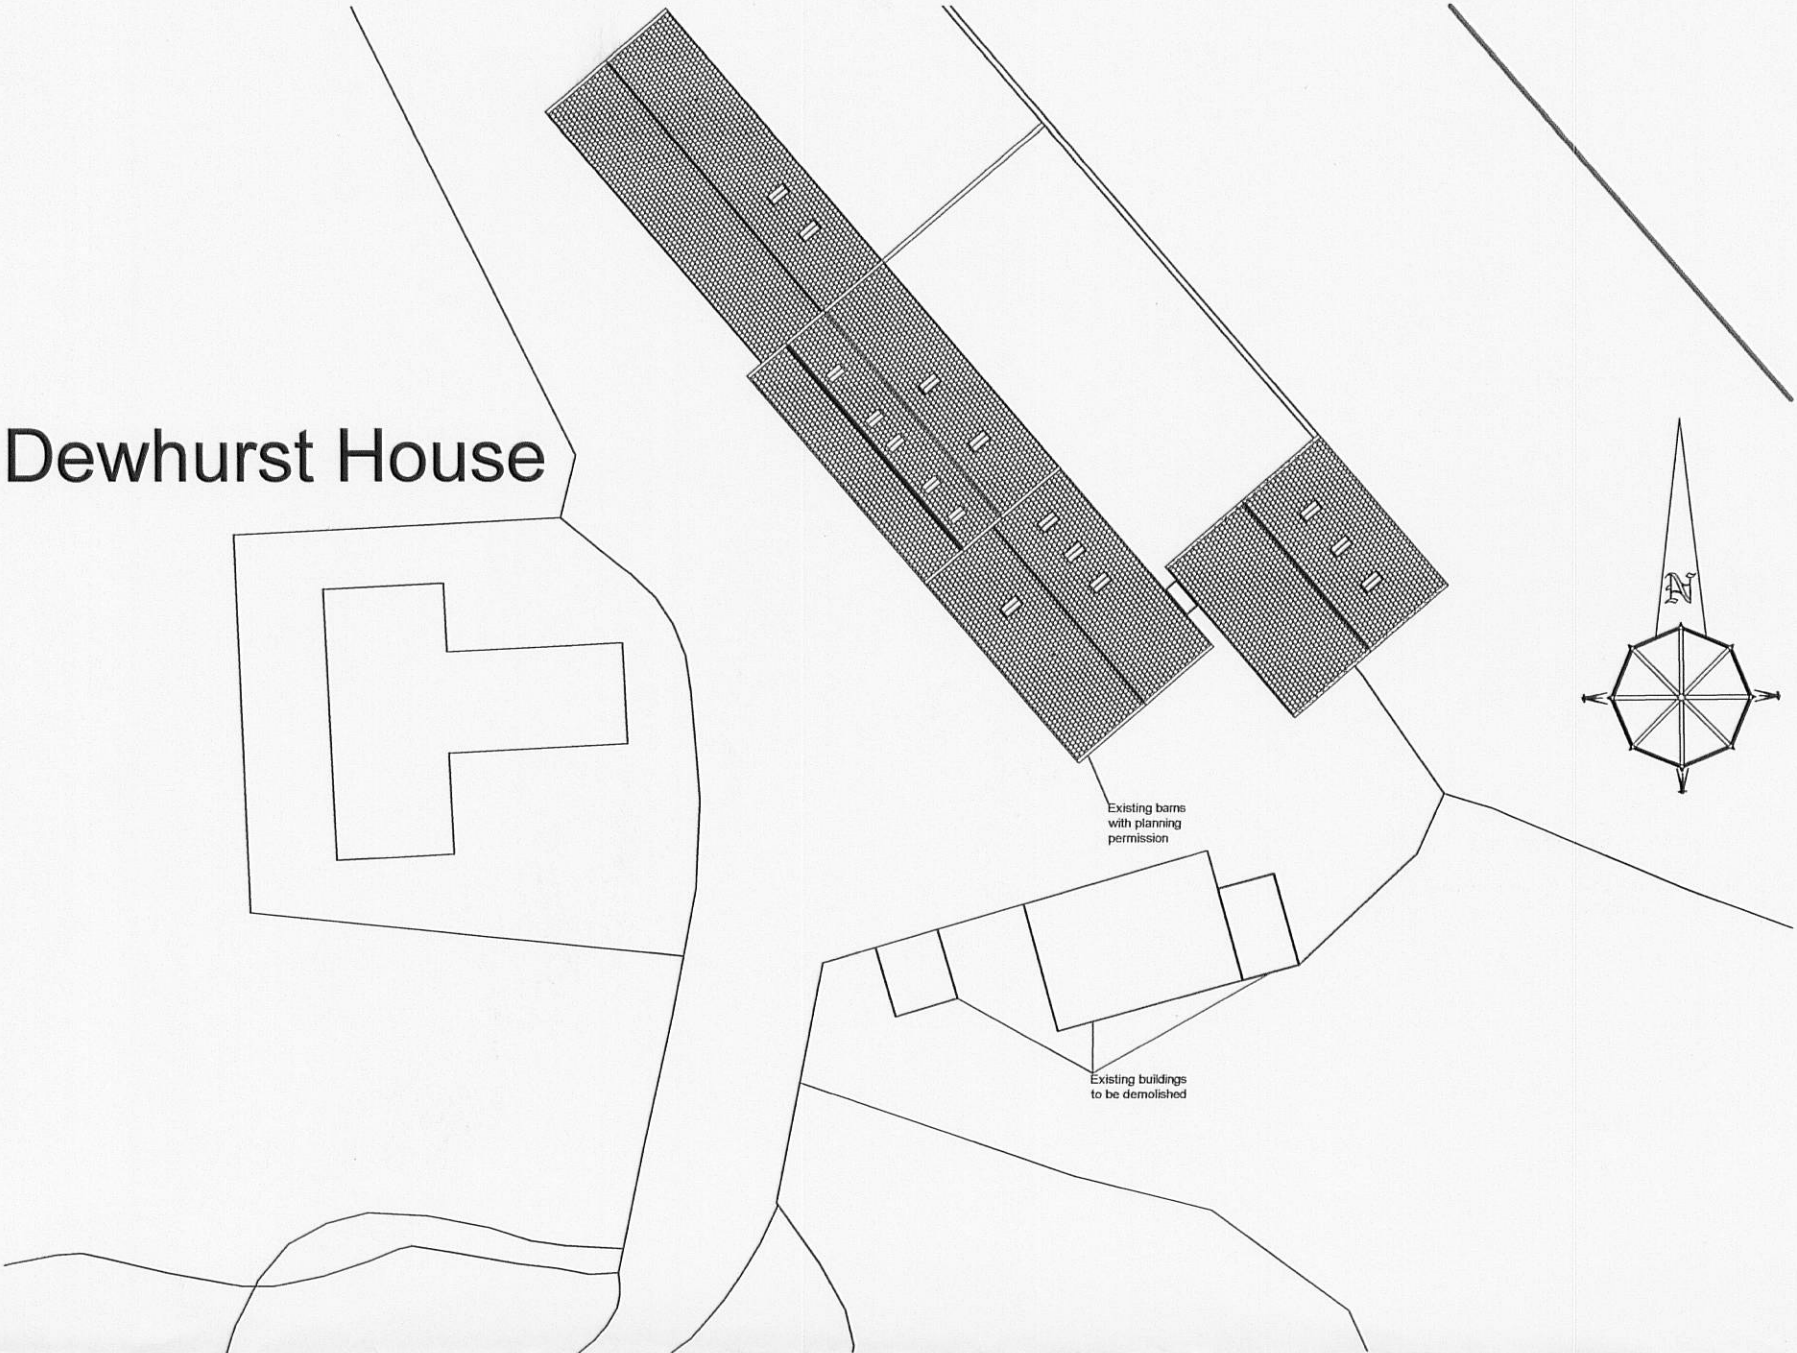


Existing Site Plan 1:500

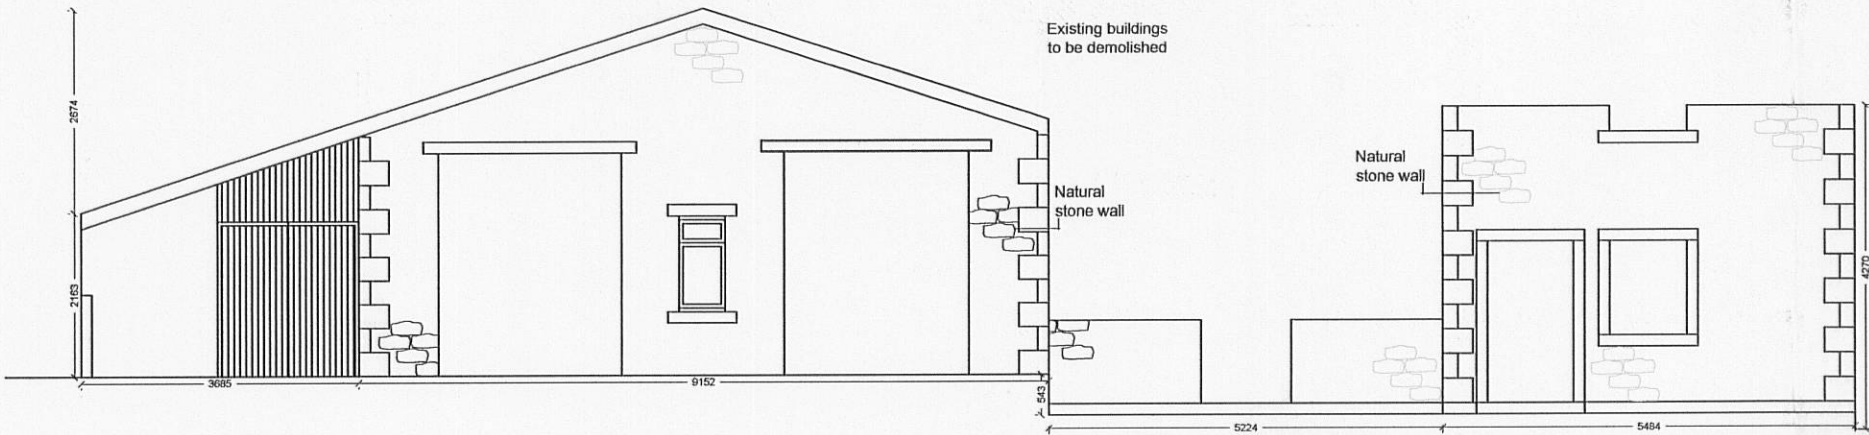


Existing Northerly Facing Elevation 1:100

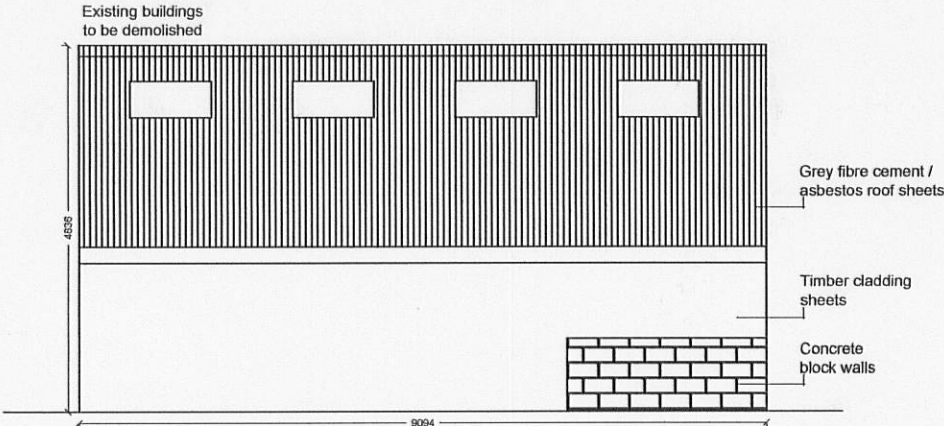

Existing Easterly Facing Elevation 1:100

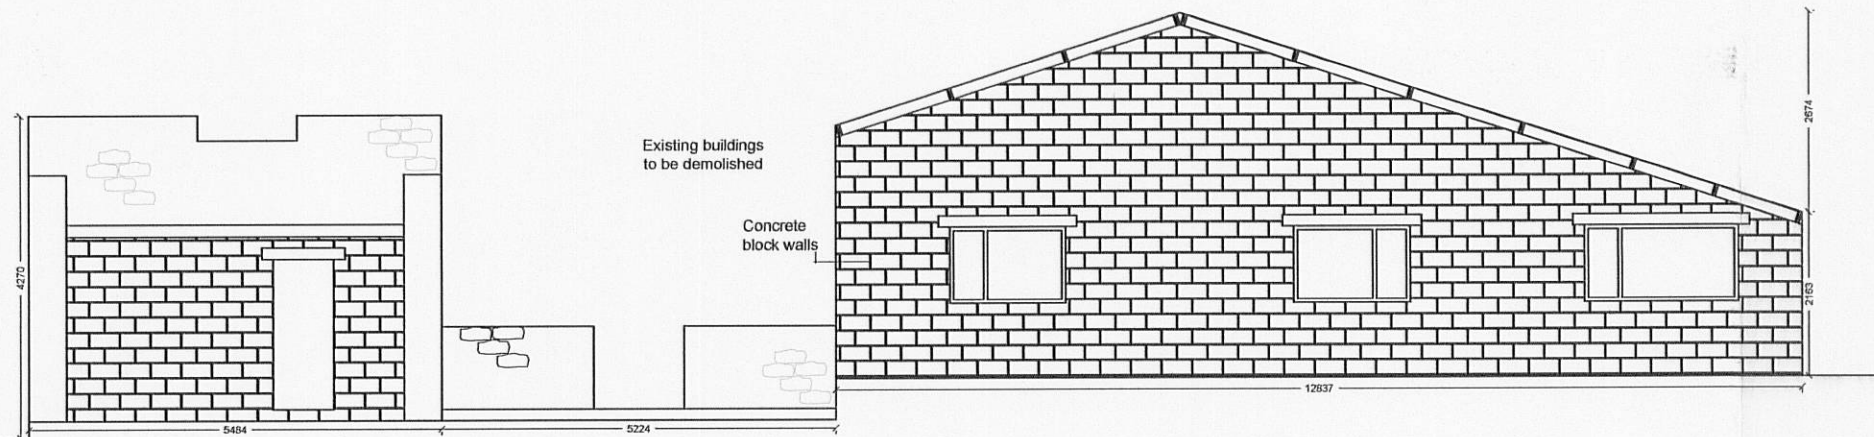

Existing Southerly Facing Elevation 1:100

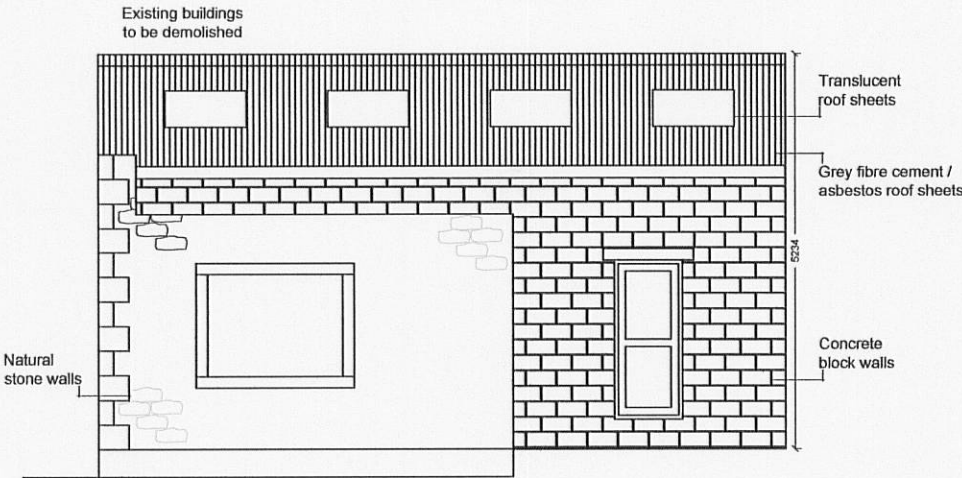

Existing Westerly Facing Elevation 1:100

Notes:
All work is to be carried out to the latest current British standards Codes of Practice and recognised working practices.
All work and materials should comply with Health and Safety legislation.
All dimensions are in millimetres where explicitly shown otherwise.
The contractor should check and certify all dimensions as work proceeds and notify the architect of any discrepancies.
Do not scale off the drawings, if in doubt ask.



Chartered Surveyors
6 - 8 Church Street
Clitheroe
Lancashire BB7 2DG
T: 01200 442301
F: 01200 442976
Email: info@ghaonline.co.uk

Project: (No: 155/1376)
Proposed holiday cottages at
Dewhurst Farm
Longsight Road
Langho
Blackburn
BB6 8AD

Title: Existing floor plans, elevations & site plan

Drawing No: Tur/155/1376/01 **Drawn:** AJM

Client: Mr J. Turner

Date: 09.01.12 **Scale:** 1:100/500

Amendments:

320120127P