




Proposed holiday cottages at Dewhurst Farm,
Longsight Road, Langho, Blackburn, BB6 8AD~

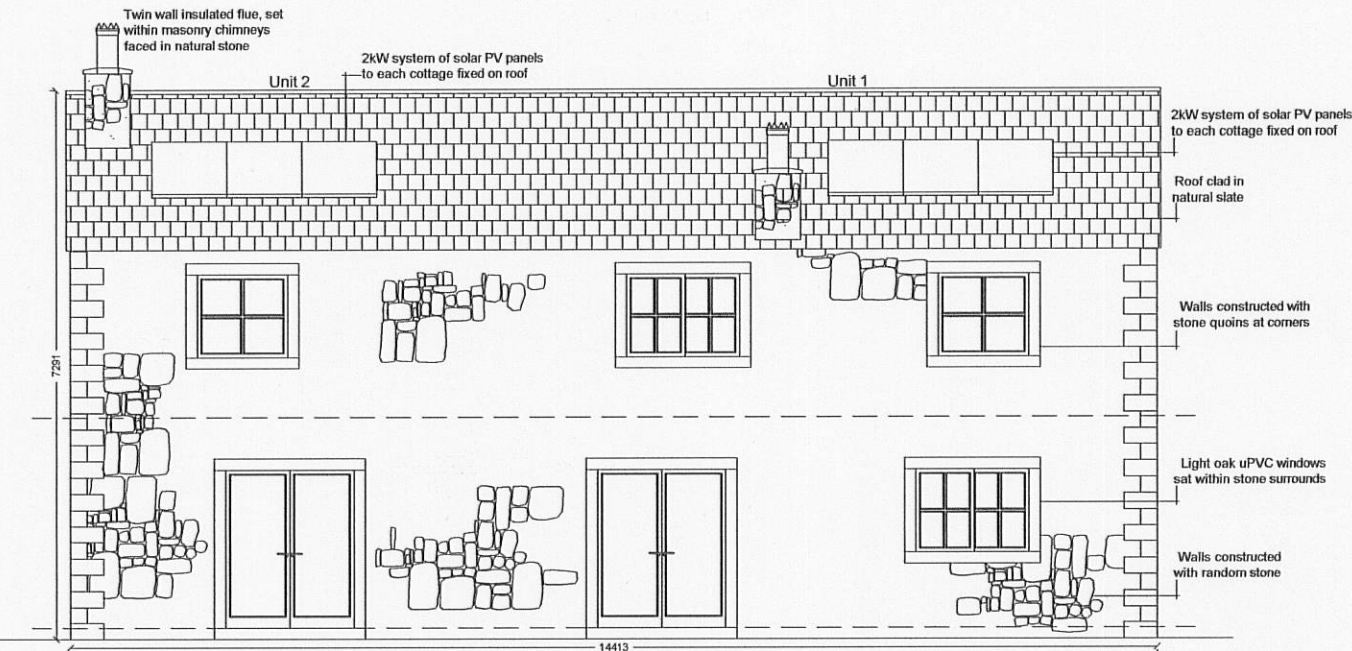


Proposed South Easterly Facing Elevation 1:100

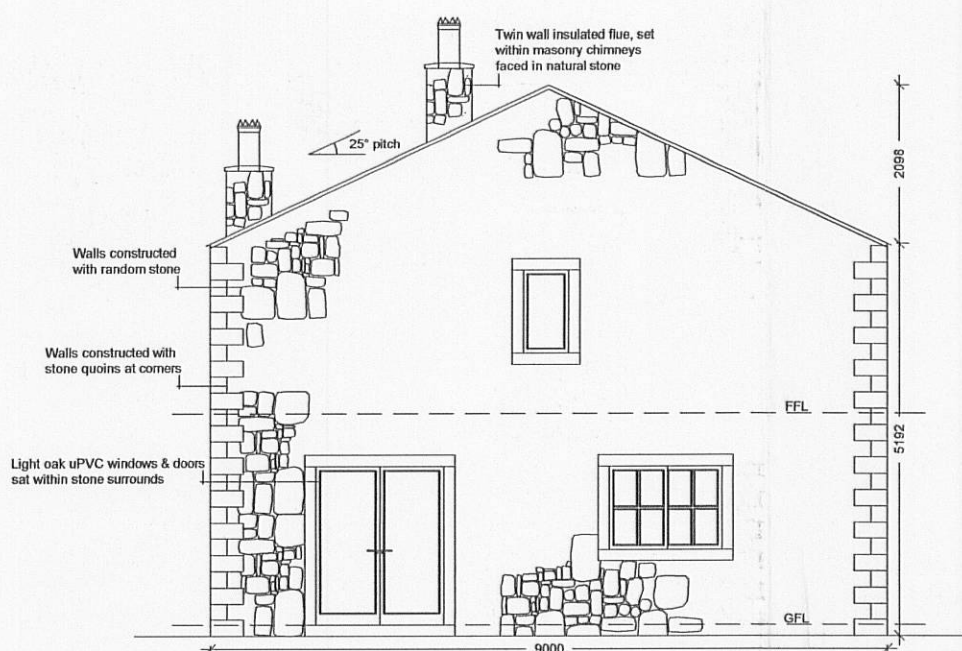


Proposed North Easterly Facing Elevation 1:100

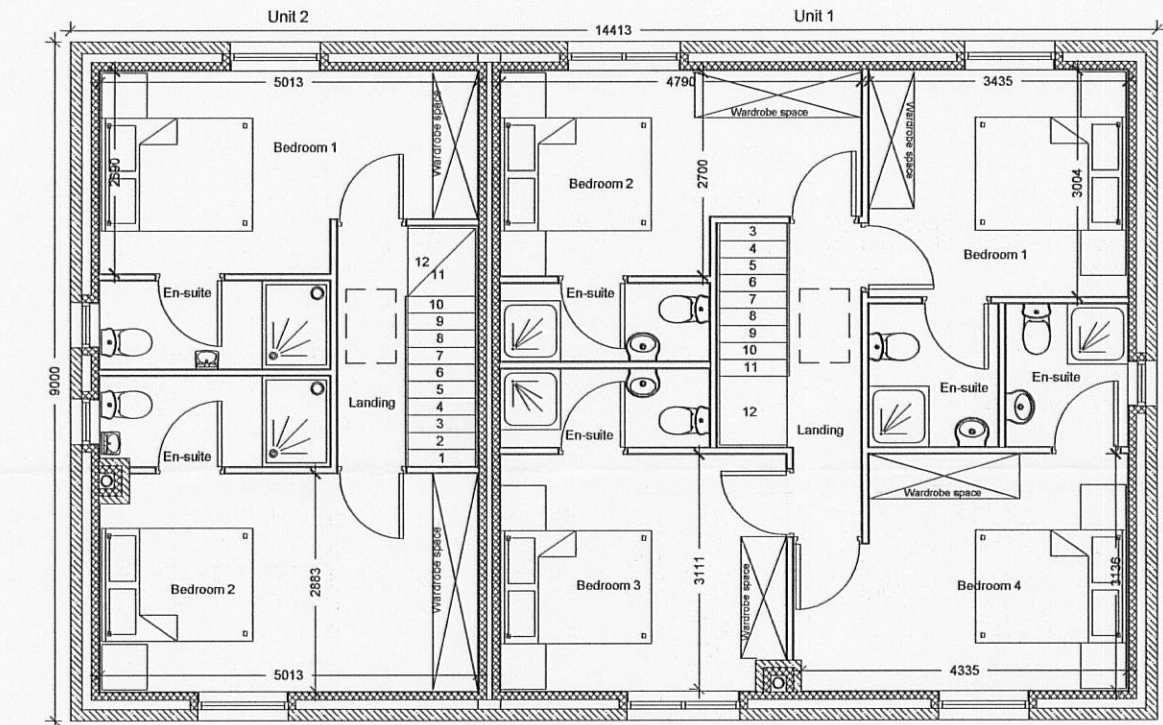


Proposed First Floor Plan 1:100

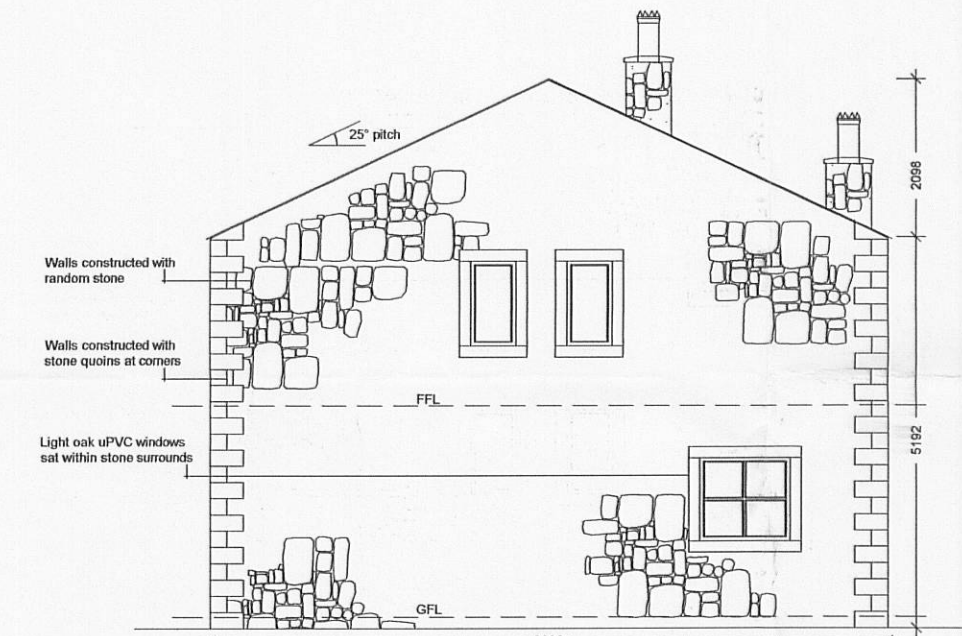

Proposed South Westerly Facing Elevation 1:100

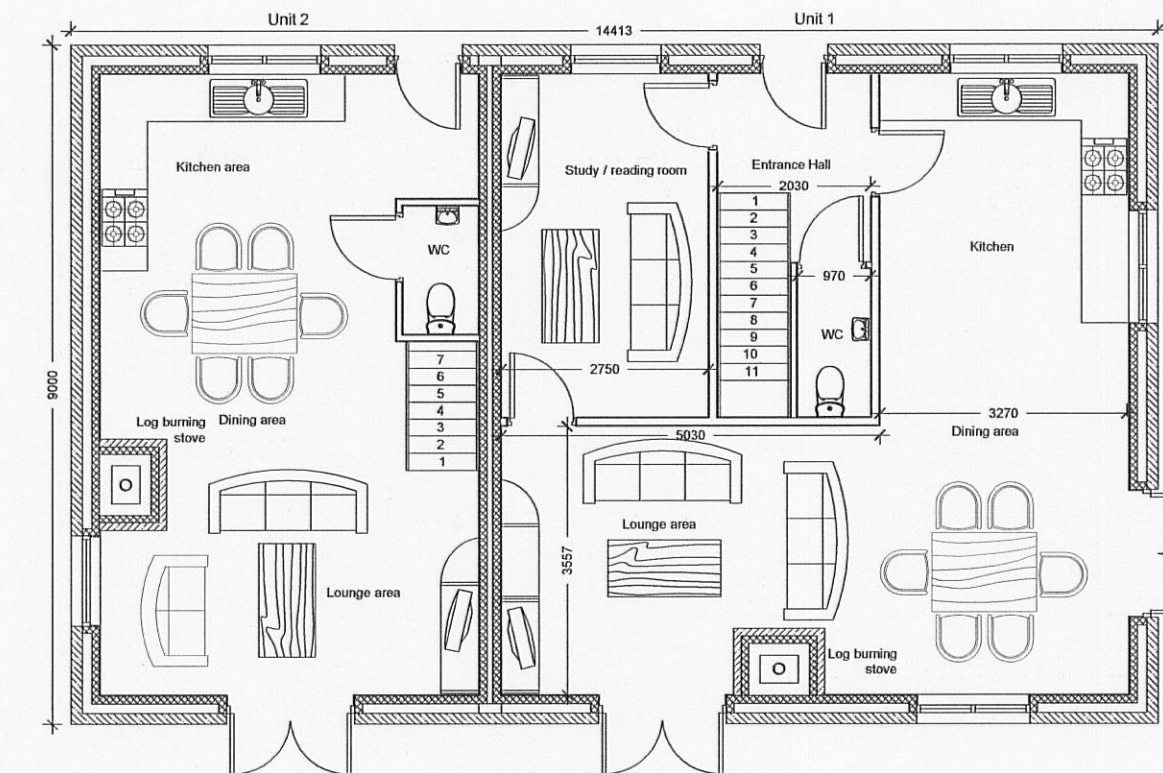


Proposed Ground Floor Plan 1:100

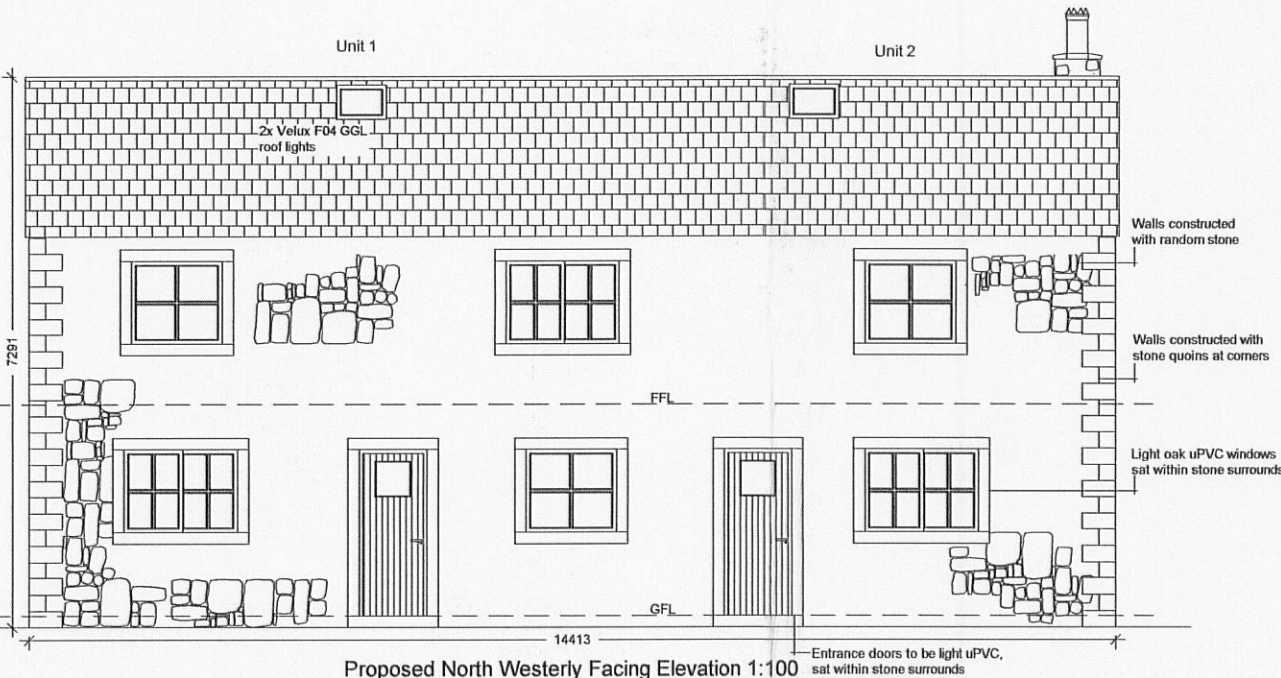

Proposed North Westerly Facing Elevation 1:100



Proposed Location Plan 1:1250

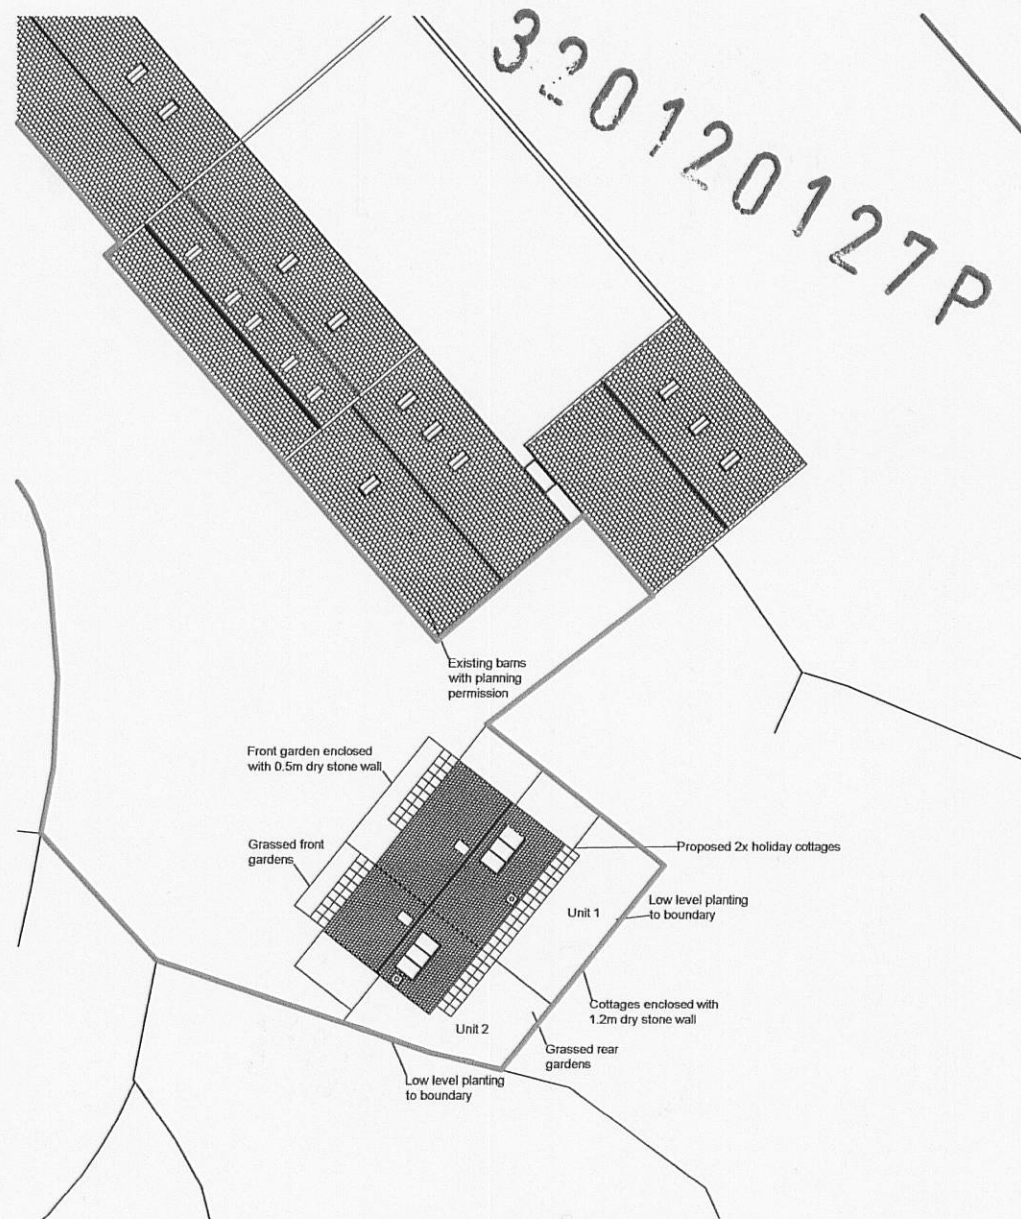

Proposed Site Plan 1:500

Notes:

All work is to be carried out to the latest current British standards Codes of Practice and recognised working practices.

All work and materials should comply with Health and Safety legislation.

All dimensions are in millimetres where explicitly shown otherwise.

The contractor should check and certify all dimensions as work proceeds and notify the architect of any discrepancies.

Do not scale off the drawings, if in doubt ask.



Chartered Surveyors
6 - 8 Church Street
Clitheroe
Lancashire BB7 2DG
T: 01200 442301
F: 01200 442976
Email: info@ghaonline.co.uk

Project: (No: 155/1376)
Proposed holiday cottages at
Dewhurst Farm
Longsight Road
Langho
Blackburn
BB6 8AD

Title: Proposed floor plans, elevations & site plan

Drawing No: Tur/155/1376/02

Drawn: AJM

Client: Mr J. Tumer

Date: 09.01.12

Scale: 1:100/500/
2500

Amendments: