




Proposed Agricultural Building at Greenlands Farm, Thornley, Preston, PR3 2TS~

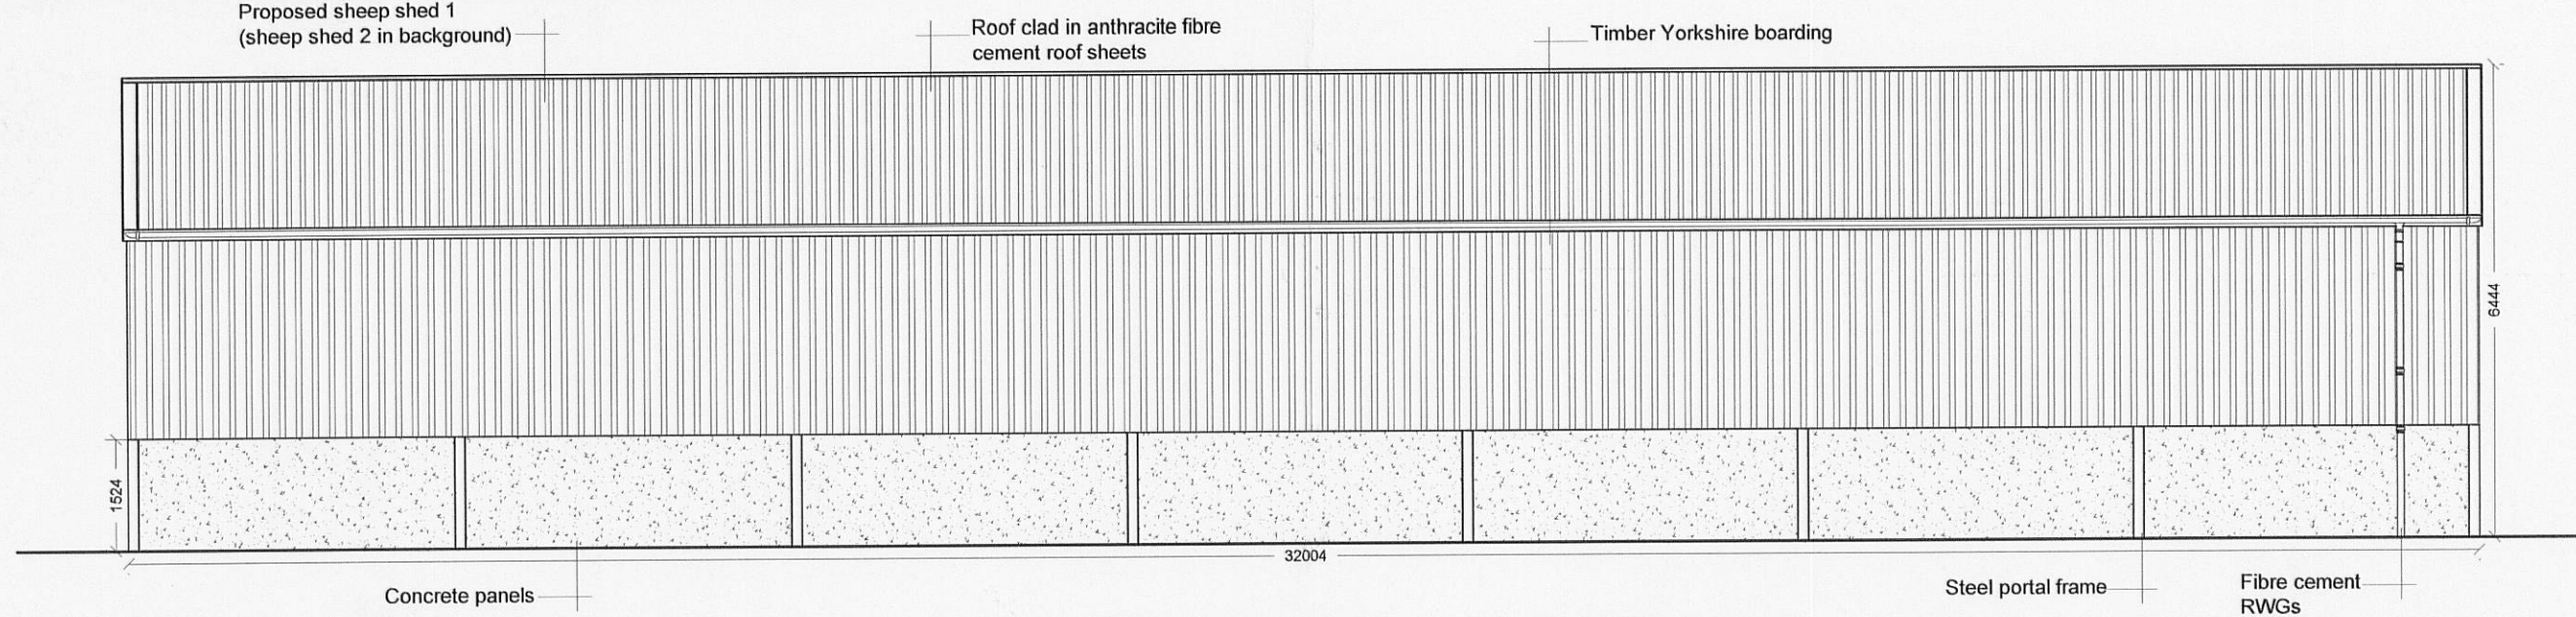


Proposed South West Facing Elevation 1:100

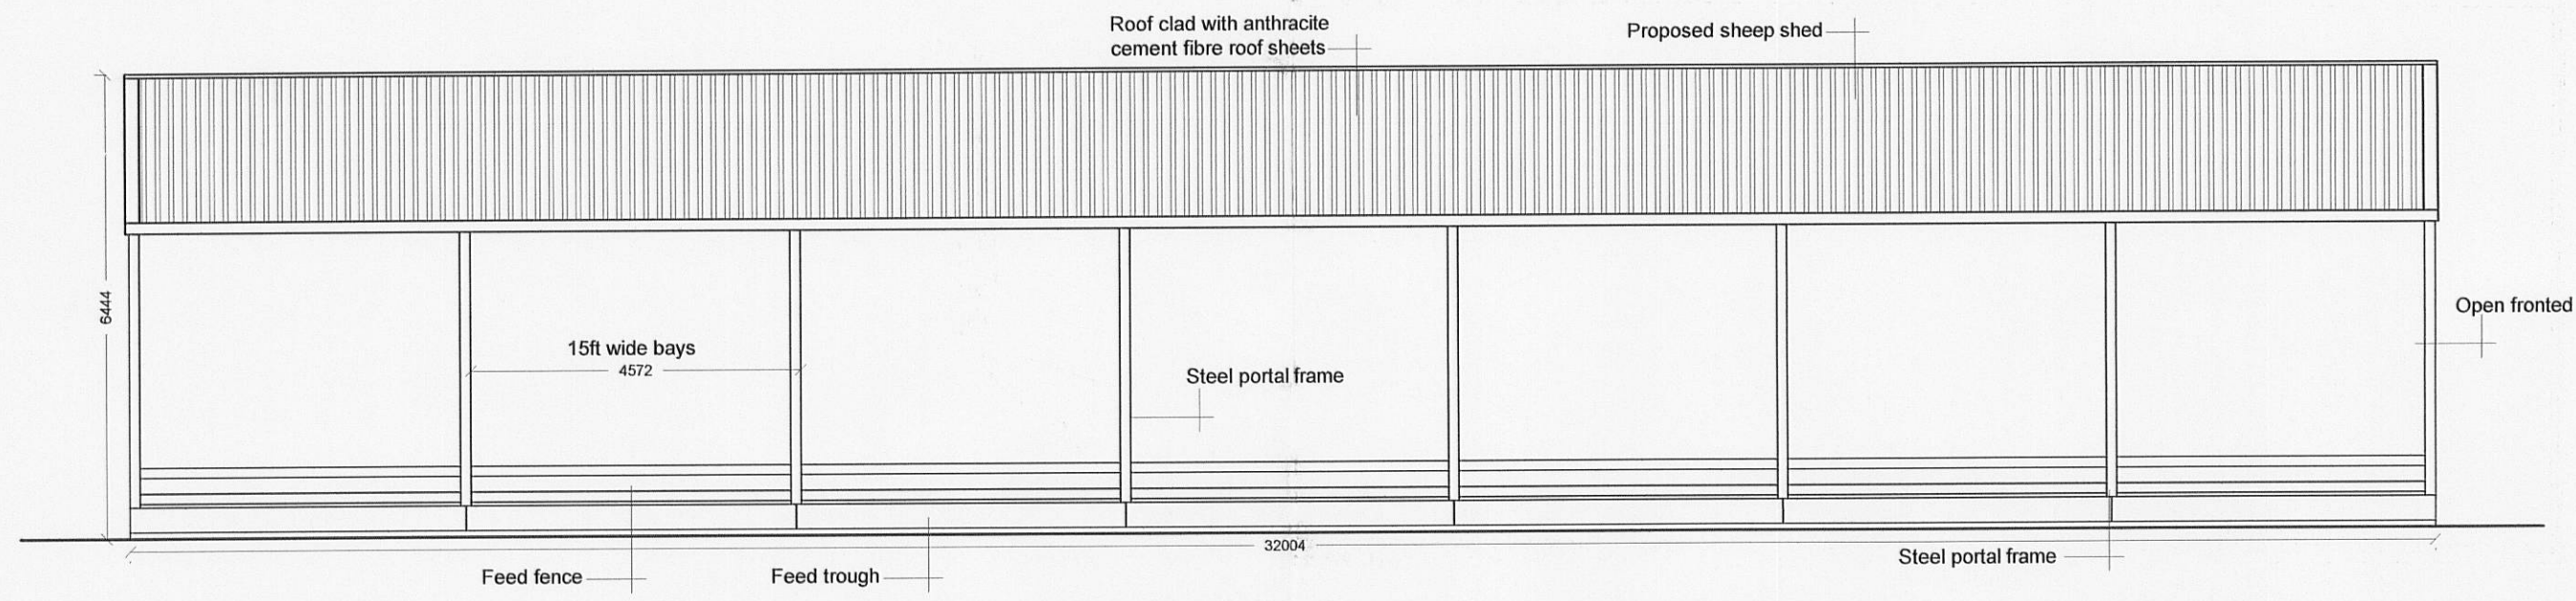


Proposed North East Facing Elevation 1:100

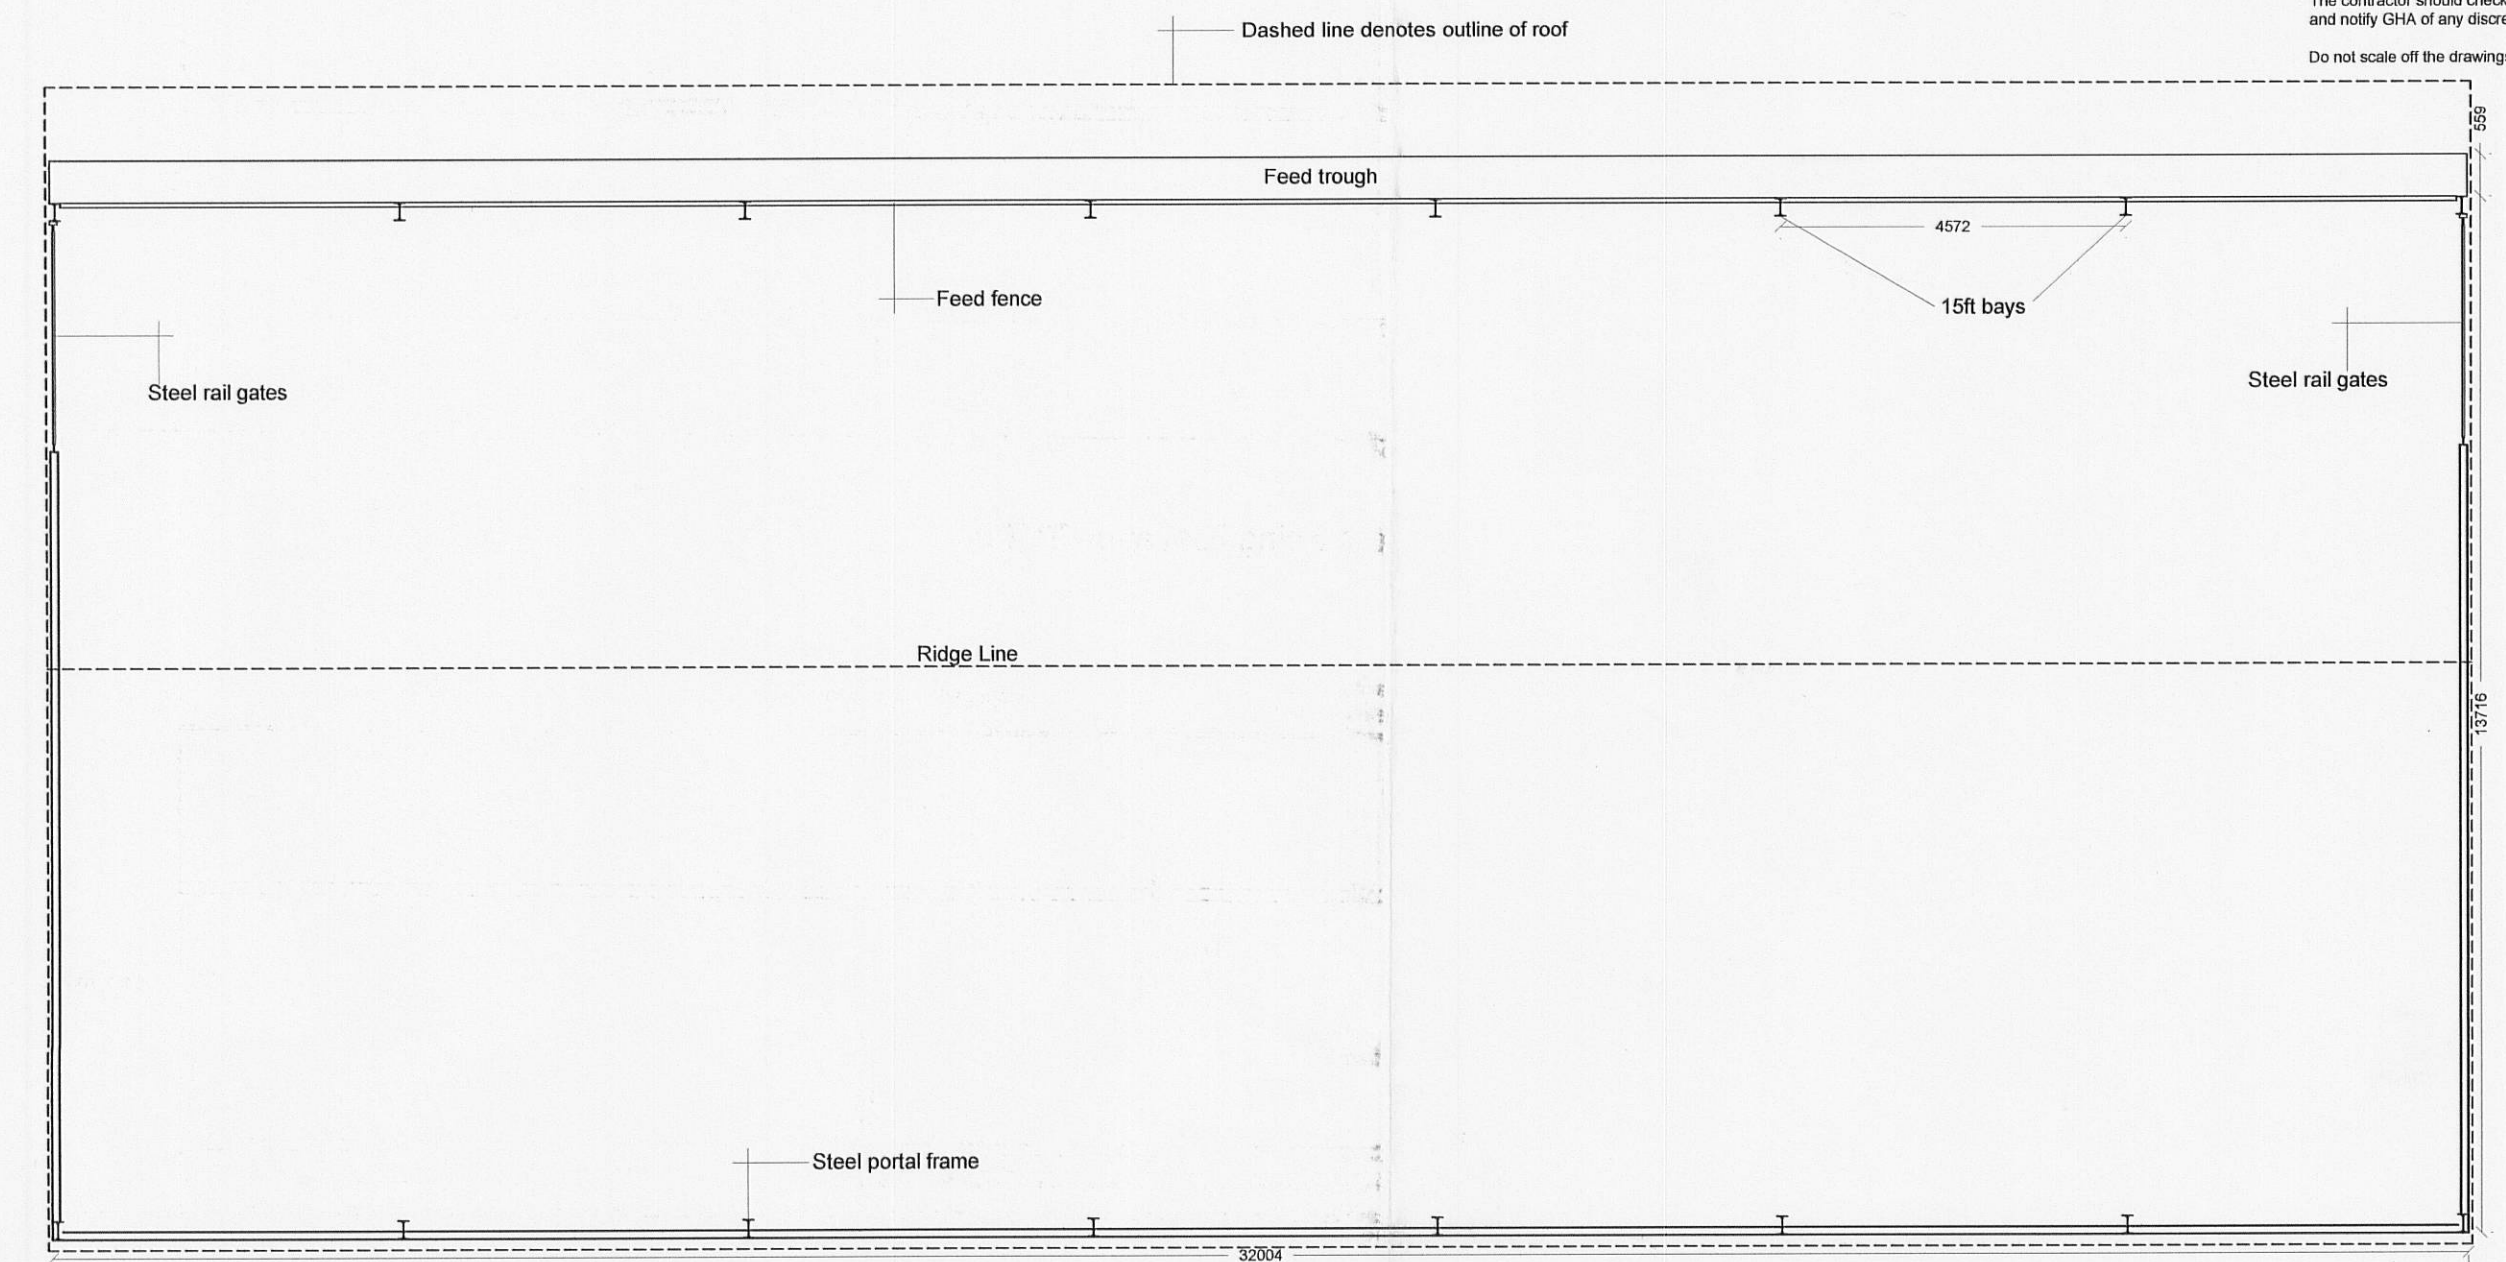


Proposed Floor Plan 1:100

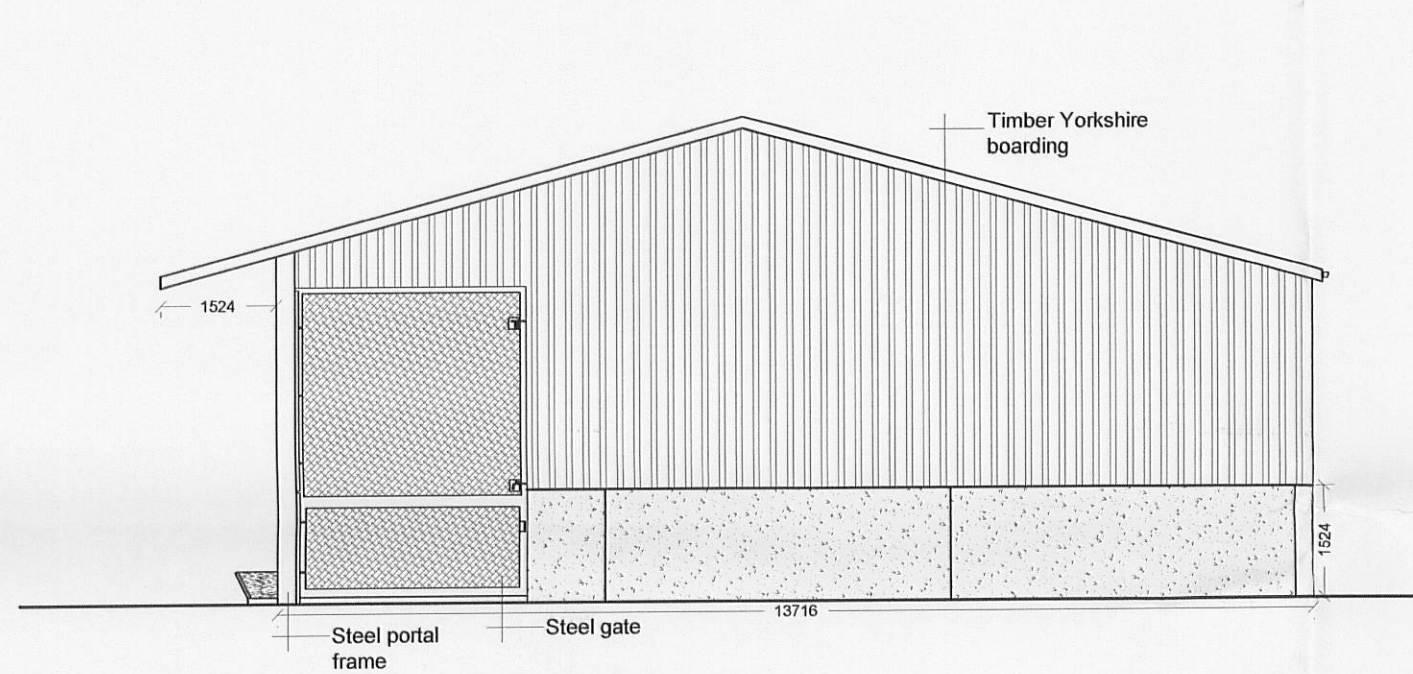


Proposed North West Facing Elevation 1:100

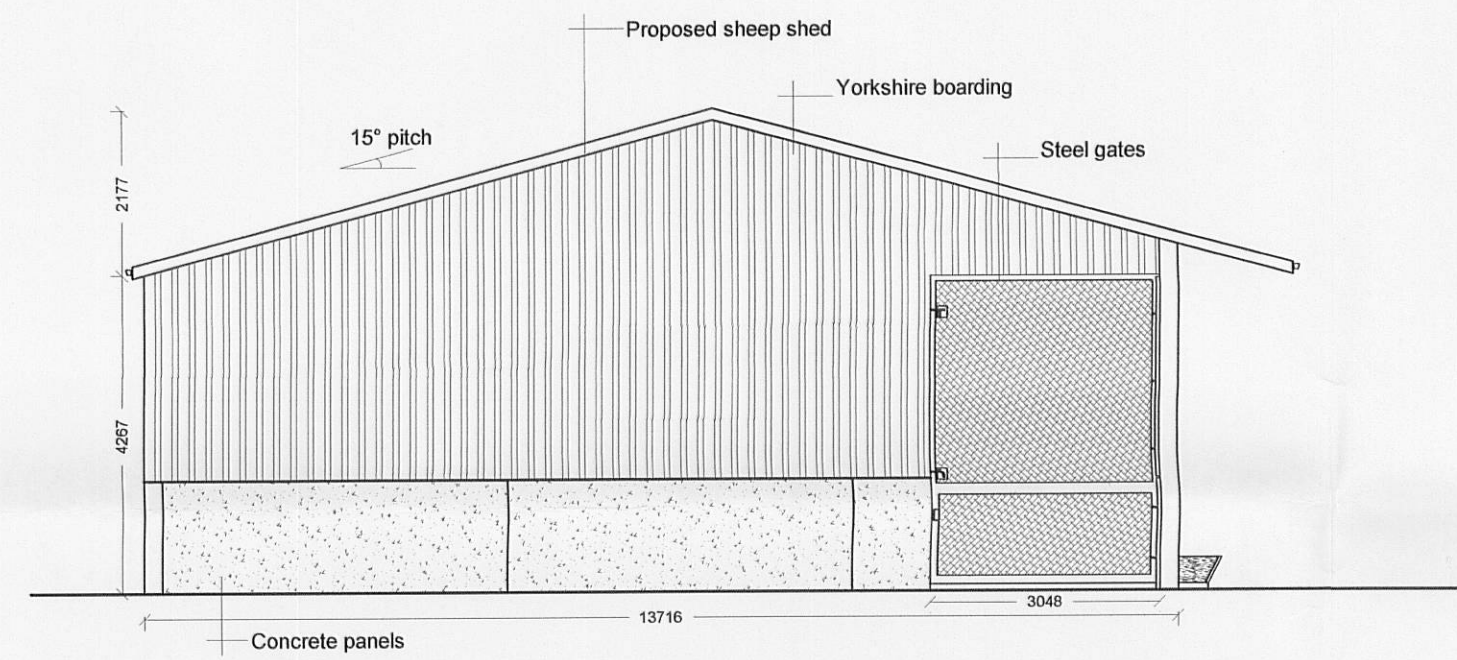


Proposed South East Facing Elevation 1:100

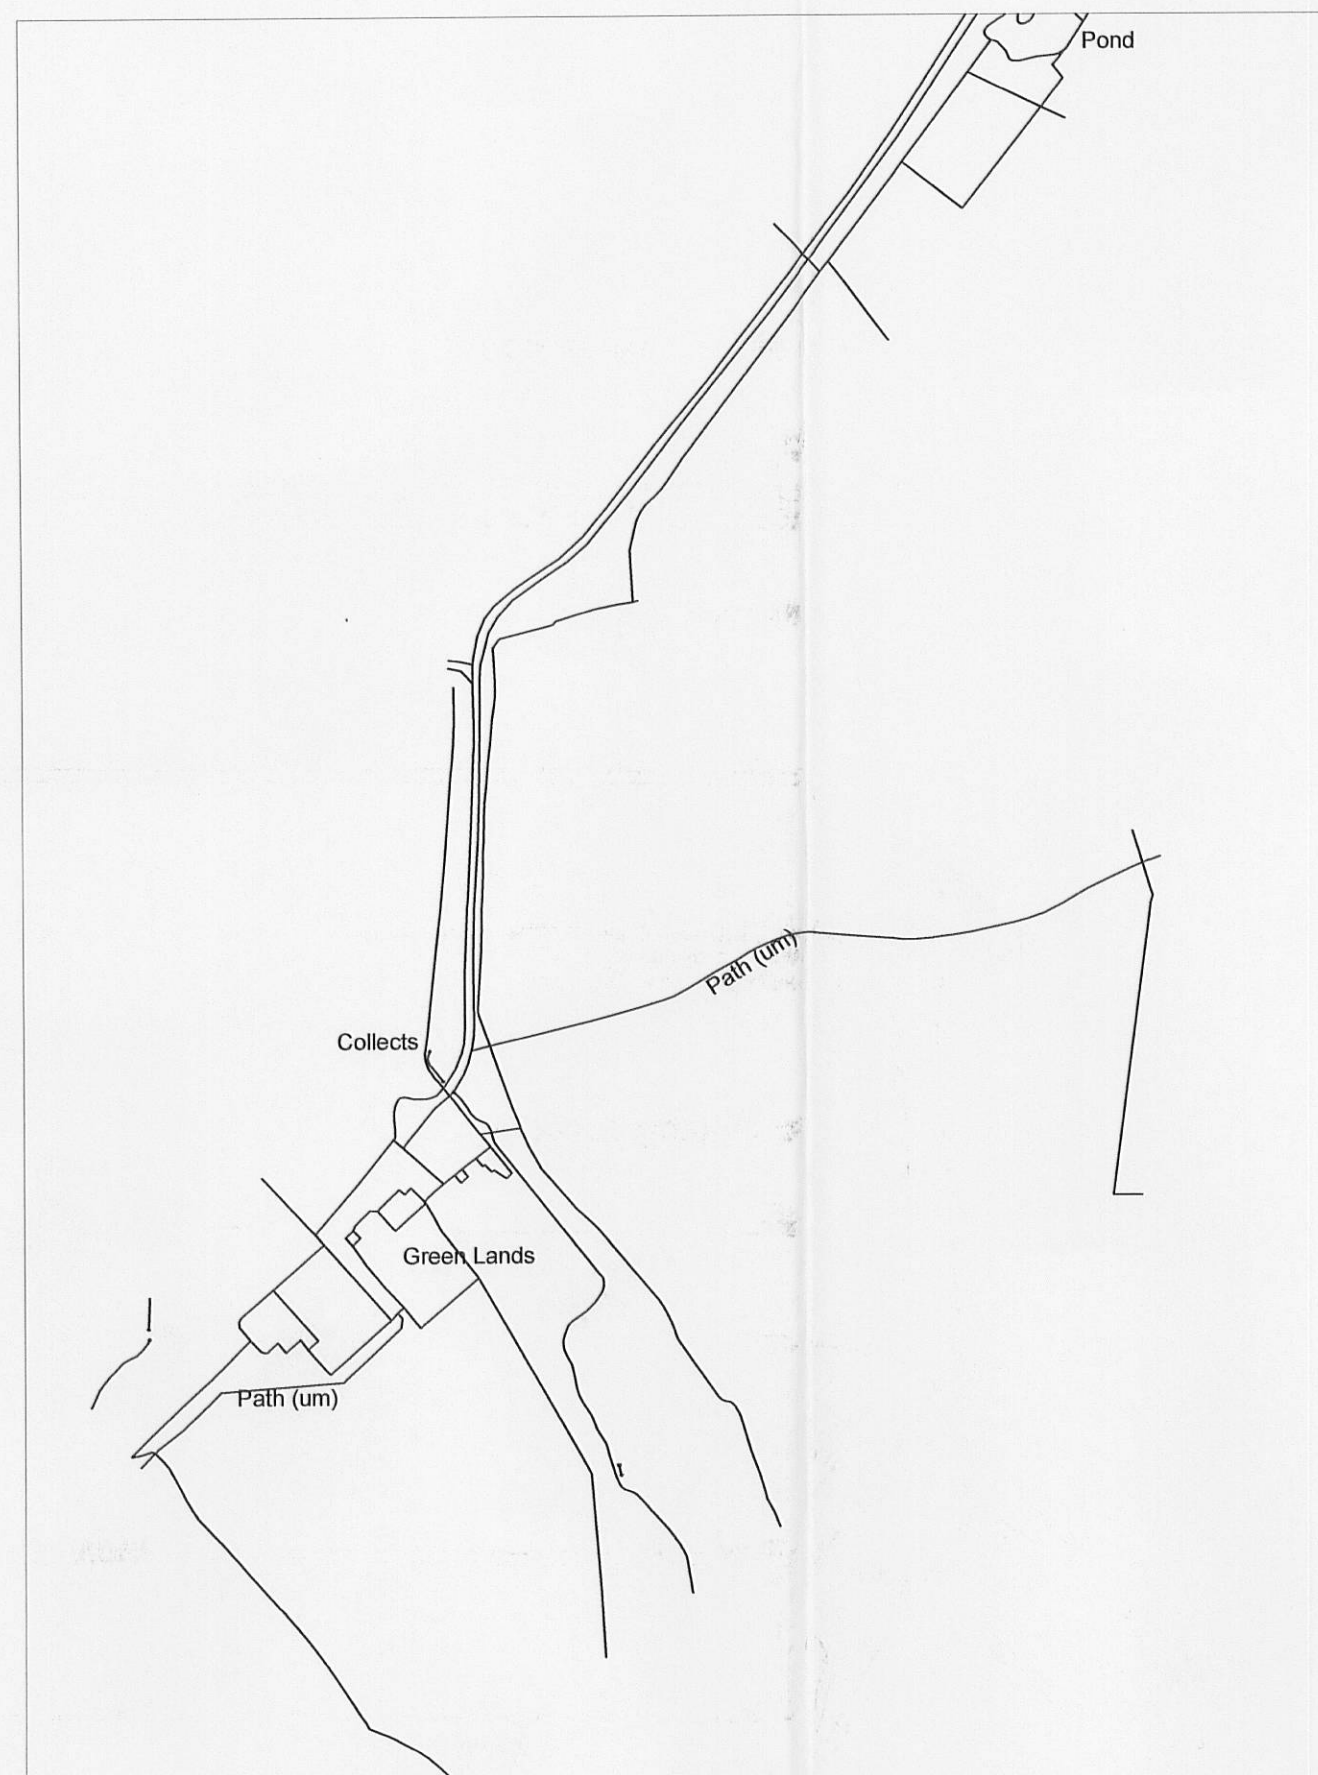

Existing Site Plan 1:2500

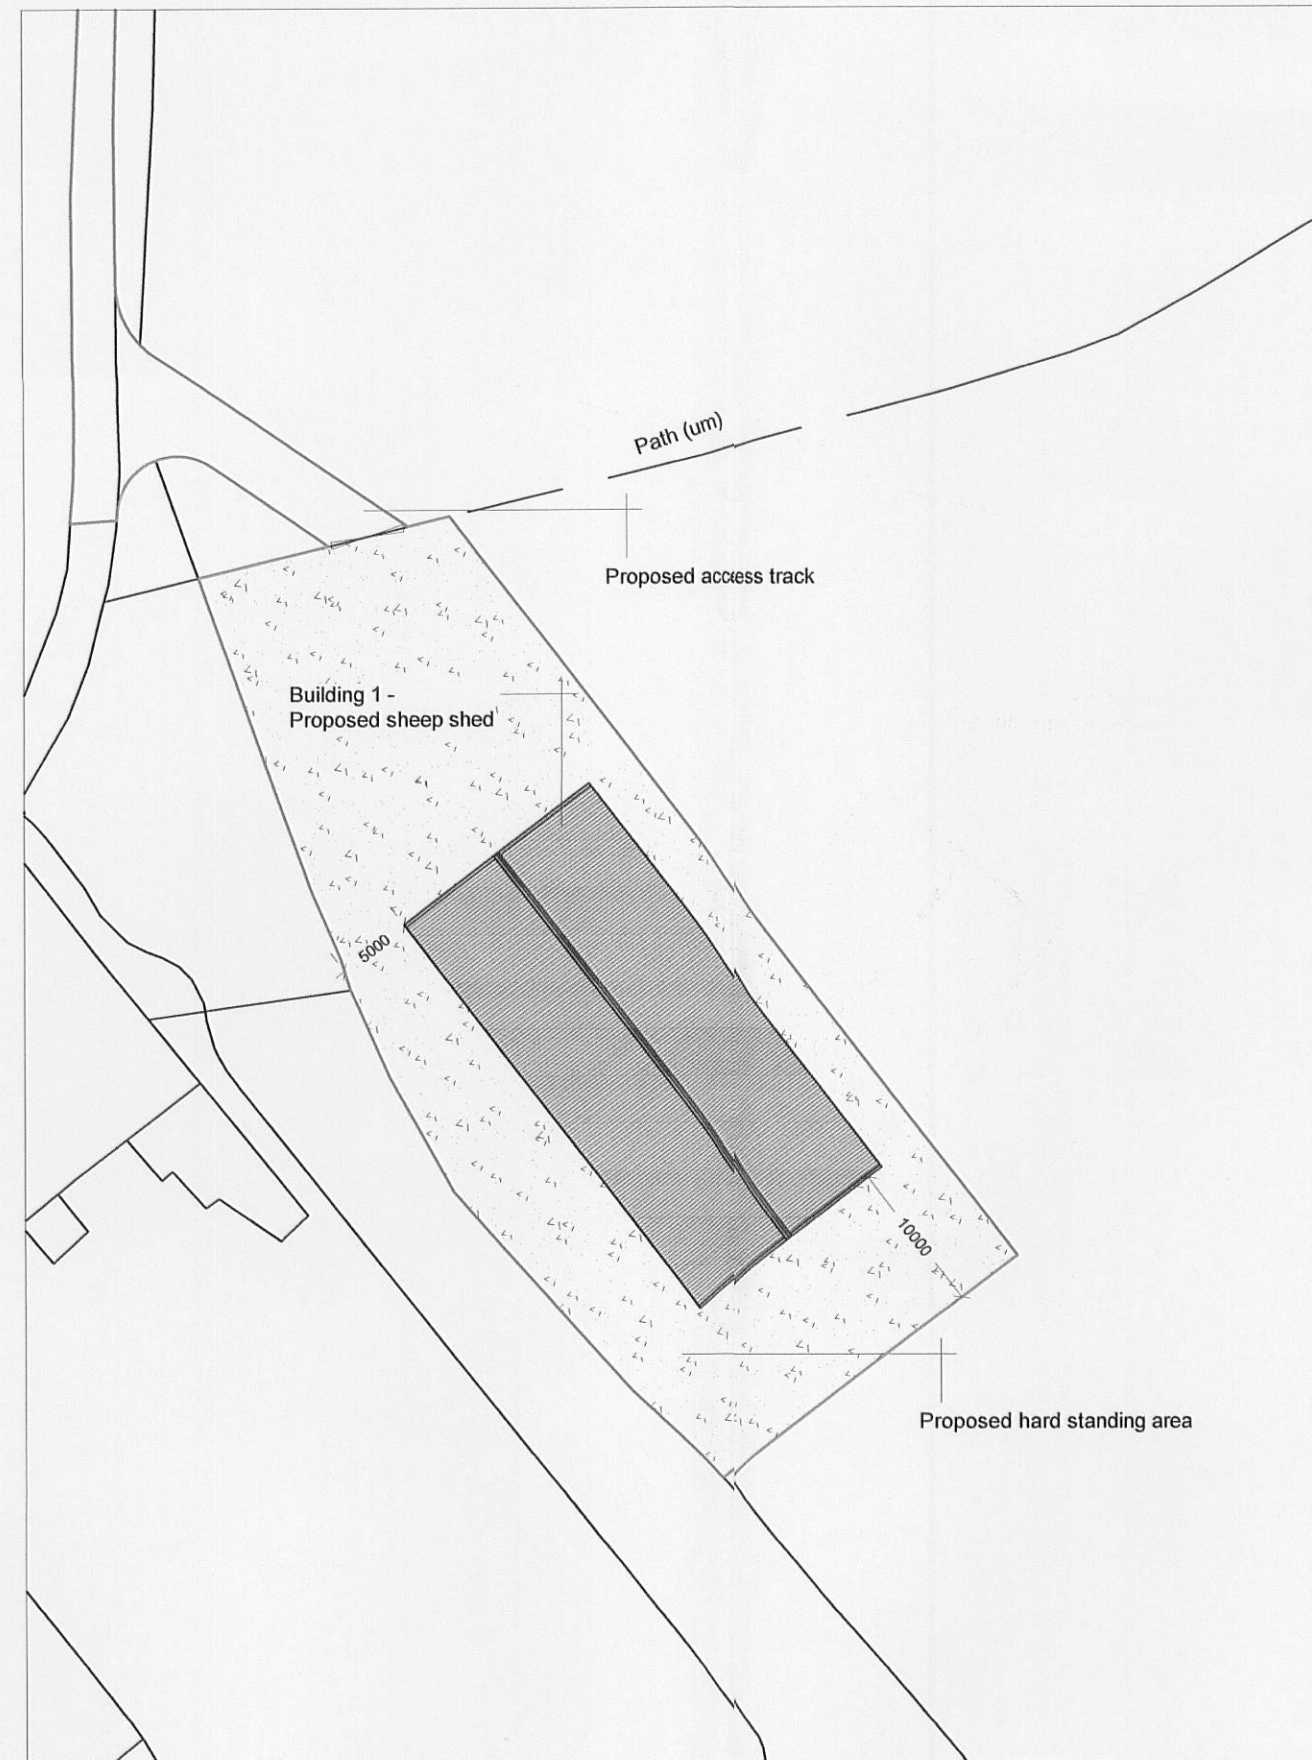

Proposed Site Plan 1:500

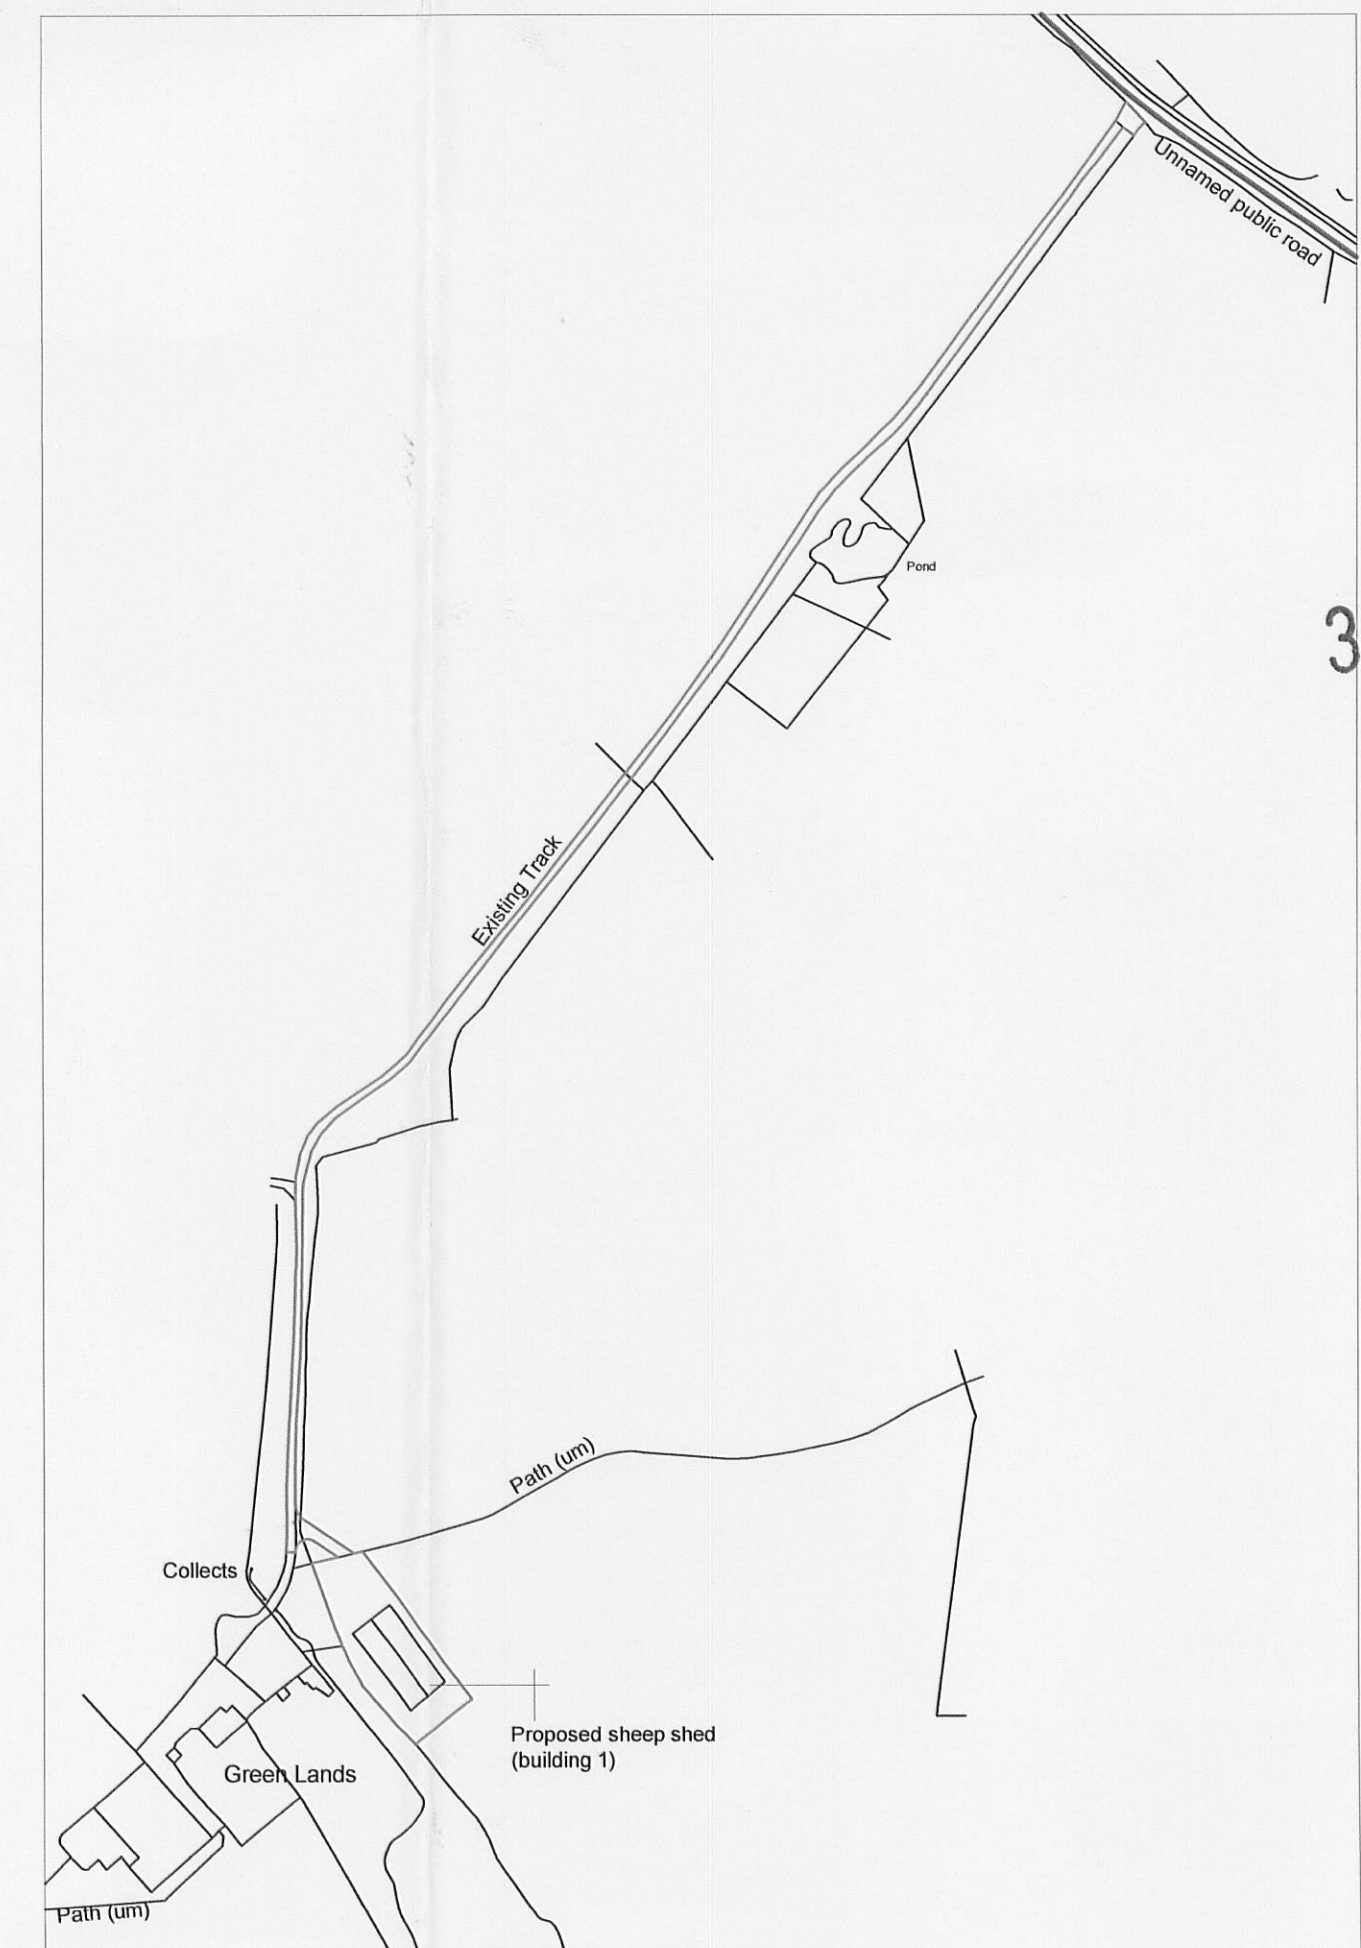

Proposed Location Plan 1:2500

Notes:

- All work is to be carried out to the latest current British standards Codes of Practice and recognised working practices.
- All work and materials should comply with Health and Safety legislation.
- All dimensions are in millimetres where explicitly shown otherwise.
- The contractor should check and certify all dimensions as work proceeds and notify GHA of any discrepancies.
- Do not scale off the drawings, if in doubt ask.

320120132P



Chartered Surveyors
6-8 Church Street
Clitheroe
Lancashire BB7 2DG
T: 01200 442301
F: 01200 442976
Email: info@ghaonline.co.uk

Project:
Proposed Agricultural Building at
Greenlands Farm,
Thomley,
Preston,
PR3 2TS

Title: Existing Site Plan, Proposed Floor Plans,
Elevations, Site Plan & Location Plan

Drawing No: Cle/544/1417/01

wn: RB

client: Messrs G & N Clegg

Date: 31.01.12

e: 1:100/500/
2500 @ A1

Amendments

[illegible]