


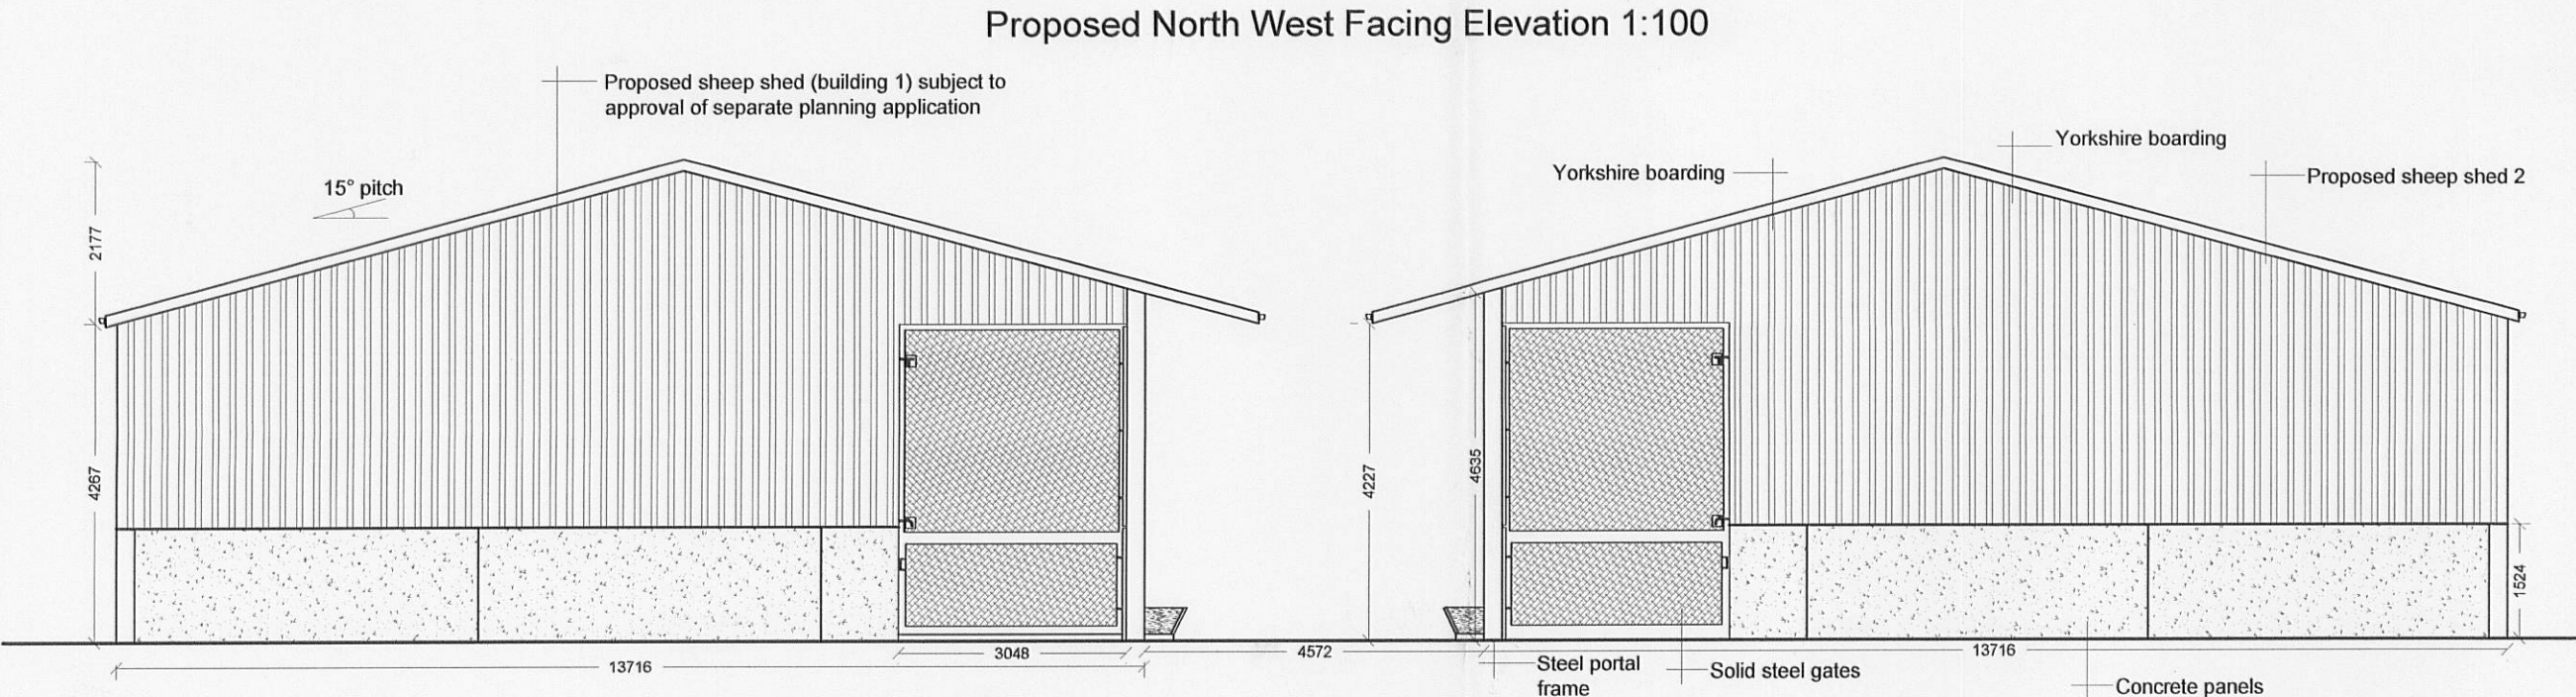
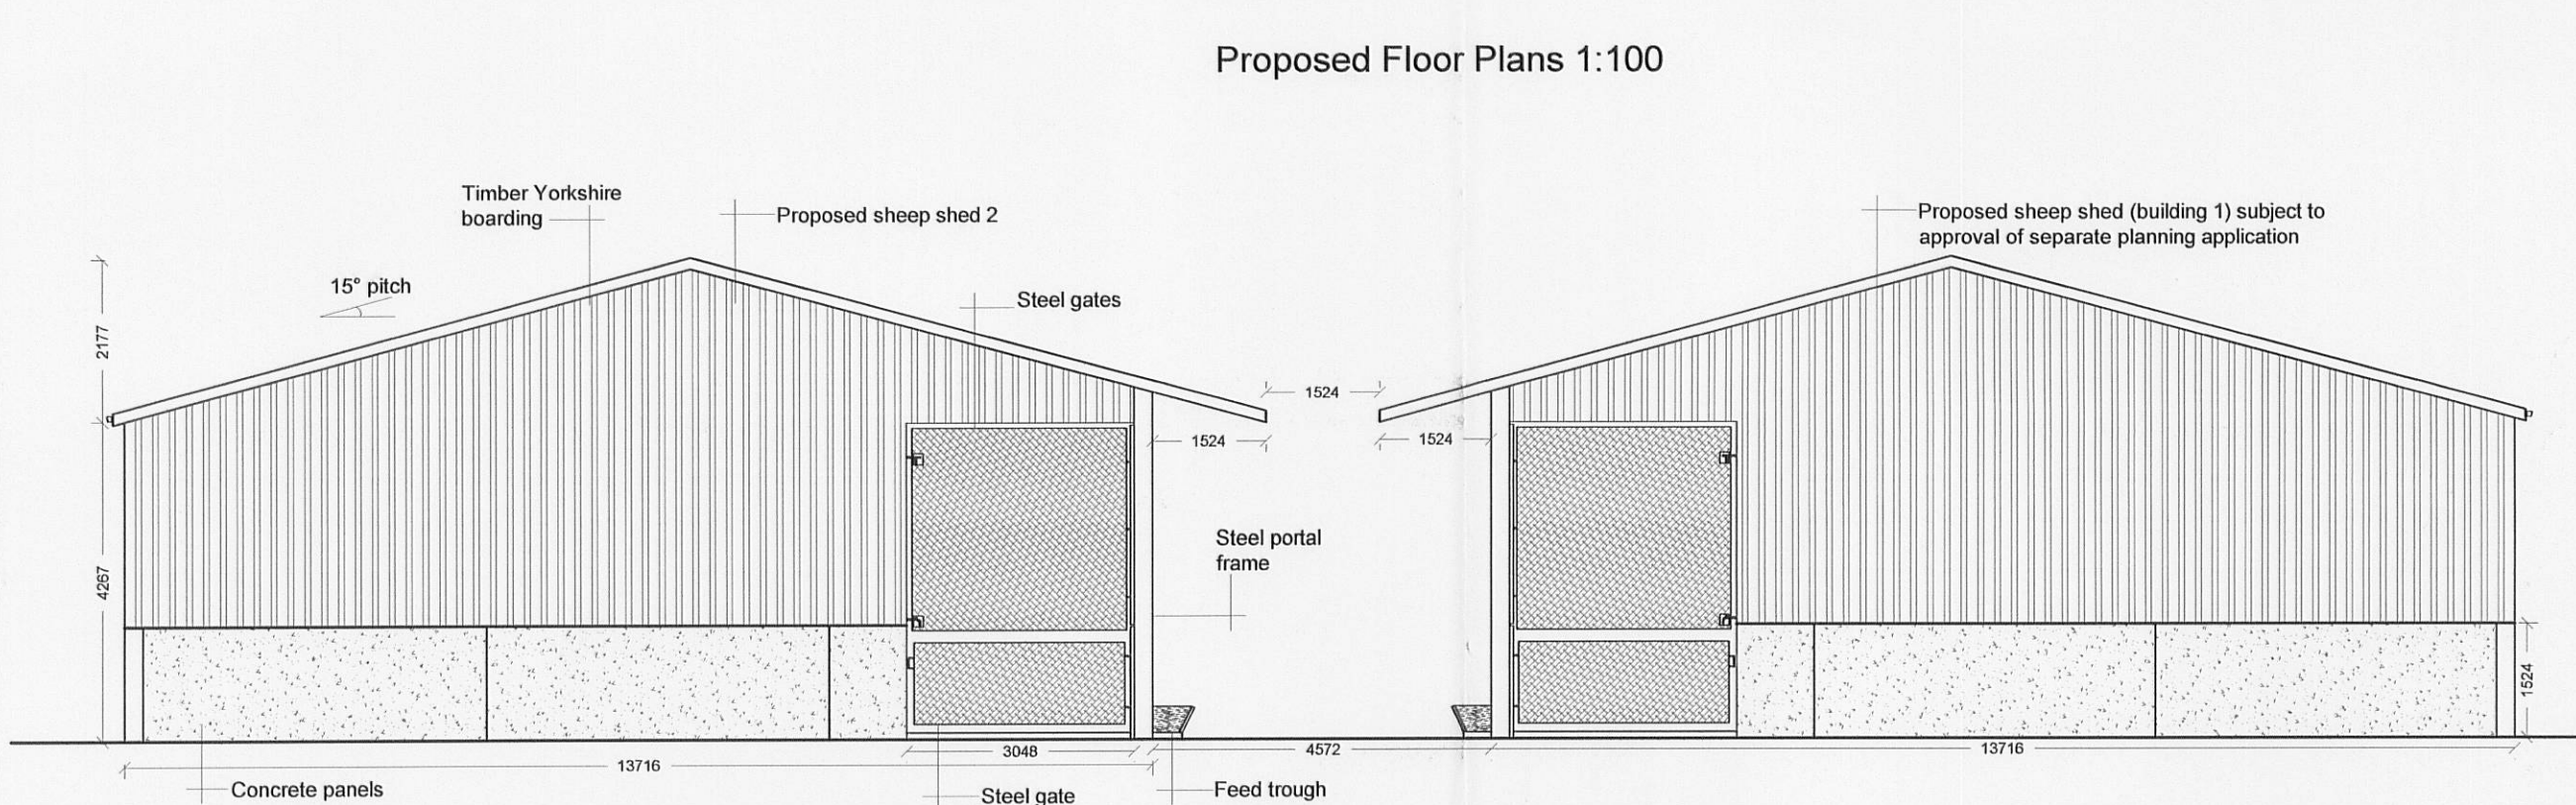
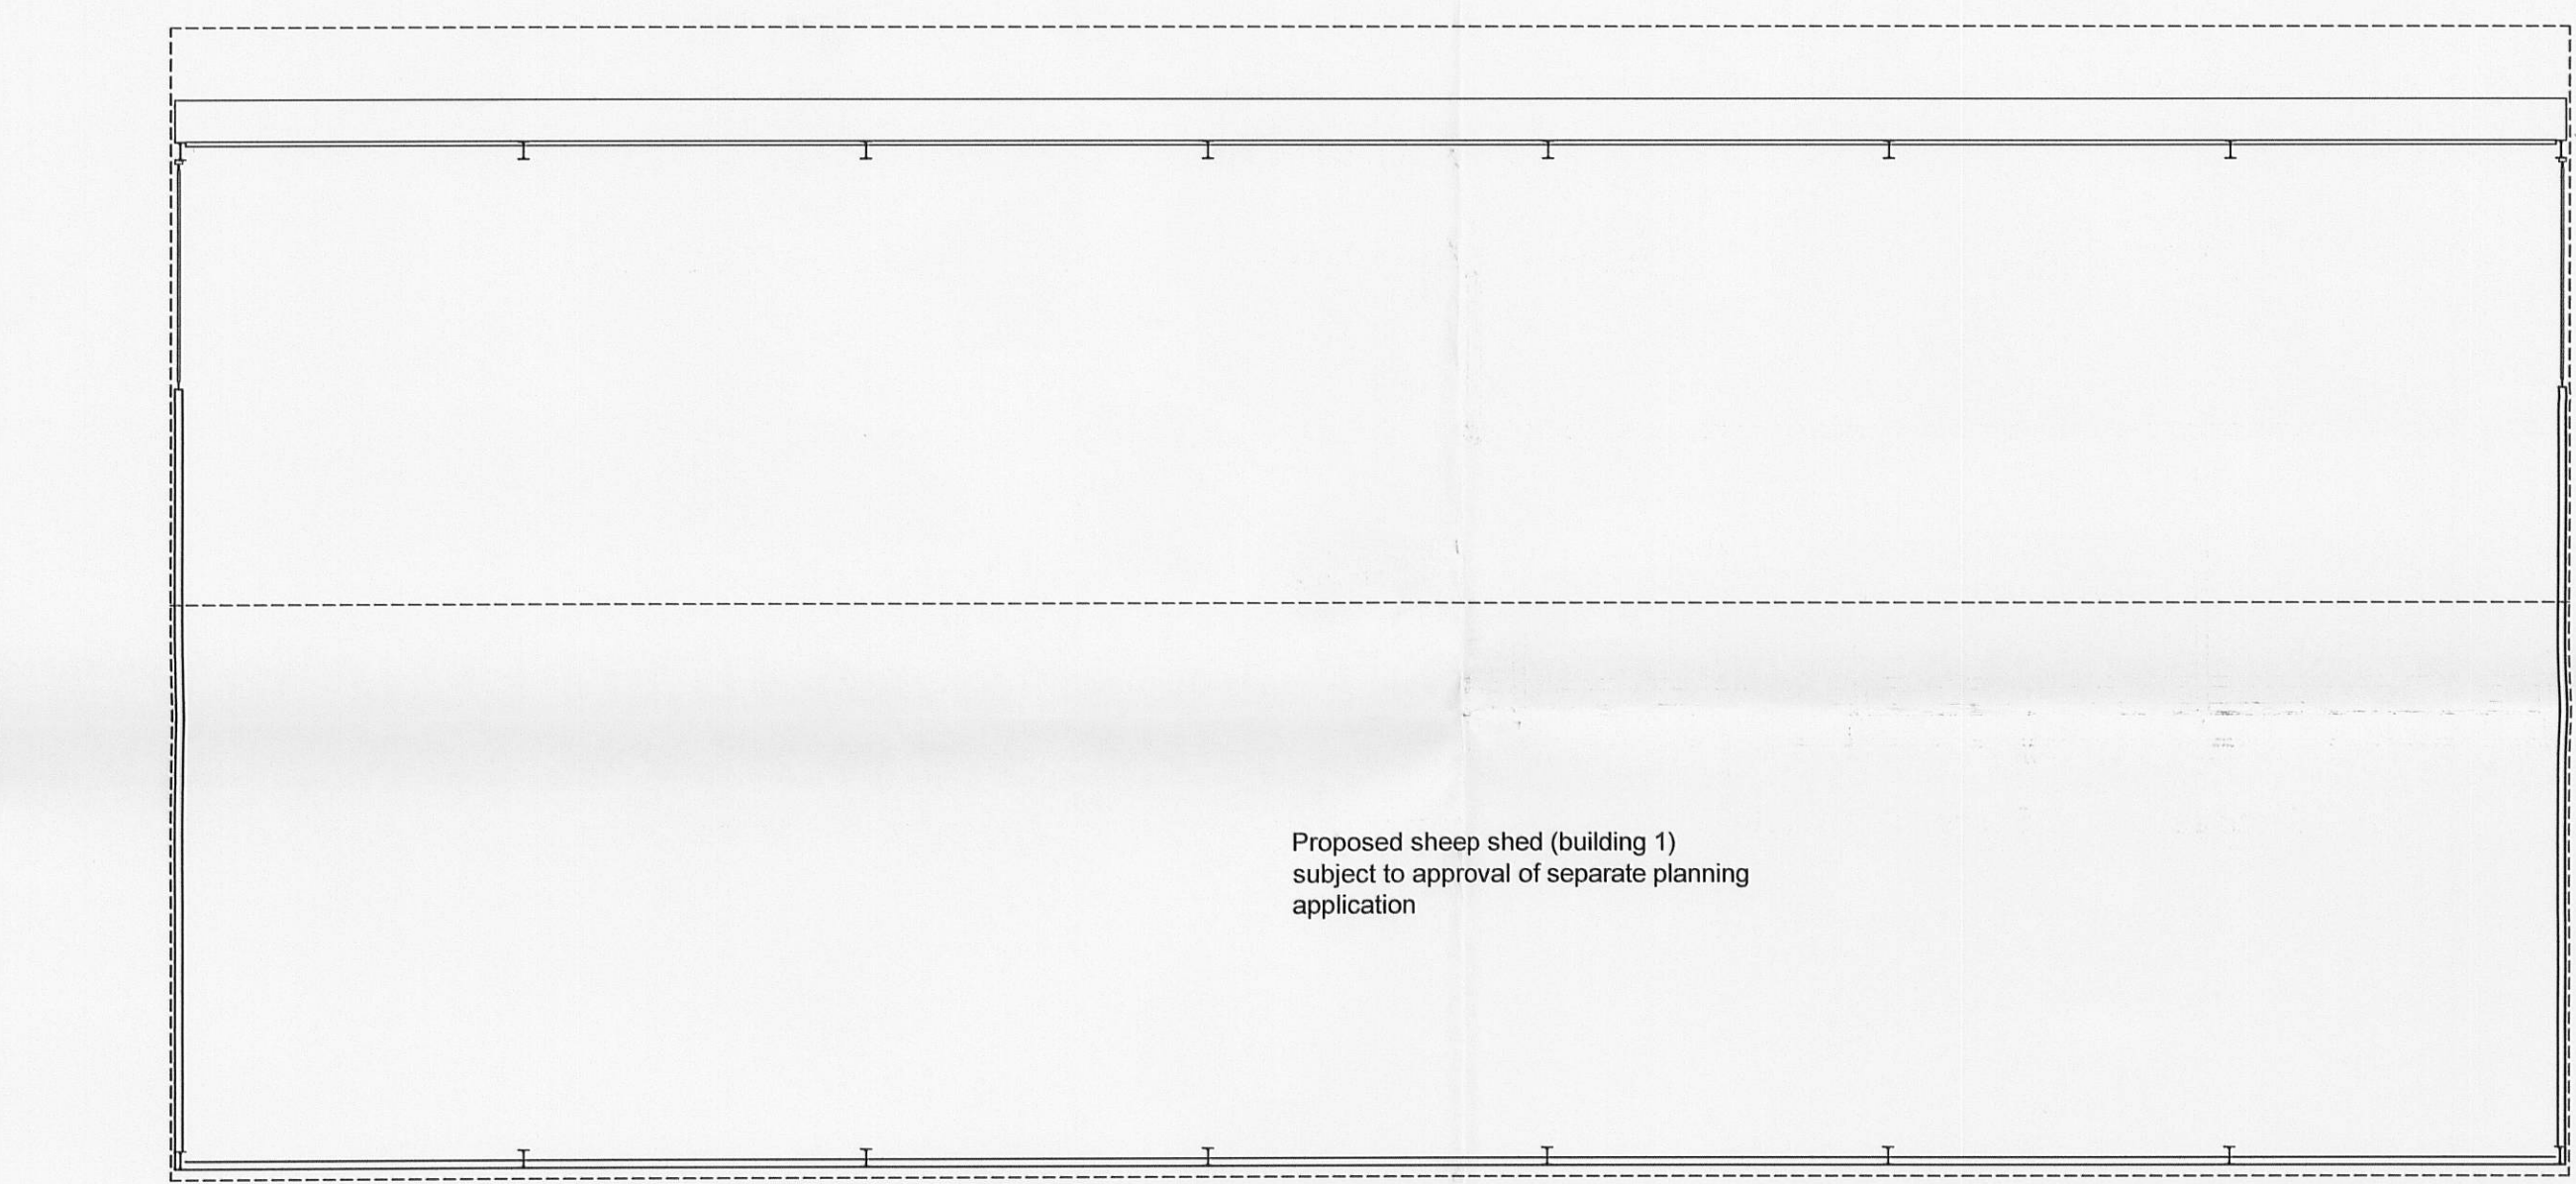
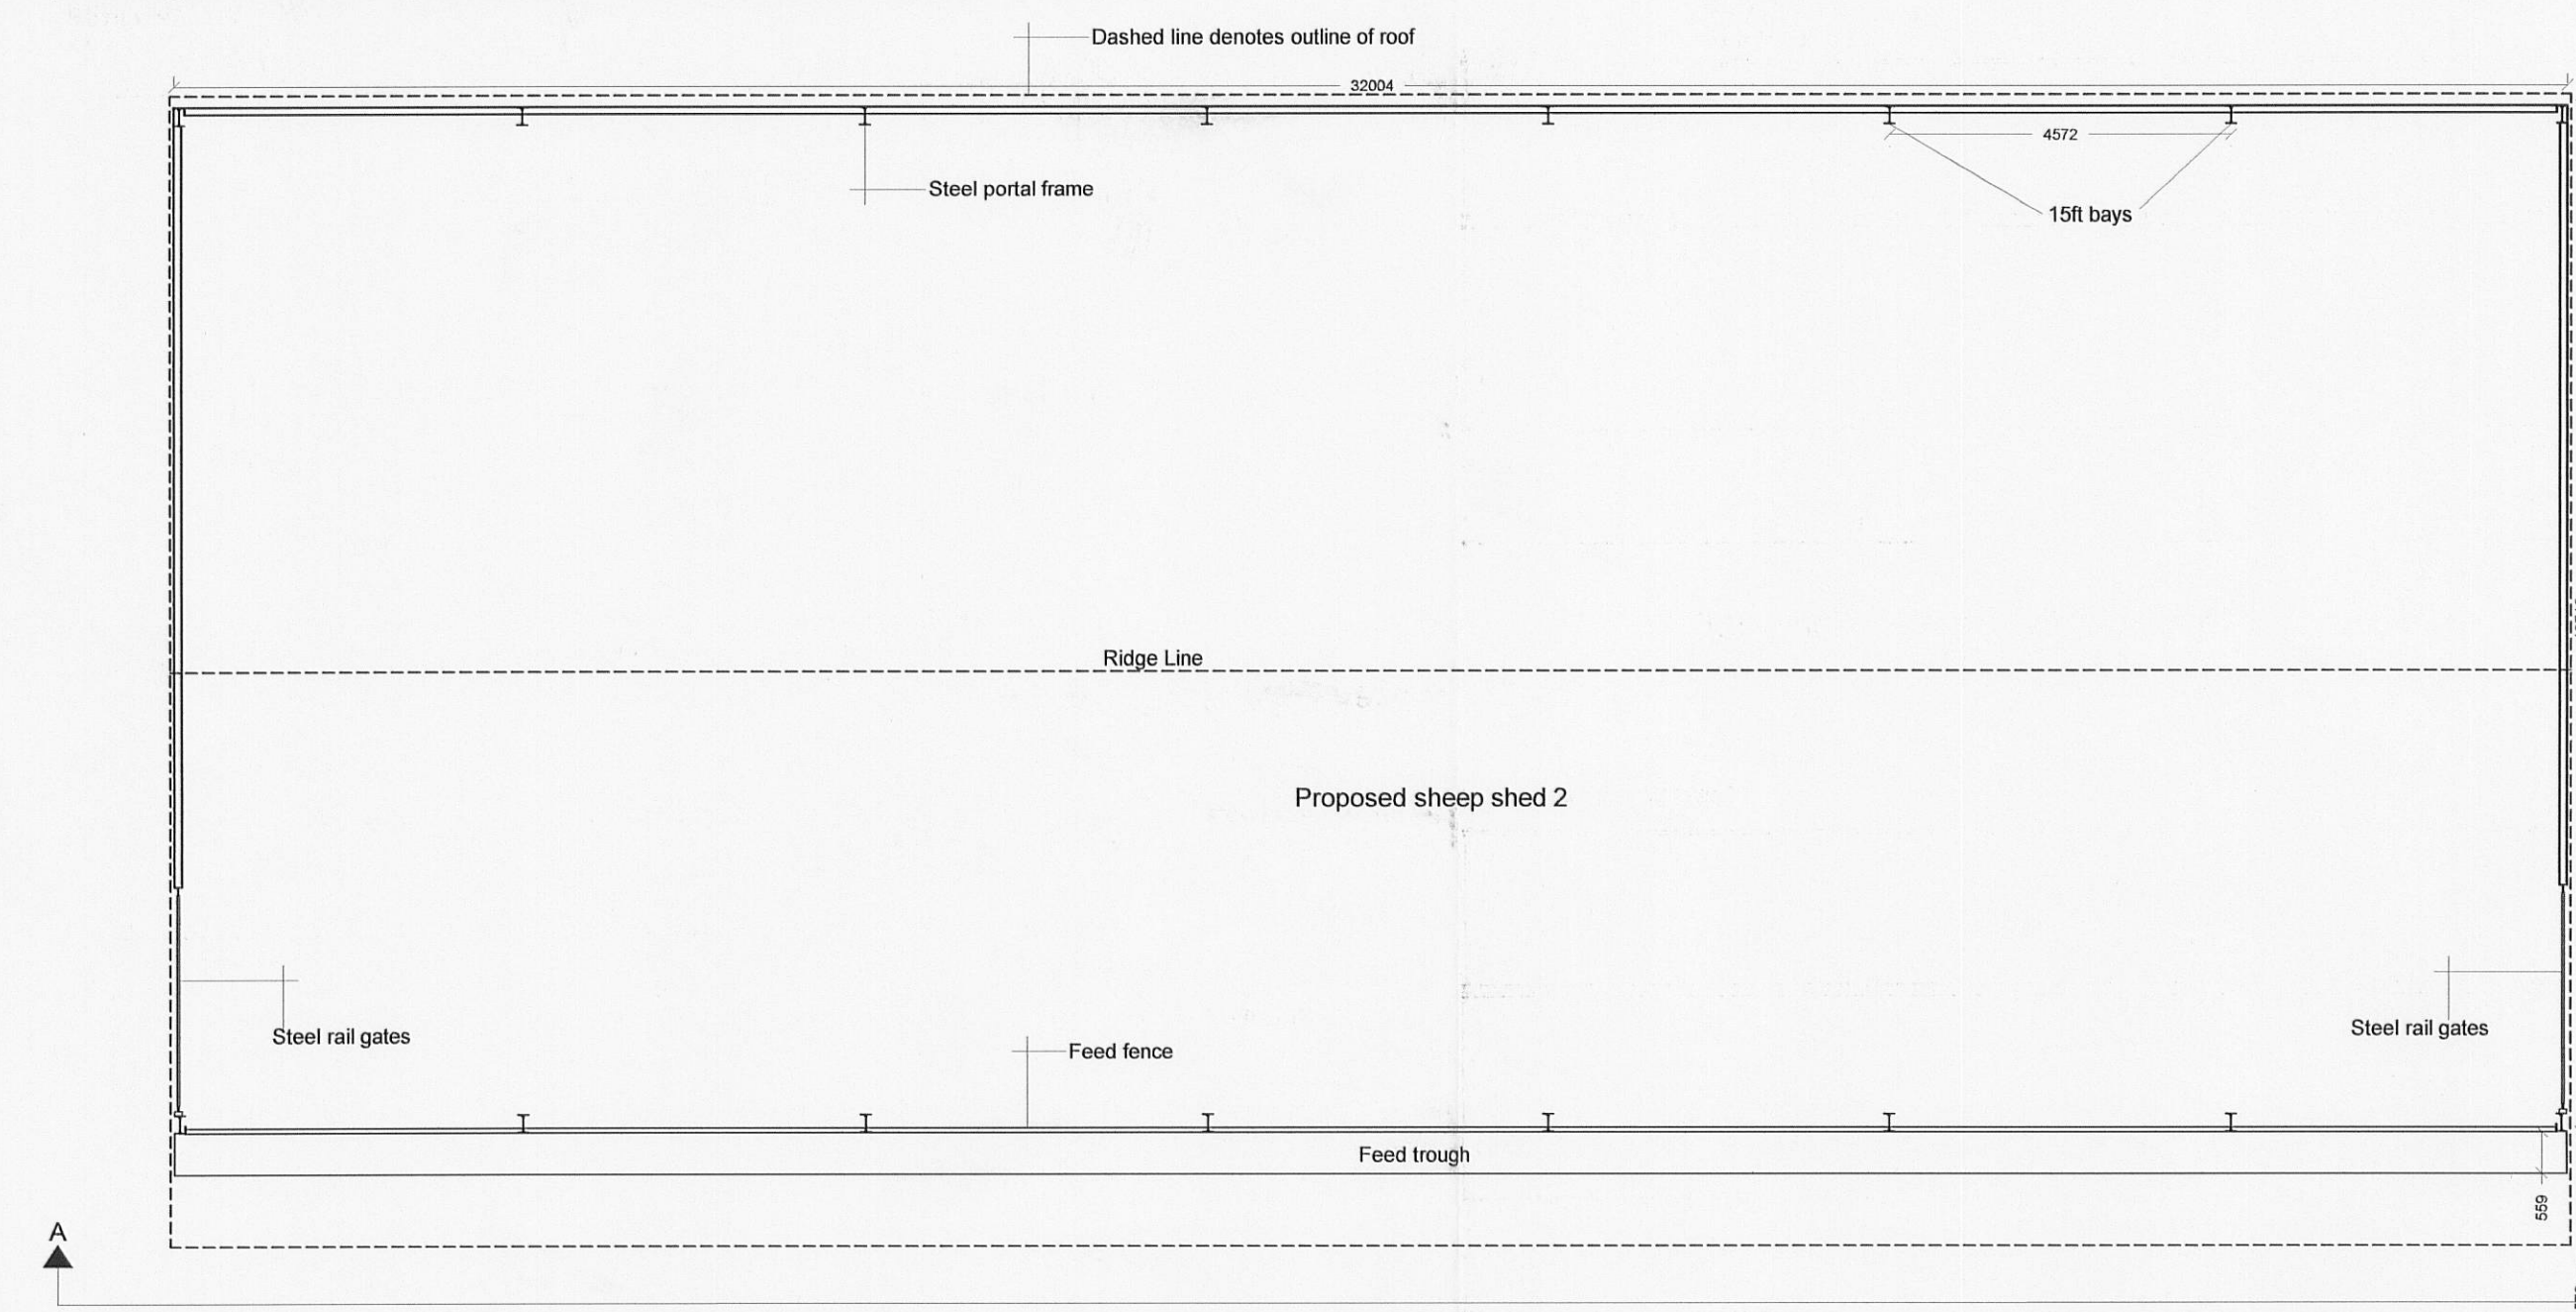
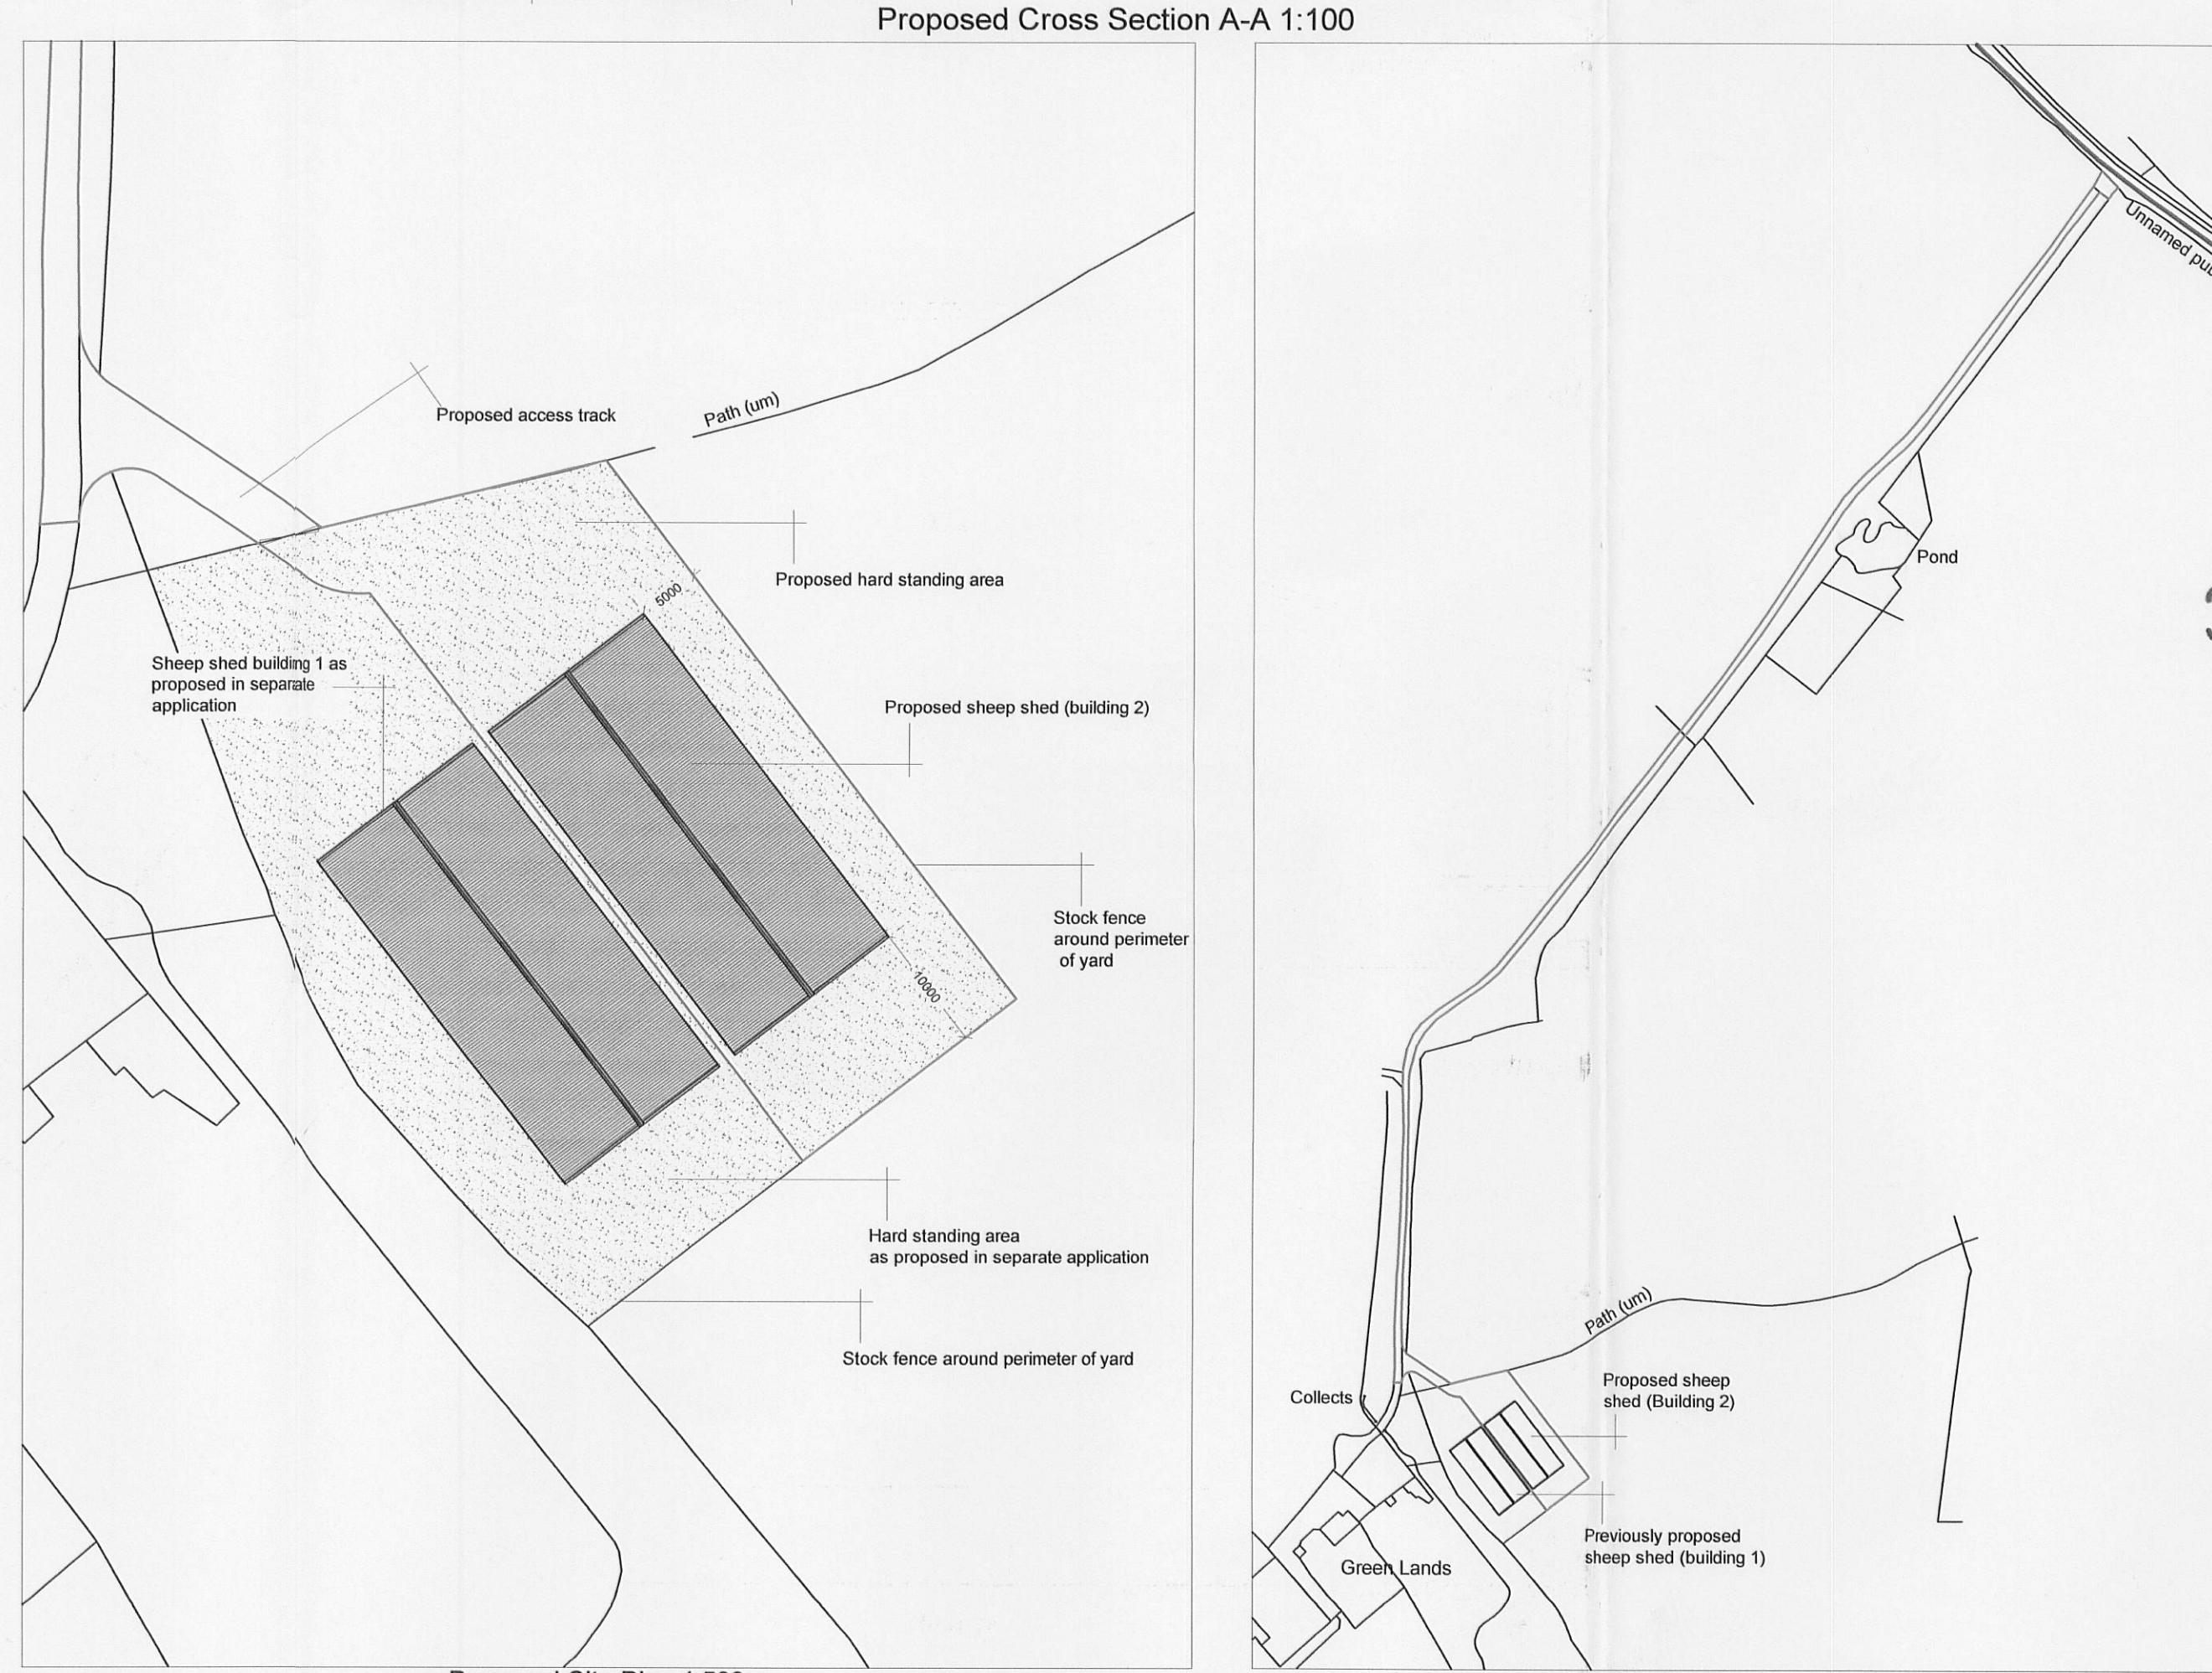
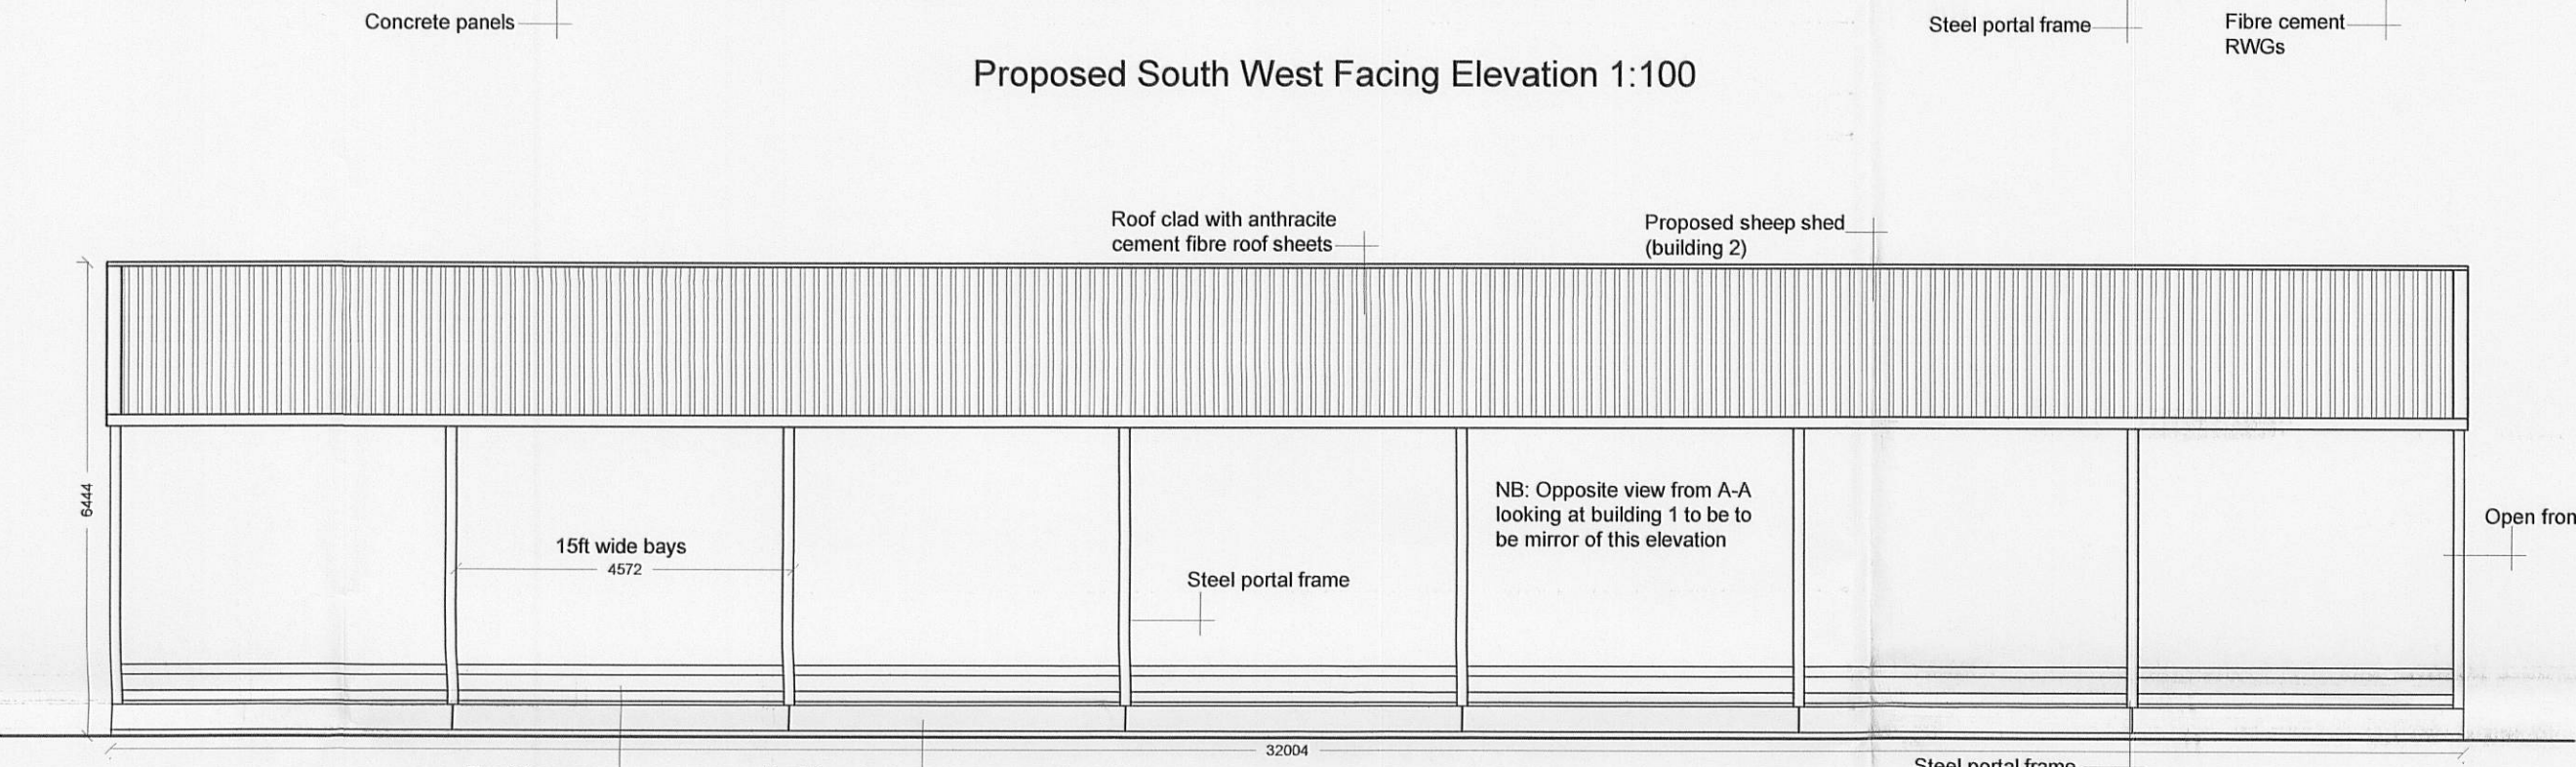


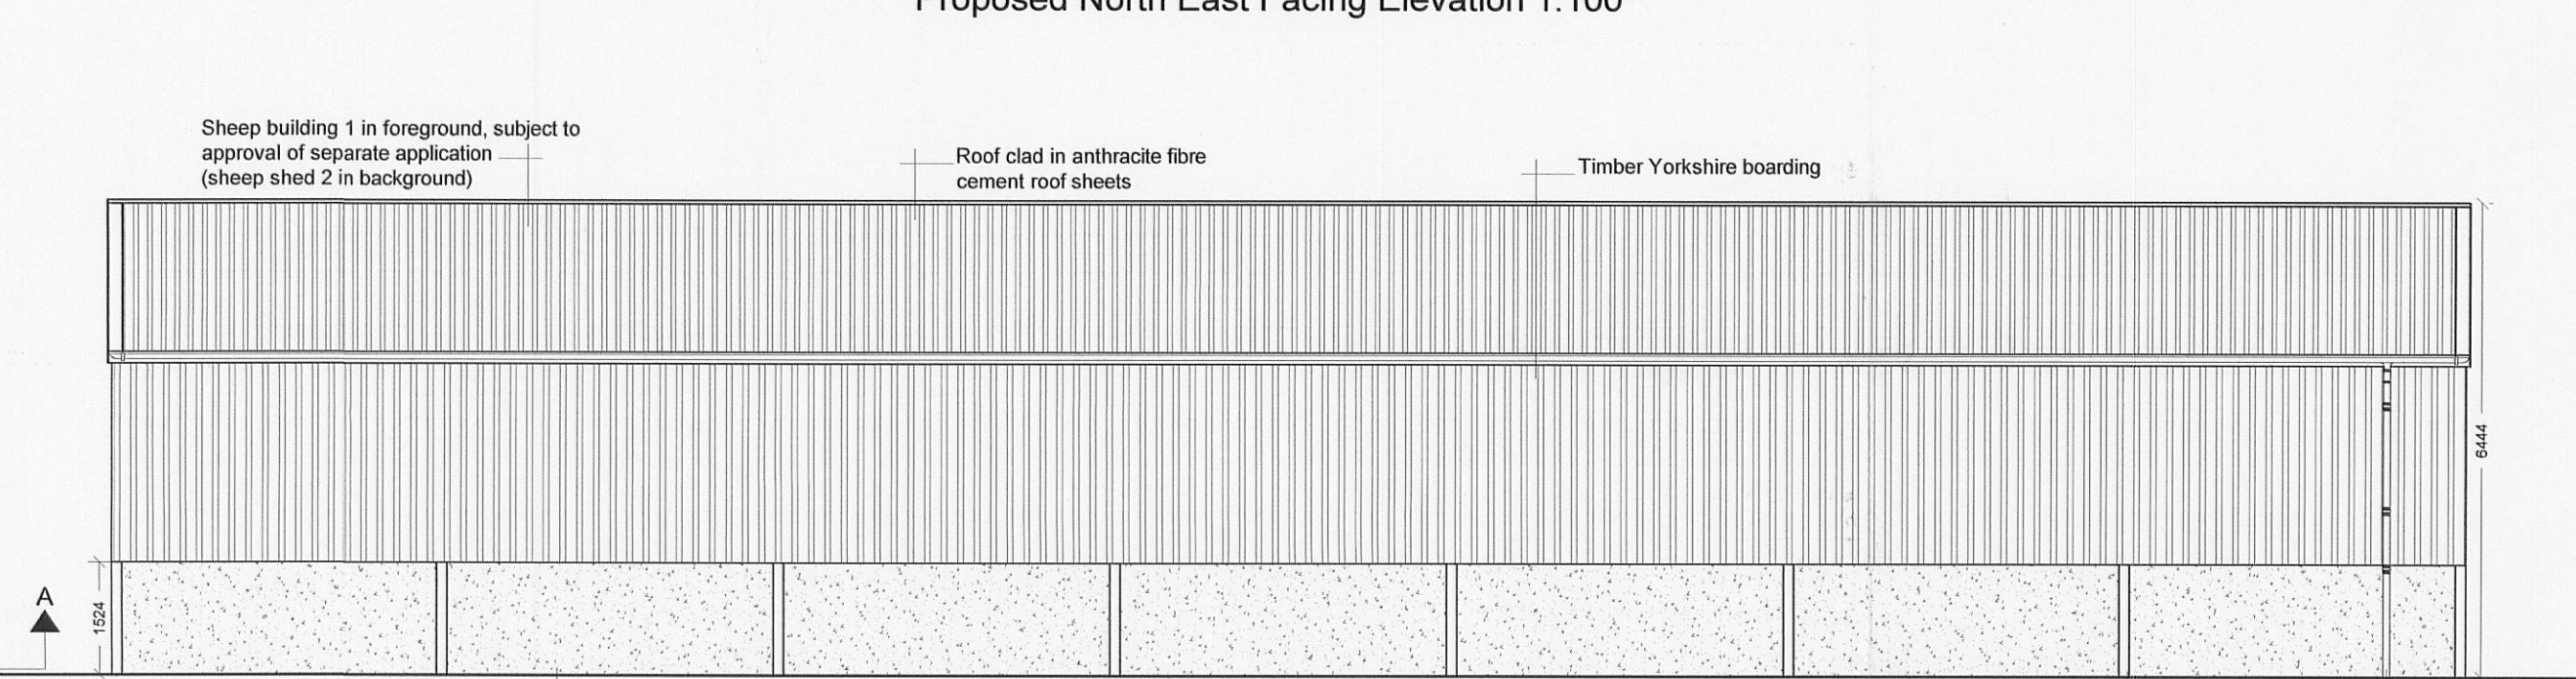

Proposed South East Facing Elevation 1:100

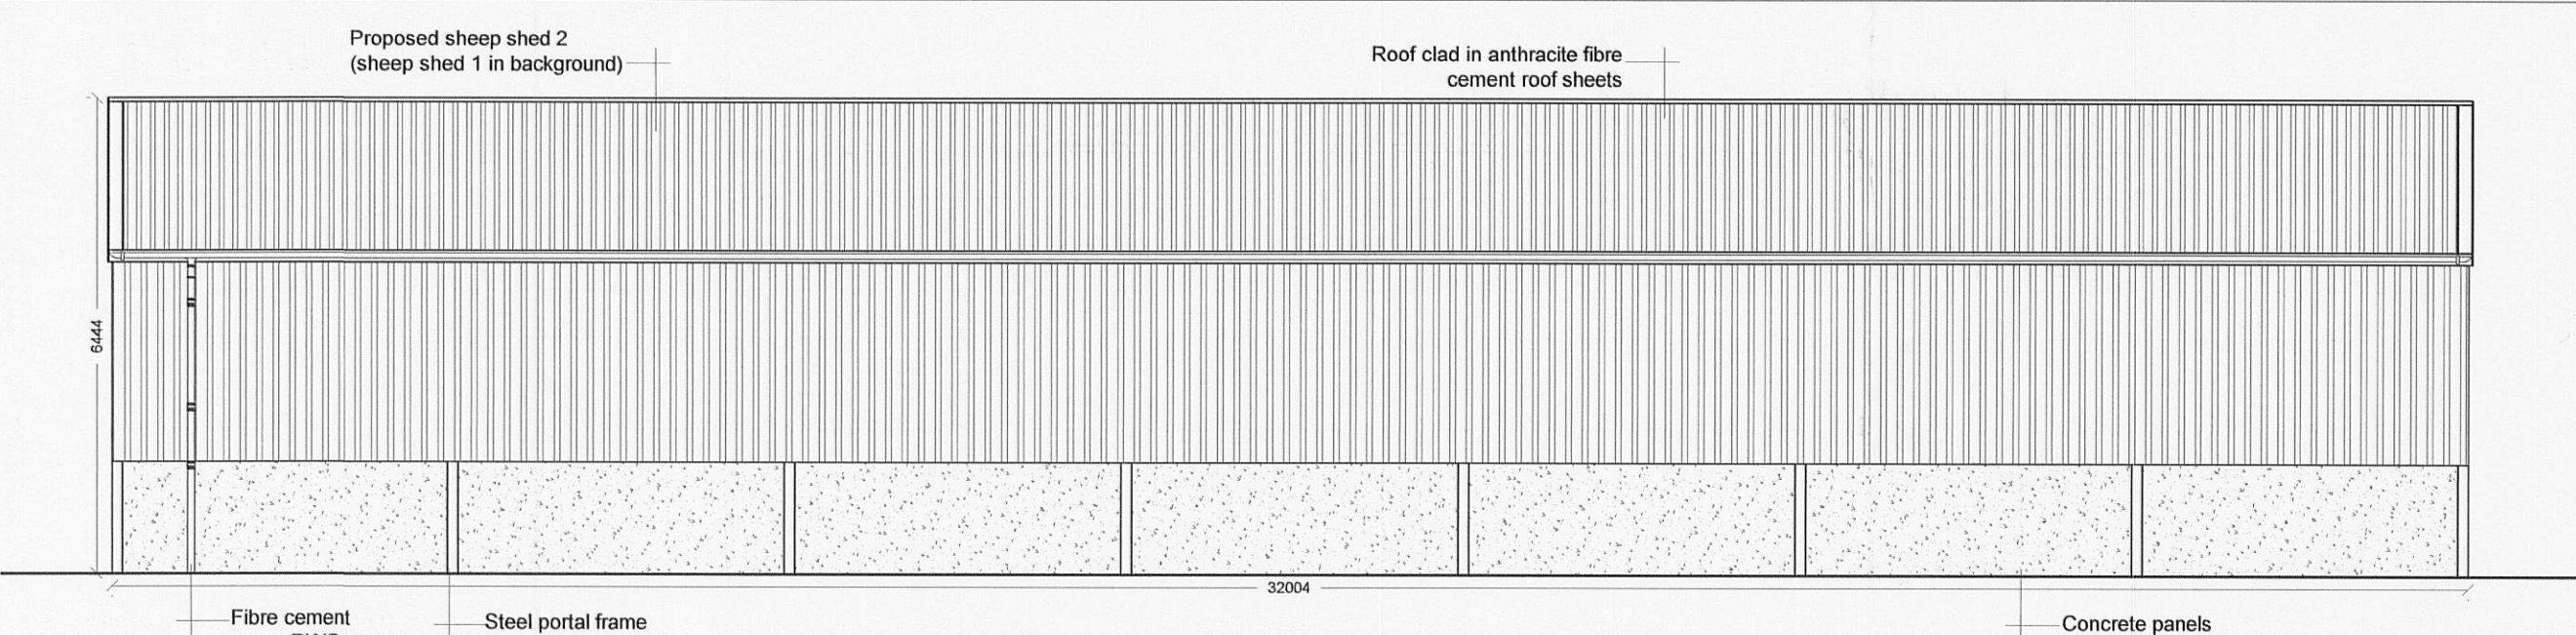

Proposed Site Plan 1:500

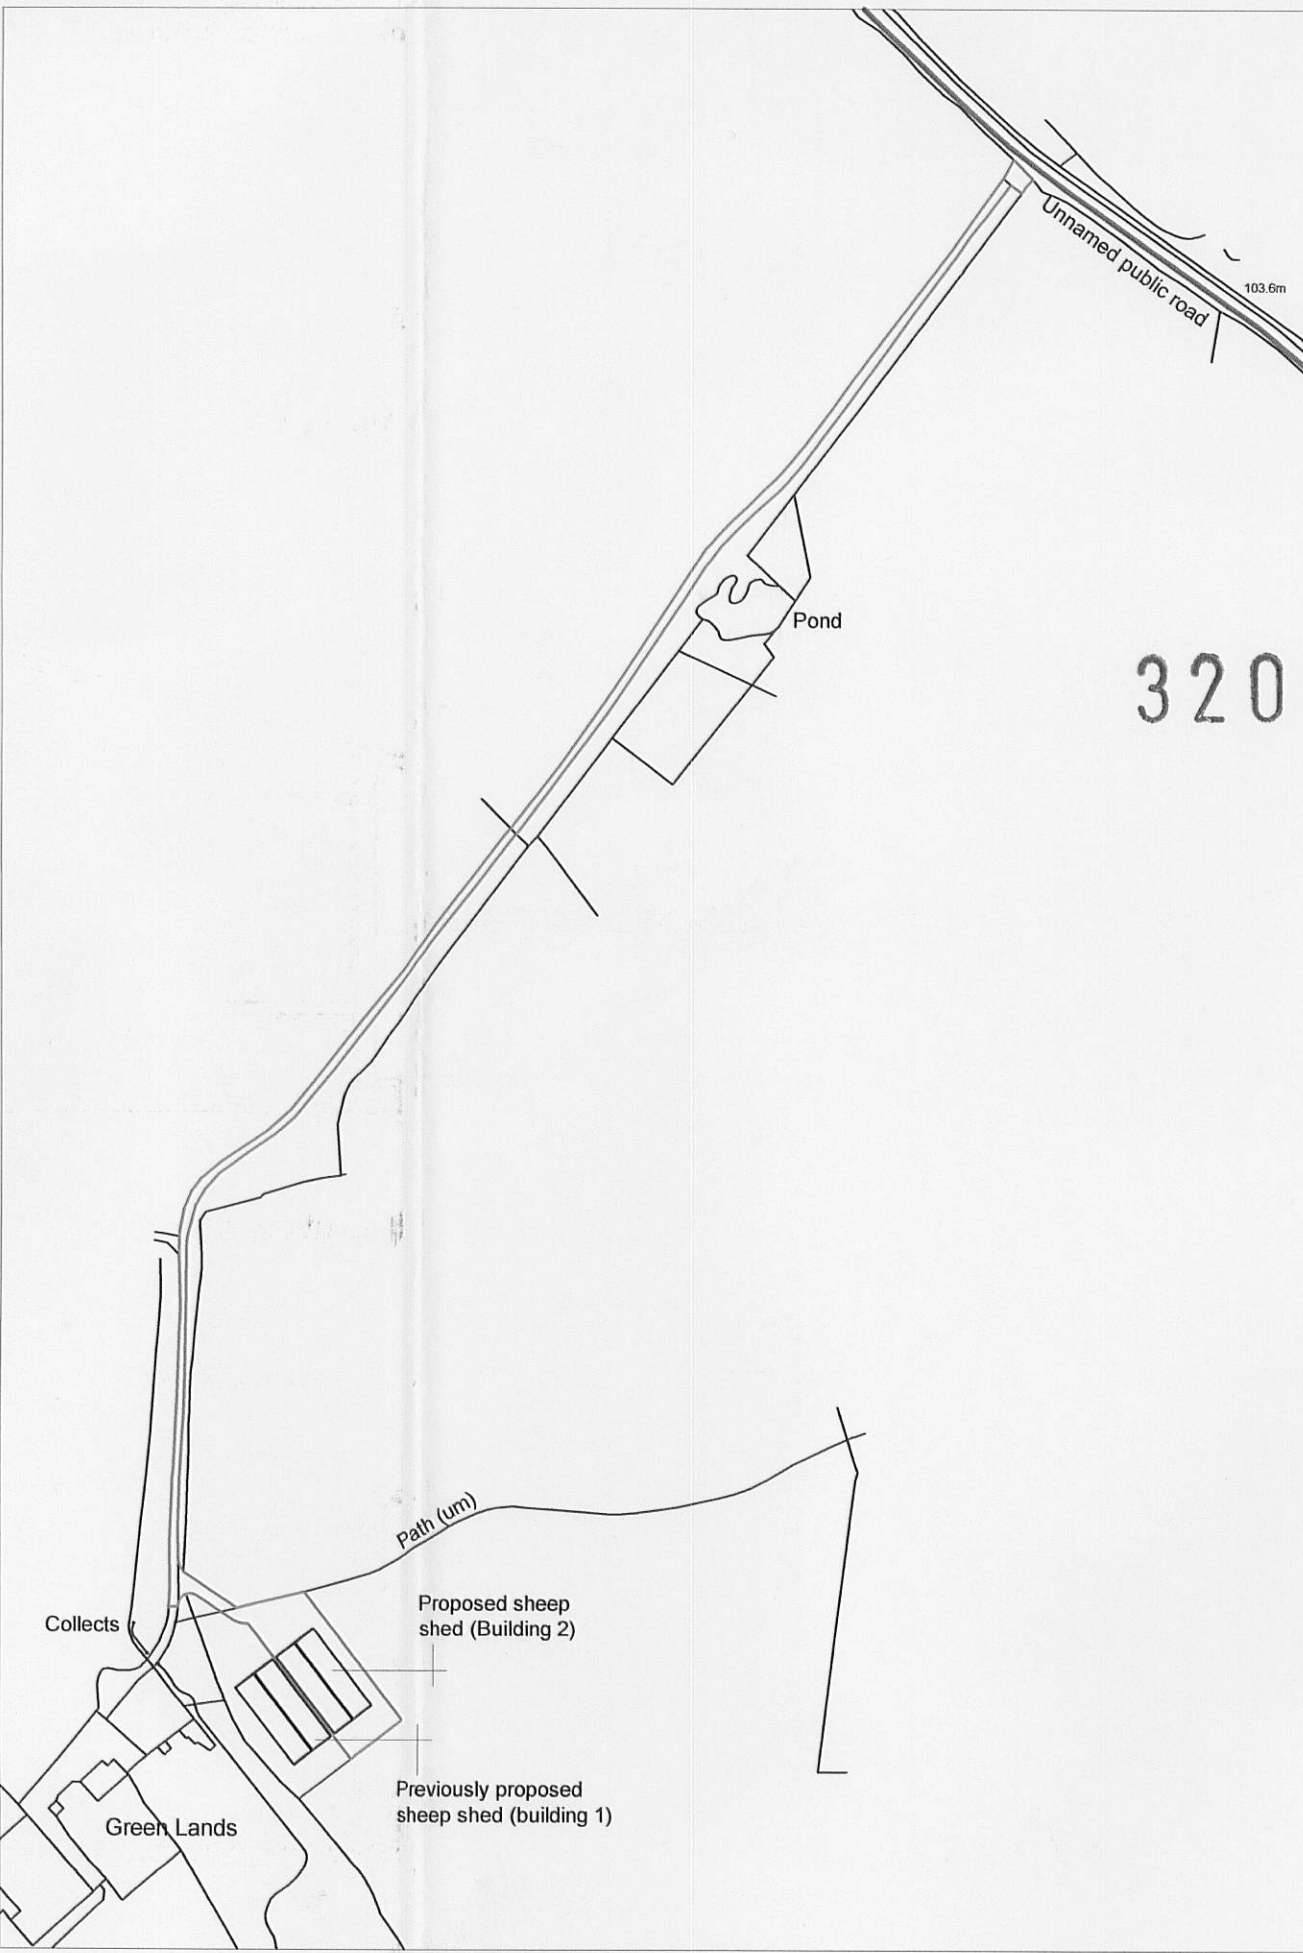

Proposed Location Plan 1:2500

Notes:

All work is to be carried out to the latest current British standards Codes of Practice and recognised working practices.

All work and materials should comply with Health and Safety legislation.

All dimensions are in millimetres where explicitly shown otherwise.

The contractor should check and certify all dimensions as work proceeds and notify GHA of any discrepancies.

Do not scale off the drawings, if in doubt ask.

320120133P

N

GHA

Gary Hearty Associates

Chartered Surveyors
6-8 Church Street
Clitheroe
Lancashire BB7 2DG
T: 01200 442301
F: 01200 442976
Email: info@ghaonline.co.uk

Project:
Proposed Agricultural Building at
Greenlands Farm,
Thornley,
Preston,
PR3 2TS

Title: Proposed Floor Plans and Elevations, Site Plan and Location Plan

Drawing No: C1e544/1417/02

Drawn: RB

Client: Messrs G & N Clegg

Date: 31.01.12

Scale: 1:100/500/
2500 @ A1

Amendments