


320120140P

EAST FACING GABLE ELEVATION

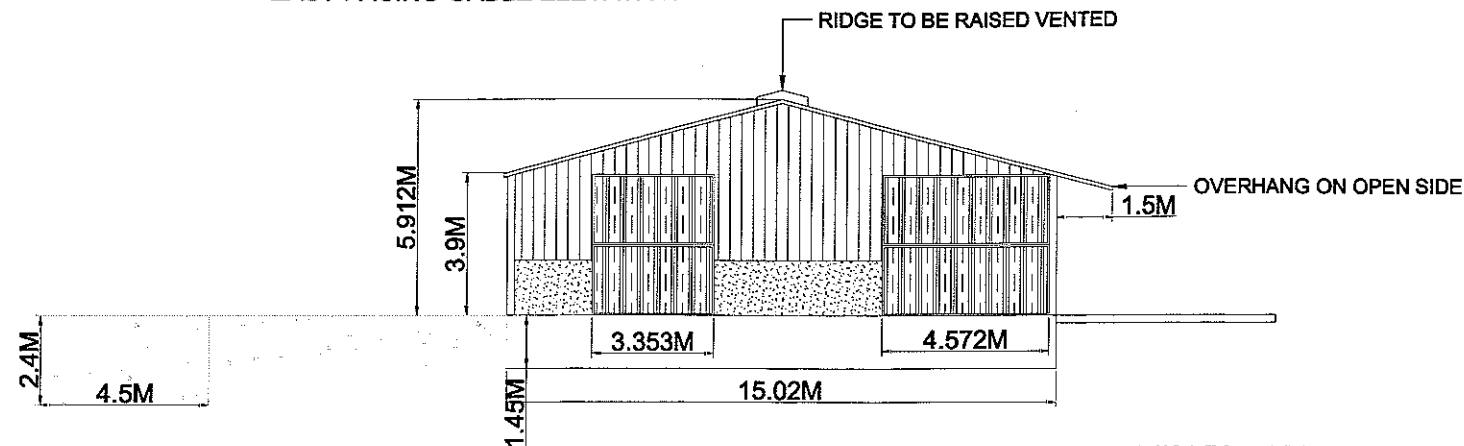

MATERIALS

WALLS:-
SIDE ONE TO BE OPEN WITH FEED FENCE
SIDE TWO 1.5M CONCRETE STOCK PANELS WITH TANALISED YORKSHIRE BOARDING CLAD DOWN TO 0.5 M FROM G-LEVEL
GABLE END ONE TO BE CLAD DOWN TO 1.5M CONCRETE STOCK PANEL WALL IN TANALISED YORKSHIRE BOARDING LEAVING 2 No. DOORWAYS
GABLE END TWO TO BE CLAD DOWN TO 1.5M CONCRETE STOCK PANEL WALL IN TANALISED YORKSHIRE BOARDING LEAVING 2 No. DOORWAYS


6 M CONCRETE APRON AT FRONT ELEVATION

ROOF:-
CLAD IN PROFILE 6 CEMENT FIBRE SHEETS IN NATURAL GREY
48 No. PROFILE 6 ROOF LIGHTS
1.5M OVERHANG ON OPEN SIDE
RIDGES TO BE RAISED VENTED

DOORS:-
8No. DOORS CLAD IN BOX PROFILE TIN

SLURRY CHANNEL:-
2.4M X 1.45M
DIAGONAL SLATED TOP
TO RUN THROUGH CENTRE WIDTH & SOUTH EAST OUT OF REAR OF BUILDING AT 13M OUT TO RECEPTION TANK (4.572M X 2.438M)


SIDE TWO PROPOSED SOUTH FACING ELEVATION

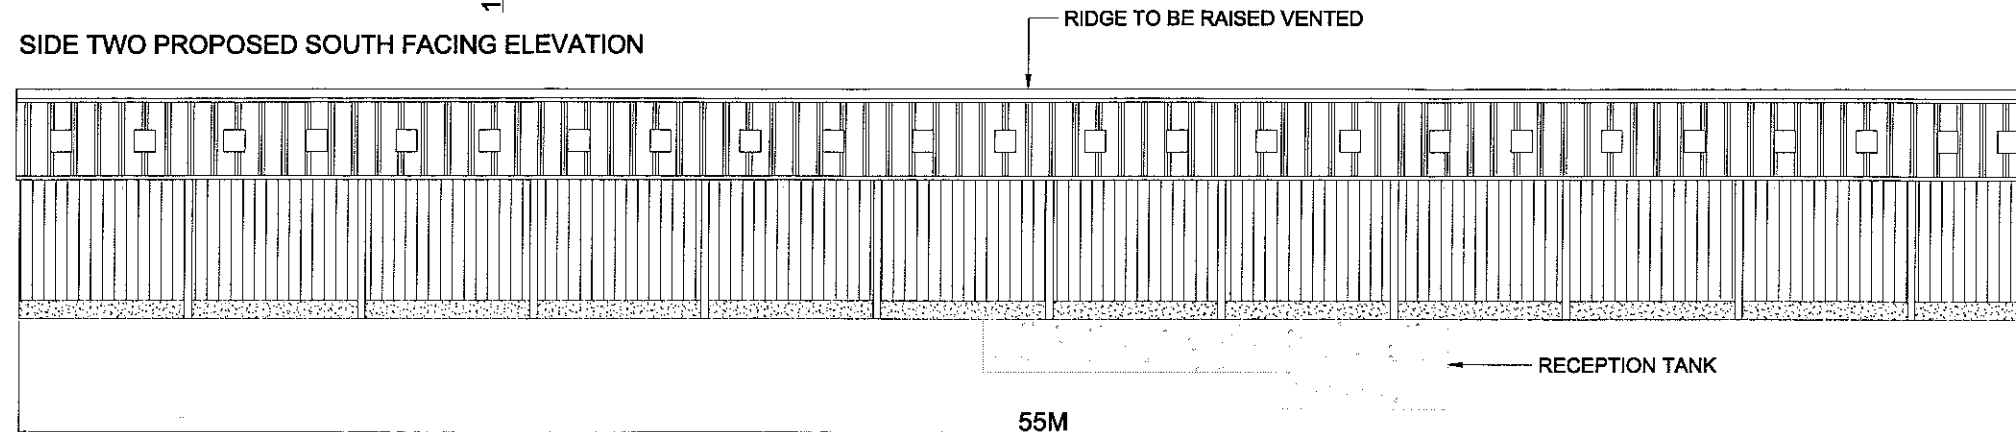

AMENDED PLANS RECEIVED

DATE 05/04/12


PROPOSED NORTH FACING SIDE ELEVATION

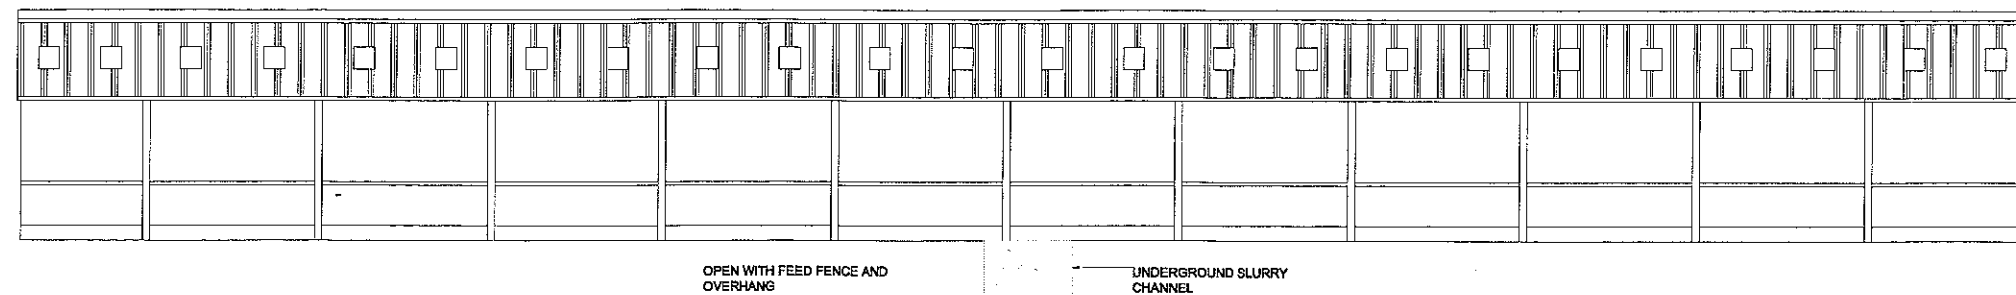

OPEN WITH FEED FENCE AND OVERHANG

UNDERGROUND SLURRY CHANNEL

PROPOSED WEST FACING GABLE ELEVATION

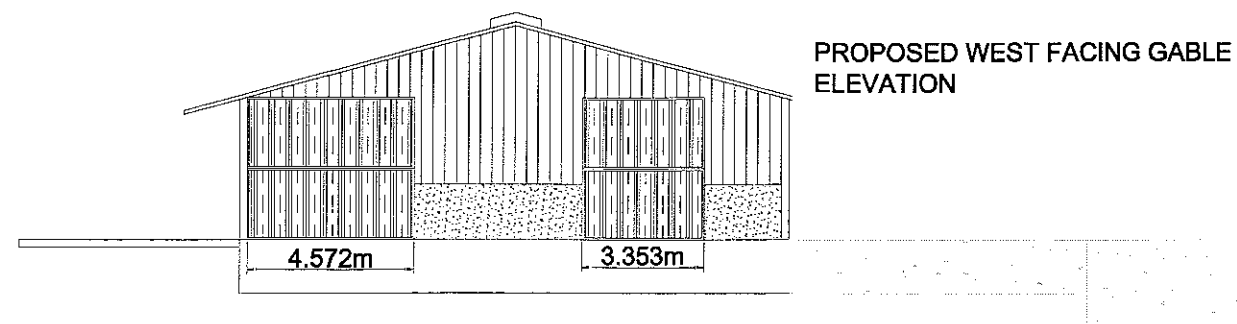

DRAWN BY: M Planning Ltd 2Nightingale Way, Catterall, Garstang, Preston, Lancashire, PR3 1TQ Telephone 01995 600733 Mobile 07813 296 287 e-mail: mel@mlplanning.co.uk	CLIENT: THE DUCHY OF LANCASTER SHEET1: ELEVATIONS PROJECT: AMENDED PLANS # 2 NEW AGRICULTURAL LIVESTOCK CUBICLE BUILDING WITH SLURRY CHANNEL LOCATION: RADHOLME LAUND FARM, WHITEWELL ESTATE COW ARK CLITHEROE BB7 3DF	DATE: 04/04/12 DWG NO. LG/VV/2704 SCALE: 1:100 A1
---	--	--