



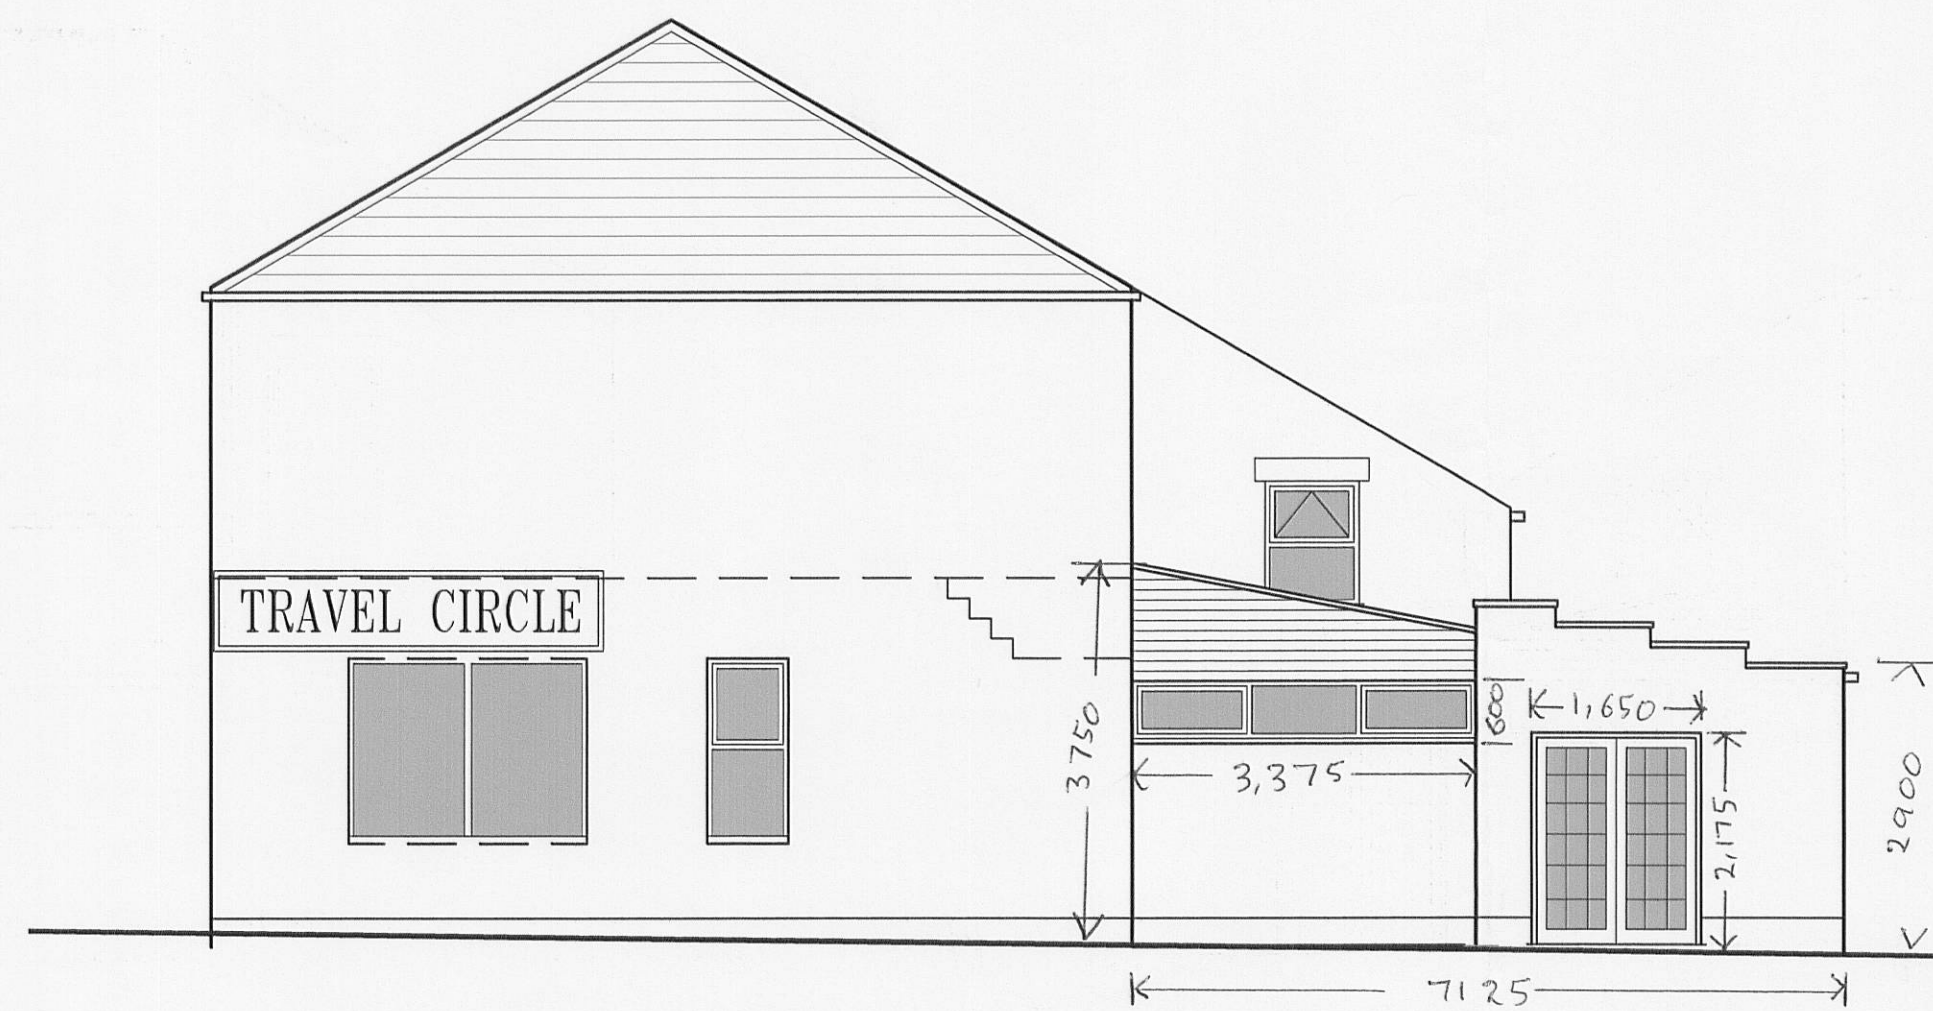

EXISTING EAST ELEVATION

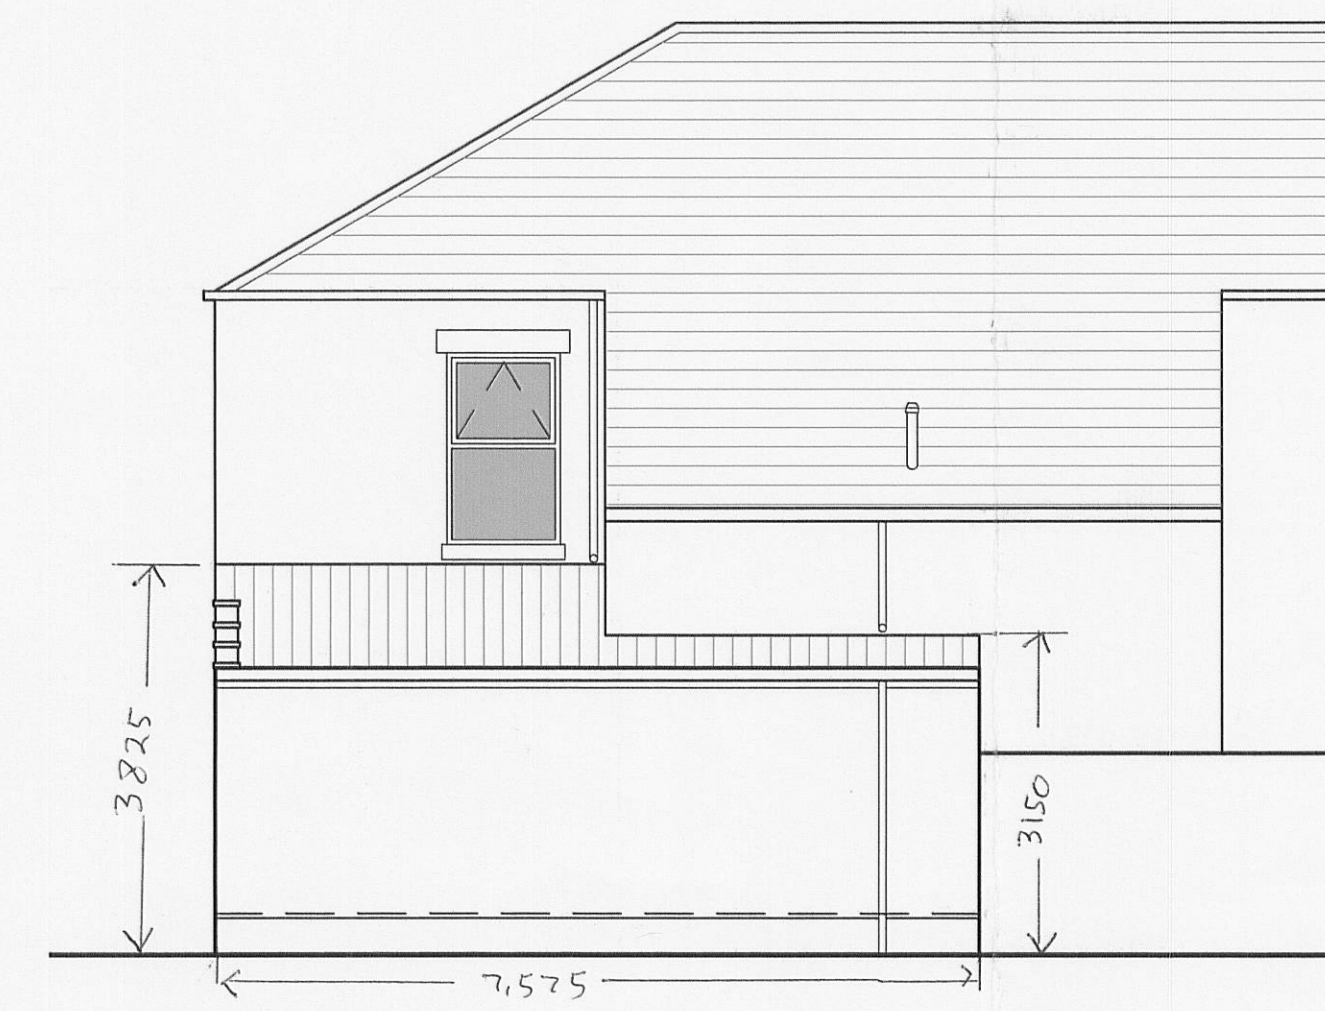


EXISTING NORTH ELEVATION




EXISTING WEST ELEVATION



PROPOSED EAST ELEVATION

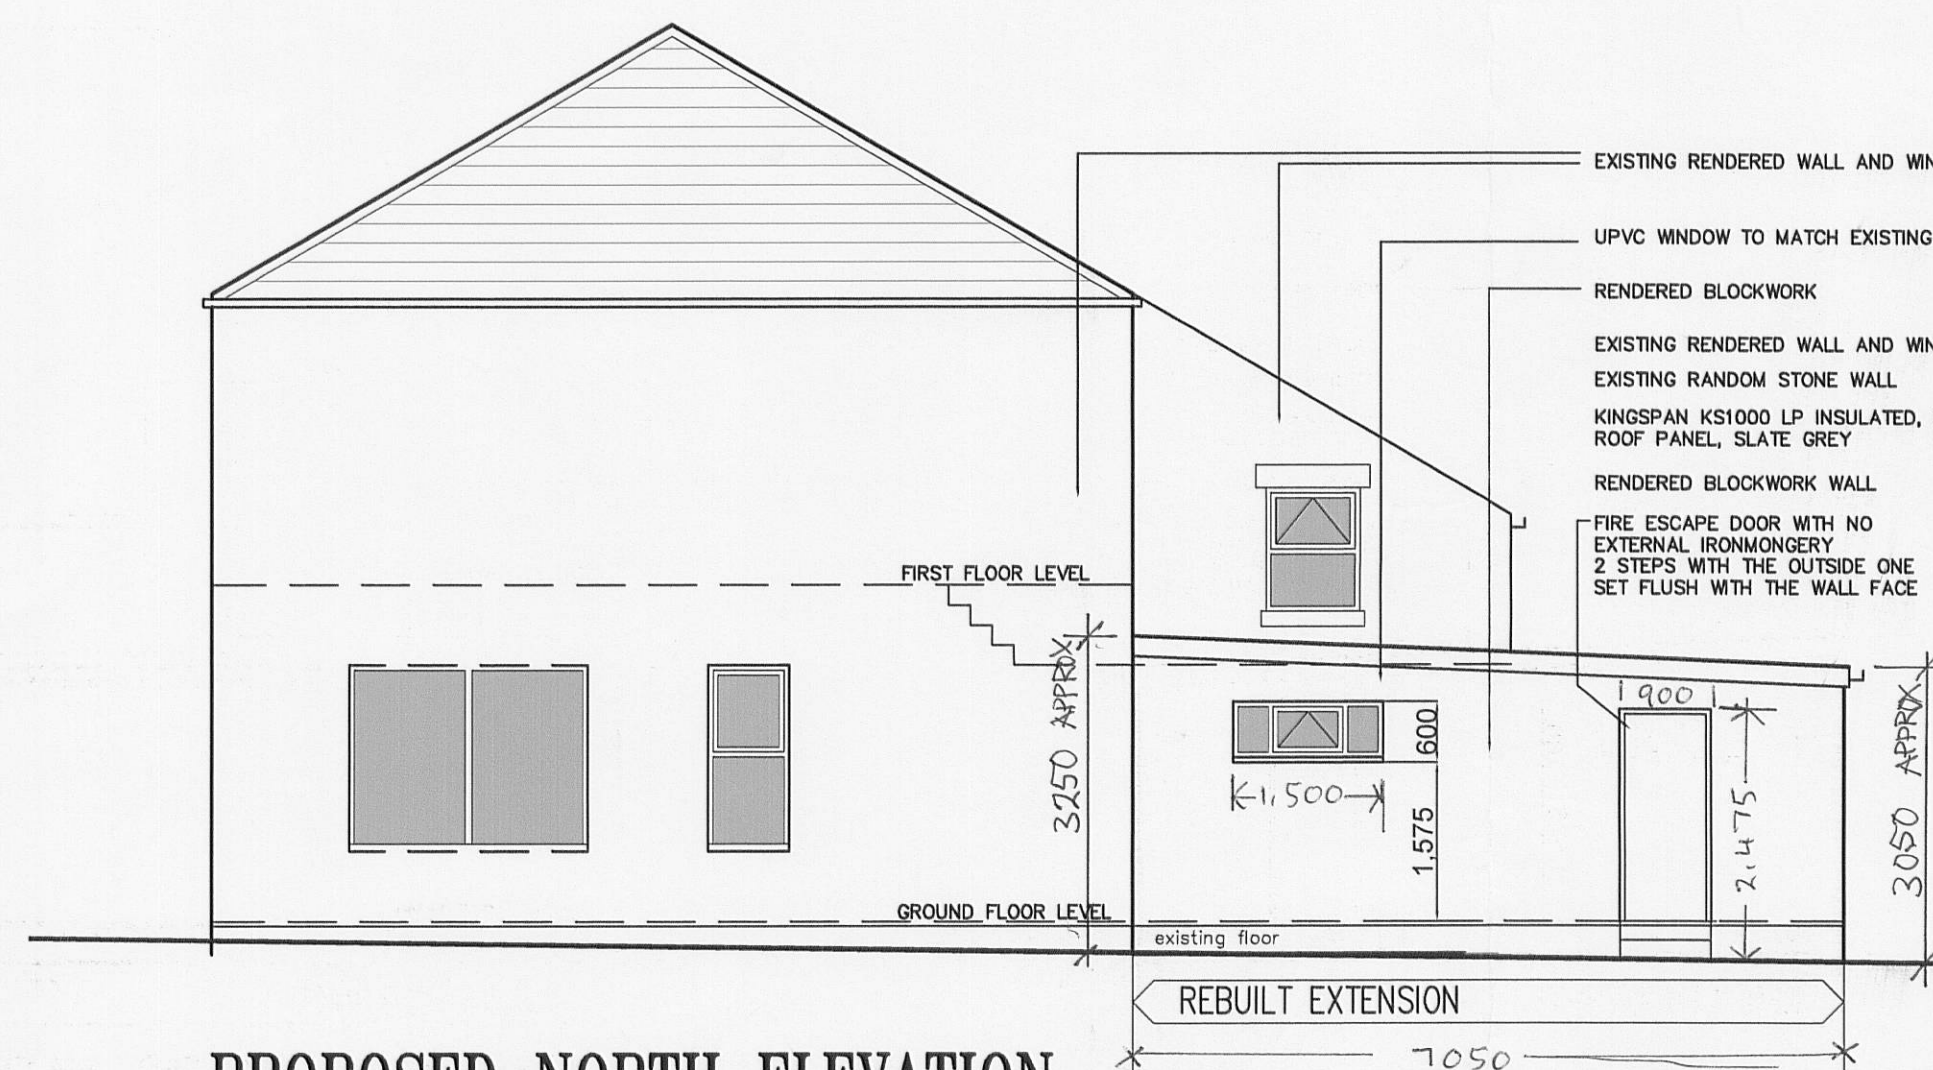

PROPOSED NORTH ELEVATION

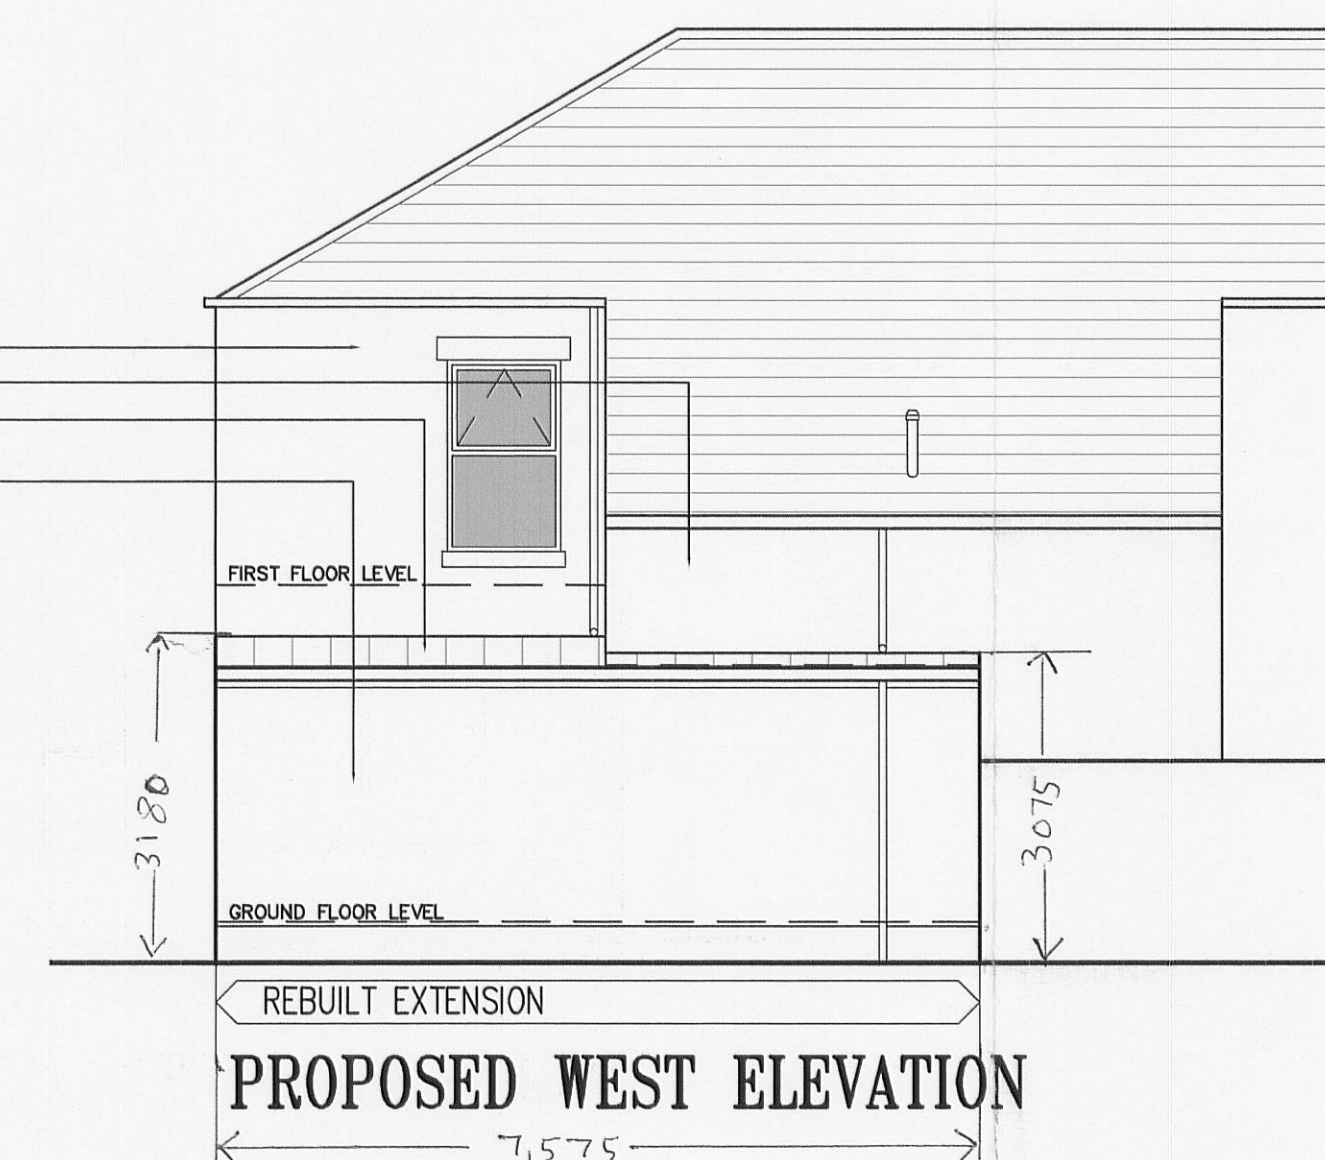

PROPOSED WEST ELEVATION

Copyright of MRayner

NOTES

0 500mm 2.5M 5M

250mm 1M

3/2012/0142

PLANS RECEIVED

DATE 2/13/12

rev sig date

MICHAEL RAYNER
B.ARCH RIBA
ARCHITECT
NEW PIGOT HOUSE, BRABINER LANE
WHITTINGHAM, PRESTON PR3 2JD
t:07957 870108 e:mike@mrayner.co.uk

project
66 DERBY ROAD
LONGRIDGE

drawing
EXISTING +
PROPOSED
ELEVATIONS

scale 1:75 date 02/12 drawn mr

number 102 rev 07