




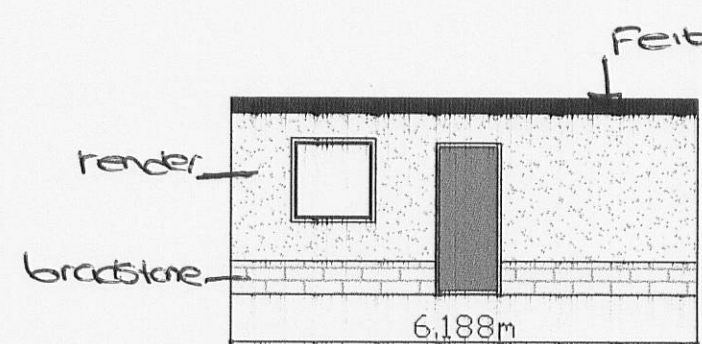


Existing East Elevation

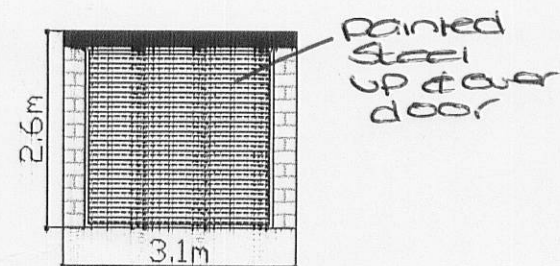



Existing North Elevation

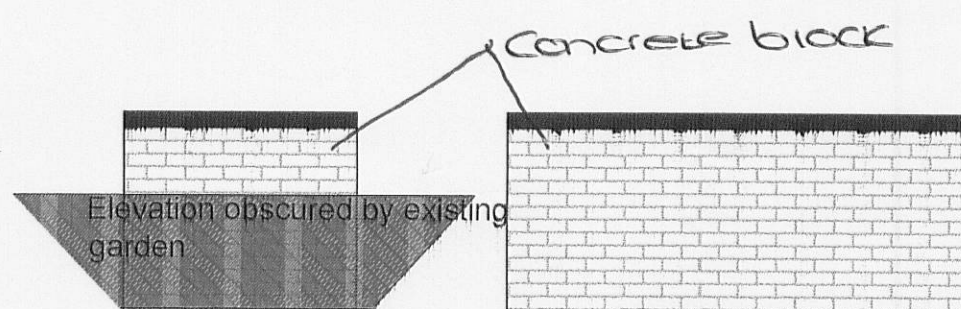


Existing South Elevation

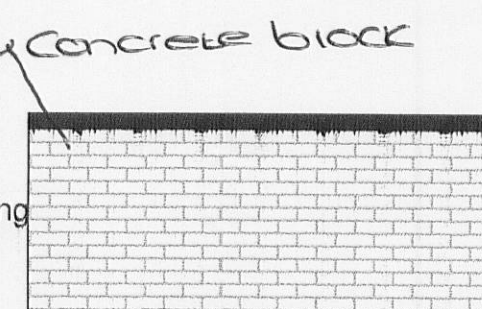

Existing West Elevation

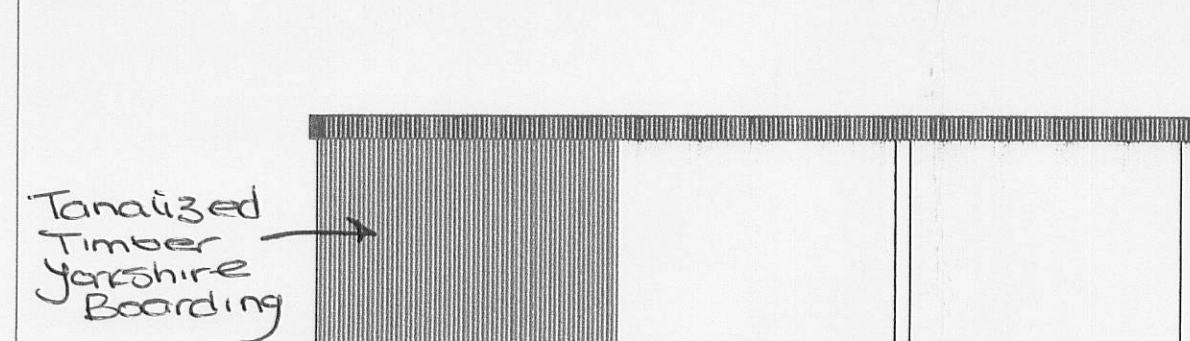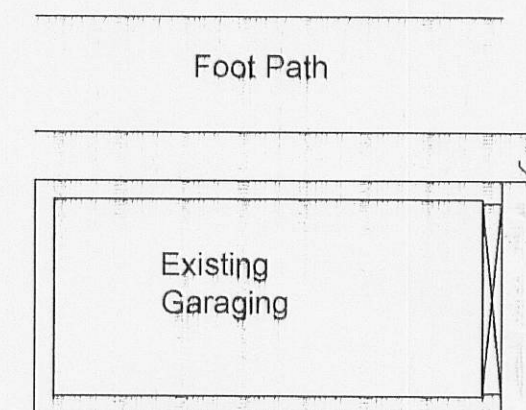


Proposed East Elevation

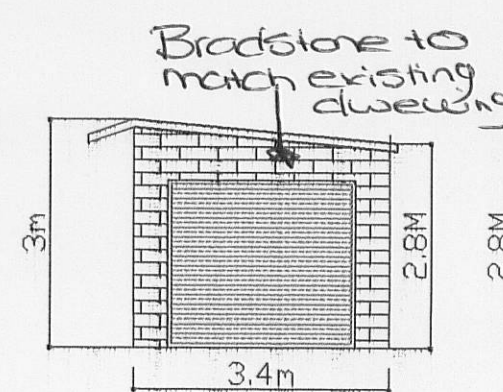


Proposed North Elevation



Proposed West Elevation

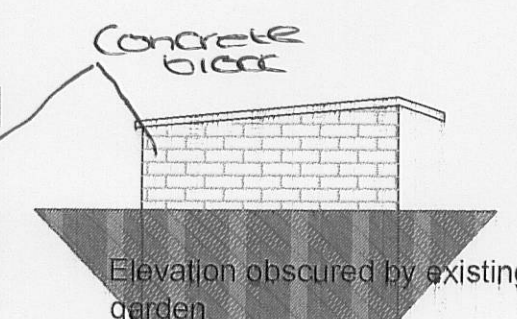


Proposed South Elevation

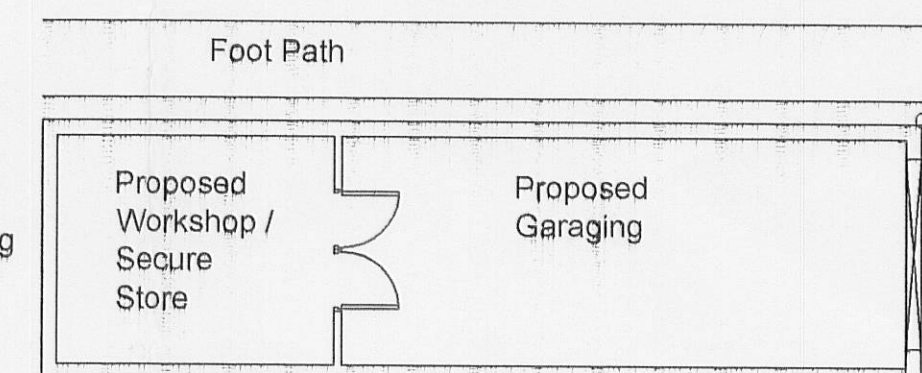


320120148P

SCALE IN METRES

1:100

 

Plot Sheet @ A2 1:100

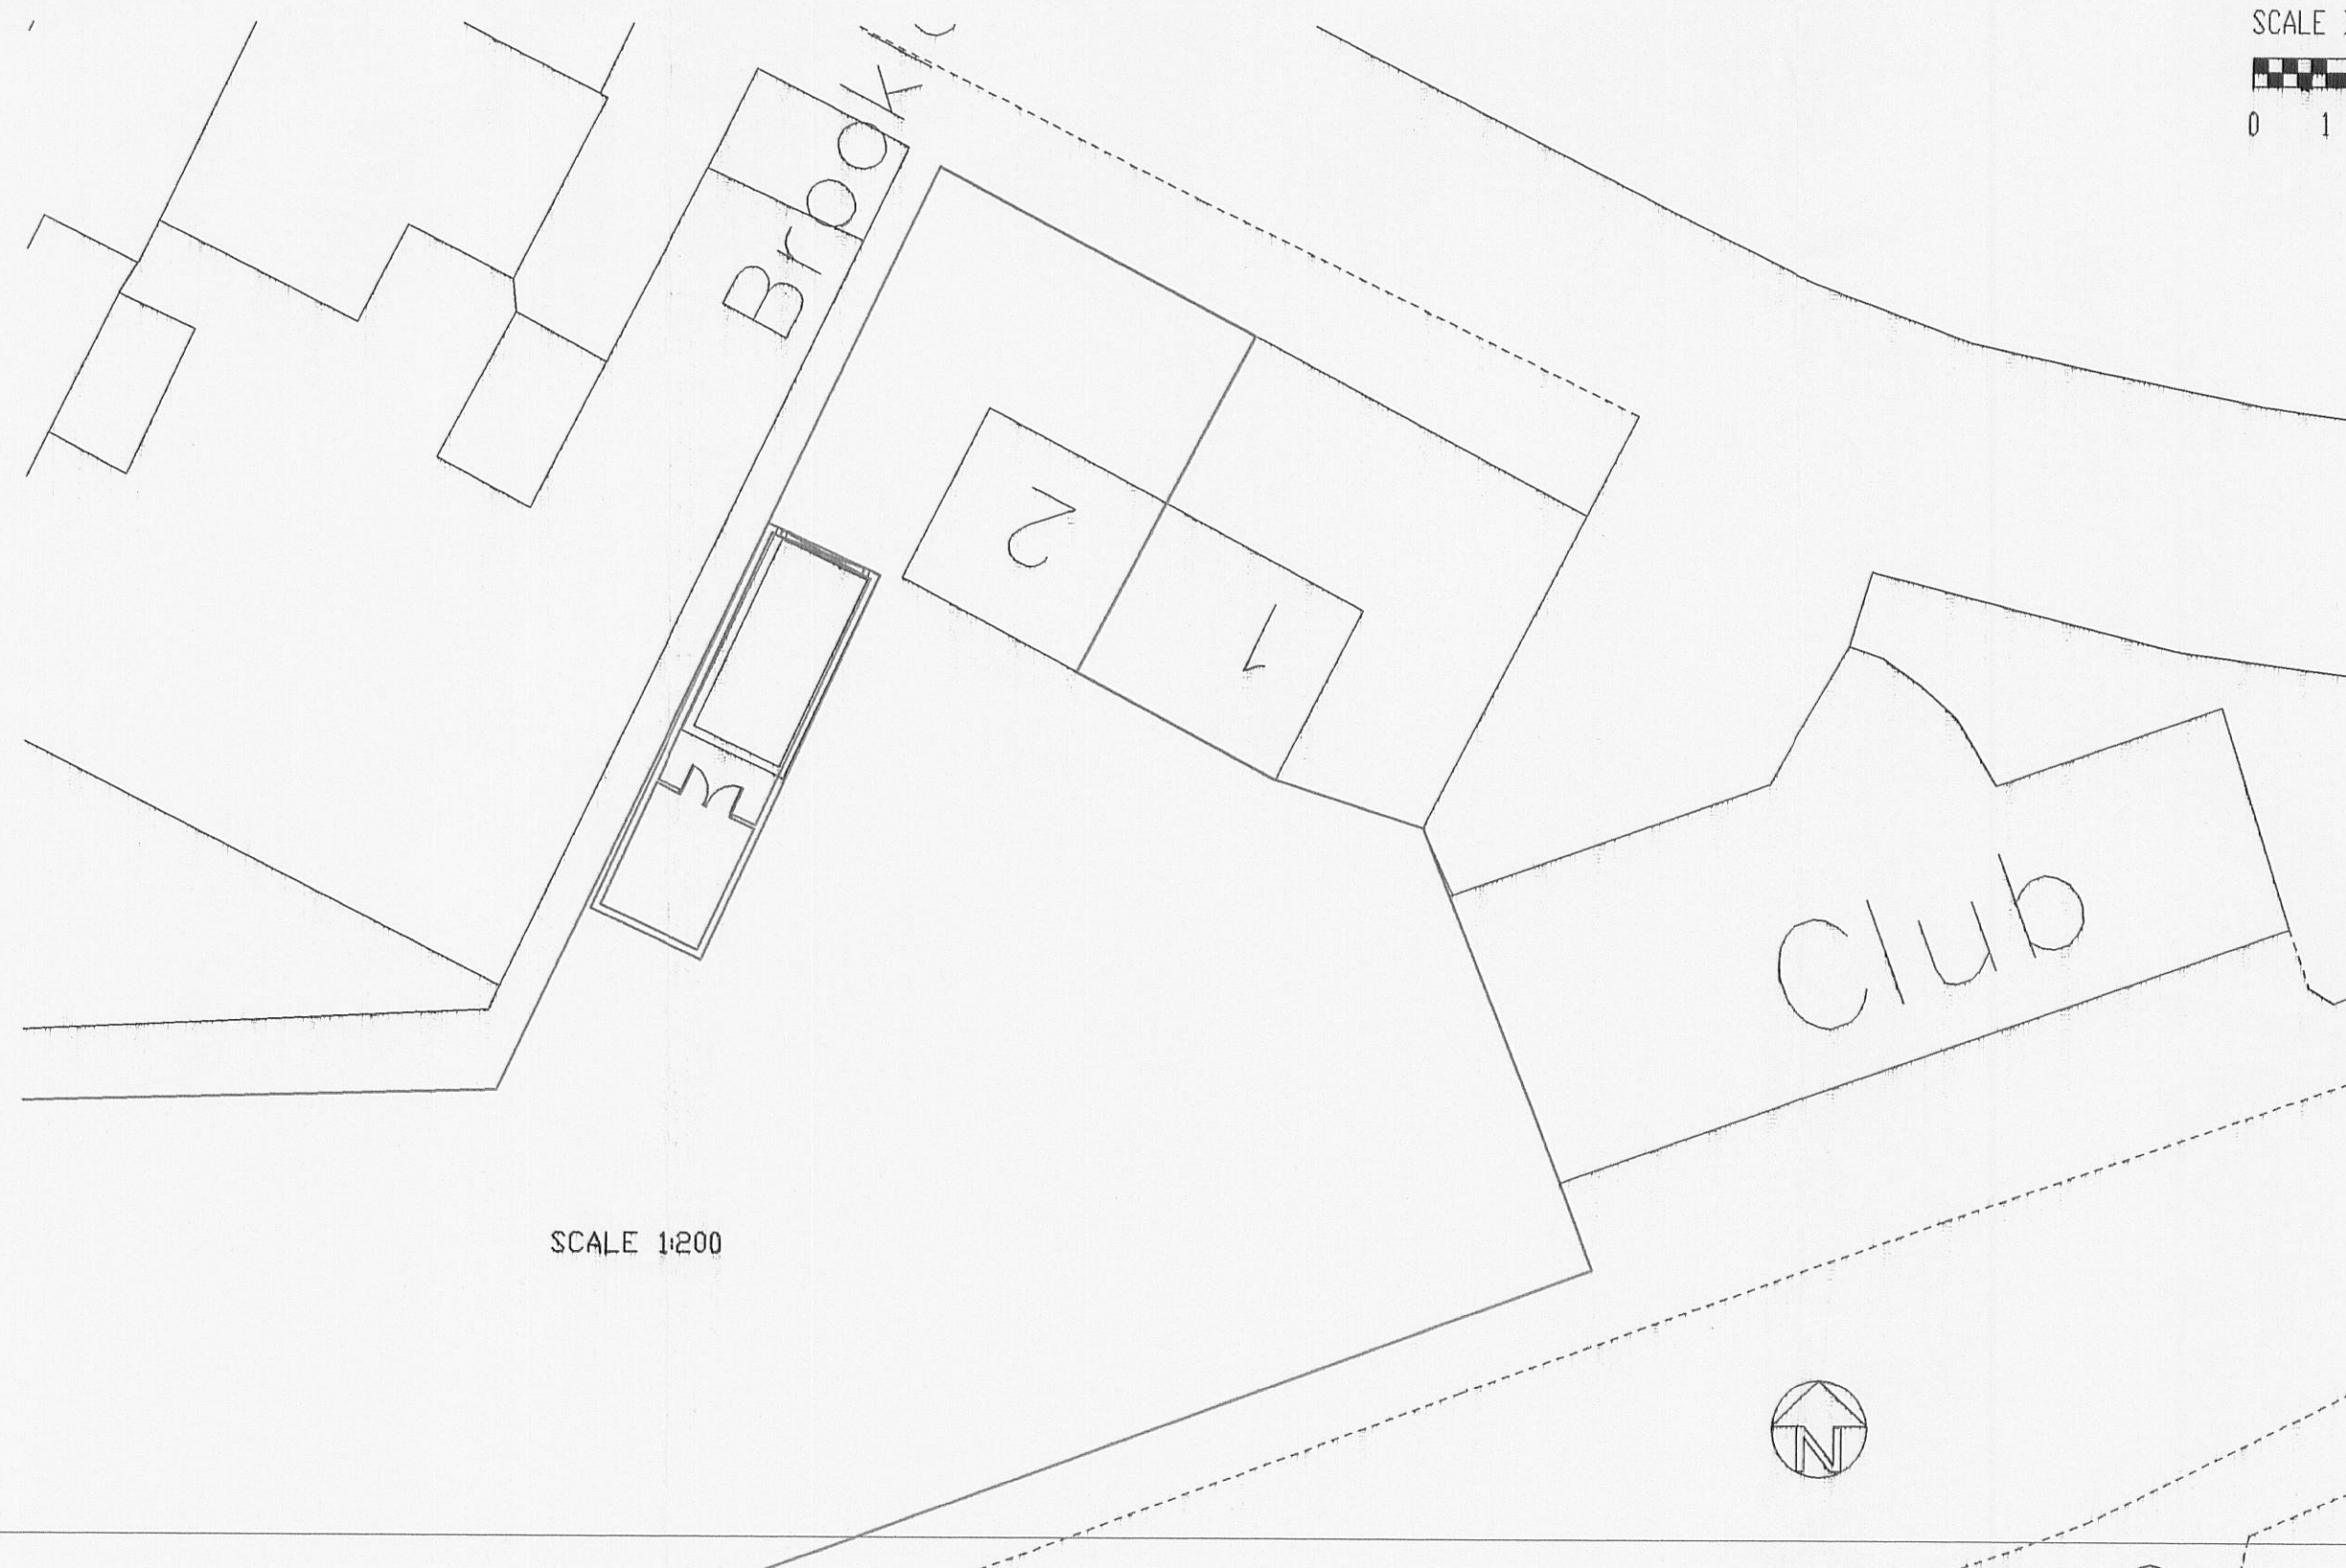

SCALE 1:200

Julia Pye

Hill Crest Farm, Startifants Lane, Chipping PR3 2NP
Tel 01995 61878 / 0771 265 8436
email: juliapye1@hotmail.com

Clients Details,

Mr M Wallbank

Project Details,

Replacement Garage

Project Address,

2 Bronte Villas, Longworth Road, Billington, BB7 9TS

Drawing No
JP/MW/3423/1

Date
Jan 2012

Scale
1:100

Drawn By
Julia Pye

DO NOT SCALE THIS DRAWING, CHECK ALL DIMENSIONS ON SITE

THIS DRAWING IS PROTECTED BY COPYRIGHT. IT MAY NOT BE REPRODUCED IN ANY FORM OR BY ANY MEANS FOR ANY PURPOSE, WITHOUT GAINING PRIOR WRITTEN PERMISSION FROM JULIA PYE