




· NOTES ·

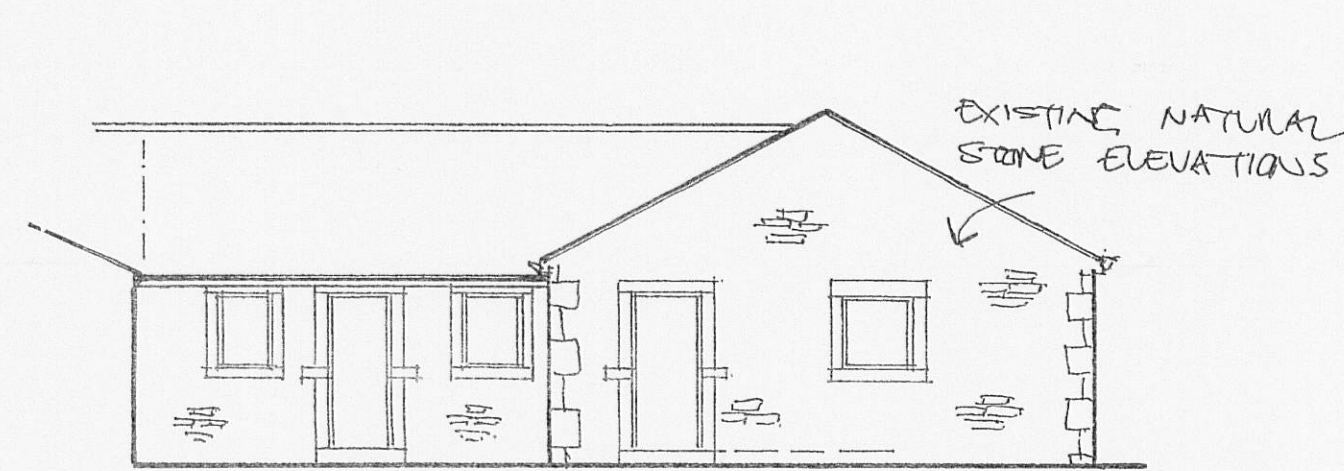


side elevation 'a'

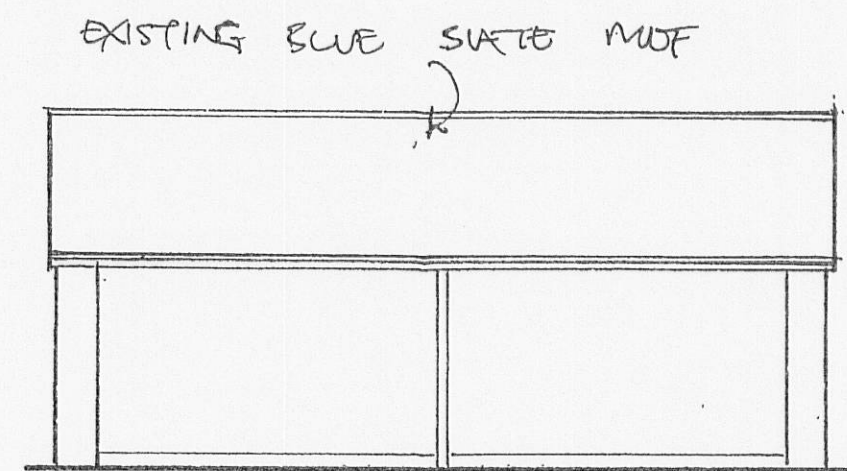


front elevation 'b'

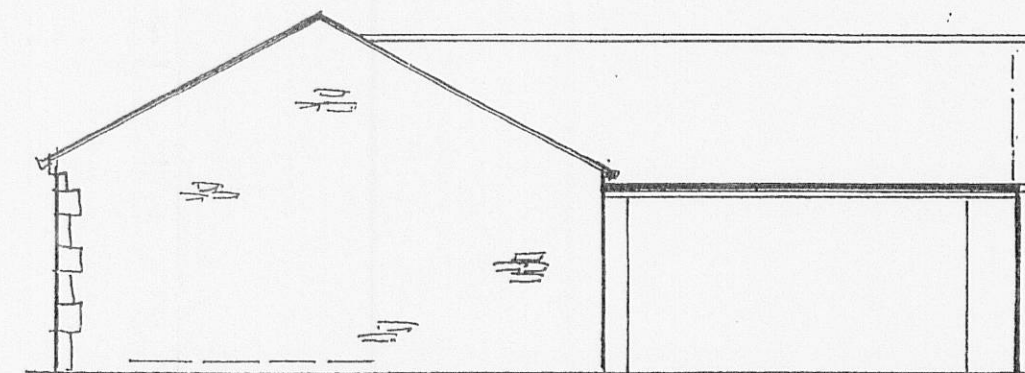

side elevation 'c'

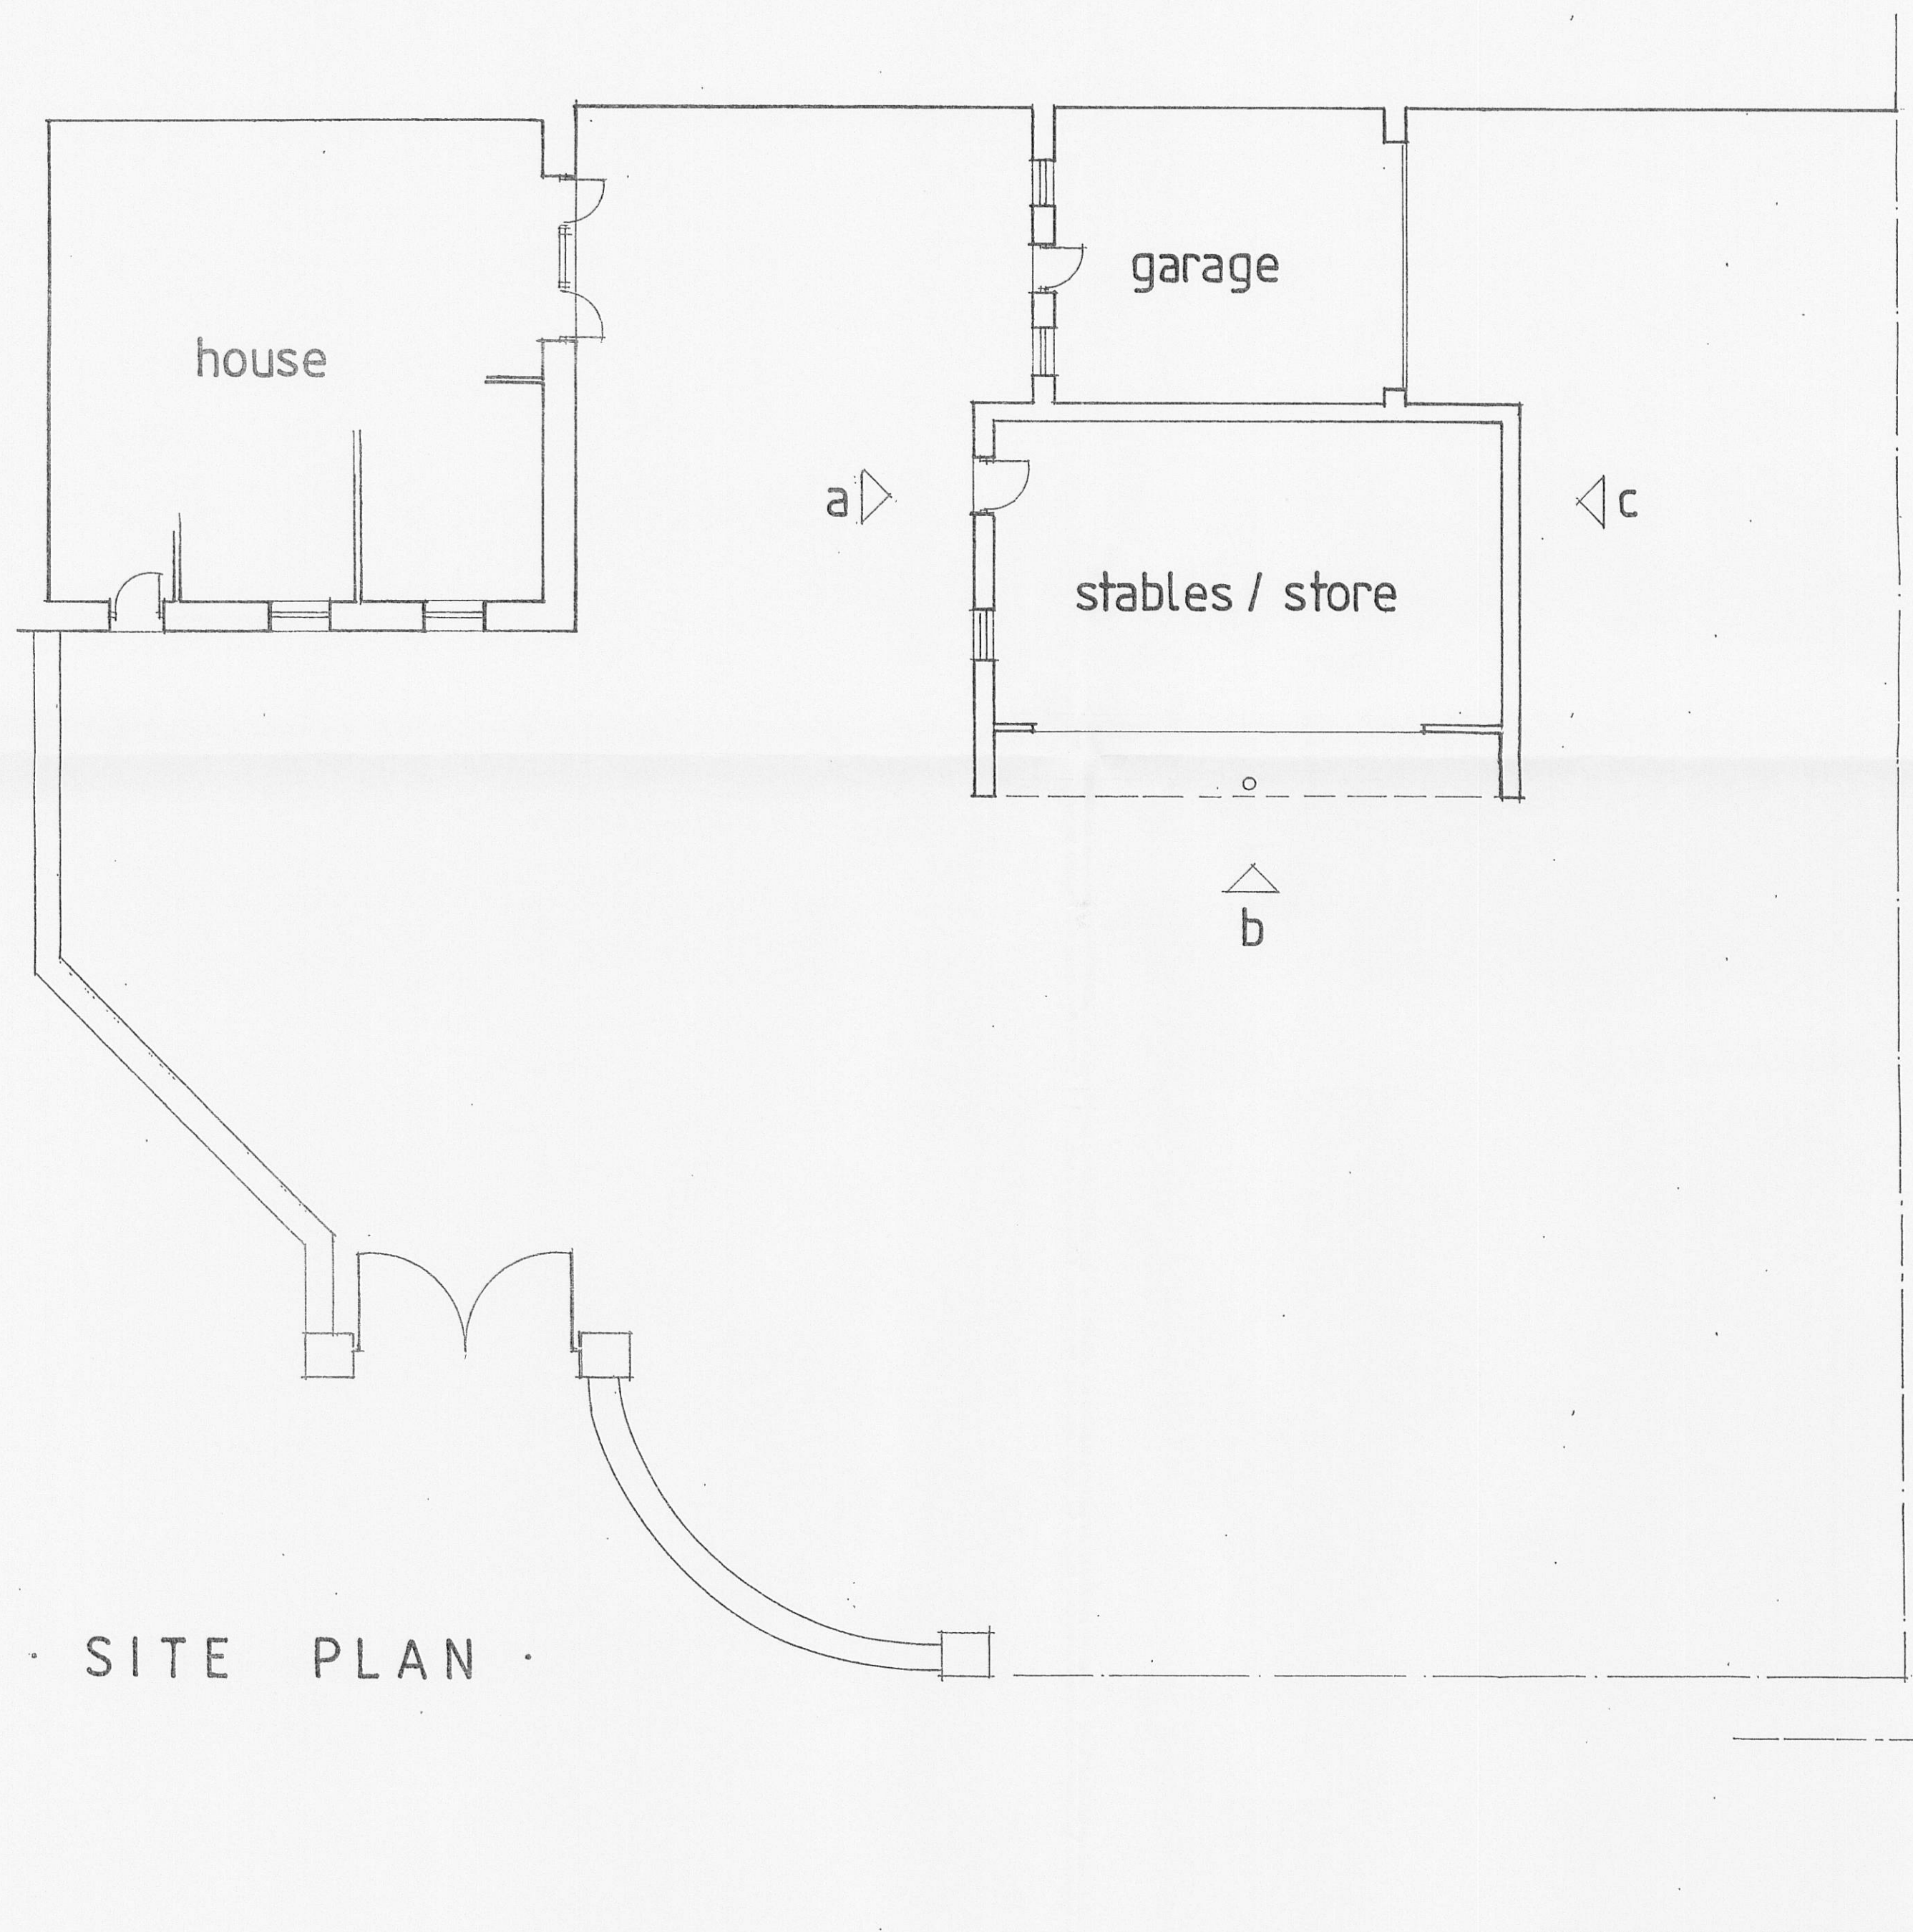

· SITE PLAN ·

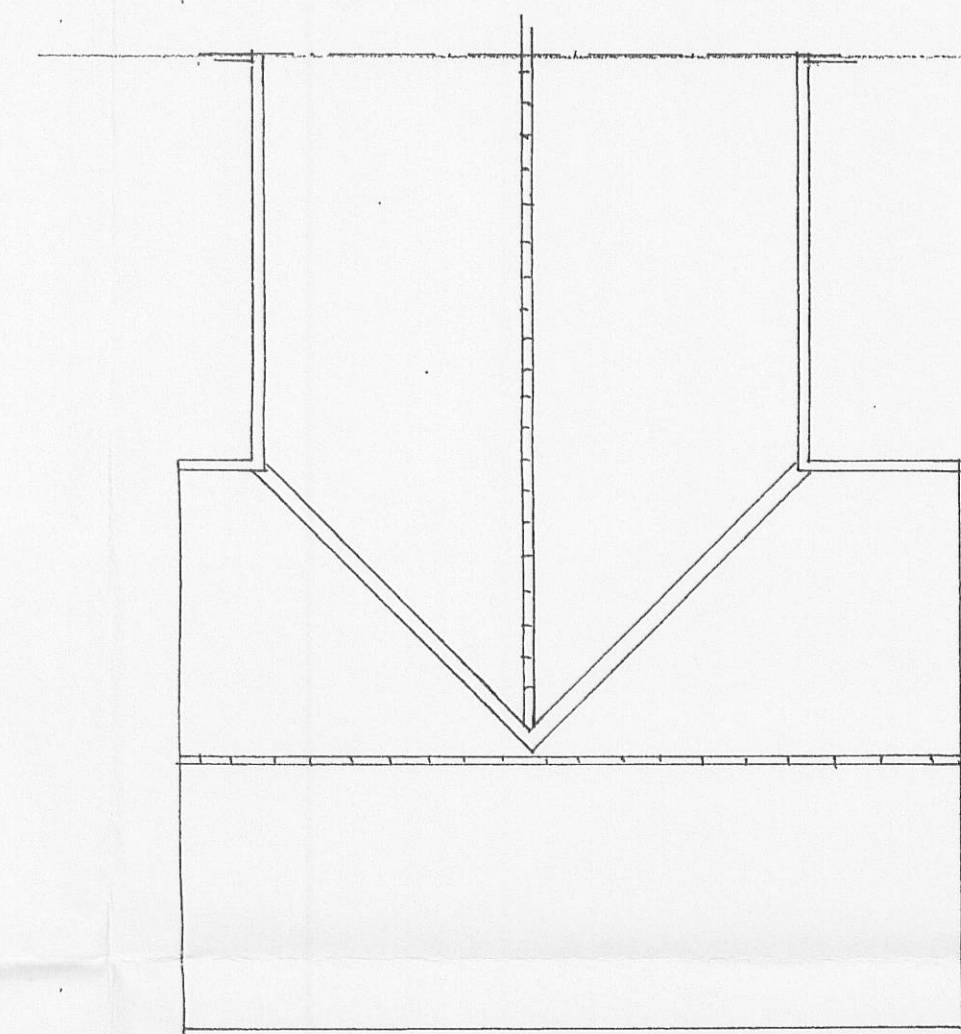

roof plan

0 1 2 3 4 5 6 7 8 9 10 11 12
SCALE IN METRES @ 1:100

320120150P

EXISTING PLANS

DRAWN BY ~ PETER J. HOLGATE