



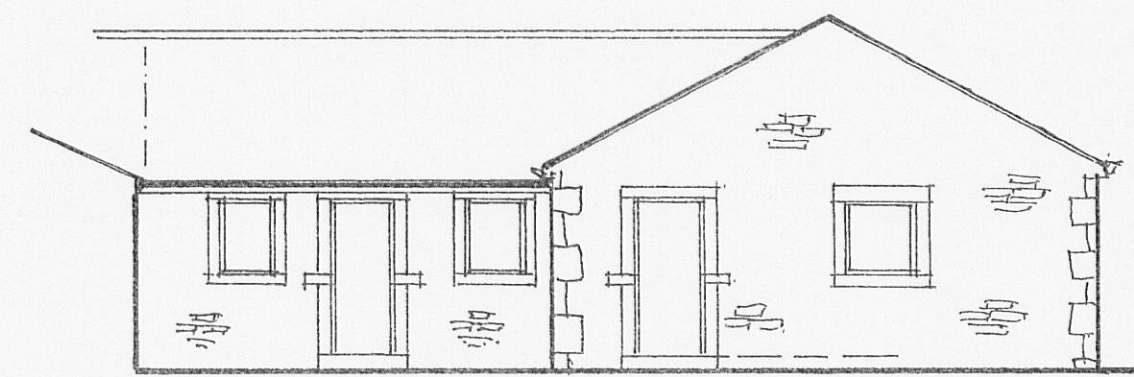


side elevation 'a'

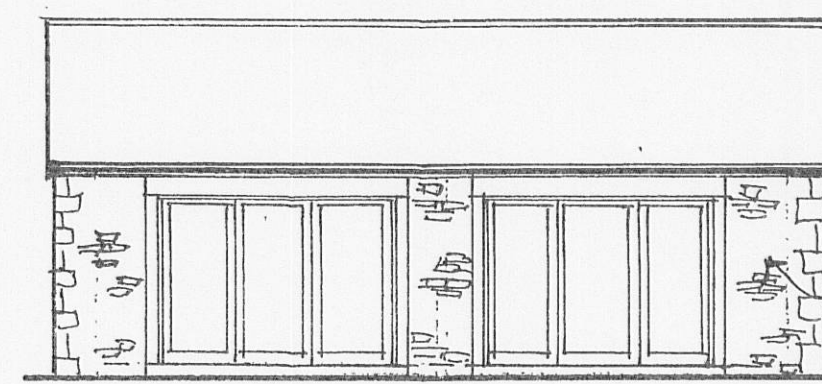


front elevation 'b'

BUILD UP IN
STONEMURK TO
MATCH EXISTING
STONE HEADS/CILLS
& JAMBS PROVIDED

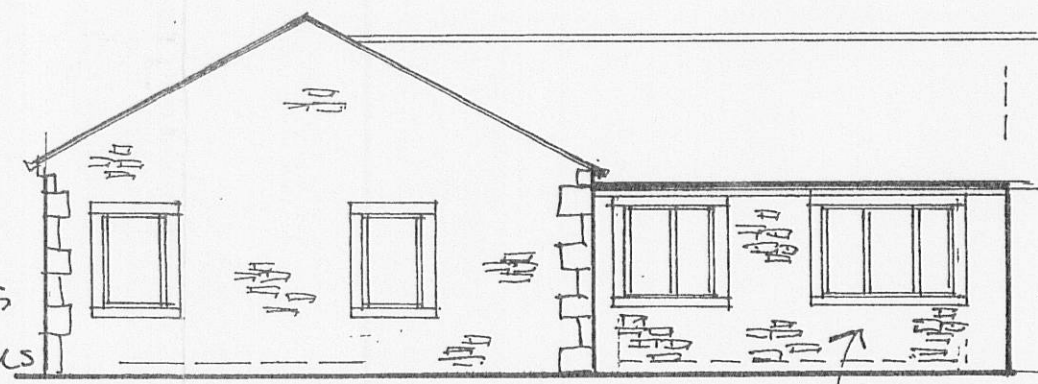


side elevation 'c'

BUILD UP IN STONEMURK TO
MATCH EXISTING.
NEW WINDOWS TO MATCH EXISTING

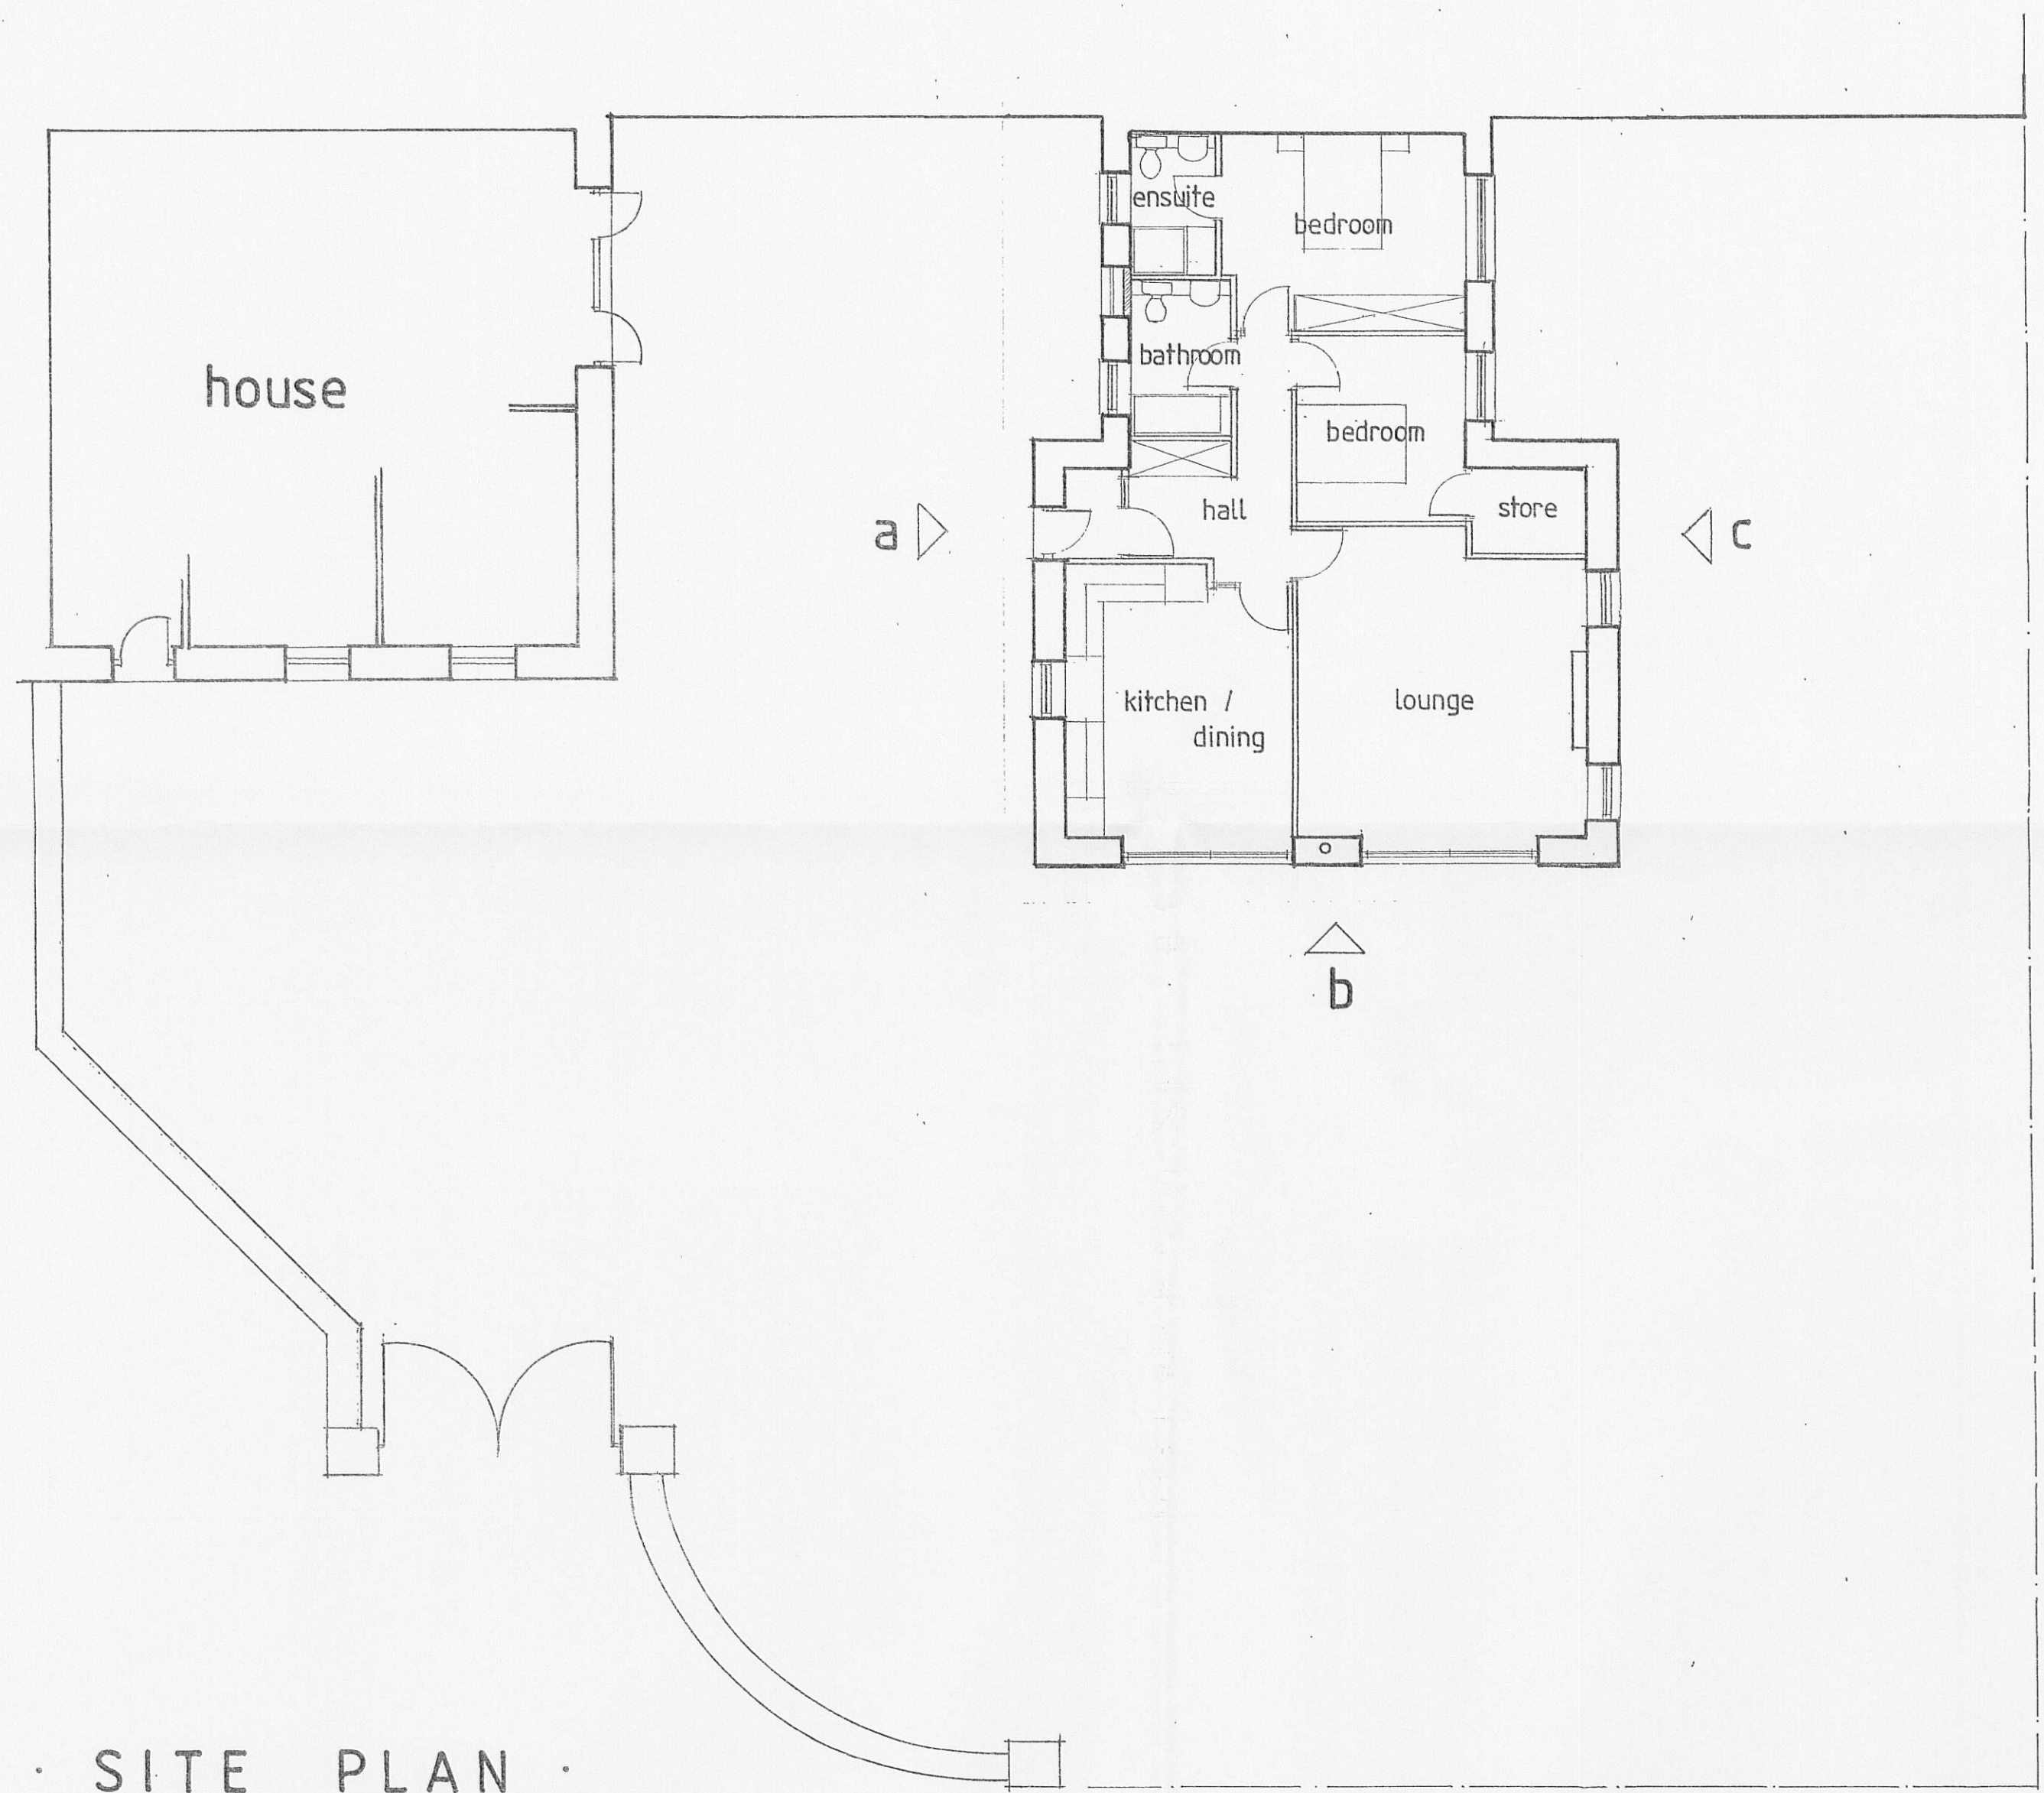

SITE PLAN

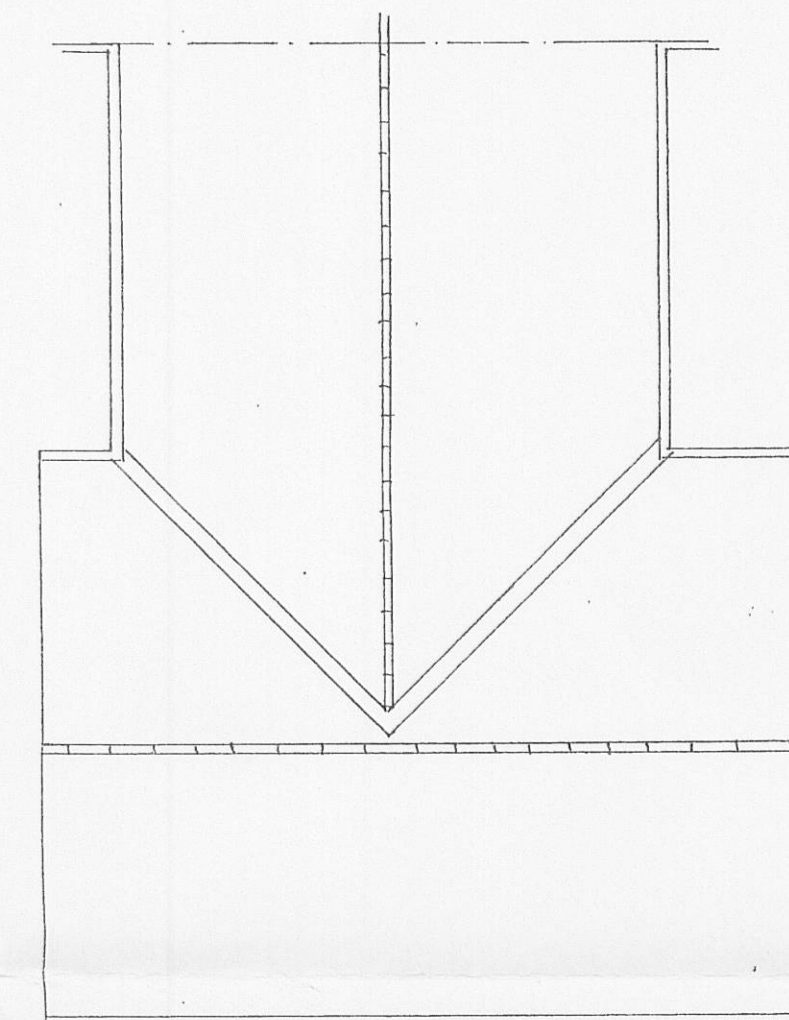

roof plan
(AS EXISTING)

0 1 2 3 4 5 6 7 8 9 10 11 12
SCALE IN METRES @ 1:100

320120150P

DRAWN BY ~ PETER J. HOLMES