



320120157P

AMENDED PLANS RECEIVED


DATE 10 July 2012

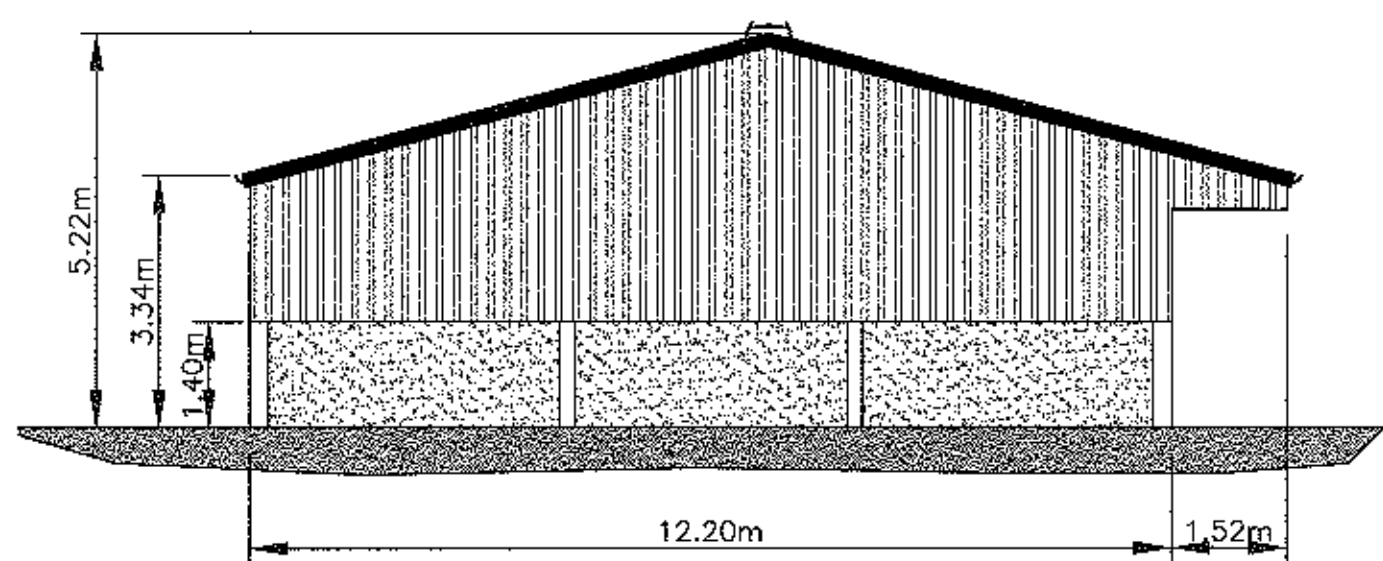

Proposed South Elevation

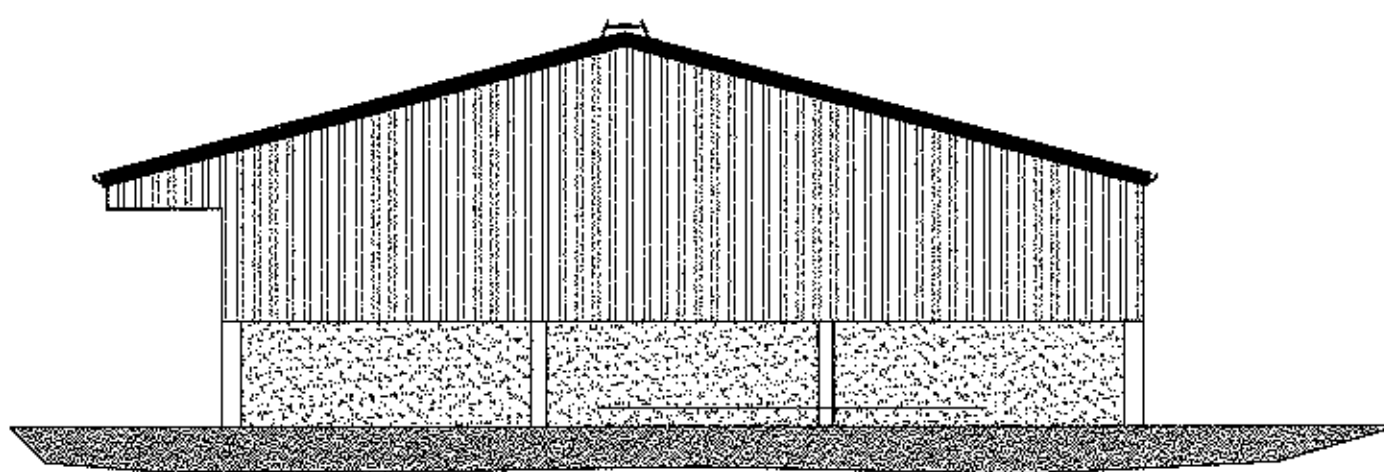

Proposed North Elevation

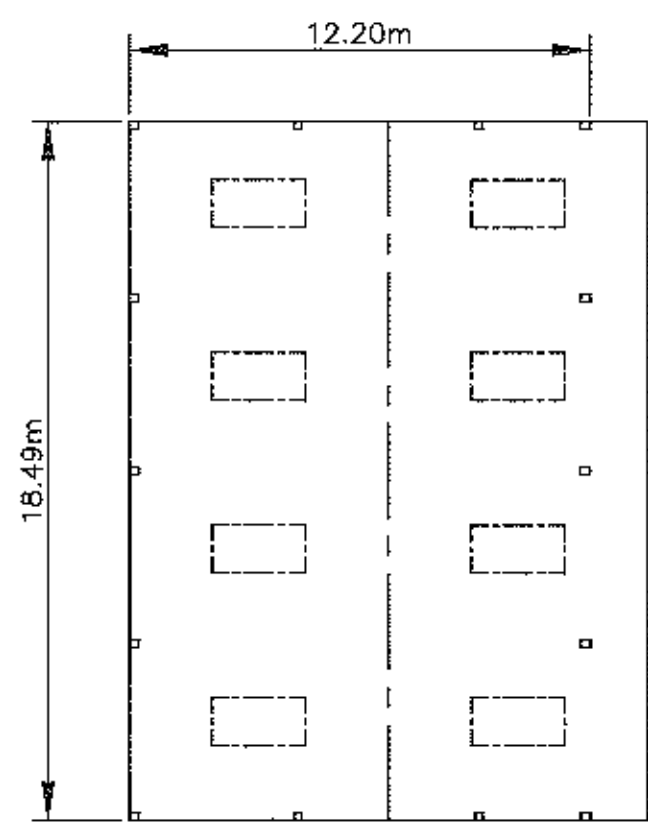


Floor Layout
Scale 1:200


Materials:
Walls: Vertical Treated Timber
Space Boarding Above
Horizontal Treated Timber T&G
Stock Walling.

Roof: Eternit Farmscape profile 6 cement
Fibre sheets in natural grey
1No. G.R.P. Rooflight Per Bay Slope.
Protected Open Ridge.
Shadowline Barge Boards To Gable Verges
150mm Black PVC Troughings To Floor.

Track: Compacted Hardcore to be grassed over

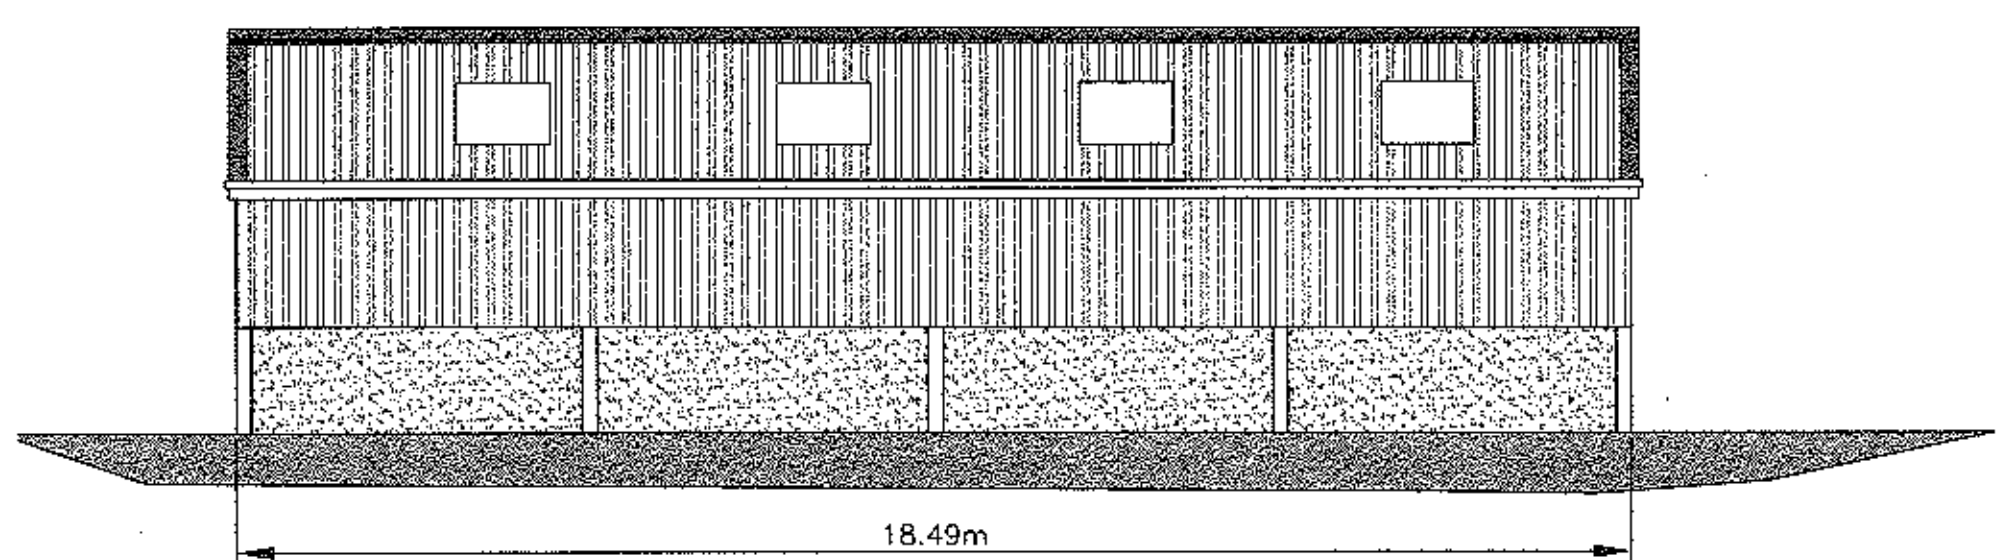

Proposed West Elevation

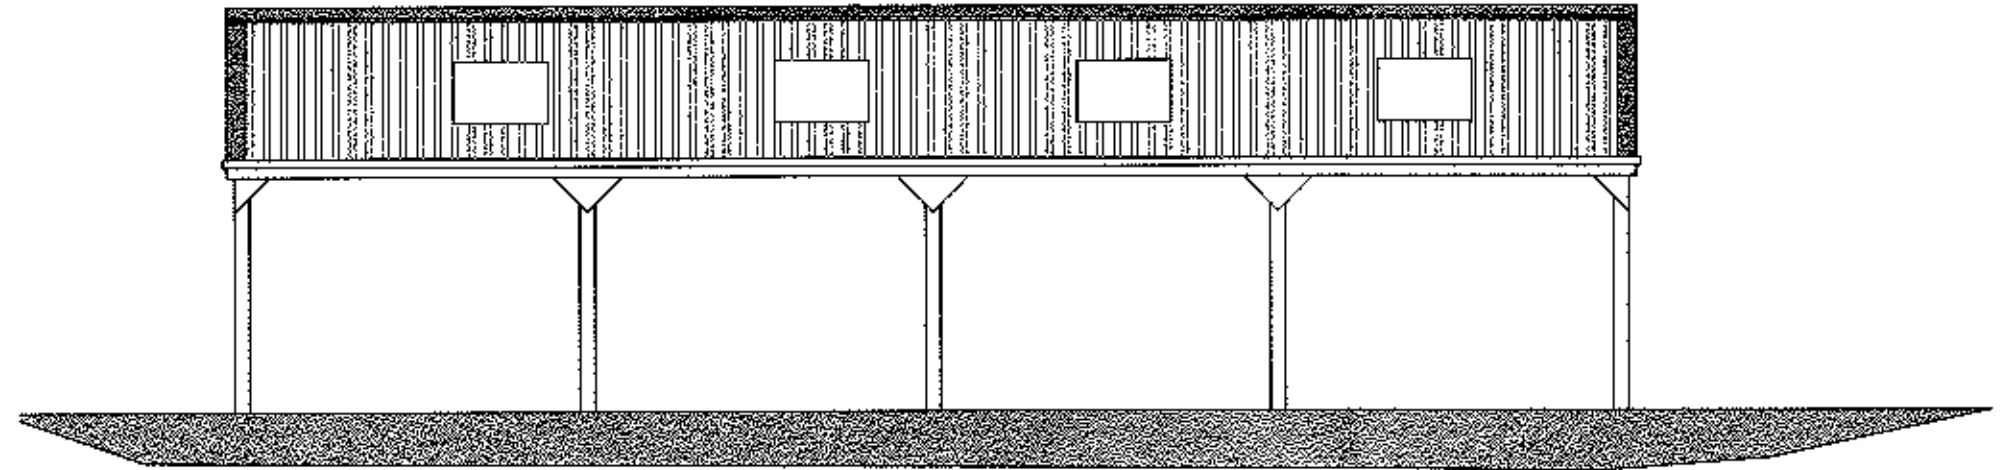


Proposed East Elevation

320120157P


AMENDED PLANS RECEIVED

DATE 10 July 2012

Scale 1:500

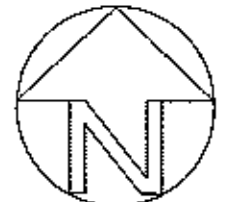

Scale 1:500

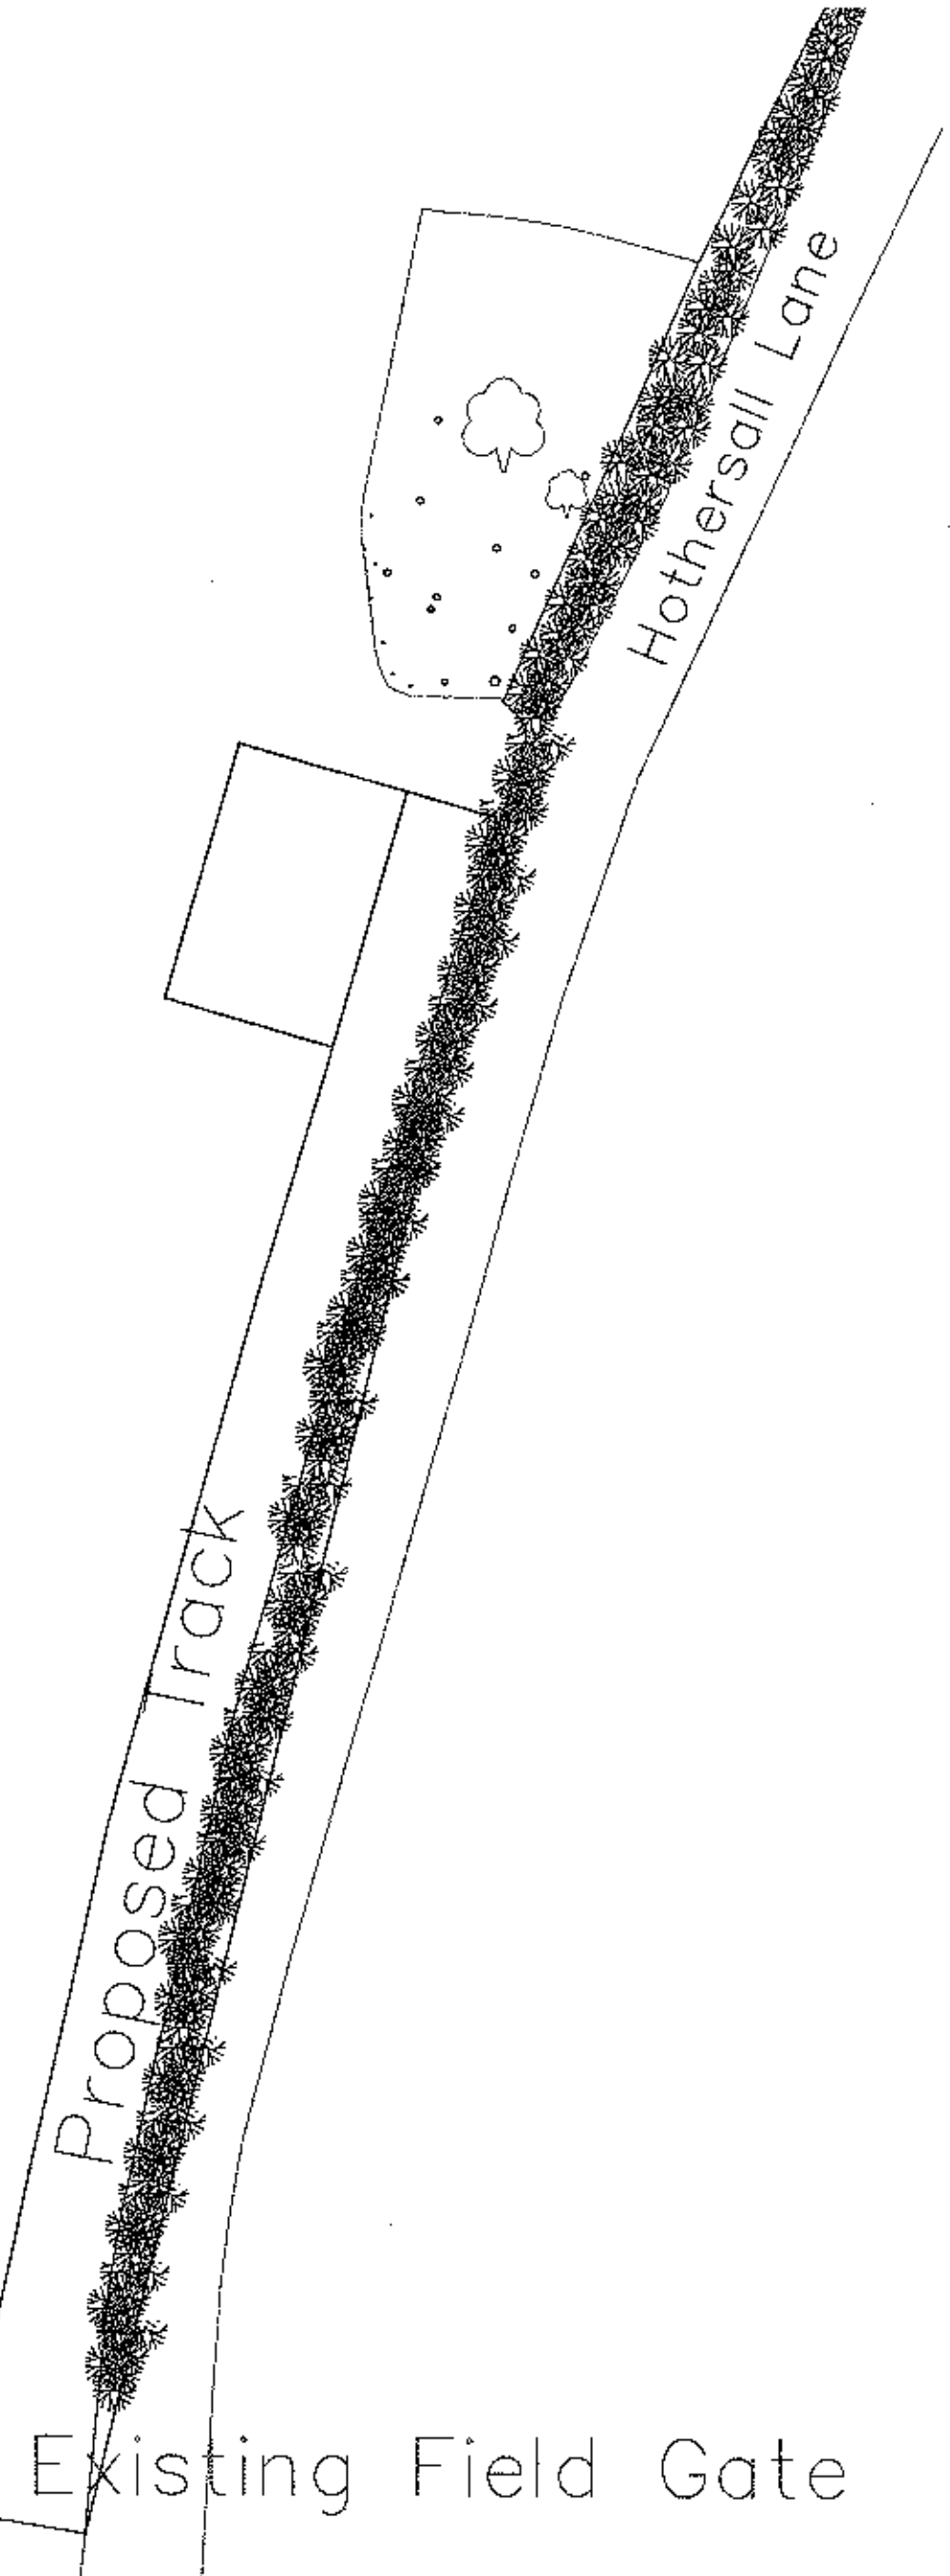

Julia Pye

Hill Crest Farm, Startifants Lane, Chipping PR3 2NP
Tel 01995 61878 / 0771 265 8436
email: jullapys1@hotmail.com

Clients Details,
Mr T Kieman

Project Details,
New Mutli Purpose Agricultural Building

Project Address,
land Adjacent Hothersall Lane, Hothersall, Nr Longridge, PR3 2XB

Drawing No	Date	Scale	Drawn By
Jp/TK/3406 A	JAN 2012	1:100	Julia Pye

DO NOT SCALE THIS DRAWING. CHECK ALL DIMENSIONS ON SITE

THIS DRAWING IS PROTECTED BY COPYRIGHT. IT MAY NOT BE REPRODUCED IN ANY FORM OR BY ANY MEANS FOR ANY PURPOSE, WITHOUT GAINING PRIOR WRITTEN PERMISSION FROM JULIA PYE

