



320120157 P


AMENDED PLANS RECEIVED
DATE 23 OCTOBER 2012

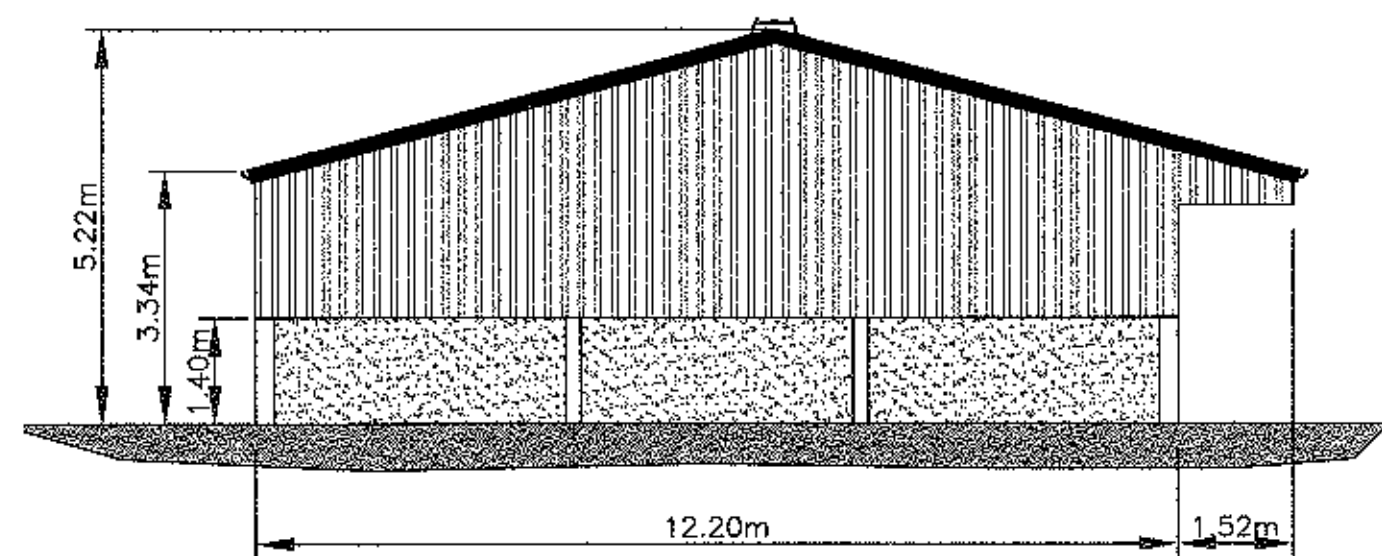

Proposed East Elevation

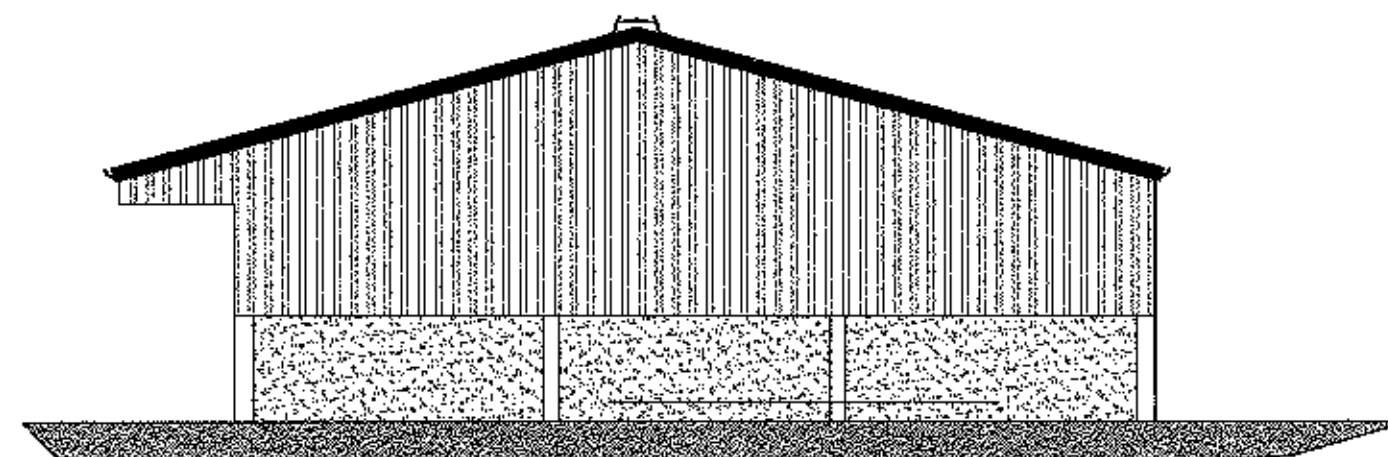

Proposed West Elevation

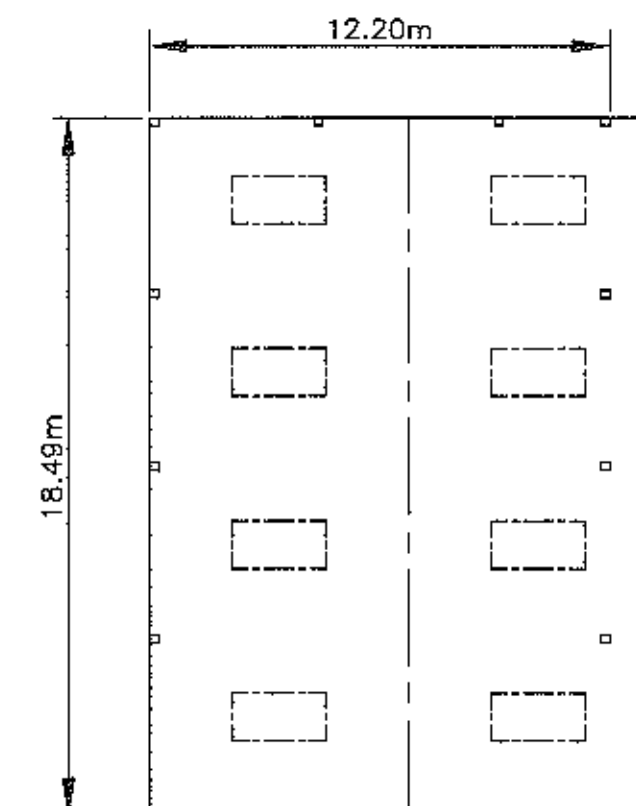


Floor Layout
Scale 1:200

Materials:
Walls; Vertical Treated Timber
Space Boarding Above
Horizontal Treated Timber T&G
Stock Walling.


Roof: Eternit Farmscape profile 6 cement
Fibre sheets in natural grey
1No. G.R.P. Rooflight Per Bay Slope.
Protected Open Ridge.
Shadowline Barge Boards To Gable Verges
150mm Black PVC Troughings To Floor.

Track: Compacted Hardcore to be grassed over

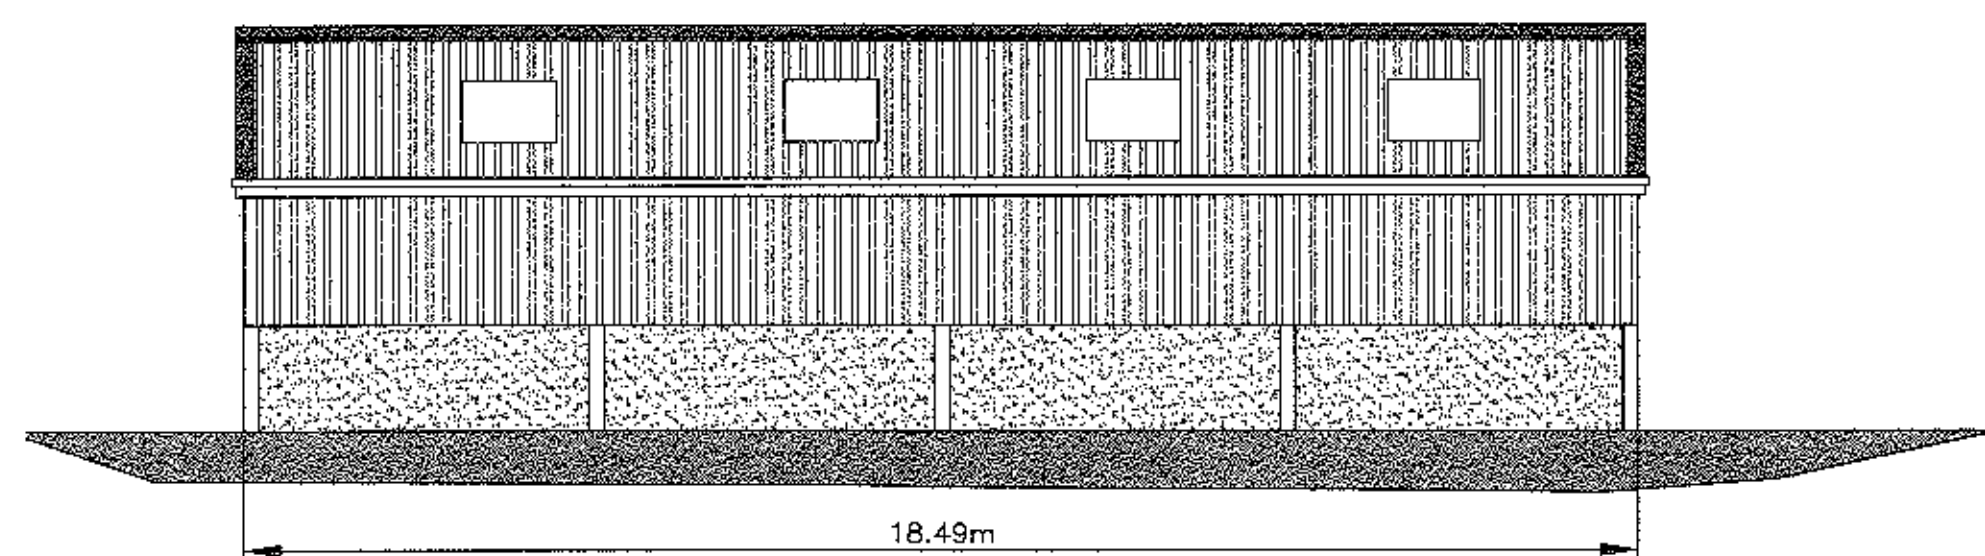

Proposed South Elevation

AMENDED PLANS RECEIVED
DATE 23 OCTOBER 2012

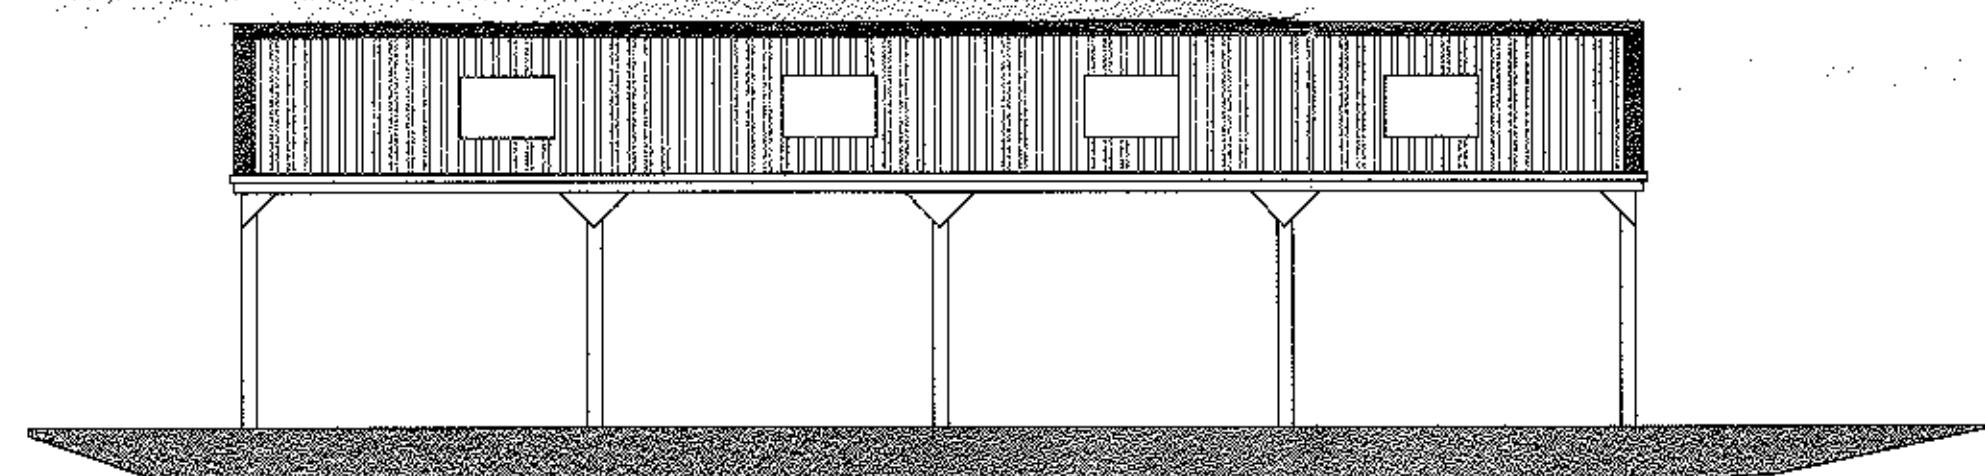

Proposed North Elevation

Julia Pye

Hill Crest Farm, Startifants Lane, Chipping PR3 2NP
Tel 01995 61878 / 0771 265 8436
email: julia.pye1@hotmail.com

Clients Details,

Mr T Kiernan

Project Details,

New Multi Purpose Agricultural Building

Project Address,

land Adjacent Hothersall Lane, Hothersall, Nr
Longridge, PR3 2XB

Drawing No

Jp/TK/3406 A

Date

JAN 2012

Scale

1:100


Drawn By

Julia Pye

DO NOT SCALE THIS DRAWING. CHECK ALL DIMENSIONS ON SITE

THIS DRAWING IS PROTECTED BY COPYRIGHT. IT MAY NOT BE REPRODUCED IN ANY FORM OR BY ANY MEANS
FOR ANY PURPOSE, WITHOUT GAINING PRIOR WRITTEN PERMISSION FROM JULIA PYE

SCALE IN METRES

 

Plot Sheet © A1 1:100

Scale 1:500

4.54m of hardstanding to go around building

Existing Track to be extended and
Allowed to grass over as per existing track



Scale 1:500

Existing Field Gate

AMENDED PLANS RECEIVED
DATE 23 OCTOBER 2012