

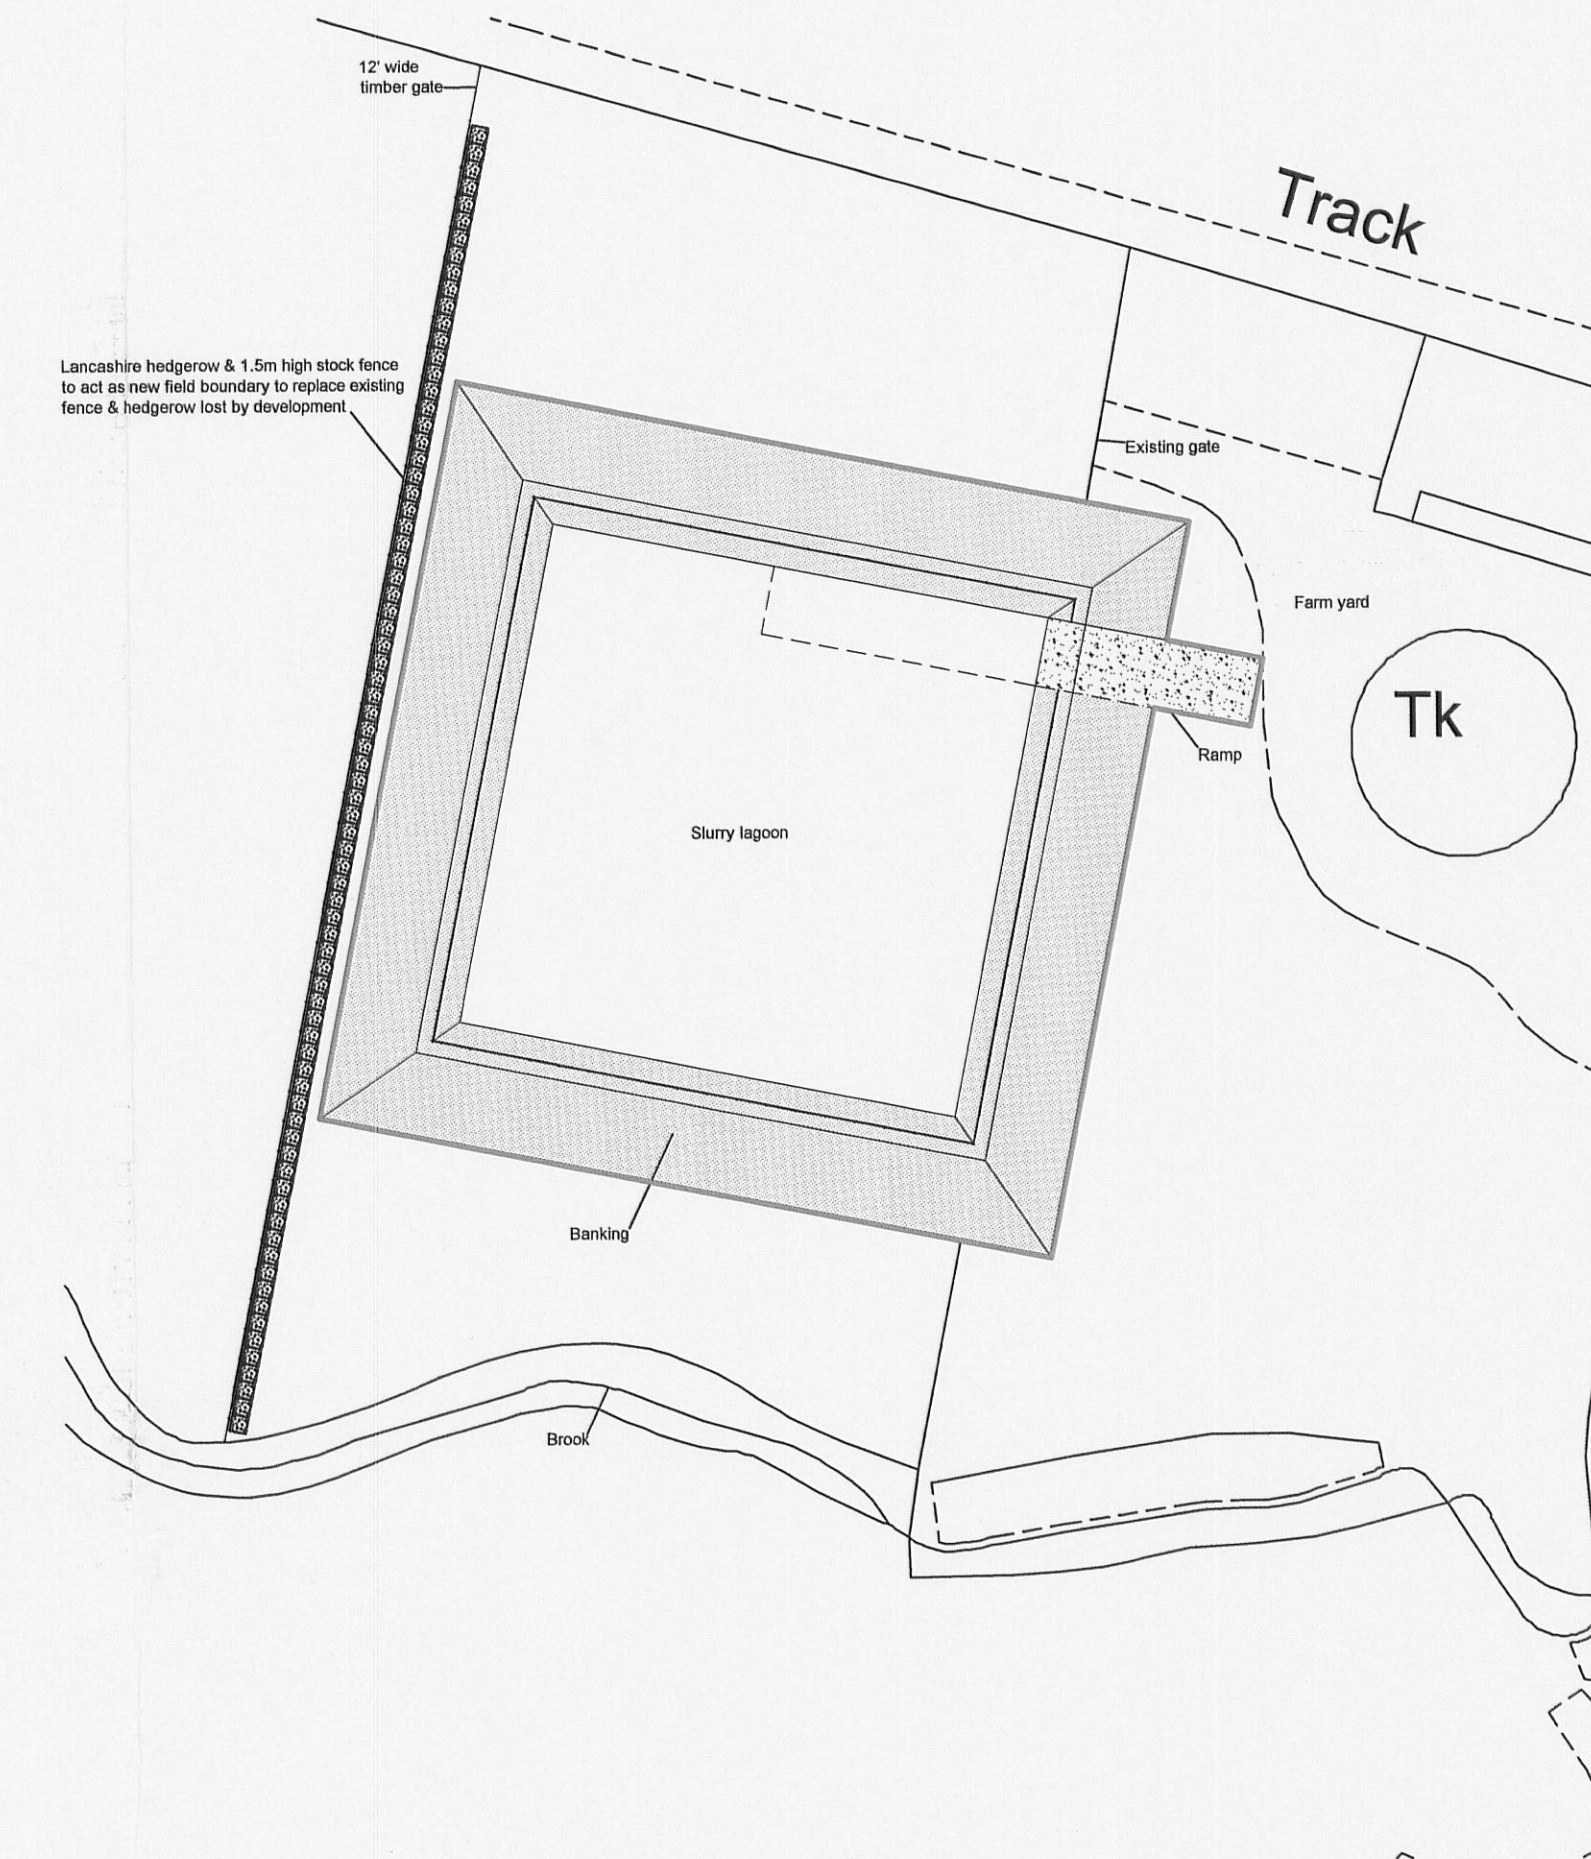
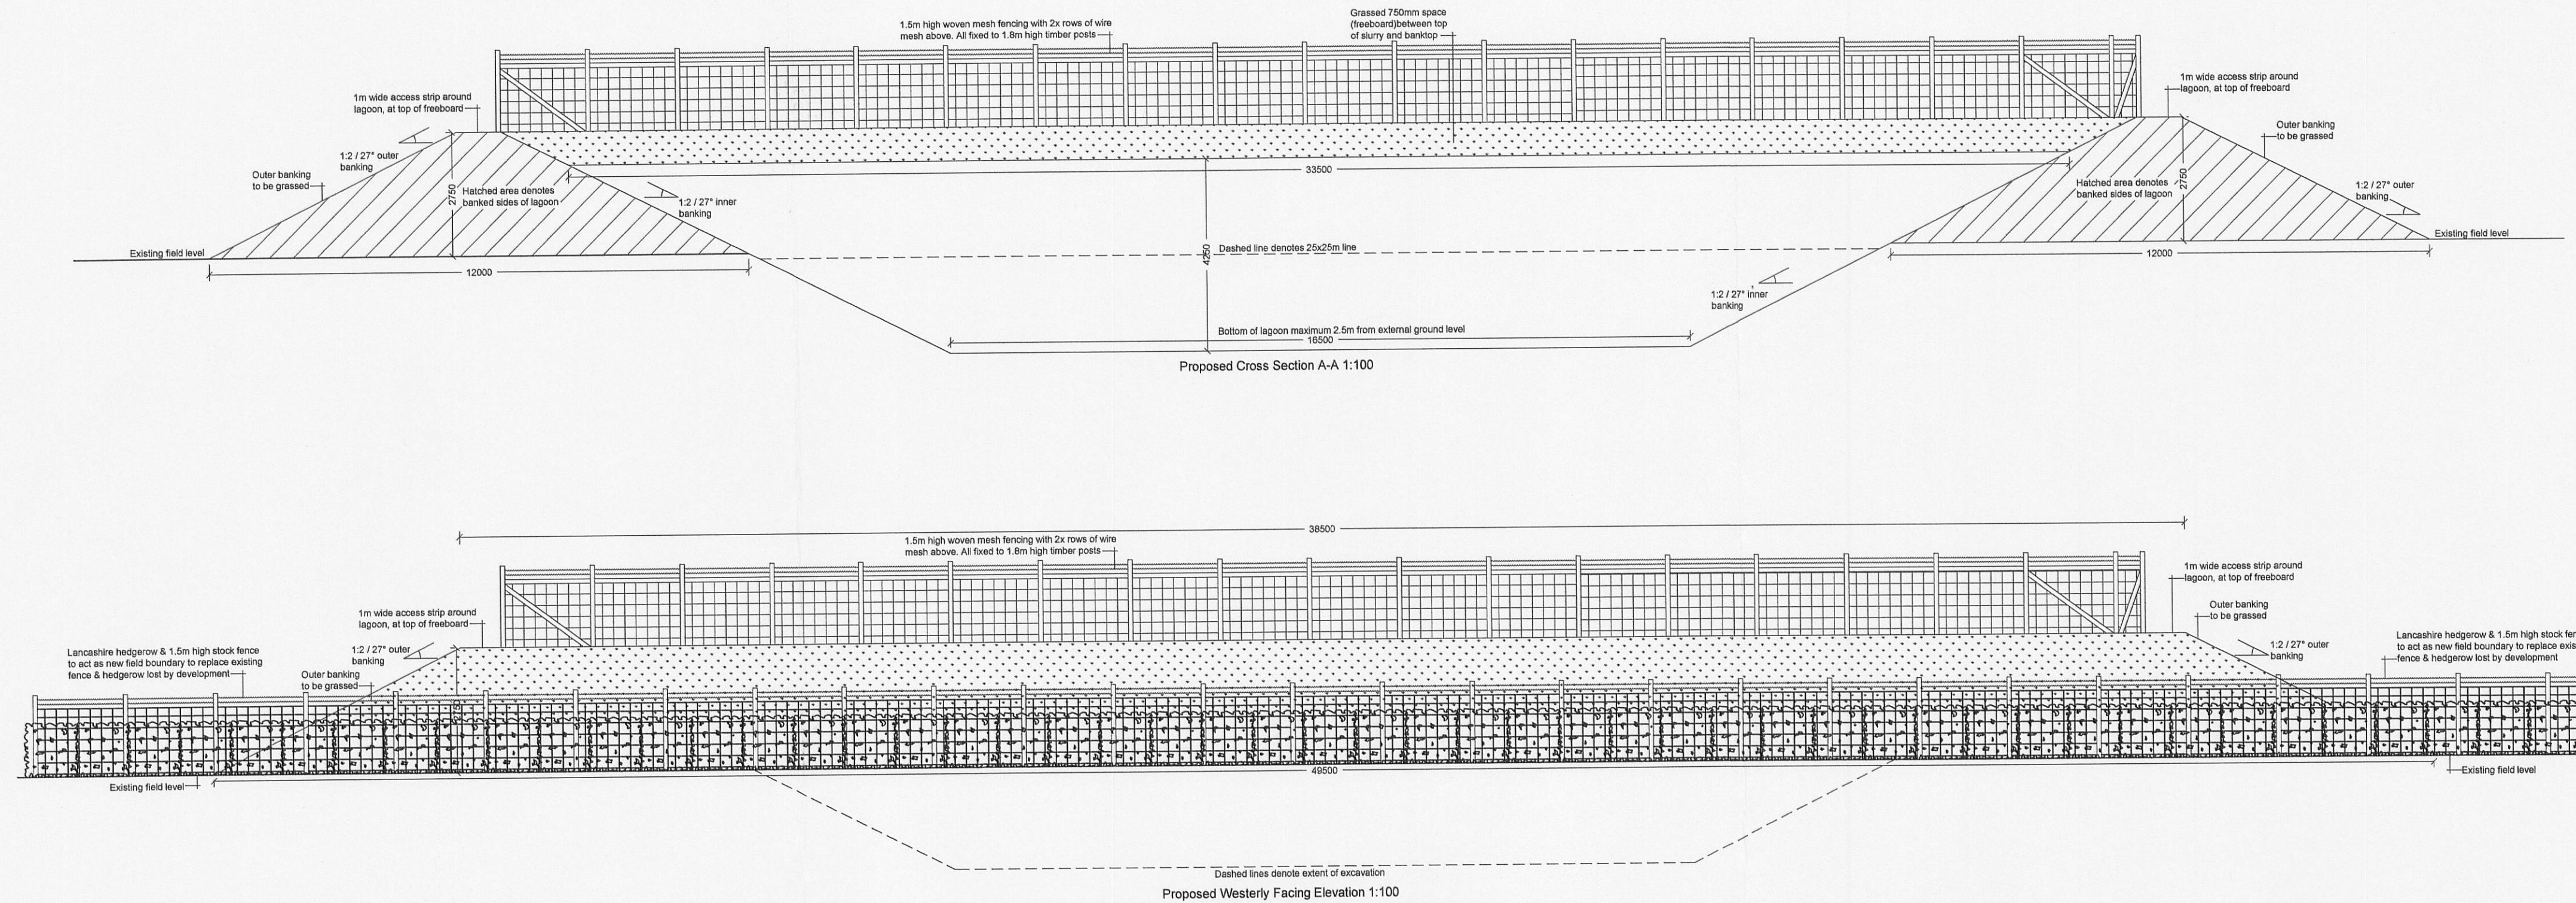



Proposed earth banked slurry lagoon at Smalley Fold Farm, Commons Lane, Balderstone, BB2 7LP~

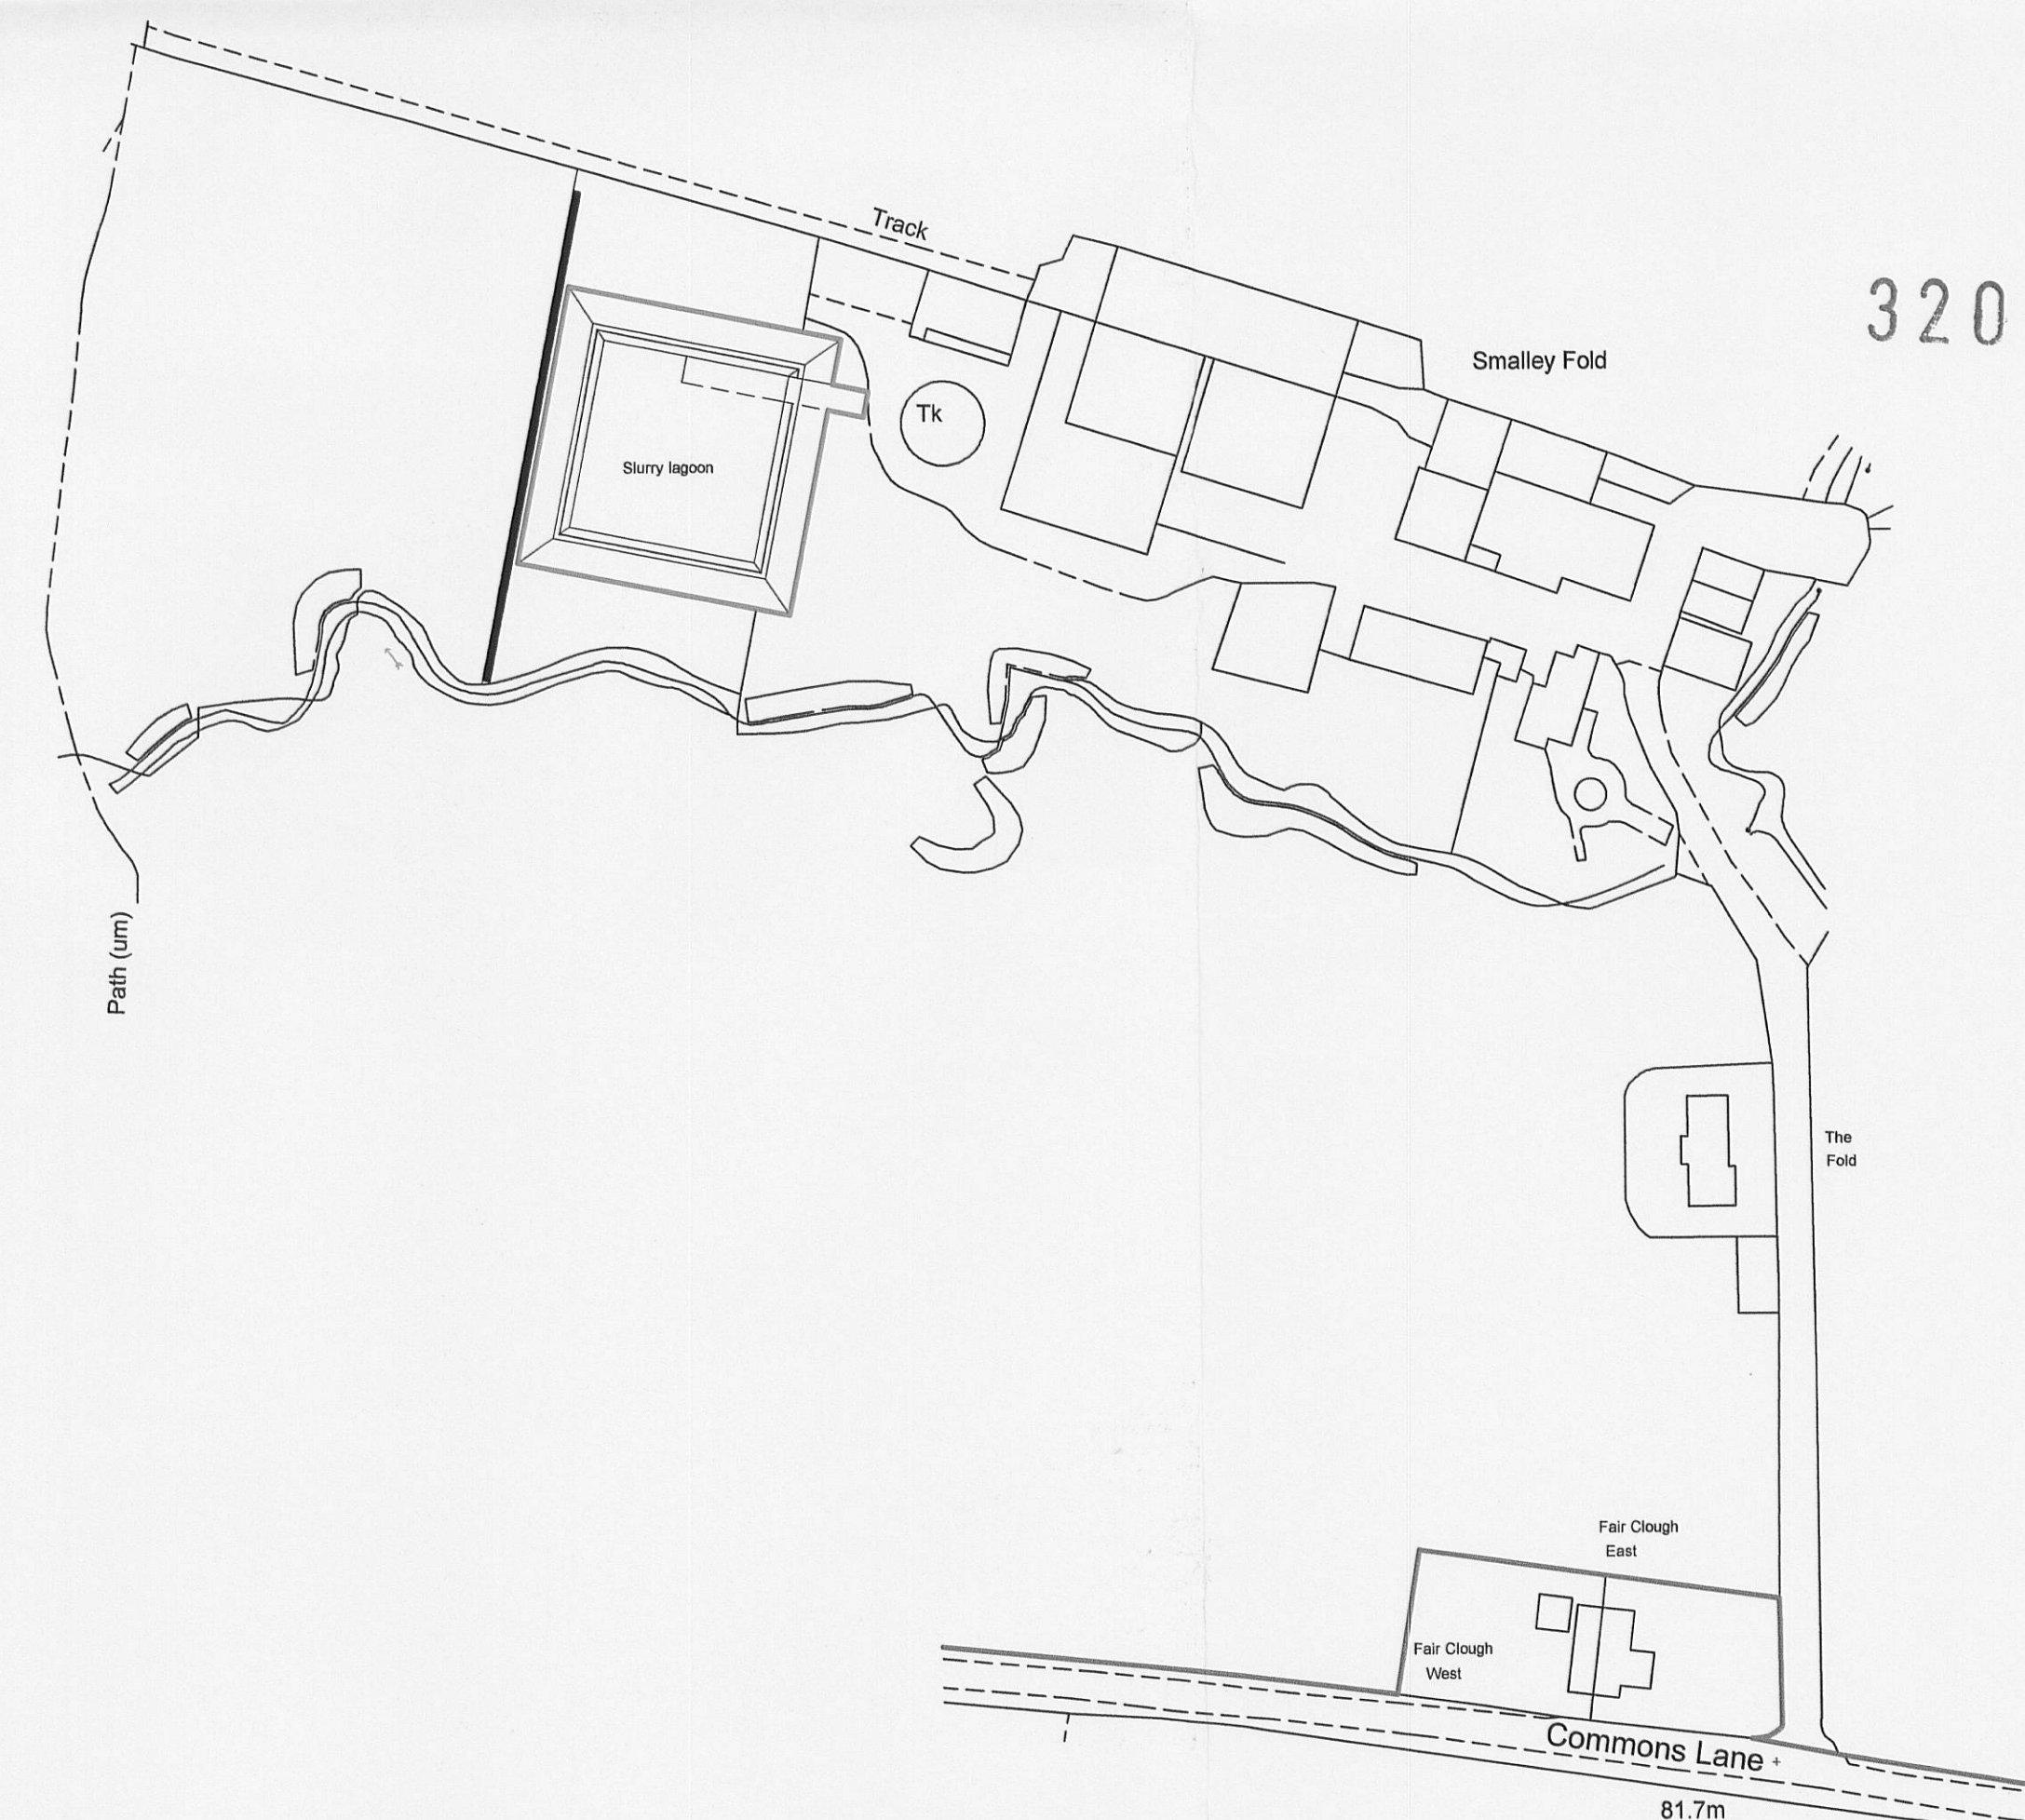

Proposed Site Plan 1:500

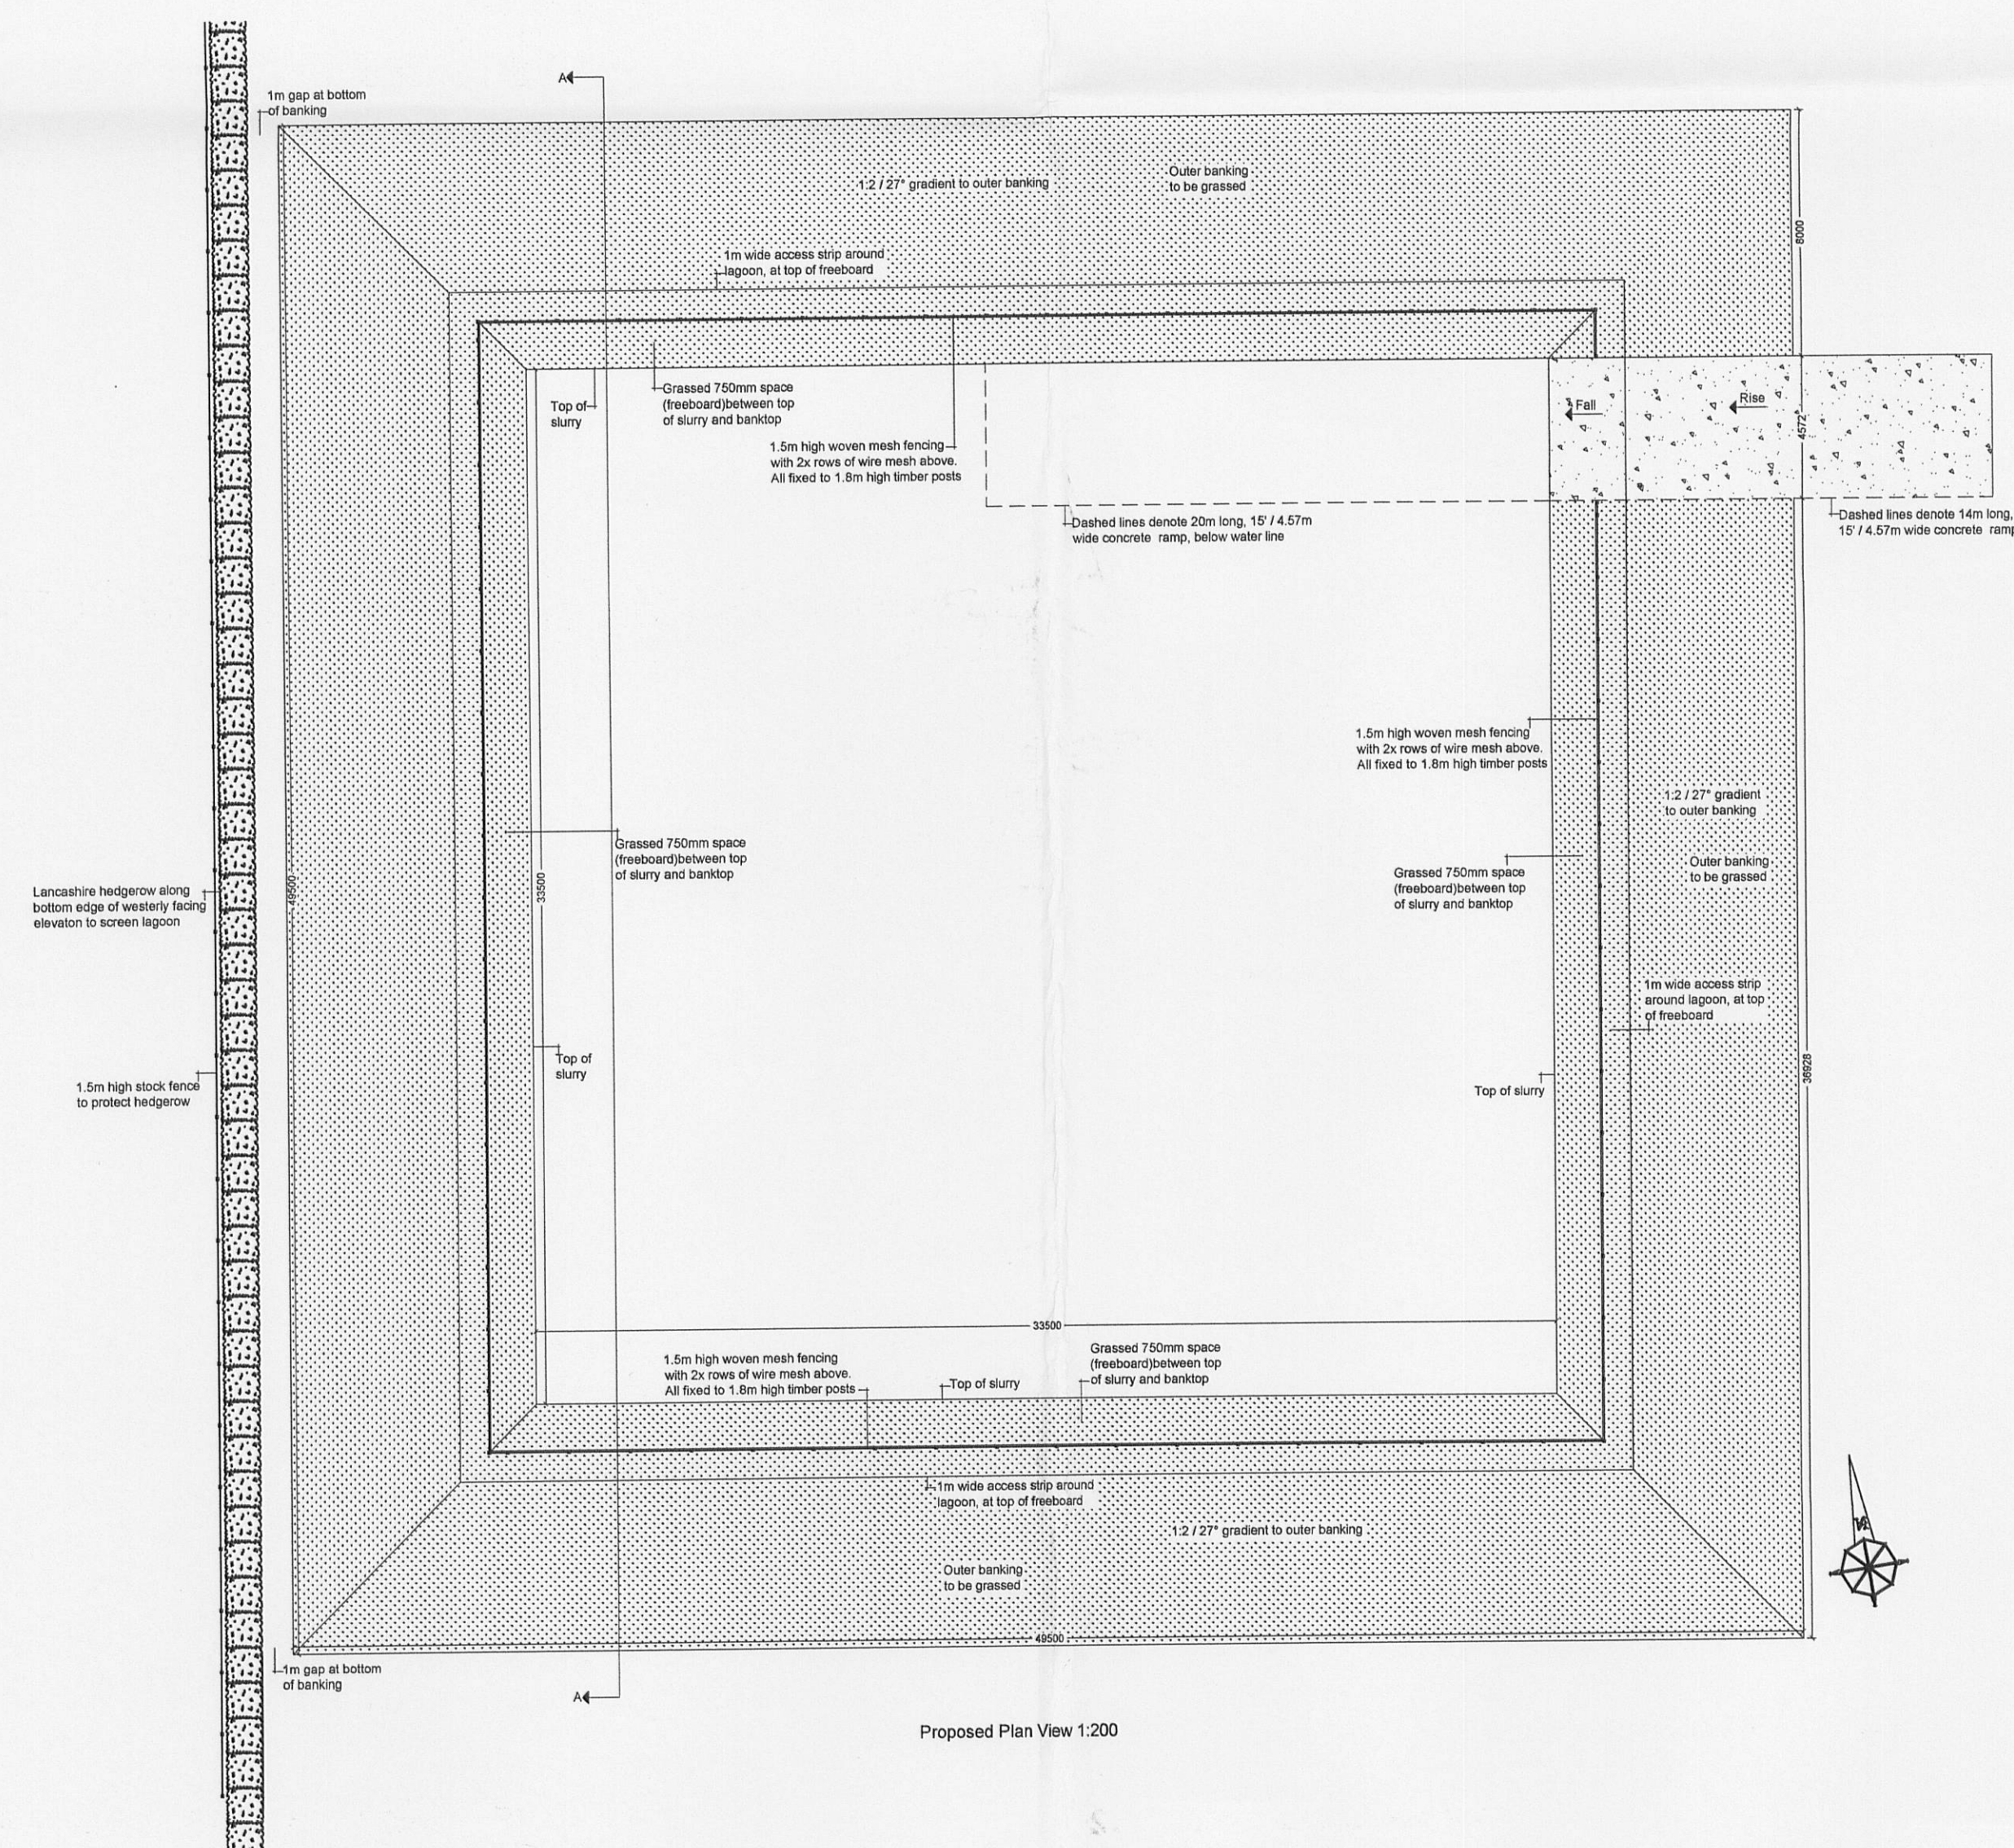

320120166P

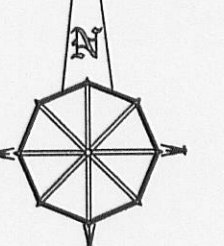

Notes:

All work is to be carried out to the latest current British standards Codes of Practice and recognised working practices.

All work and materials should comply with Health and Safety legislation.

All dimensions are in millimetres where explicitly shown otherwise.

The contractor should check and certify all dimensions as work proceeds and notify the architect of any discrepancies.

Do not scale off the drawings, if in doubt ask.



Chartered Surveyors
6 - 8 Church Street
Clitheroe
Lancashire BB7 2DG

T: 01200 442301
F: 01200 442976
Email: info@ghaonline.co.uk

Project: (No; 135/1421)
Proposed earth banked slurry lagoon at
Smalley Fold Farm
Commons Lane
Balderstone
BB2 7LP

Title: Proposed plans, elevations, cross sections, site & location plans.

Drawing No: Coar/135/1421/AJM	Drawn: AJM
-------------------------------	------------

Client: Mr J. Coar

Date: 30.01.12	Scale: 1:100/200/
-----------------------	--------------------------

				services			
Amendments:							

Ordnance Survey (c) Crown Copyright 2012. All rights reserved. Licence number 100020449

Proposed Location Plan 1:1250