




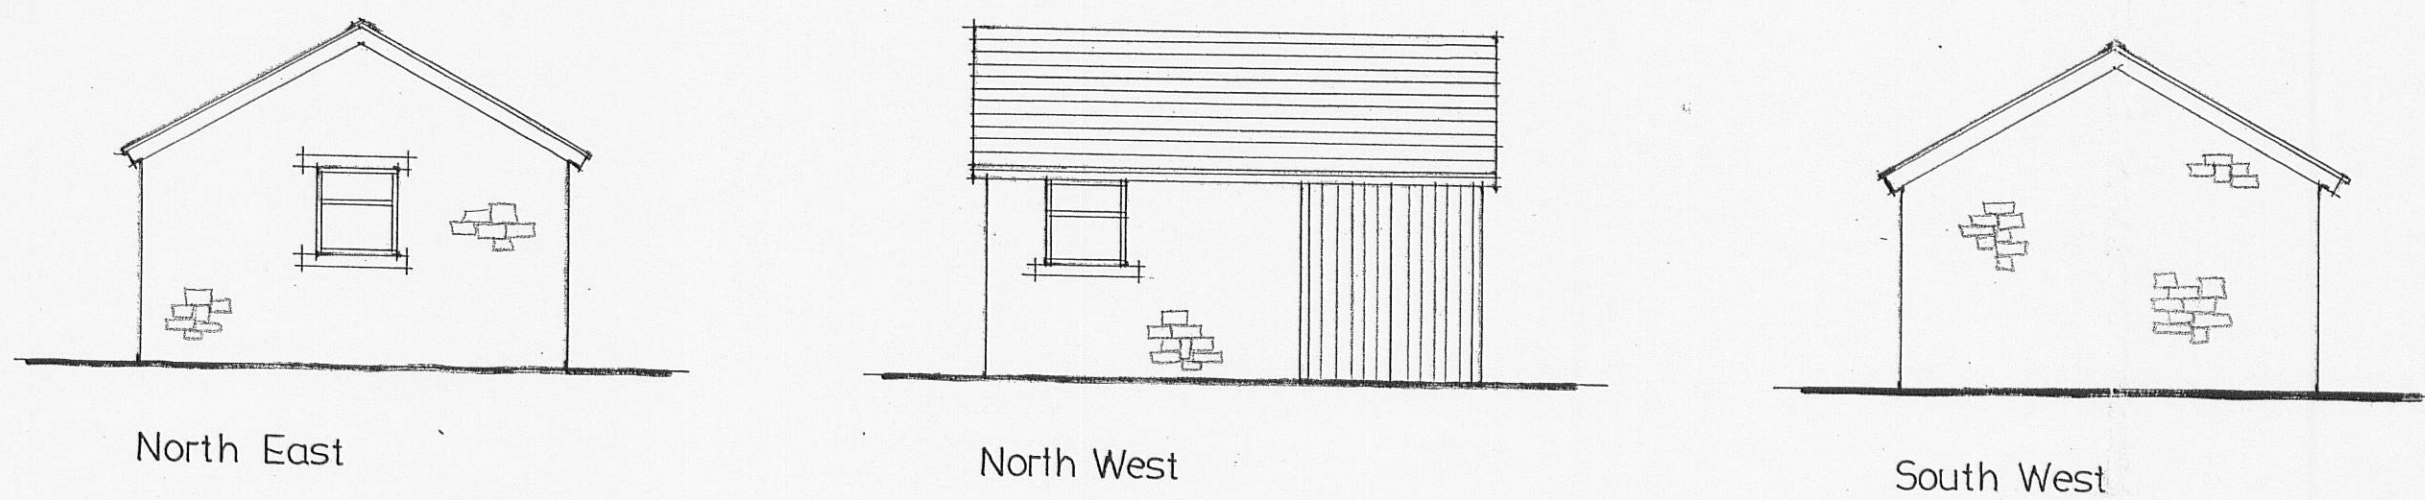

GARAGE ELEVATIONS

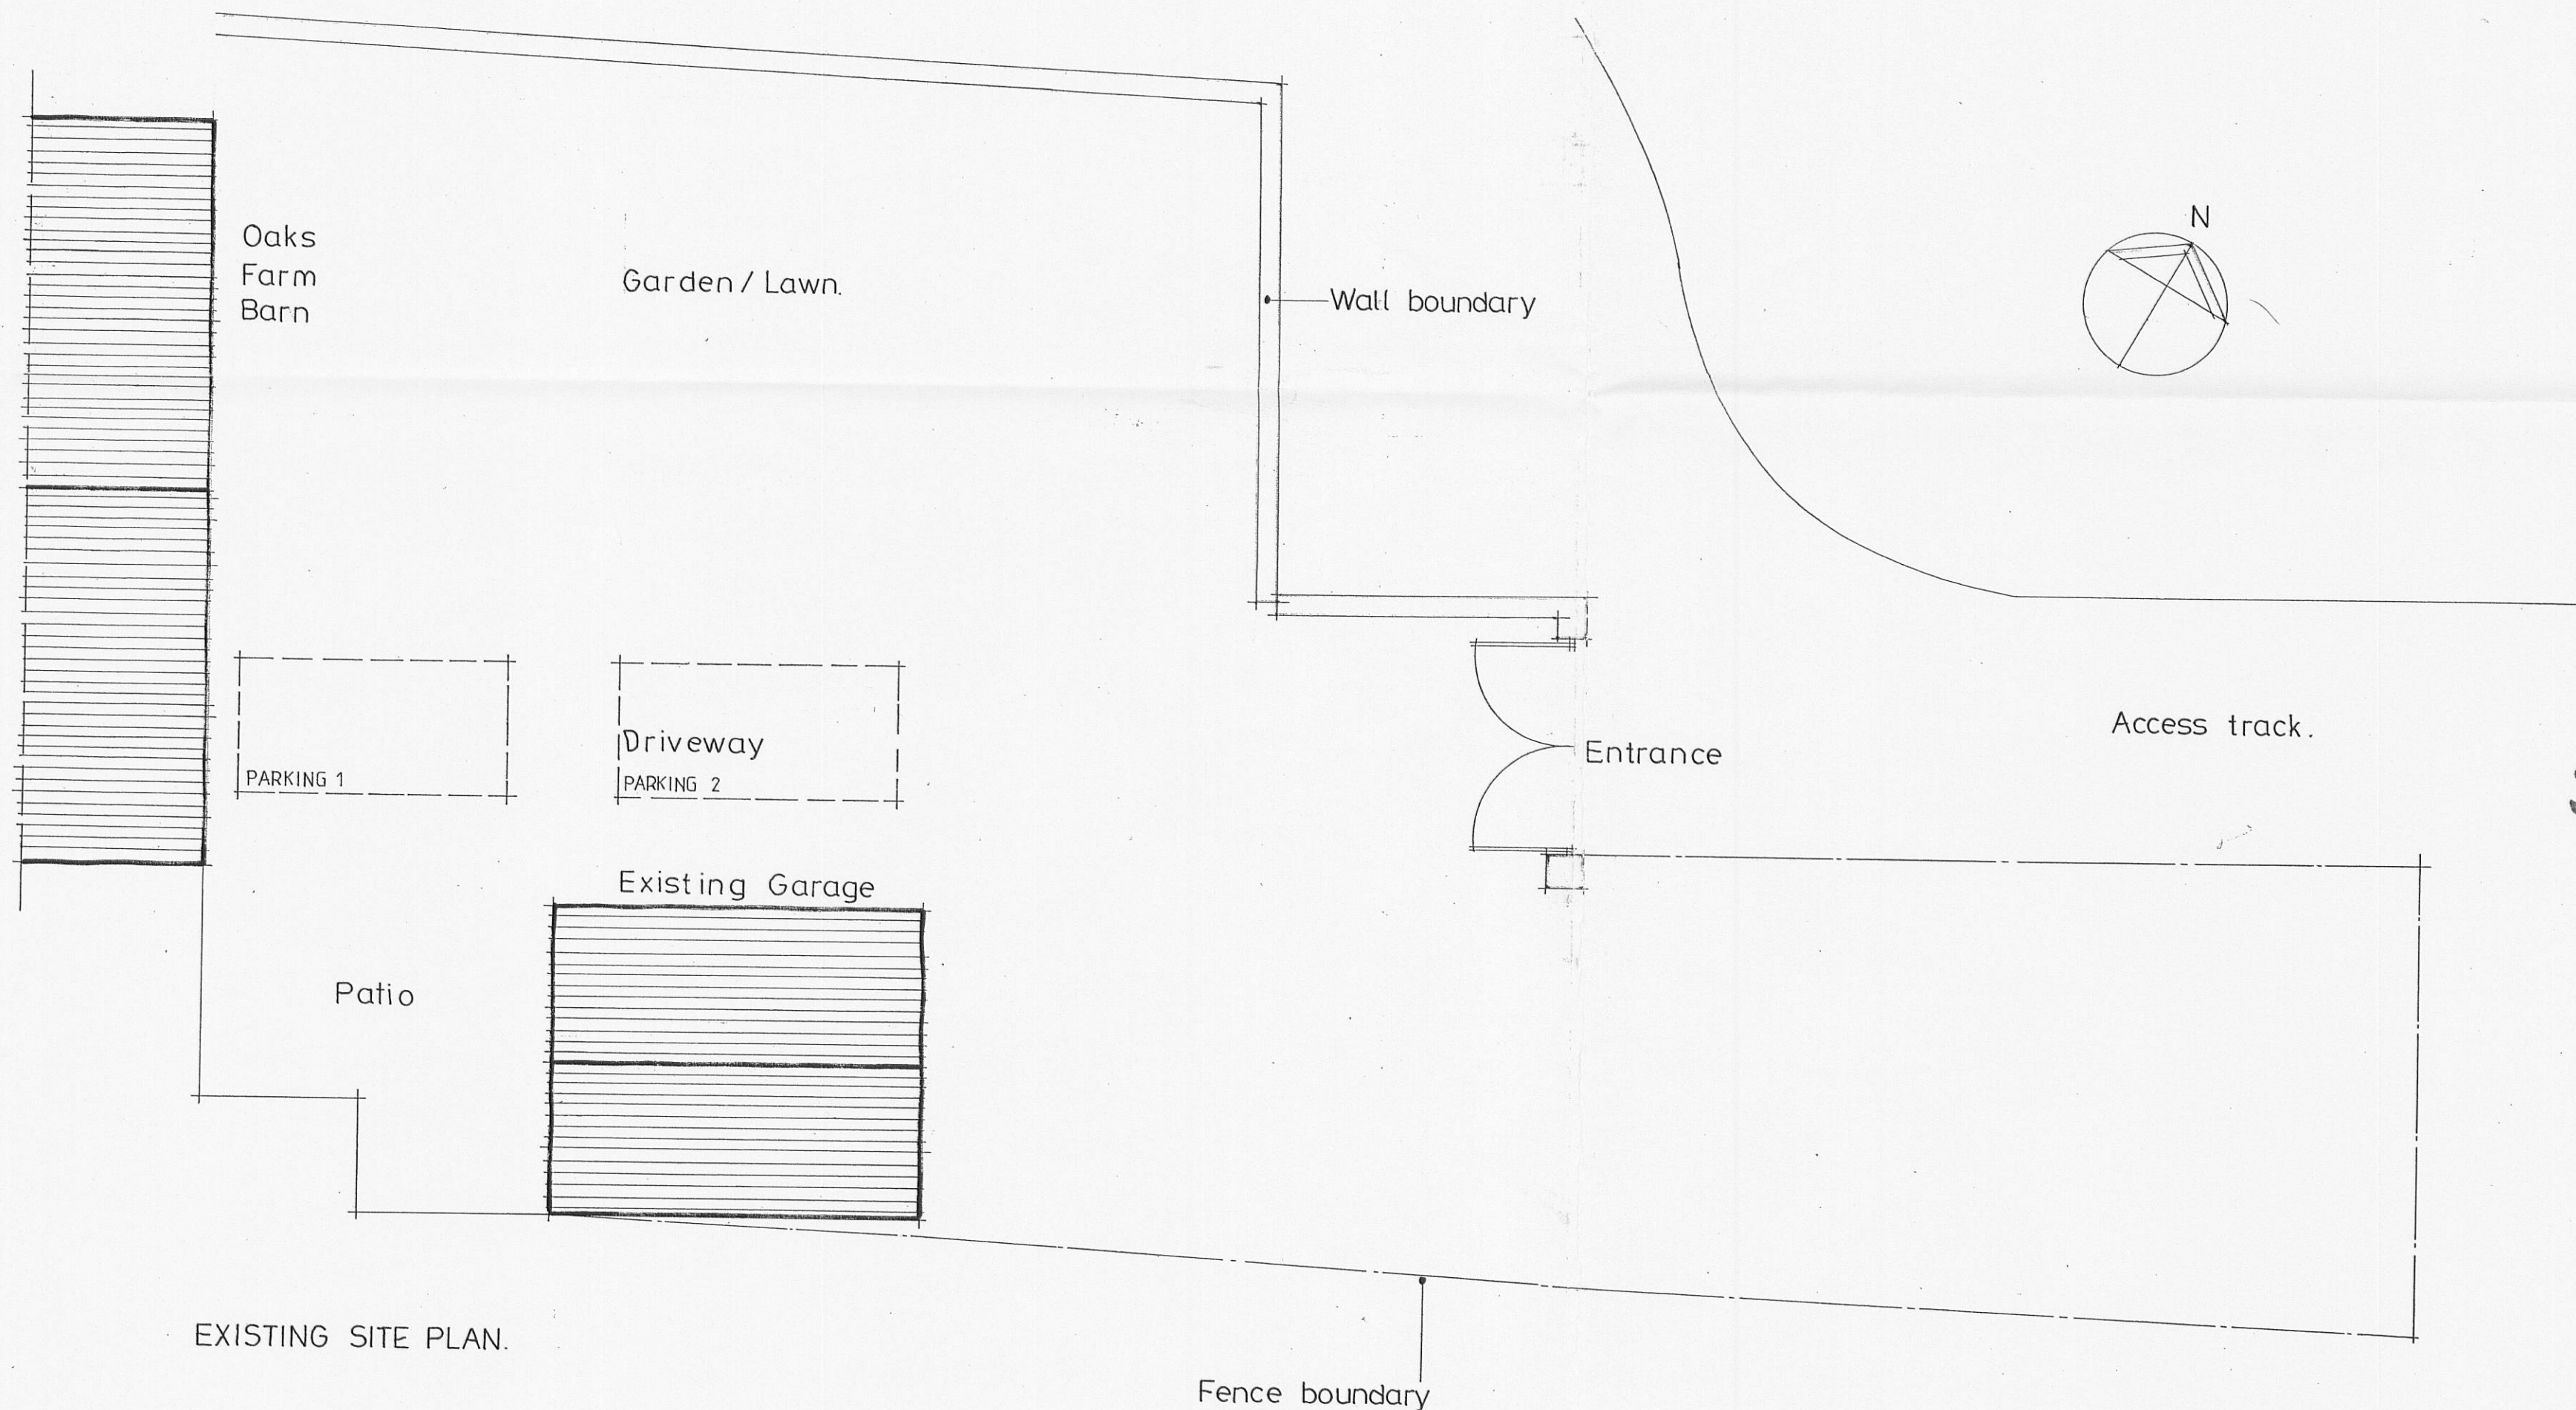

EXISTING SITE PLAN.

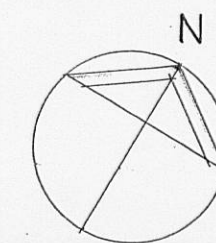

320120170P

Client
Mr T Lawson and Miss D Young

Job Title
Proposed replacement garage at
Oaks Farm Barn
Longsight Road
Clayton Le Dale
Blackburn
BB1 9EX

Drawing Title
EXISTING SURVEY DRAWING
Existing plans and elevations

Scale 1:100	Date 23/06/11	Drawn PC
----------------	------------------	-------------

spa
SUNDERLAND PEACOCK ARCHITECTS
SUNDERLAND PEACOCK & ASSOCIATES LTD.
HAZELMERE, PIMLICO ROAD, CLITHEROE
LANCASHIRE, BB7 2AG
T 01200 423178 F 01200 427328
E info@sunderlandpeacock.com
www.sunderlandpeacock.com



4155 -01