


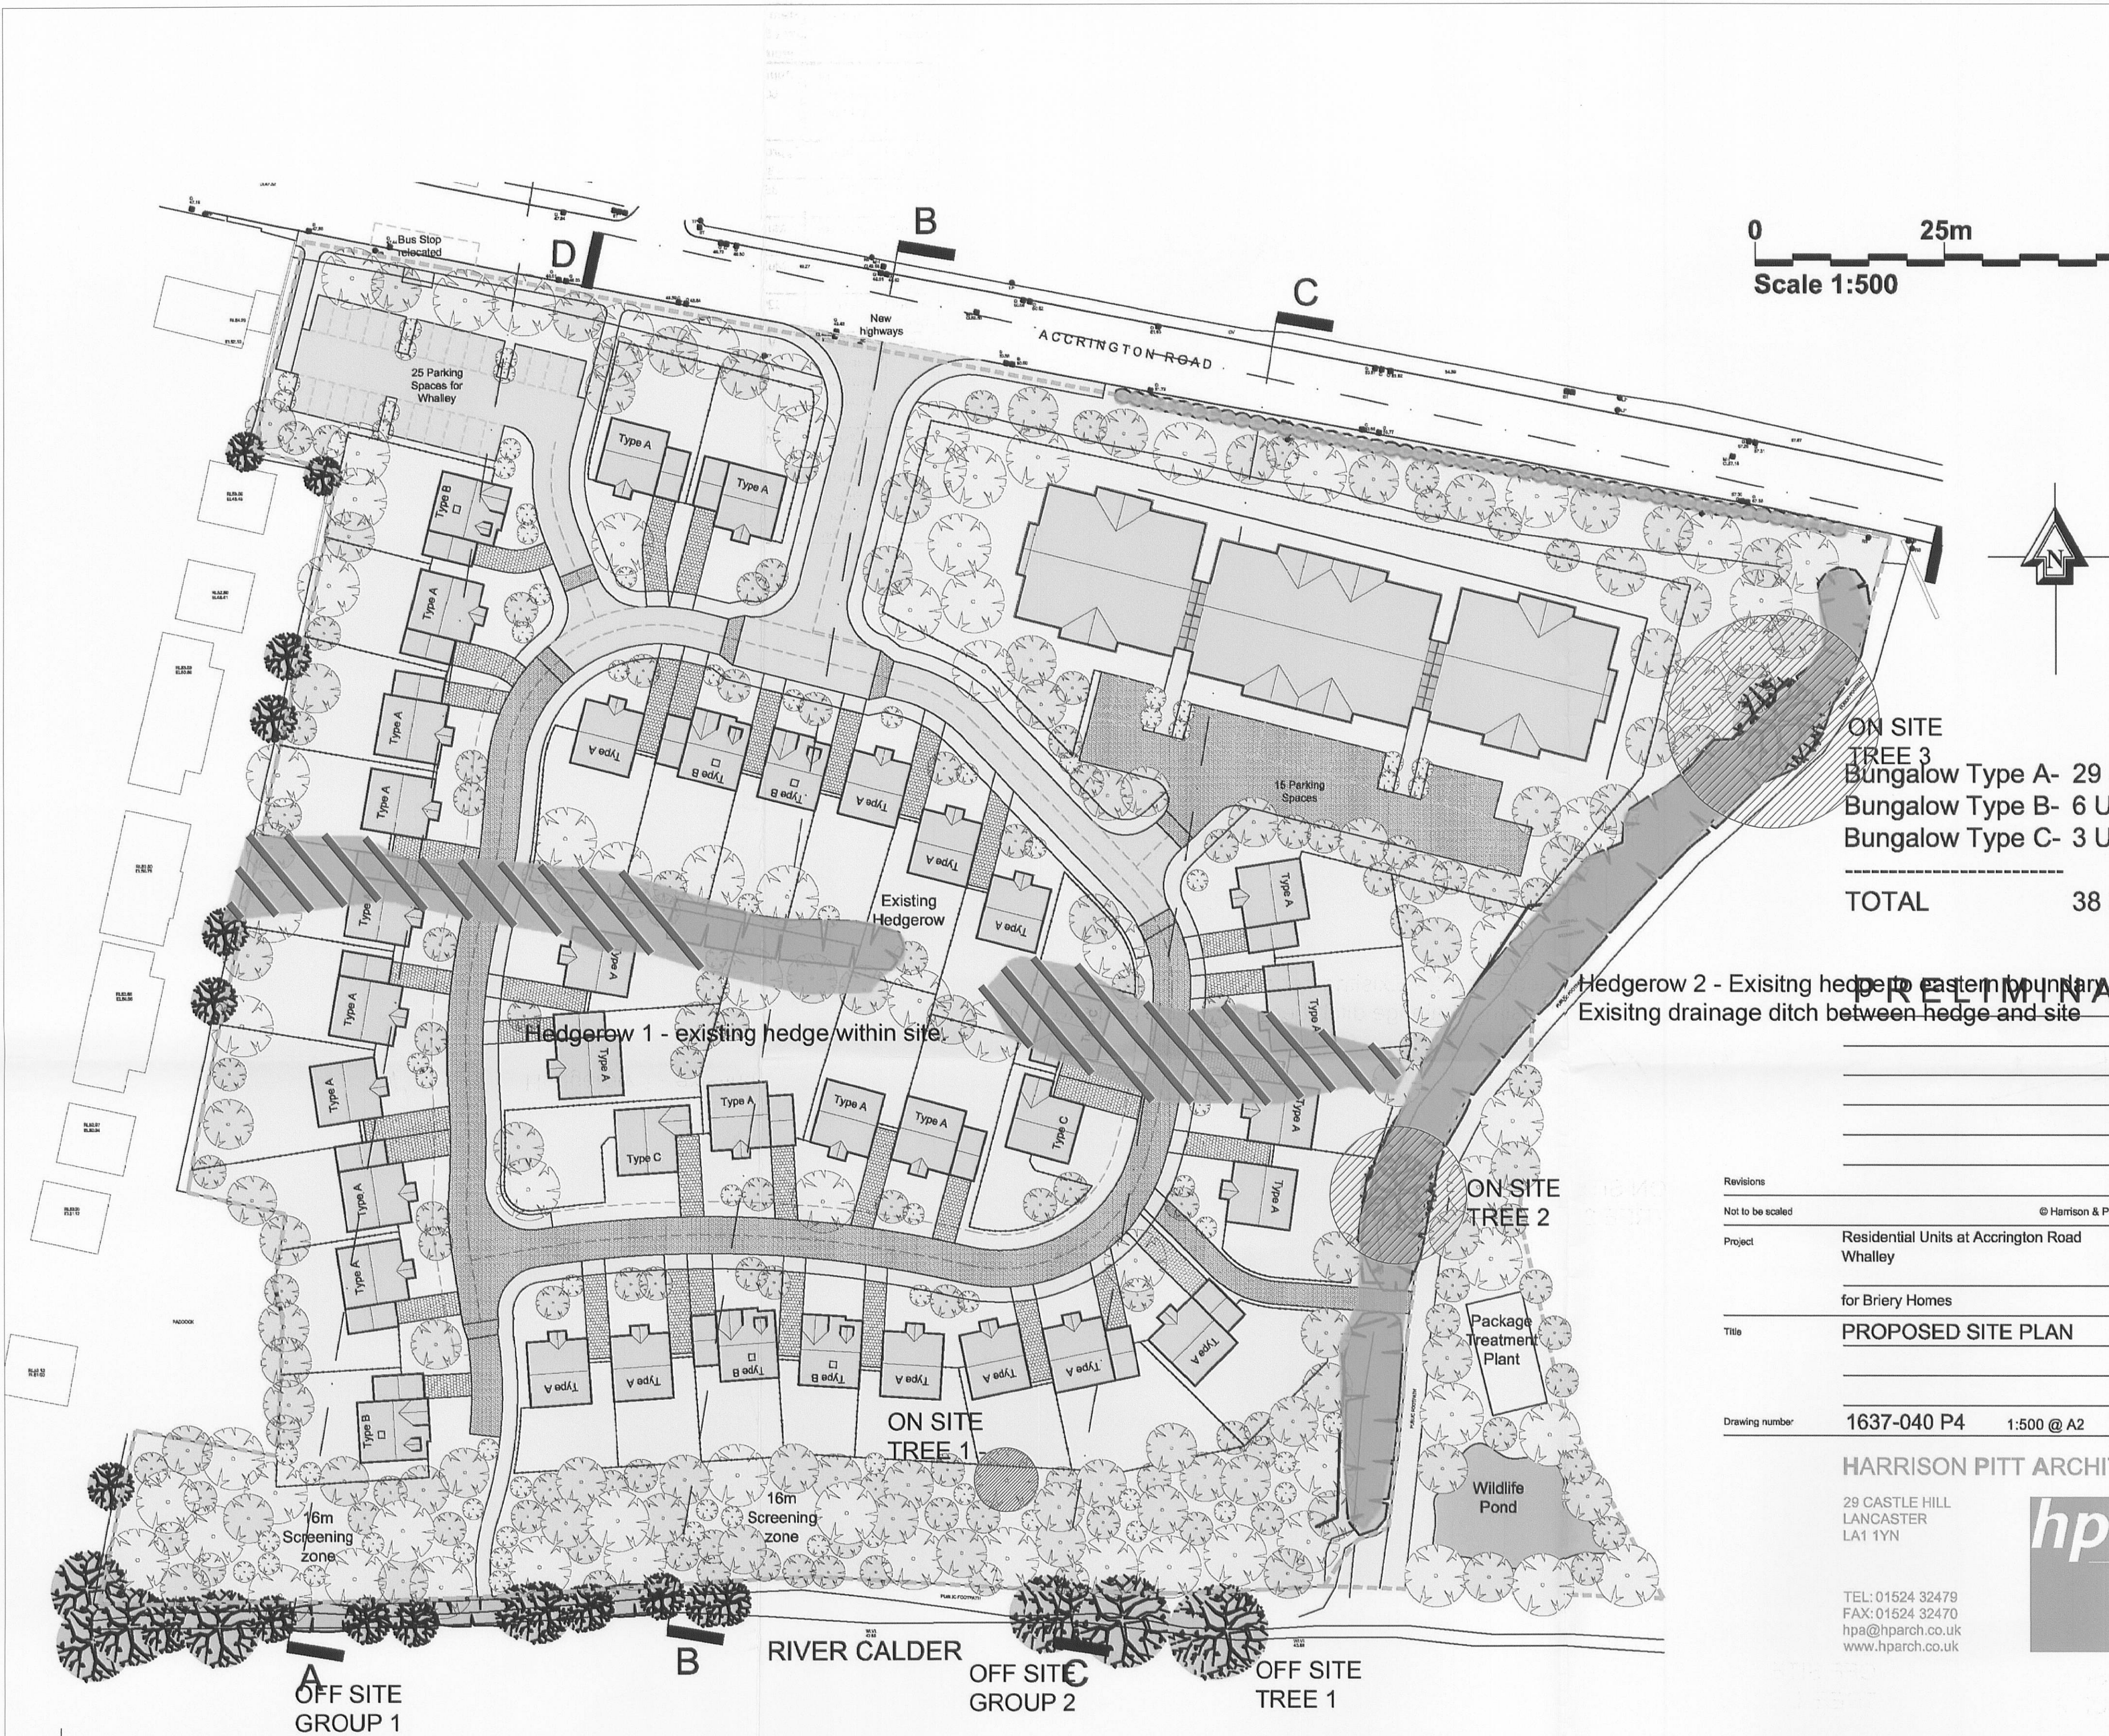

Tree number	Species	Stem diameter @ 1.5m above ground level	Approximate height	Crown spread	Crown clearance	Age Class	Notes	Recommendations	Category grading
Off site group 1	Sycamore Alder Willow	Approx 300 - 600mm	10m	3-5m	0-2m	Mature	Over mature native species with no cohesive form.	No work required on arboricultural grounds, nor worth of retention. Limited useful life expectancy.	C
Off site group 2	Alder	Approx 200mm - 350mm	9m	4m	1m	Middle-aged	Crowded self-sown Alders	No work required on arboricultural grounds.	C
Off site Tree 1	Willow	350mm	9m	6m	0.5m	Middle-aged	Freestanding tree with sufficient space.	No work required on arboricultural grounds.	C
On site Tree 1	Hawthorn	Multistem	8m	4m	1m	Mature	Ageing tree with declining form.	No work required on arboricultural grounds.	C
On site Tree 2	Poplar	Multistem	12m	8m	1.5m	Mature	Mature tree.	Remove dead wood from canopy.	C
On site Tree 3	Beech	1200mm	12m	8m	1.5m	Mature	Canopy skewed southwards	Remove dead wood from canopy.	C
Hedge 1	Mixed species inc Hawthorn, Sycamore	Varied	4m - 9m	1m - 4m	Ground-level	Mature	Remnant hedgerow with poor form and loss of structure. Limited useful life expectancy	Removed due to proposed development with replacement planting to be proposed within read gardens.	R
Hedge 2	Mixed species inc Hawthorn, Elder, Poplar, Sycamore	50mm - 300mm	3m - 10m	1m - 4m	Ground-level	Mature	Fair condition but would benefit from infill planting and additional species to improve aesthetics and ecological linkage to river area.	Remove read wood and face-up where required to allow for rear garden boundary treatments.	C

ON SITE
TREE 3
Bungalow Type A- 29
Bungalow Type B- 6 U
Bungalow Type C- 3 U
TOTAL 38

Hedgerow 2 - Existing hedgerow to eastern boundary
Existing drainage ditch between hedge and site

Revisions
Not to be scaled
Project
Title
Drawing number

© Harrison & Pitt
Residential Units at Accrington Road
Whalley
for Briery Homes
PROPOSED SITE PLAN
1637-040 P4 1:500 @ A2

HARRISON PITT ARCHITECTS
29 CASTLE HILL
LANCASTER
LA1 1YN
hp
TEL: 01524 32479
FAX: 01524 32470
hpa@hparch.co.uk
www.hparch.co.uk

320120179P

Key

- Existing hedgerow, to be removed and replaced within detailed landscape proposals.
- Root protection zone of trees to be retained within the development, using BS5837:2005

PDP Associates

Client
Briery Homes Ltd

Project
Accrington Road, Whalley

Drawing title
Survey of existing trees

Scale
1:500 @ A1

Drawn by
PDP

Date
Jan 2012

Drawing No.