


320120179P

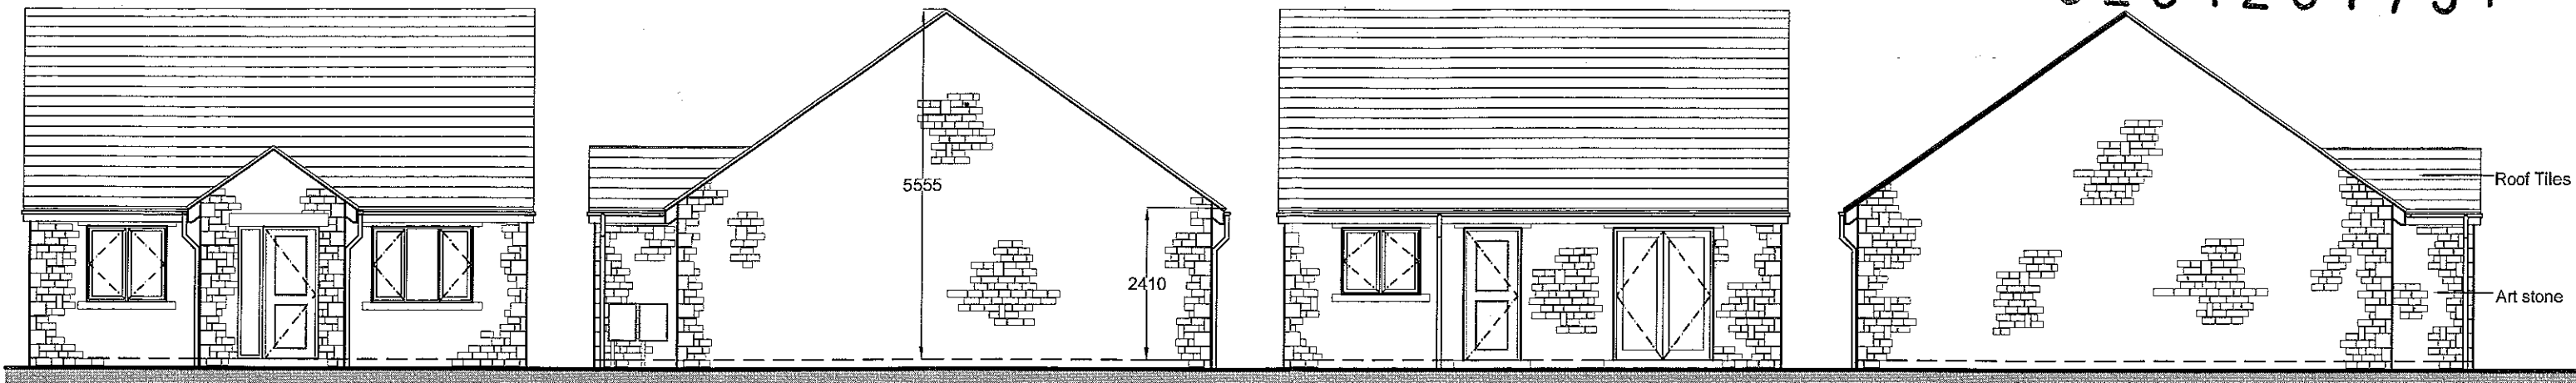

Front Elevation


Side Elevation

Rear Elevation


Side Elevation

Note:

Gables to be rendered
when within 4m of
adjacent property

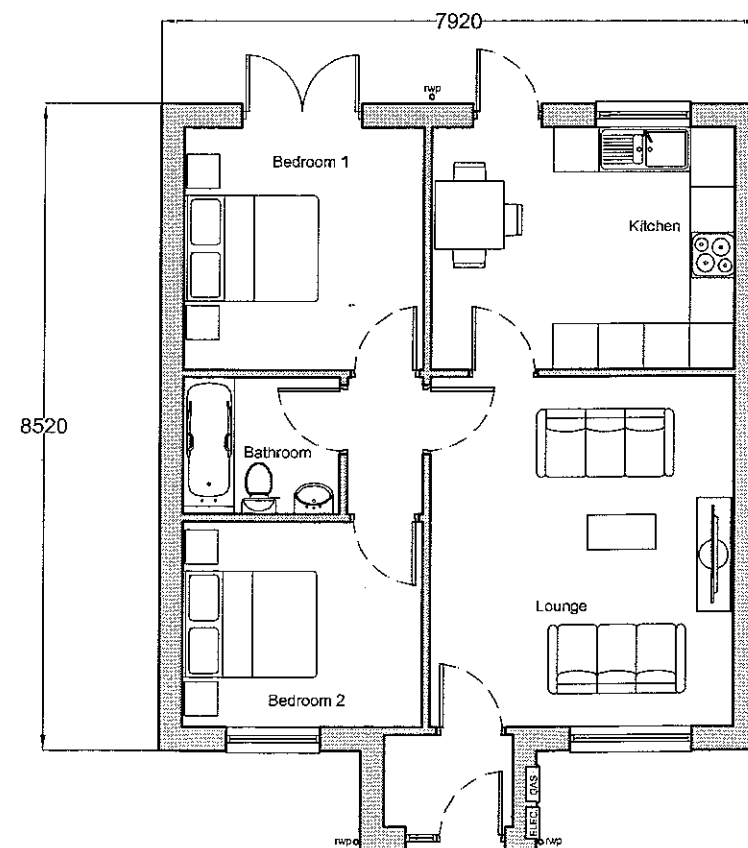

Ground Floor Plan

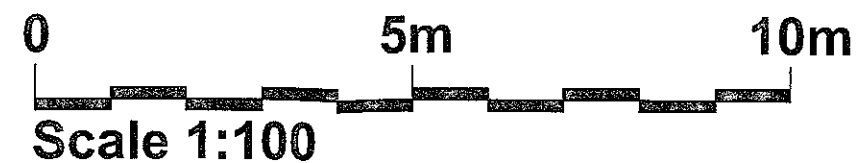



Revisions			
Not to be scaled			
© Harrison & Pitt Architects Ltd			
Project	Outline Planning Application for 38No. Elderly Person's Bungalows & 40No. Retirement Apartments Sited at Accrington Road, Whalley for Briery Homes		
Title	INDICATIVE PLANS AND ELEVATIONS AS PROPOSED HOUSETYPE A		
Drawing number	1637-050	1:100 @ A3	01/12

HARRISON PITT ARCHITECTS


29 CASTLE HILL
LANCASTER
LA1 1YN

TEL: 01524 32479
FAX: 01524 32470
hpa@hparch.co.uk
www.hparch.co.uk

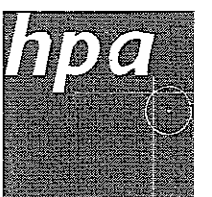

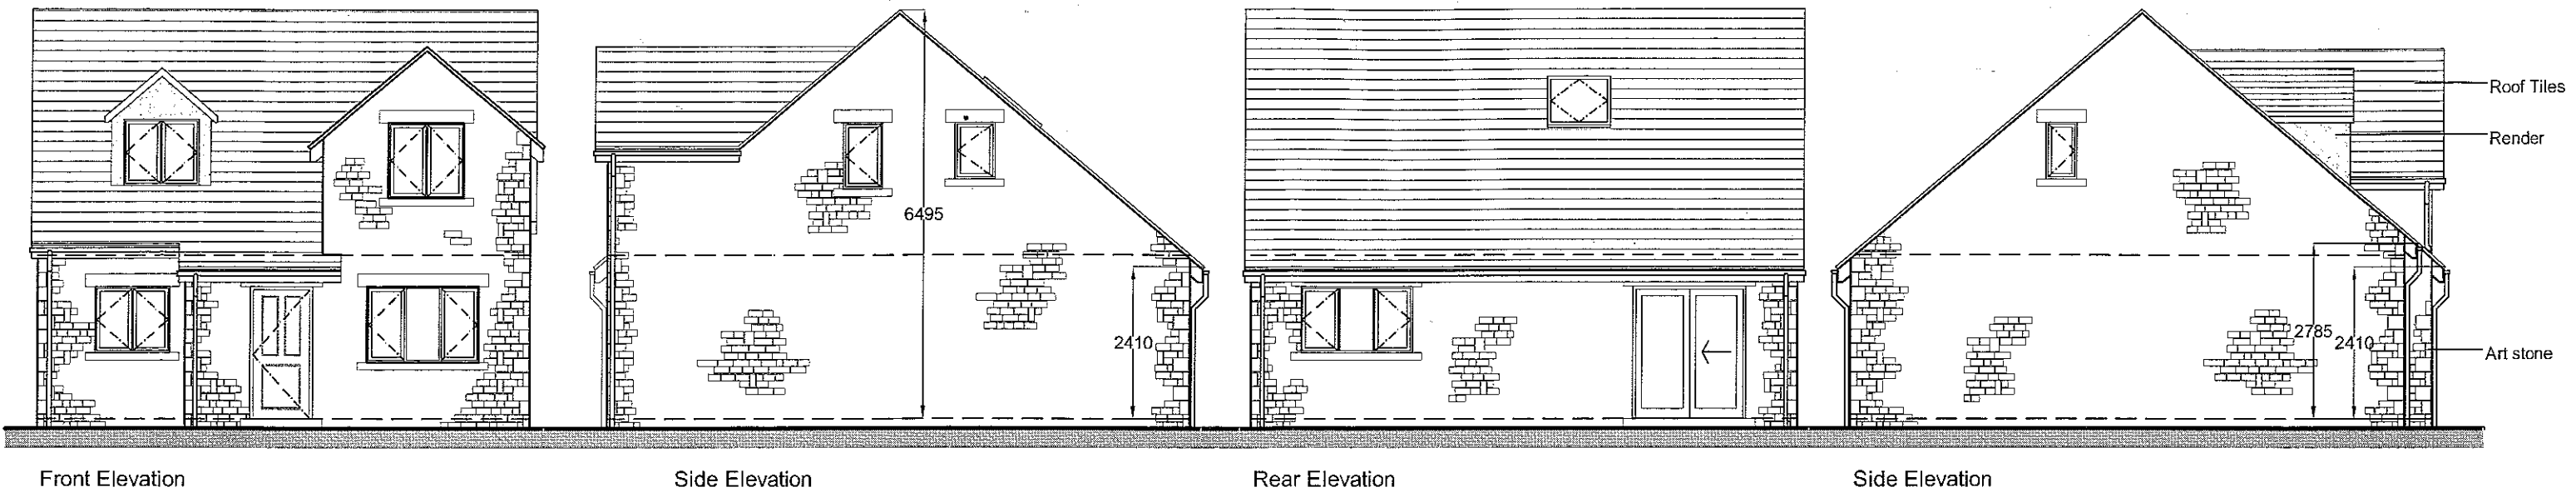


320120179 P

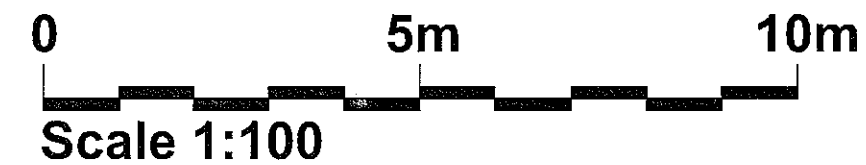


Note:

Gables to be rendered
when within 4m of
adjacent property

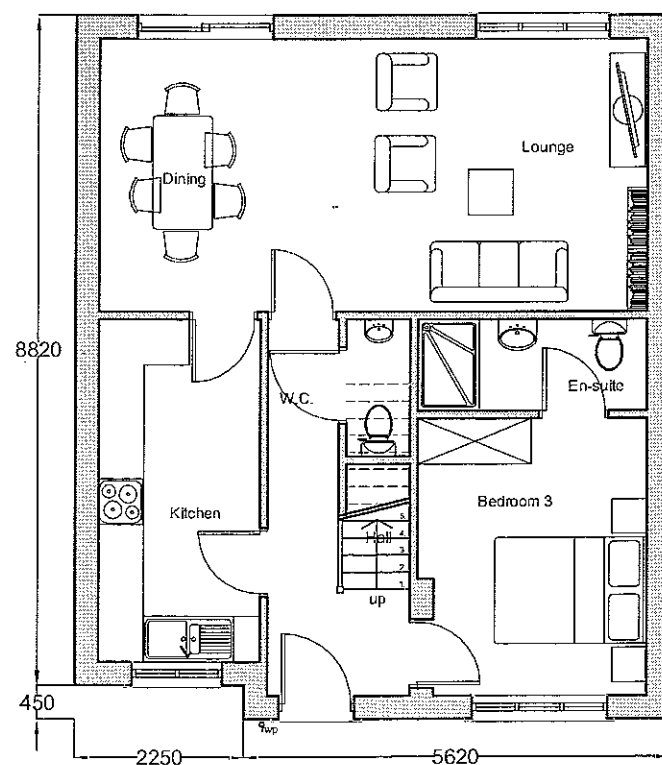

Ground Floor Plan

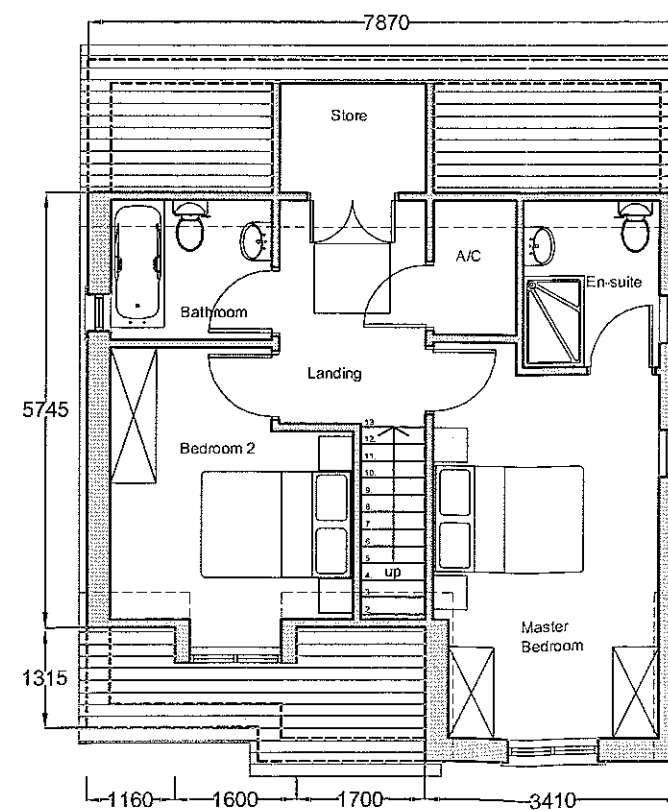


First Floor Plan

Revisions	
Not to be scaled	© Harrison & Pitt Architects Ltd
Project	Outline Planning Application for 38No Elderly Person's Bungalows & 40No. Retirement Apartments Sited at Accrington Road, Whalley for Briery Homes
Title	INDICATIVE PLANS AND ELEVATIONS AS PROPOSED HOUSETYPE B
Drawing number	1637-051 1:100 @ A3 01/12


HARRISON PITT ARCHITECTS

29 CASTLE HILL
LANCASTER
LA1 1YN

TEL: 01524 32479
FAX: 01524 32470
hpa@hparch.co.uk
www.hparch.co.uk

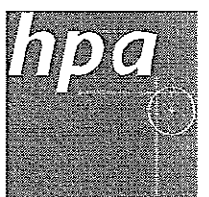

320120179 P

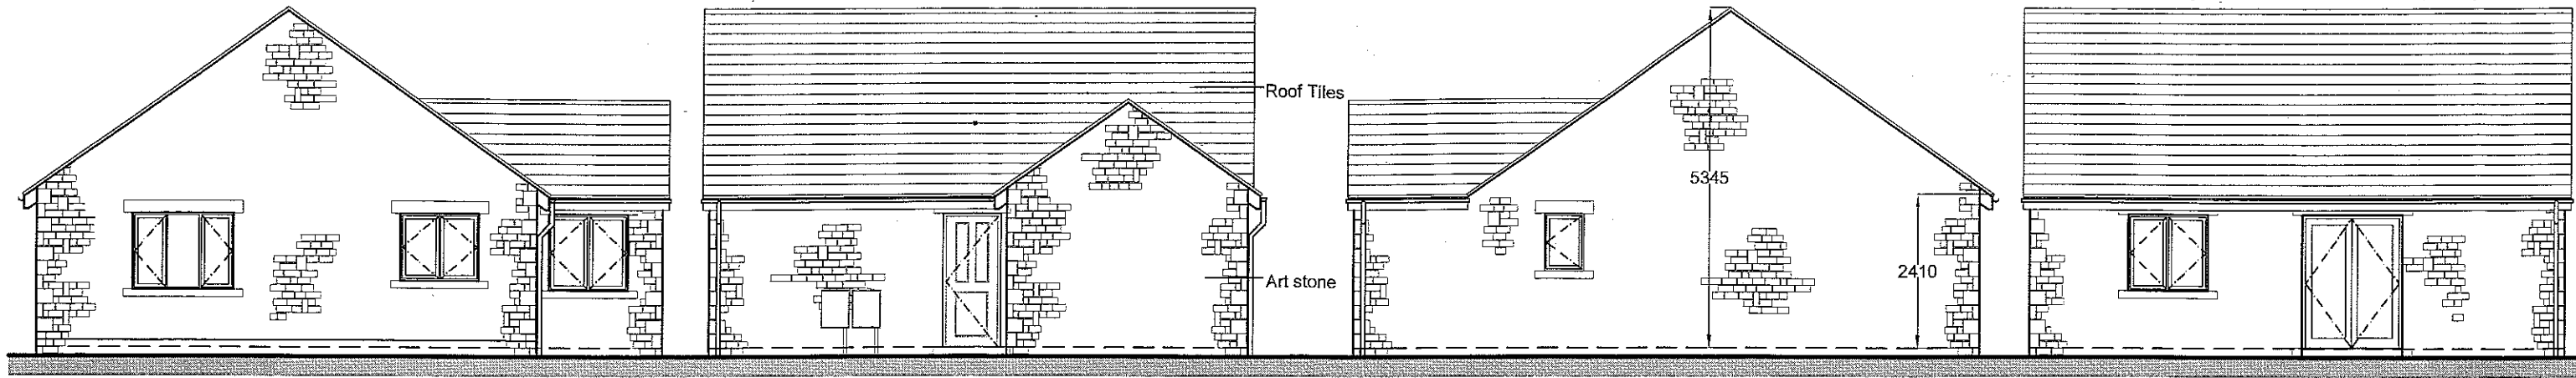

Front Elevation


Side Elevation

Rear Elevation


Side Elevation

Note:

Gables to be rendered
when within 4m of
adjacent property

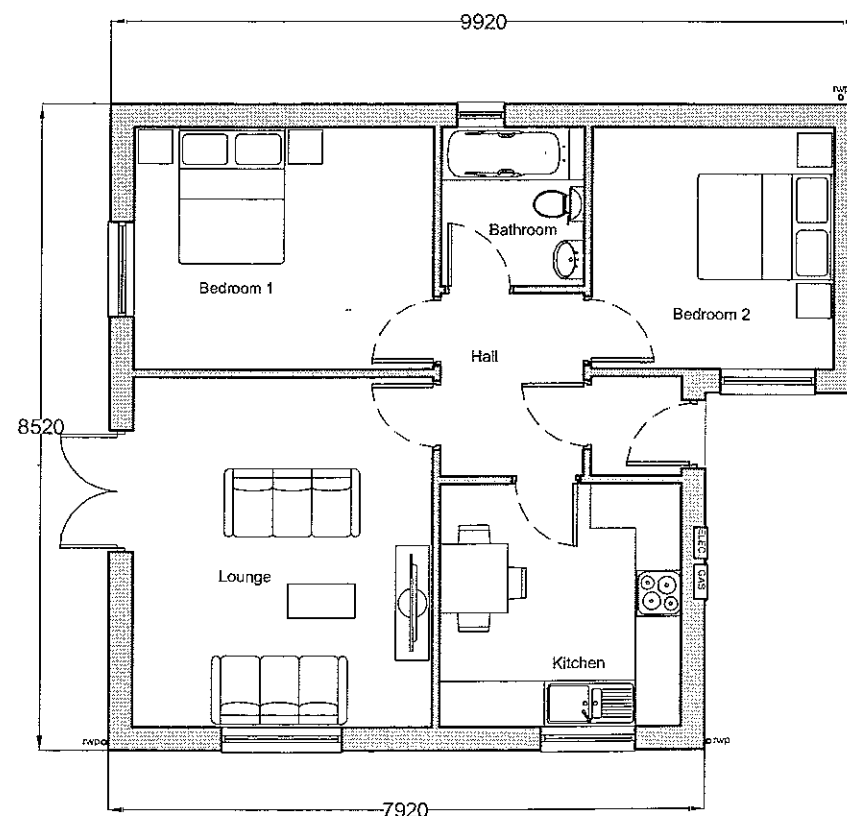

Ground Floor Plan

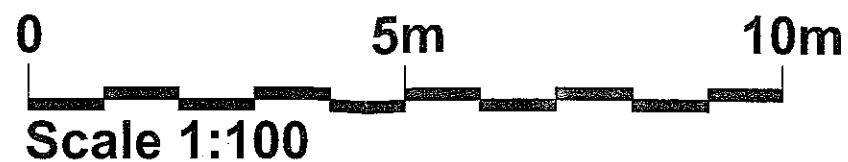

Revisions			
Not to be scaled			
© Harrison & Pitt Architects Ltd			
Project	Outline Planning Application for 38No. Elderly Person s Bungalows & 40No. Retirement Apartments Sited at Accrington Road, Whalley for Briery Homes		
Title	INDICATIVE PLANS AND ELEVATIONS AS PROPOSED HOUSE TYPE C		
Drawing number	1637-052	1:100 @ A3	01/12

HARRISON PITT ARCHITECTS

29 CASTLE HILL
LANCASTER
LA1 1YN

TEL: 01524 32479
FAX: 01524 32470
hpa@hparch.co.uk
www.hparch.co.uk

