


All dimensions are nominal to indicate design intent
& should be checked on site before any work commences

320120181P

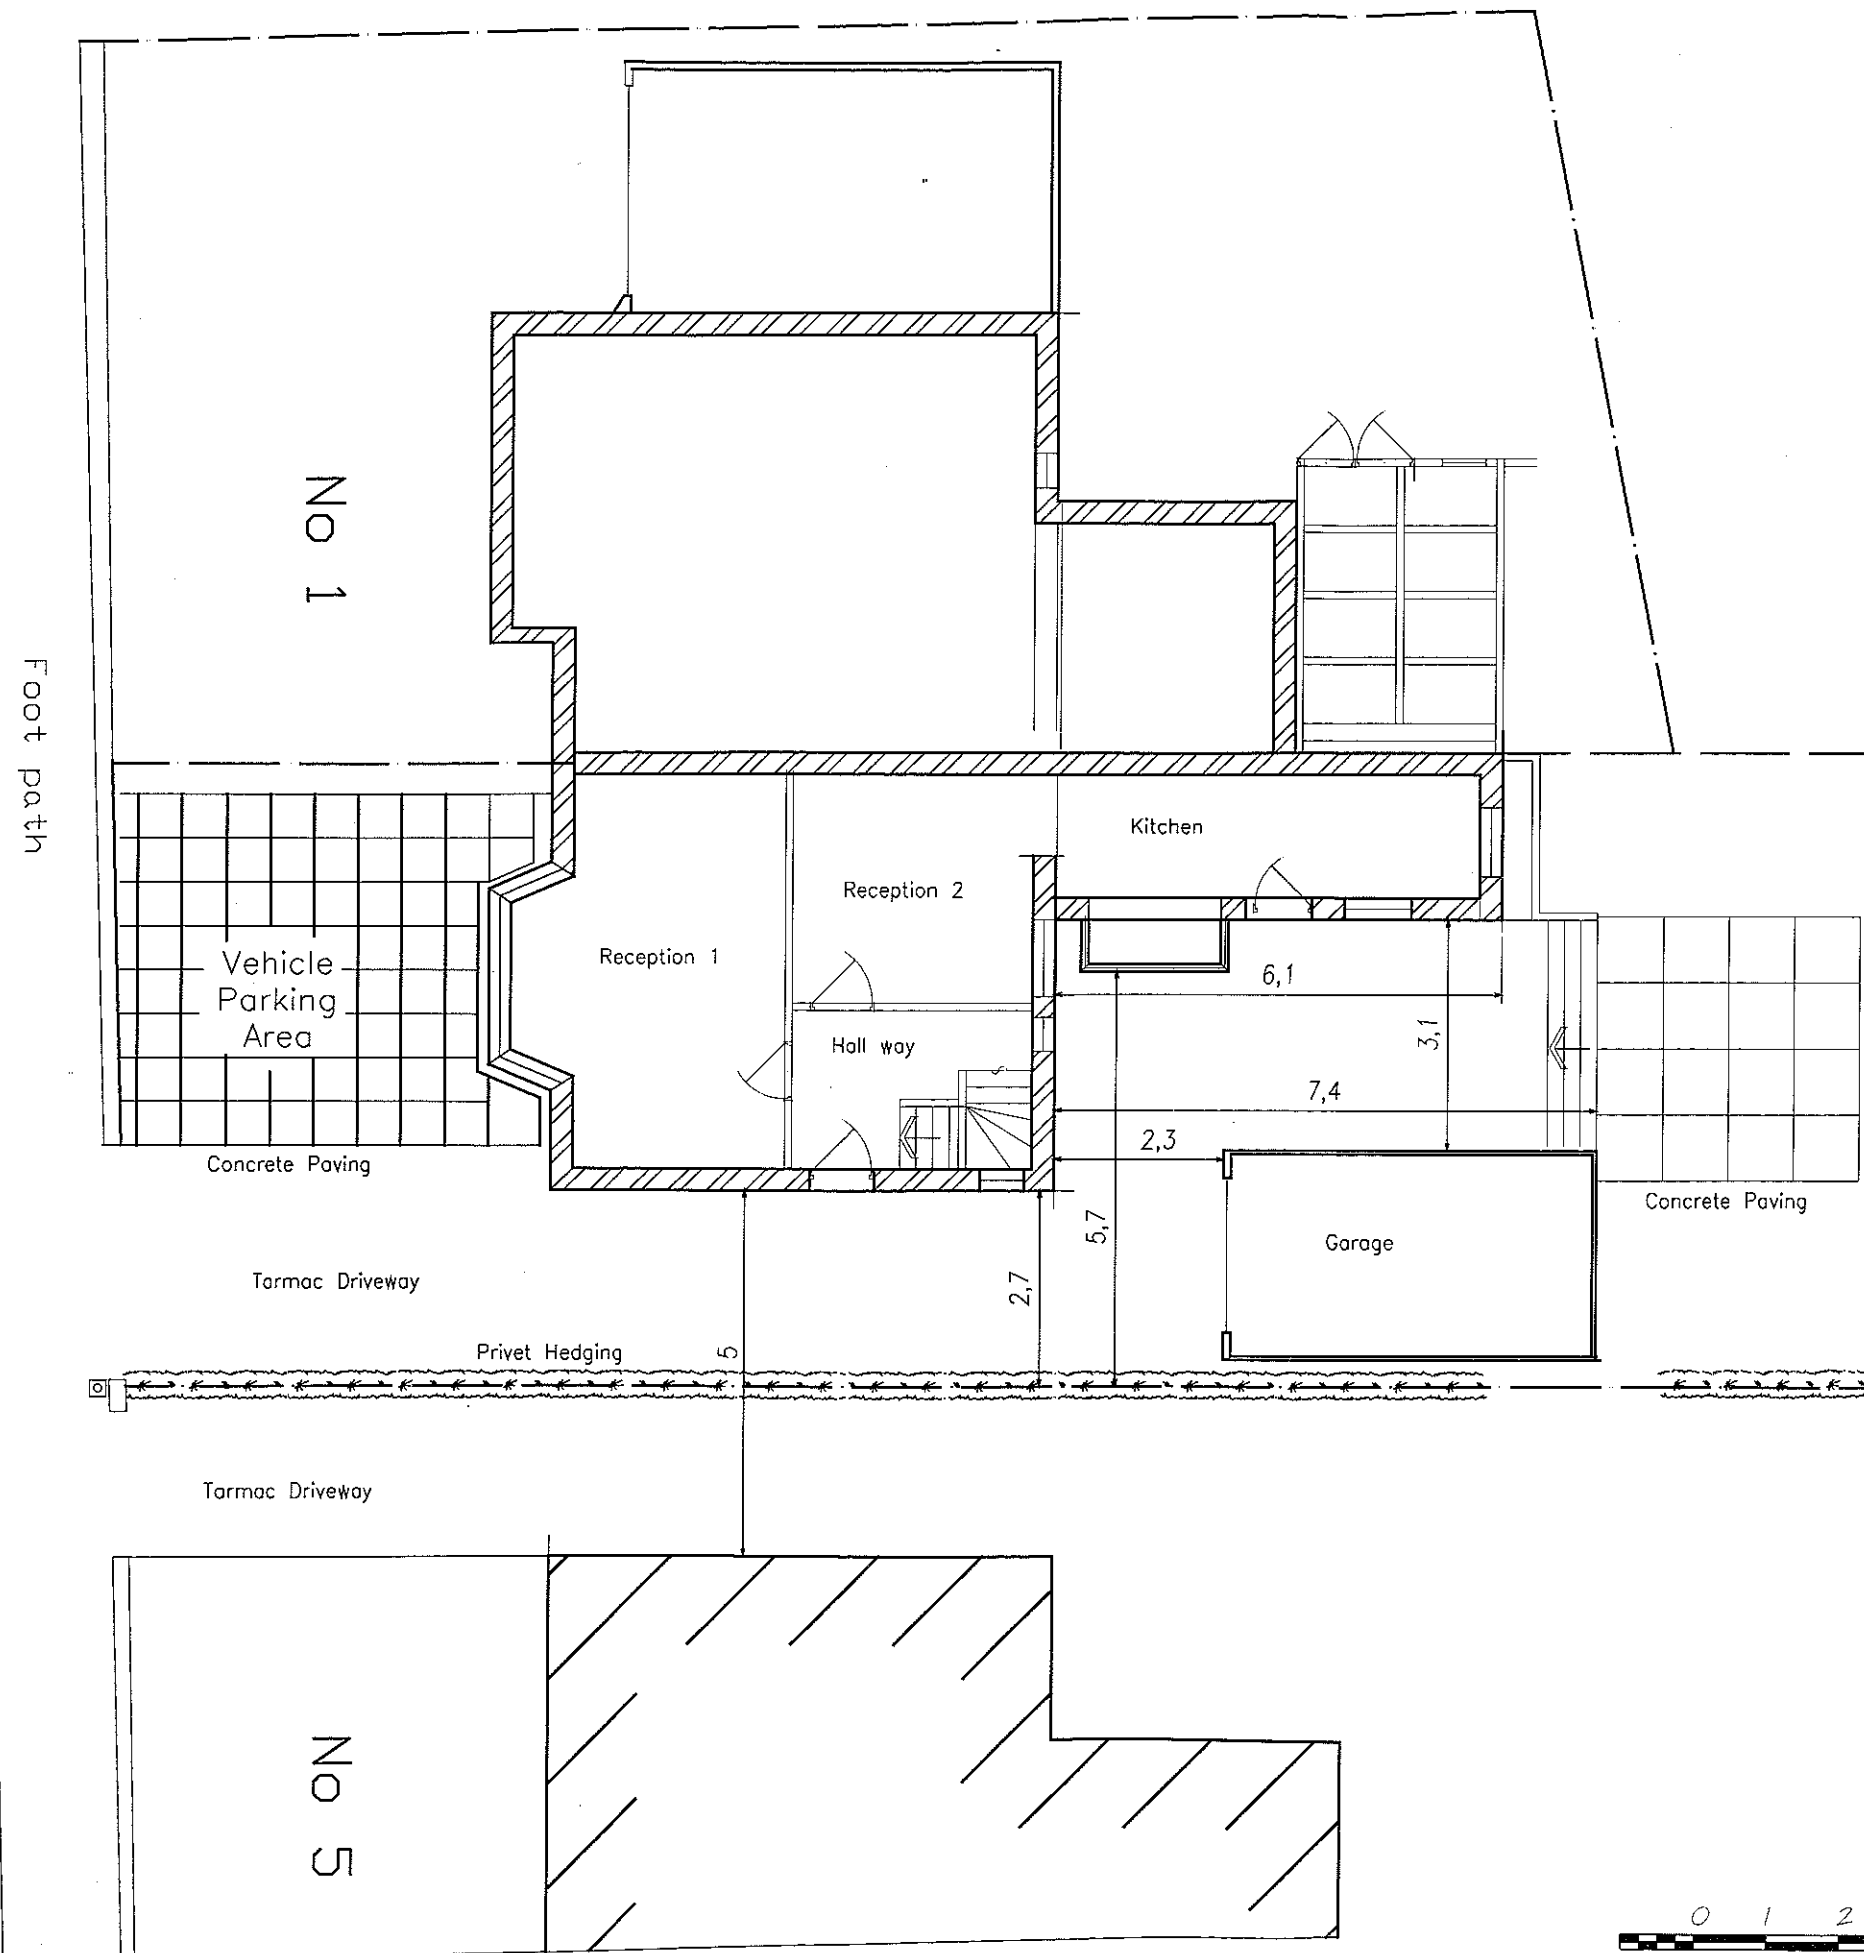


AMENDED PLANS RECEIVED
DATE 27 APRIL 2012

Existing Site &
Ground Floor Plan


Rev b 26:4:12. Parking details added				
Client R & C Pearce				
Site 3 Woodlands Dr Whalley BB7 9TG				
Project Proposed 2 Storey Extension to rear of property				
Calder Design Associates				
2 TOP ROW, SABDEN, CLITHEROE, LANCs BB79HL				
Tel 01282 771907, E-mail mail@calder-design.com				
TITLE	Existing Site & Ground Floor Plan	Drawn	P.Lord	Drawing No
Date	19.01.12	Date	19.01.12	Rev
Scale	1: 100@A3			81/1/1 b

All dimensions are nominal to indicate design intent
& should be checked on site before any work commences


320420181P

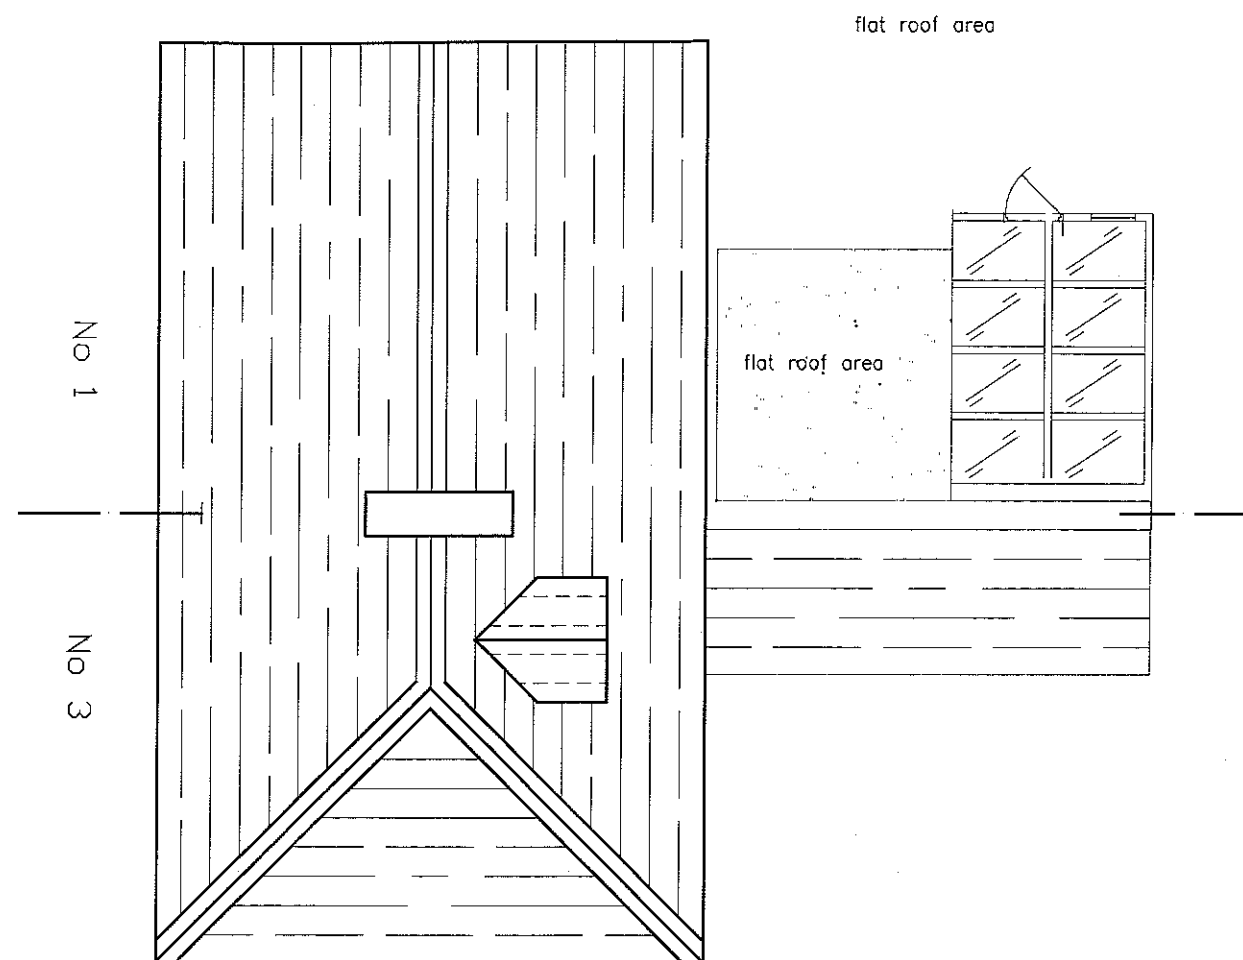

Existing Roofing Plan

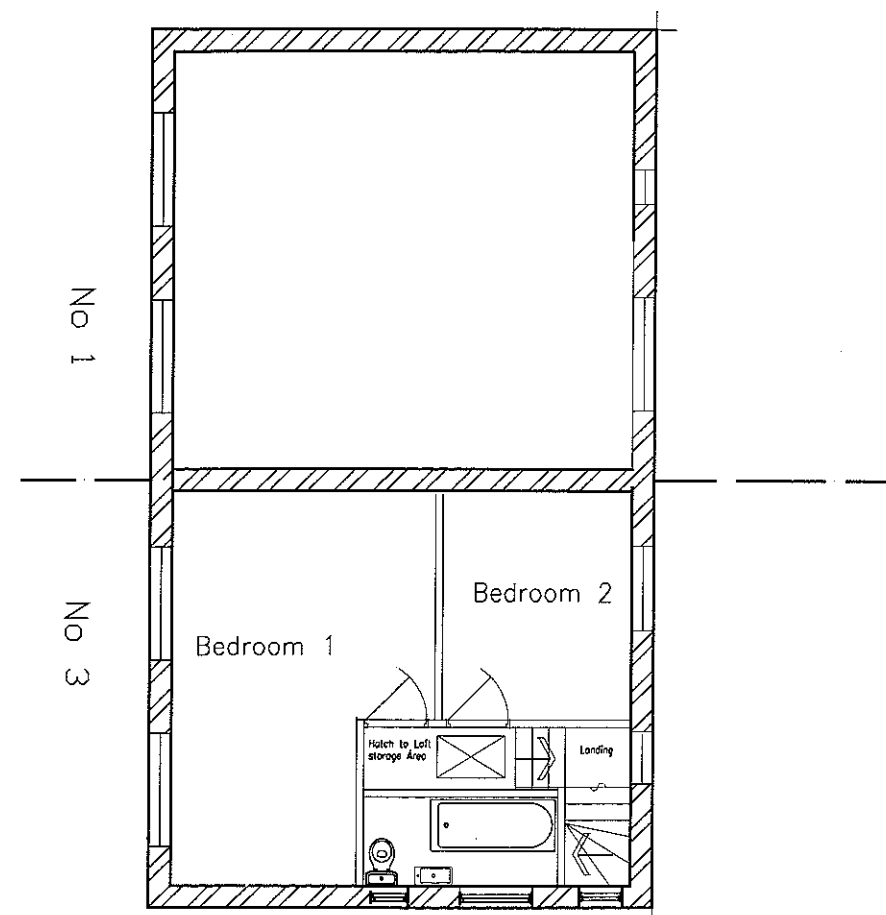

Existing First Floor Plan

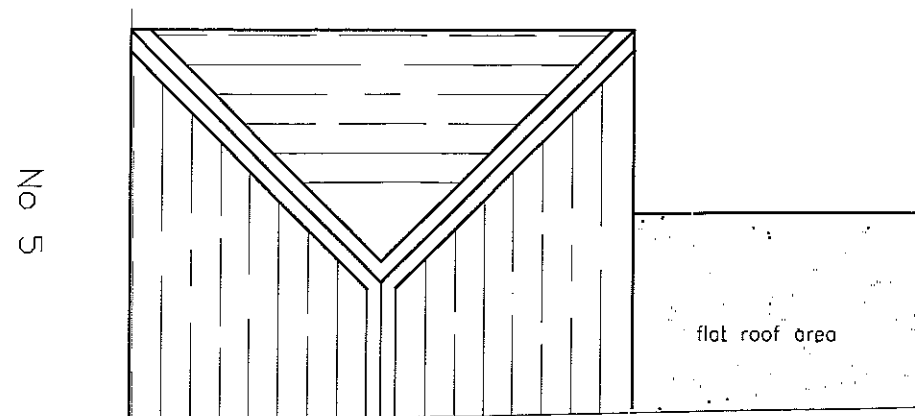


AMENDED PLANS RECEIVED
DATE 27 April 2012

0 1 2 3 4
Scale of Metres

Rev b 26:4:12. Bedroom details added			
Rev a 29:3:12. Roofing details added			
Client R & C Pearce			
Site 3 Woodlands Dv Whalley BB7 9TG			
Project Proposed 2 Storey Extension to rear of property			
Calder Design Associates			
2 TOP ROW, SABDEN, CLITHEROE, LANCs BB79HL			
Tel 01282 771907, E-mail mail@calder-design.com			
TITLE Existing Roof & First Floor Plan	Drawn P.Lord Date 19.01.12 Scale 1: 100@A3	Drawing No 81/1/2	Rev A

All dimensions are nominal to indicate design intent
& should be checked on site before any work commences

320120181

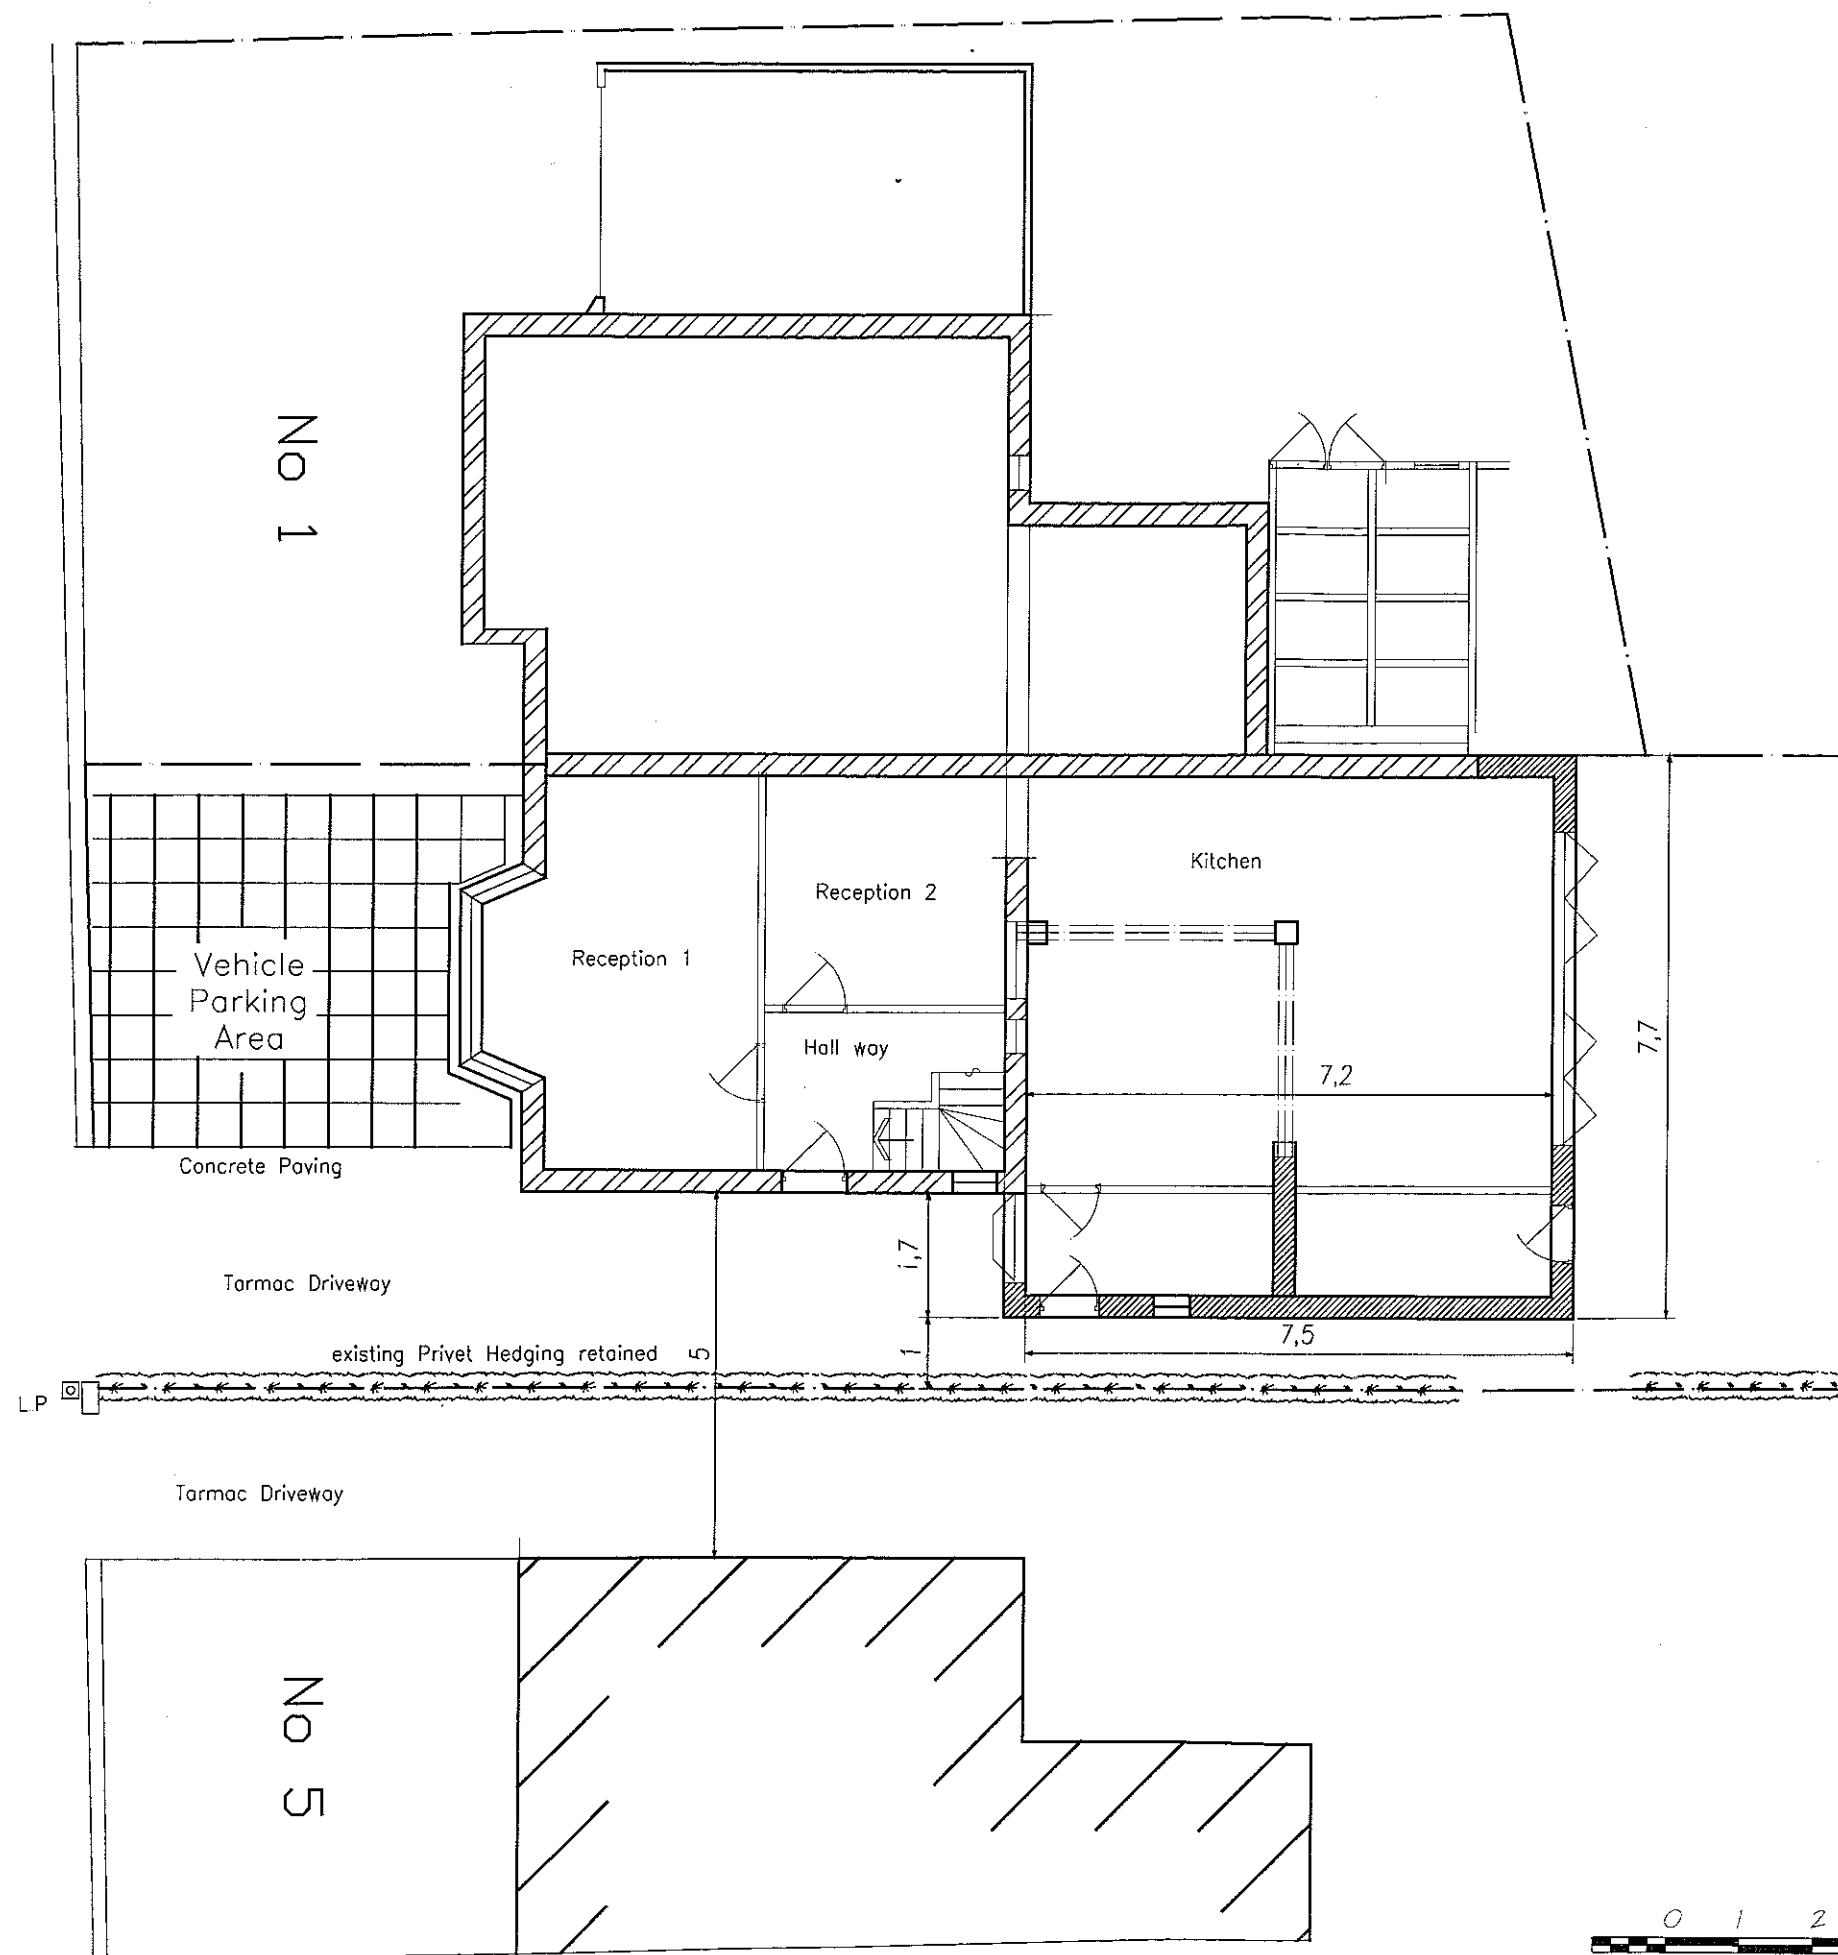


AMENDED PLANS RECEIVED
DATE 27 APRIL 2012

Proposed Site & Ground Floor Plan


Rev b 26:4:12. Parking details added			
Client R & C Pearce			
Site 3 Woodlands Dr Whalley BB7 9TG			
Project Proposed 2 Storey Extension to rear of property			
Calder Design Associates			
2 TOP ROW, SABDEN, CLITHEROE, LANCS. BB79HL			
Tel 01282 771907, E-mail mail@calder-design.com			
TITLE Proposed Site & Ground Floor Plan	Drawn P.Lord Date 19.2.12 Scale 1: 100@A3	Drawing No 81/2/1	Rev b

All dimensions are nominal to indicate design intent
& should be checked on site before any work commences


320120181P

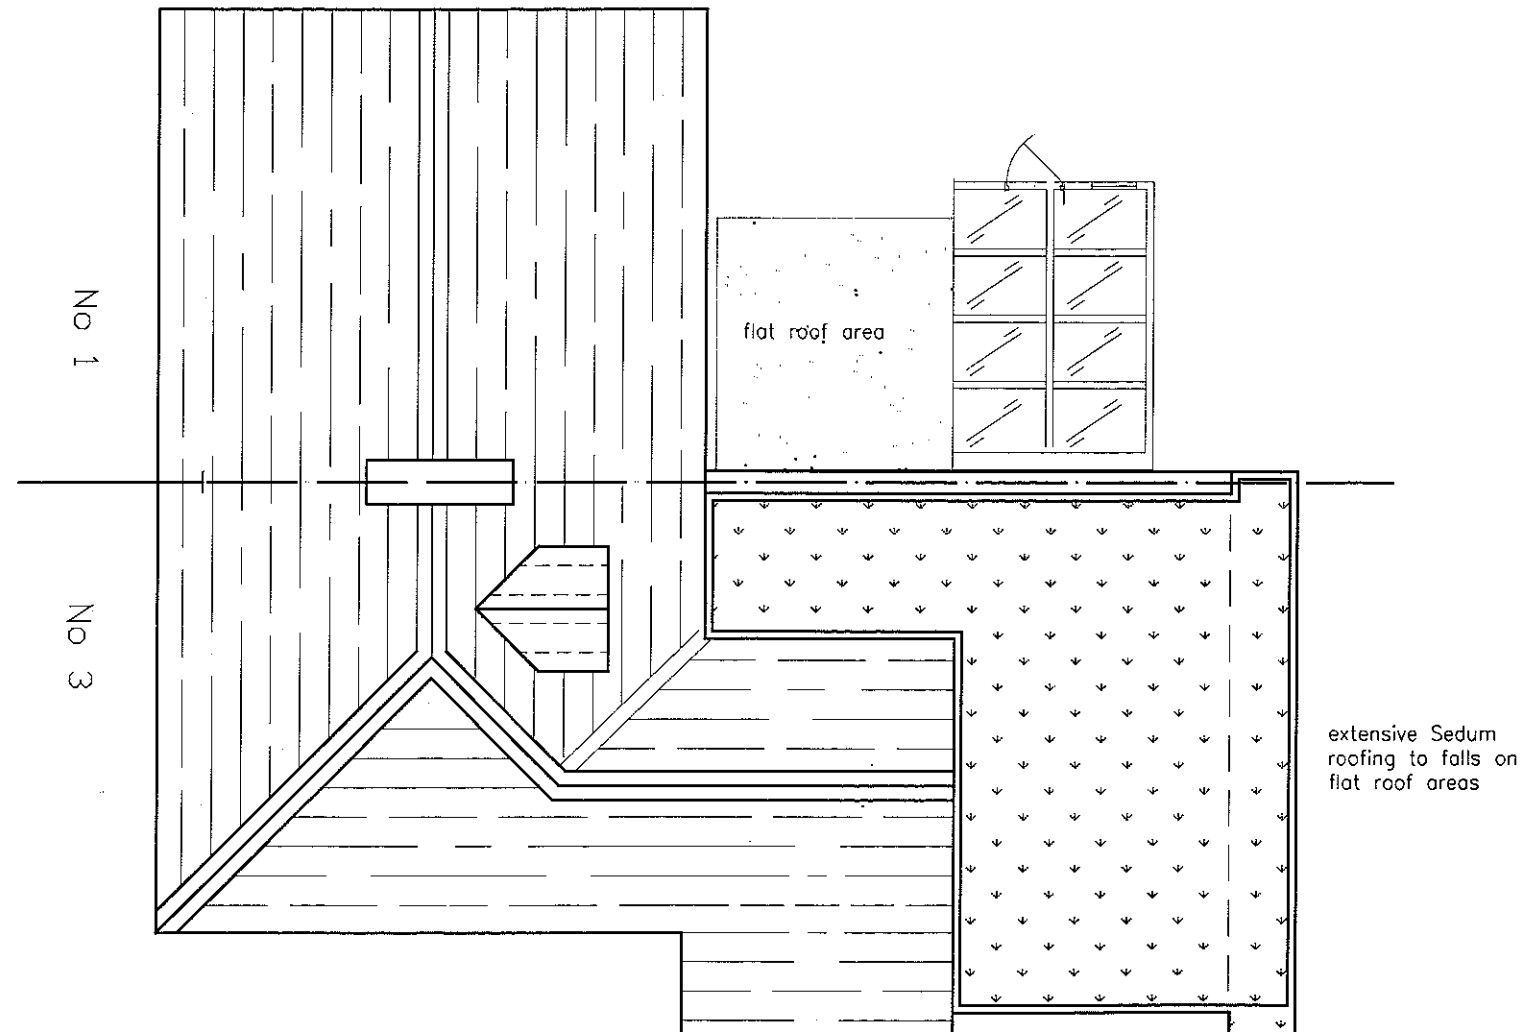

Proposed Roofing Plan

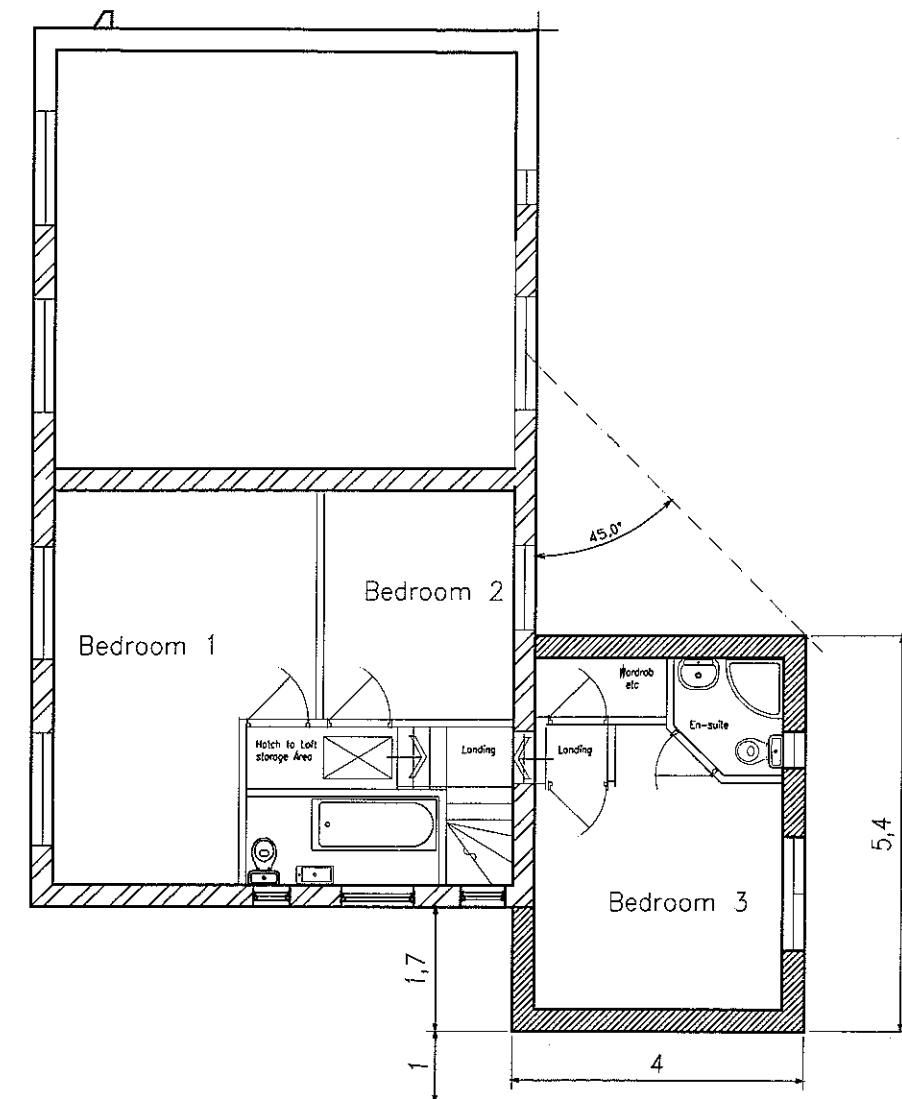

Proposed First Floor Plan

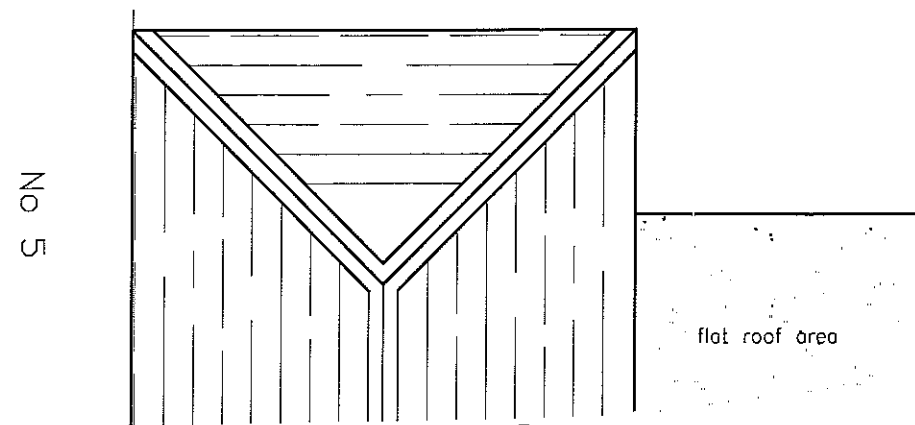

AMENDED PLANS RECEIVED
DATE 27 April 2012

0 1 2 3 4
Scale of Metres

Rev b 26:4:12. Bedroom details added			
Rev a 29:3:12. Roofing details added			
Client R & C Pearce			
Site 3 Woodlands Dr Whalley BB7 9TG			
Project Proposed 2 Storey Extension to rear of property			
Calder Design Associates			
2 TOP ROW, SABDEN, CLITHEROE, LANCS BB79HL			
Tel 01282 771907, E-mail mail@calder-design.com			
TITLE Proposed Roofing & First Floor Plan	Drawn	P.Lord	Drawing No
	Date	27/3/12	81/2/2
	Scale	1: 100@A3	Rev b