




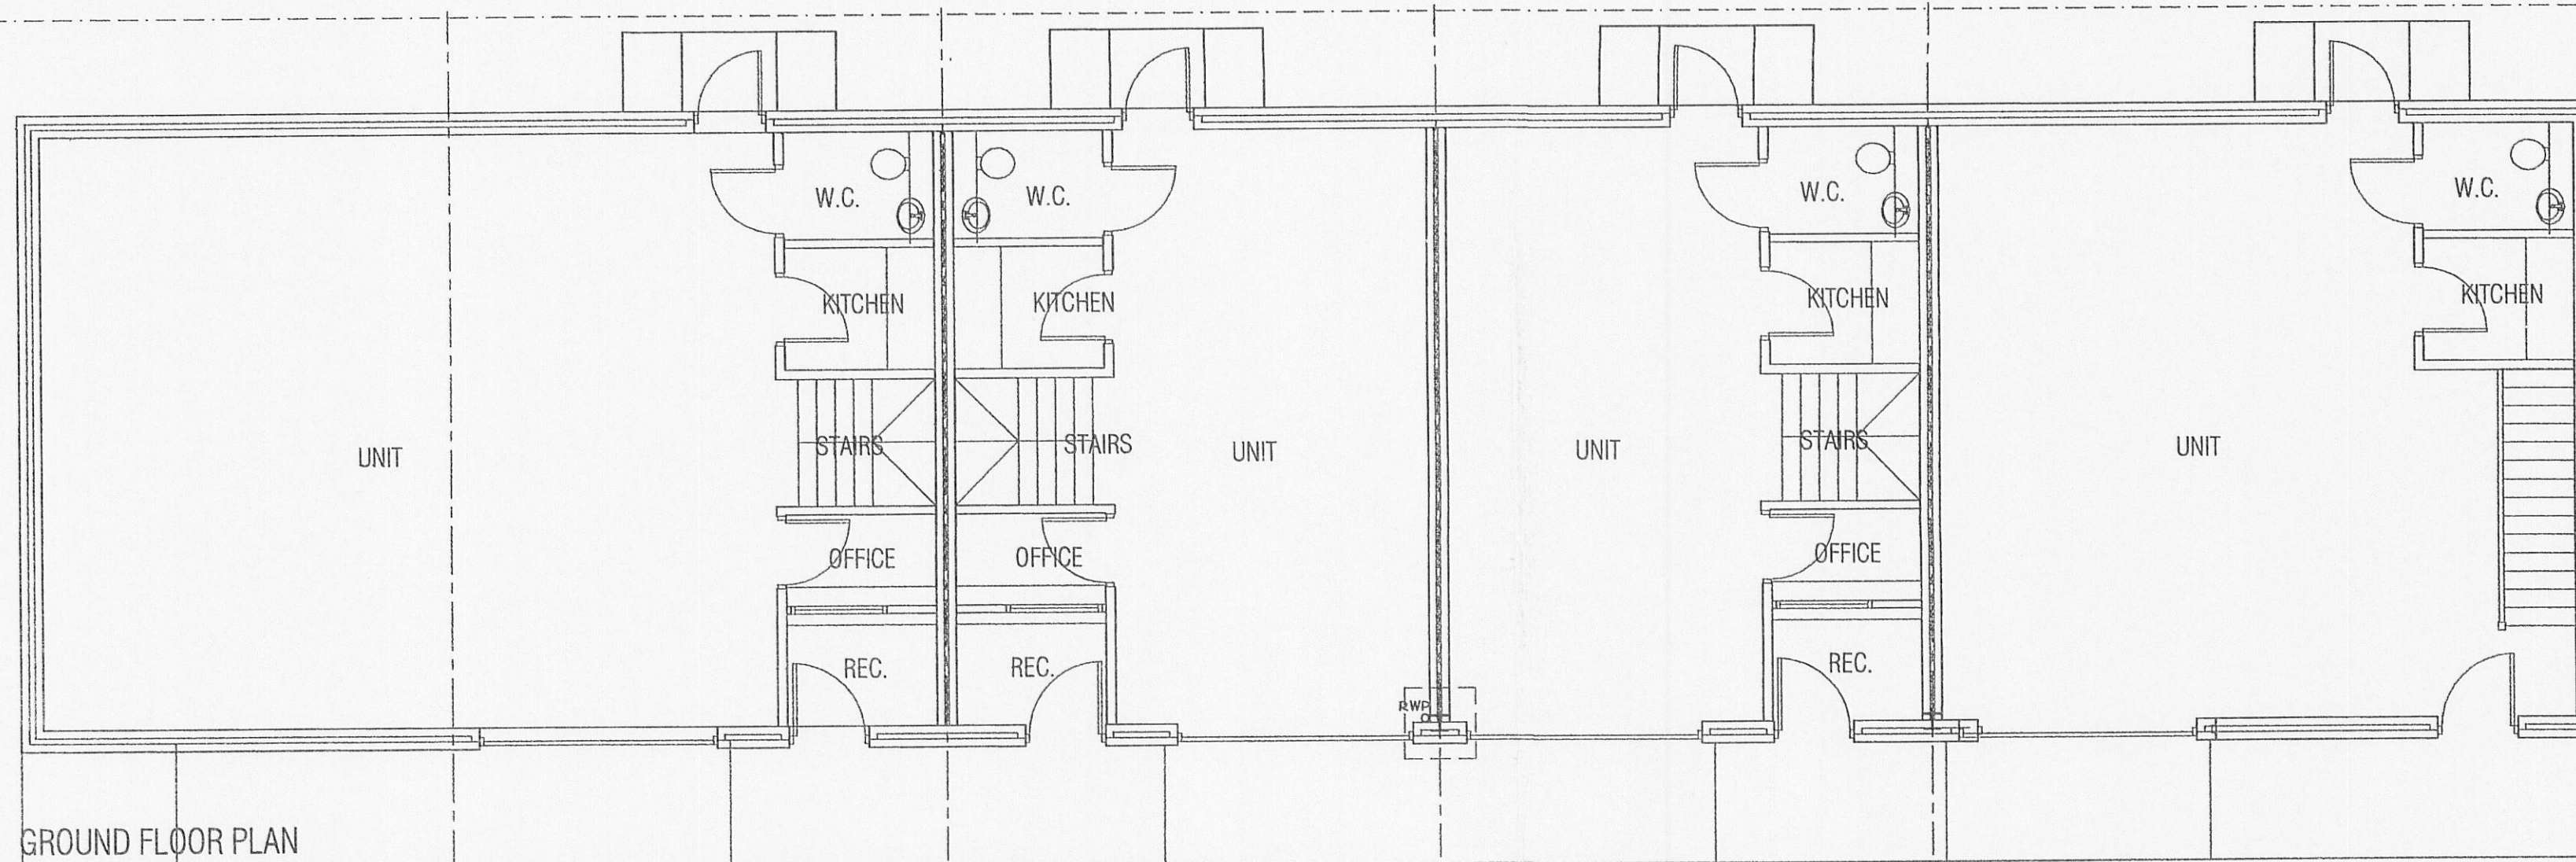

NOTES  
THIS DRAWING IS TO BE READ IN CONJUNCTION WITH ALL OTHER DRAWINGS FOR THIS PROJECT.  
ALL LEVELS AND DIMENSIONS ARE TO BE CHECKED ON SITE BY THE CONTRACTOR, PRIOR TO  
PLACING ORDERS OR COMMENCING ANY OF THE RELEVANT WORKS.  
ALL DIMENSIONS ARE IN MILLIMETRES UNLESS STATED OTHERWISE.  
ANY DISCREPANCIES BETWEEN THE INFORMATION SHOWN ON THE PLAN AND THAT FOUND ON  
SITE ARE TO BE REPORTED TO THE DESIGNER IMMEDIATELY.

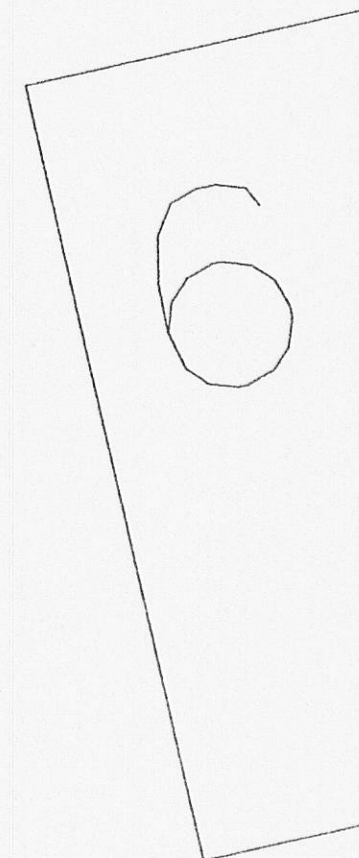

32012018 4 P

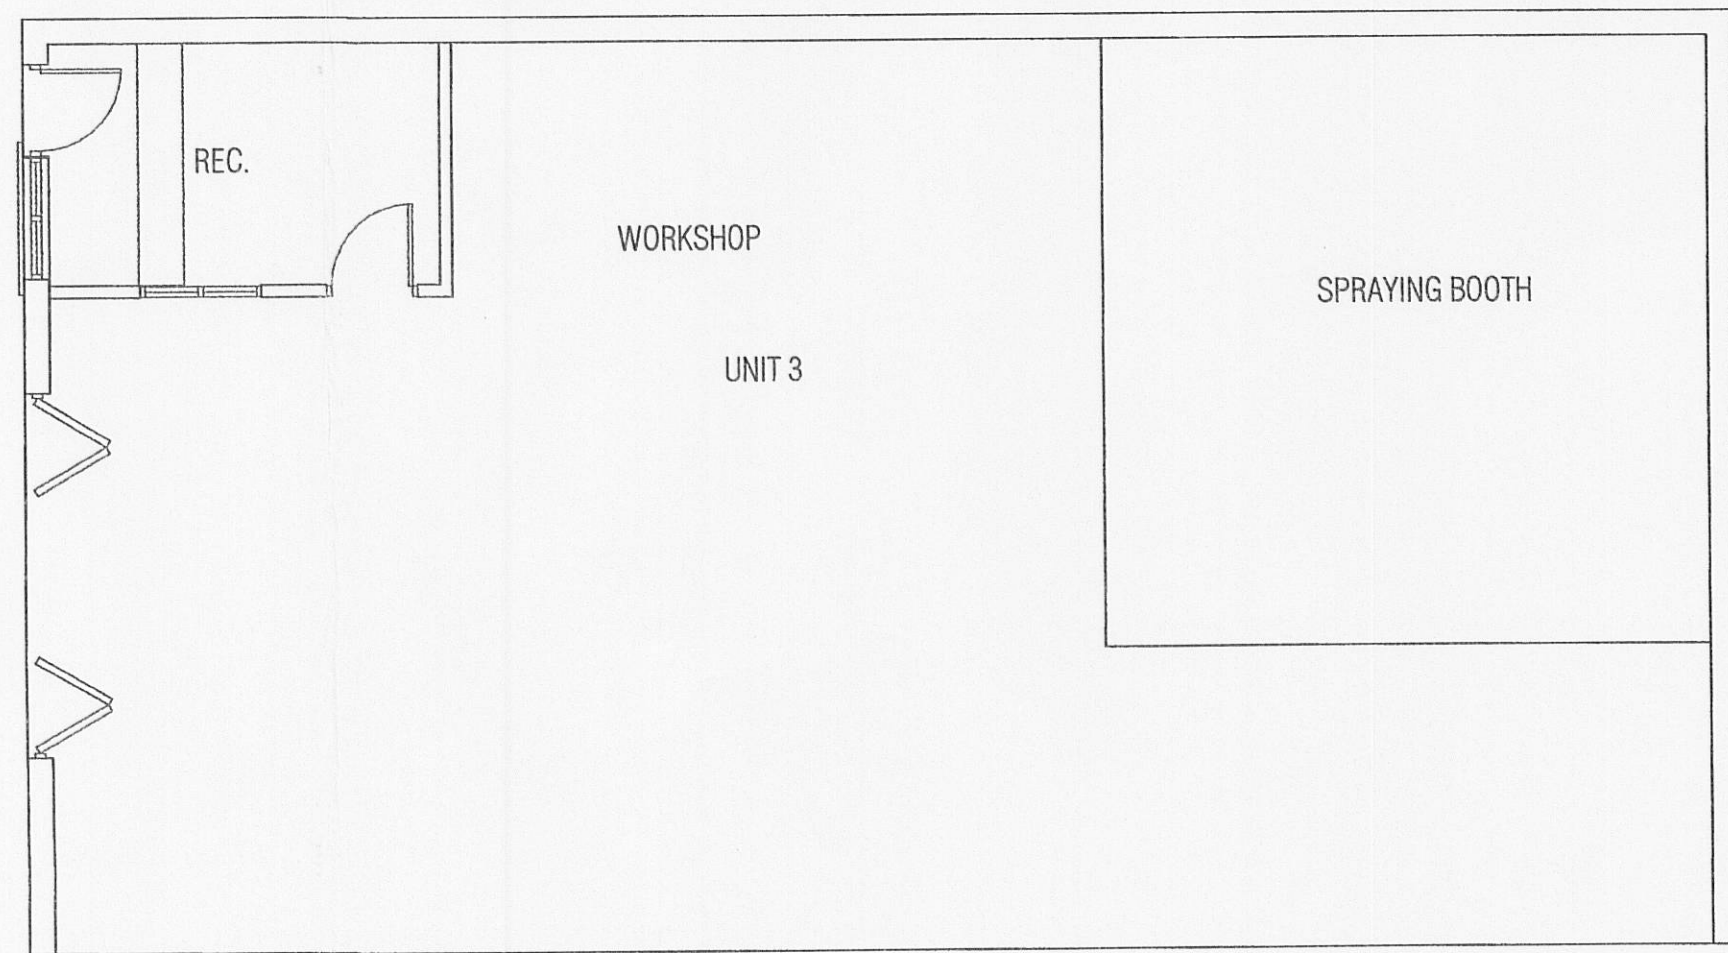

- E 13.02.12 19 Thornfield added to show prox.
- D 03.10.11 alts for client with link
- C 29.06.09 alts to suit Planners Officer
- B 17.06.09 alts to suit Planners Officer
- A 25.03.09 unit 1 and 2 combined

| Rev. | Date | Description |
|------|------|-------------|
|------|------|-------------|

A.L.H. Design Services  
Barley Cottage, Brewery Street, Longridge, Lancs. PR3 3NB, Tel & Fax : (01772) 785719

Client  
Mr & Mrs T & J. Griffiths,  
THG North West Ltd,  
90 Berry Lane  
Longridge,  
Lancs. PR3 3WH

Job/Scheme Title  
NEW INDUSTRIAL UNITS AT LAND  
TO THE REAR OF UNIT 3,  
90 BERRY LANE, LONGRIDGE

Drawing Title  
EXISTING FLOOR PLANS

| Job/Scheme Number |        | Drawing Number  |         |
|-------------------|--------|-----------------|---------|
| 0341/93           |        | Drawing No 10 E |         |
| Scale             | Date   | Drawn           | Checked |
| 1/75th            | Nov/08 | a + Lh          |         |