



NOTES
THIS DRAWING IS TO BE READ IN CONJUNCTION WITH ALL OTHER DRAWINGS FOR THIS PROJECT.
ALL LEVELS AND DIMENSIONS ARE TO BE CHECKED ON SITE BY THE CONTRACTOR, PRIOR TO
PLACING ORDERS OR COMMENCING ANY OF THE RELEVANT WORKS.
ALL DIMENSIONS ARE IN METRES UNLESS STATED OTHERWISE.
ANY DISCREPANCIES BETWEEN THE INFORMATION SHOWN ON THE PLAN AND THAT FOUND ON
SITE ARE TO BE REPORTED TO THE DESIGNER IMMEDIATELY.

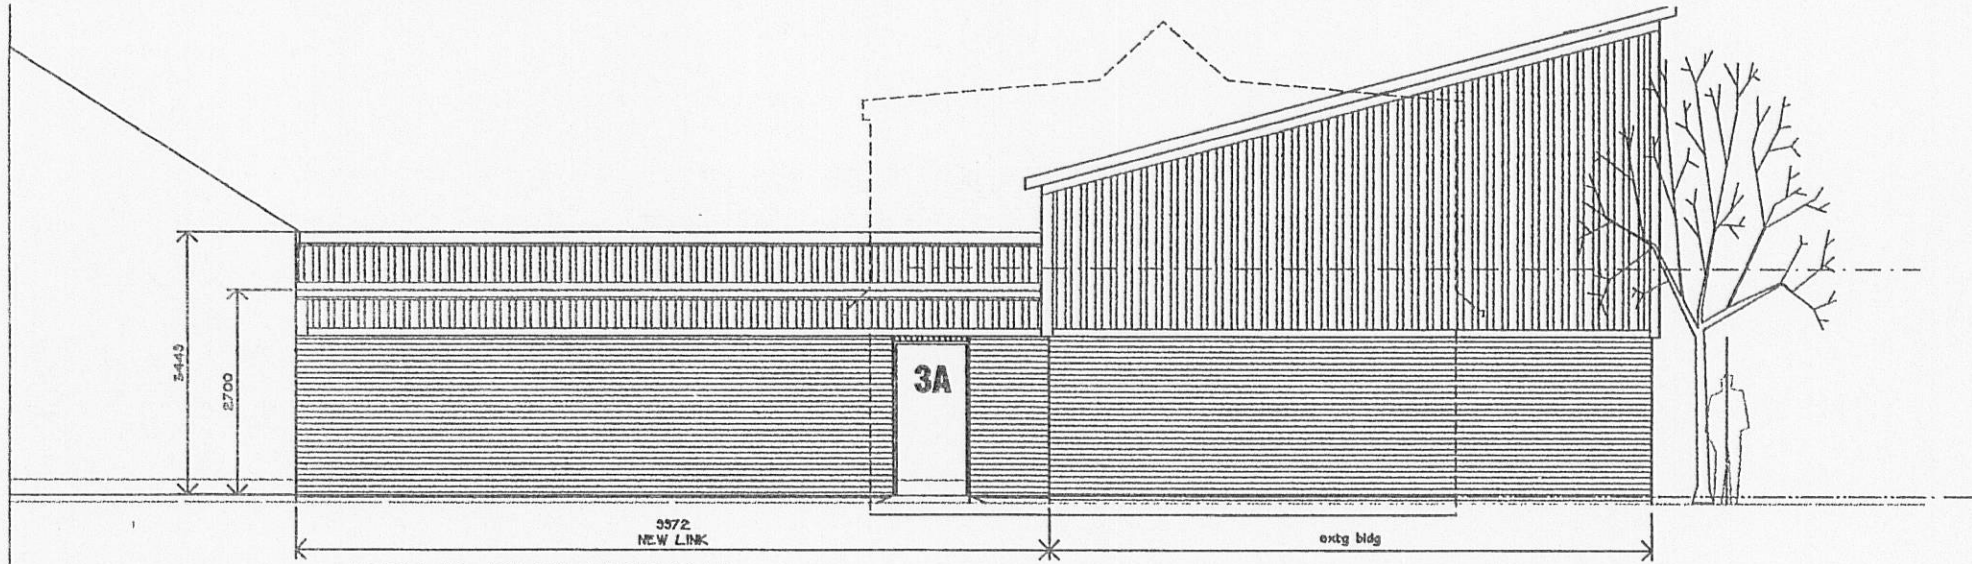


REAR ELEVATION
(towards Crumpax Av.)

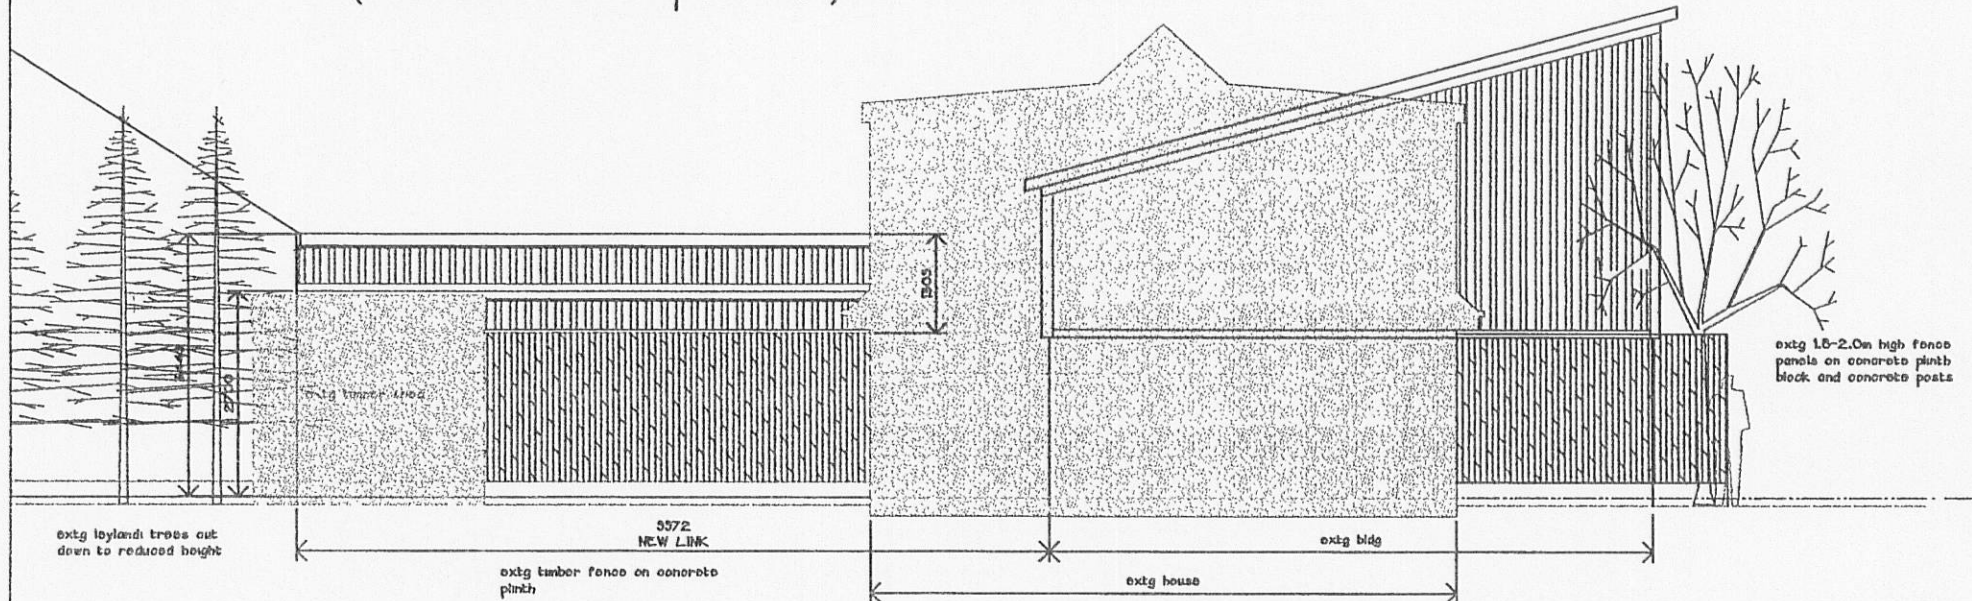


(view from 19 Thornfield)


REAR ELEVATION
(towards Crumpax Av.)

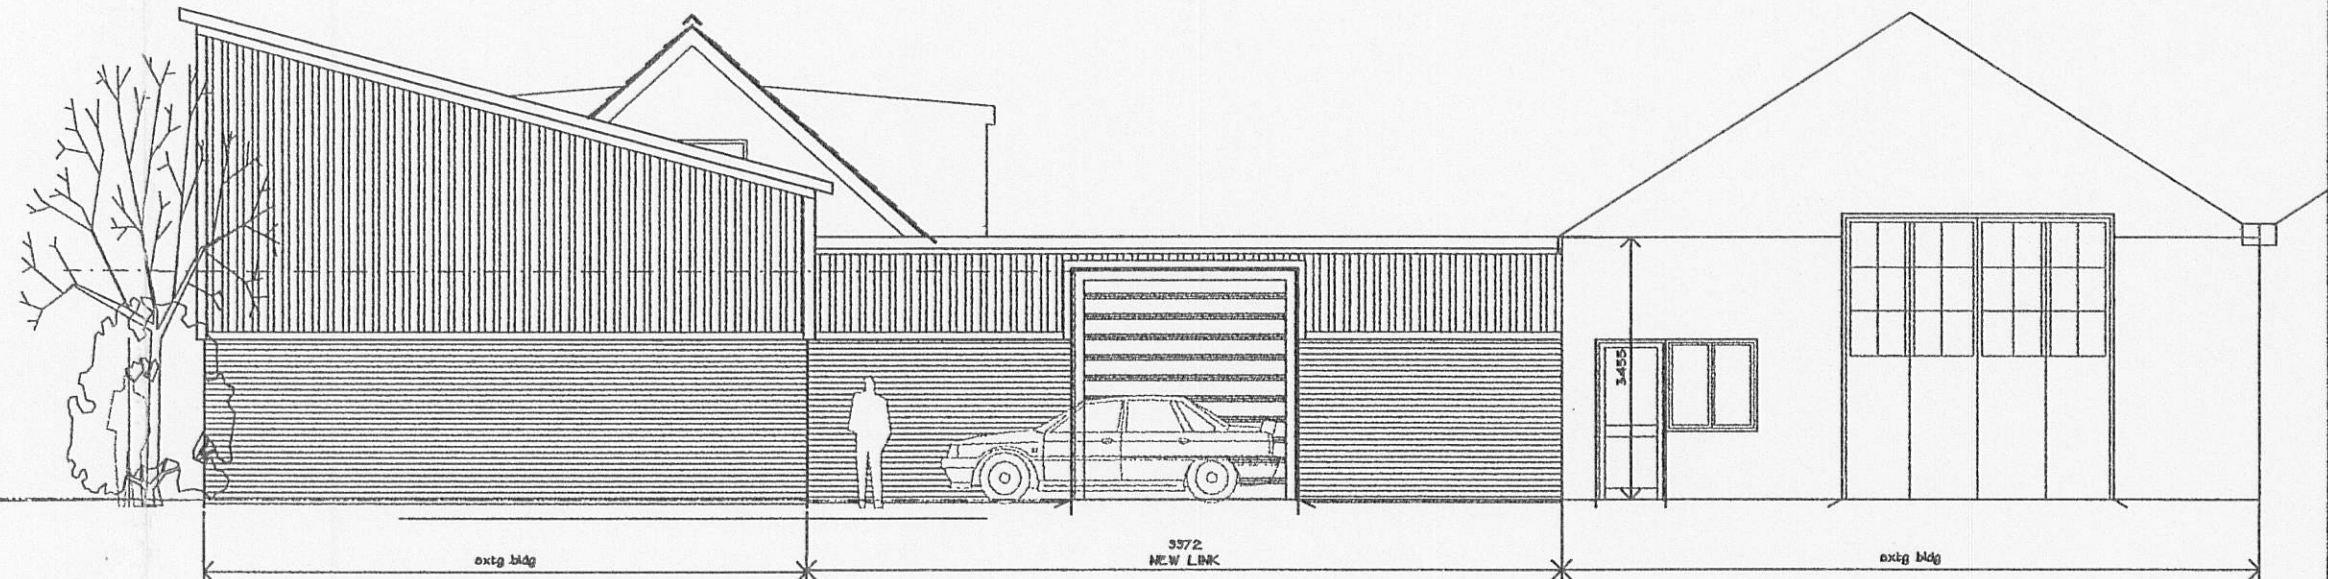

FRONT ELEVATION
(towards Thornfield Av.)

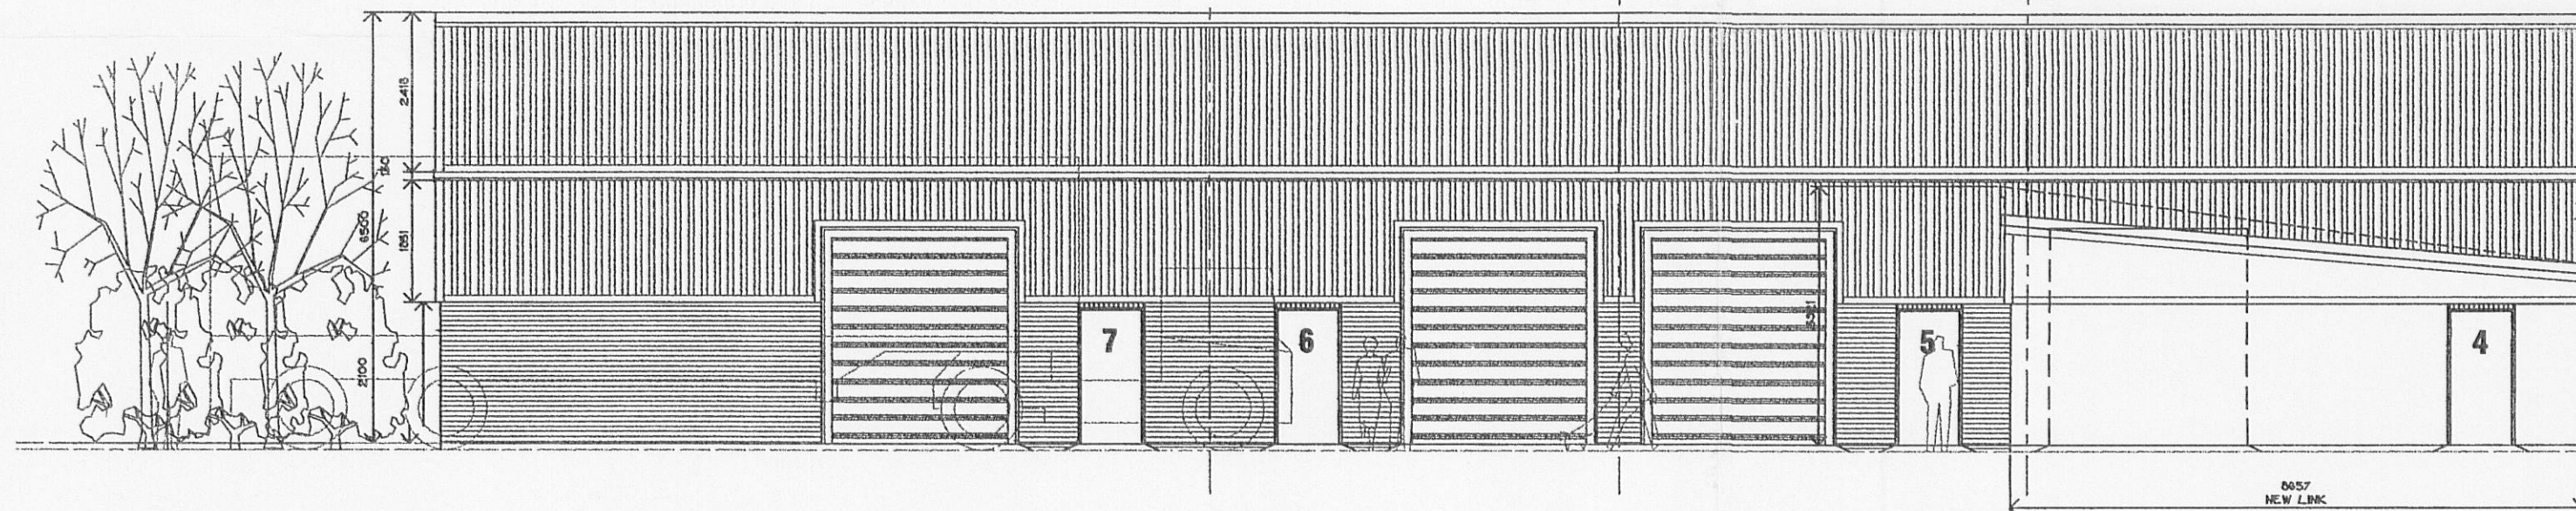

SIDE ELEVATION
(from access way)

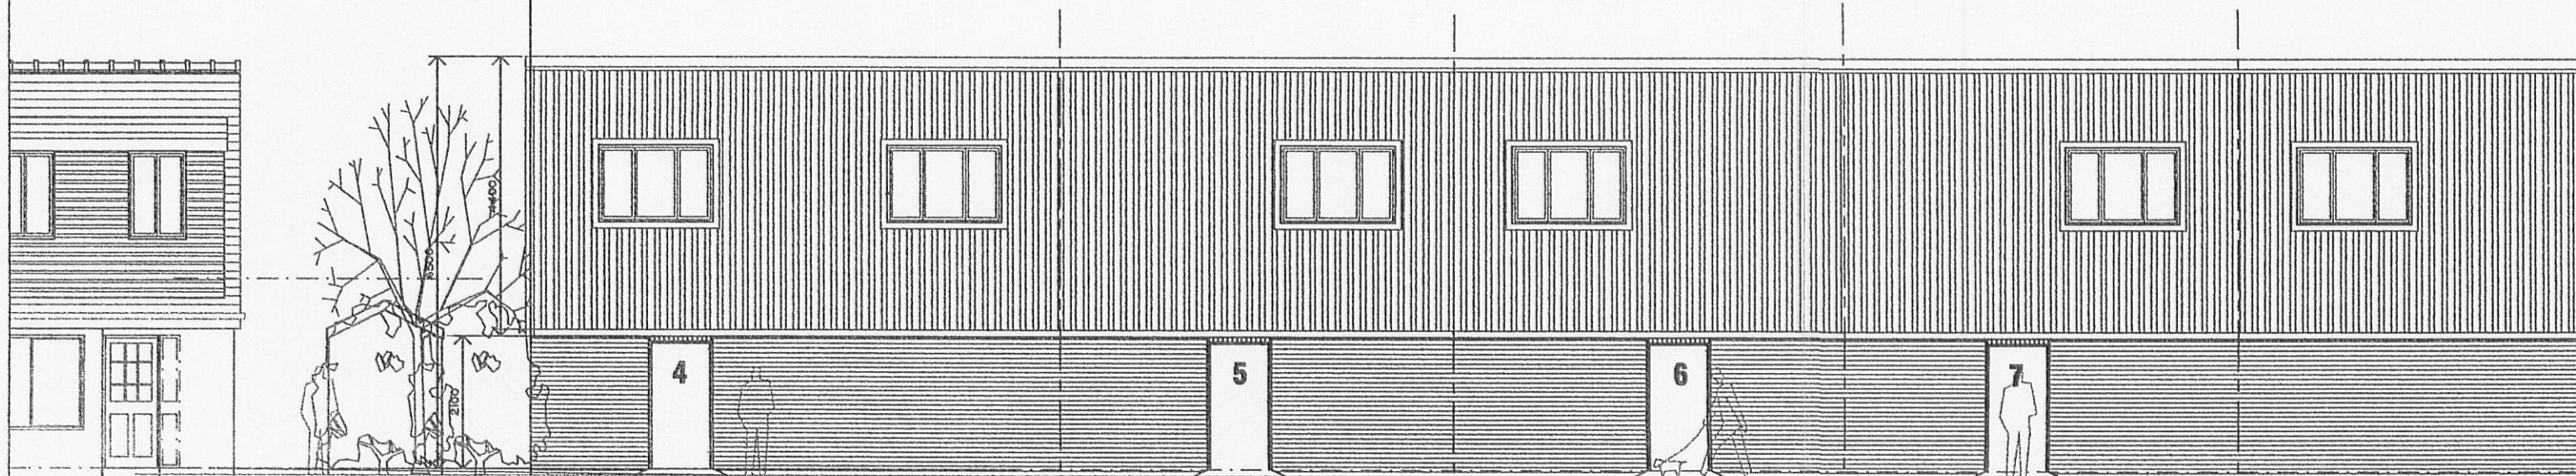

SIDE ELEVATION
(from Crumpax Croft.)

Rev.	Date	Description
C	08.02.12	Fence Height reduced on link
D	25.01.12	19 Thornfield house added
C	29.06.09	alts for Planning comments
B	17.06.09	alts for Planning comments
A	26.03.09	Units 7 and 8 combined

A.L.H. Design Services
Barley Cottage, Brewery Street, Longridge, Lancs. PR3 3NB, Tel & Fax : (01772) 785719

Client
Mr & Mrs T & J. Griffiths,
THG North West Ltd,
90 Berry Lane
Longridge,
Lancs. PR3 3WH

Job/Schema Title
NEW INDUSTRIAL UNITS AT LAND
TO THE REAR OF UNIT 3,
90 BERRY LANE, LONGRIDGE

Drawing Title
PROPOSED ELEVATIONS

Job/Schema Number		Drawing Number	
0341193		Drawing No 20 E	
Scale	Date	Drawn	Checked
1/100th	Nov 08	at Lh	

320120184P